

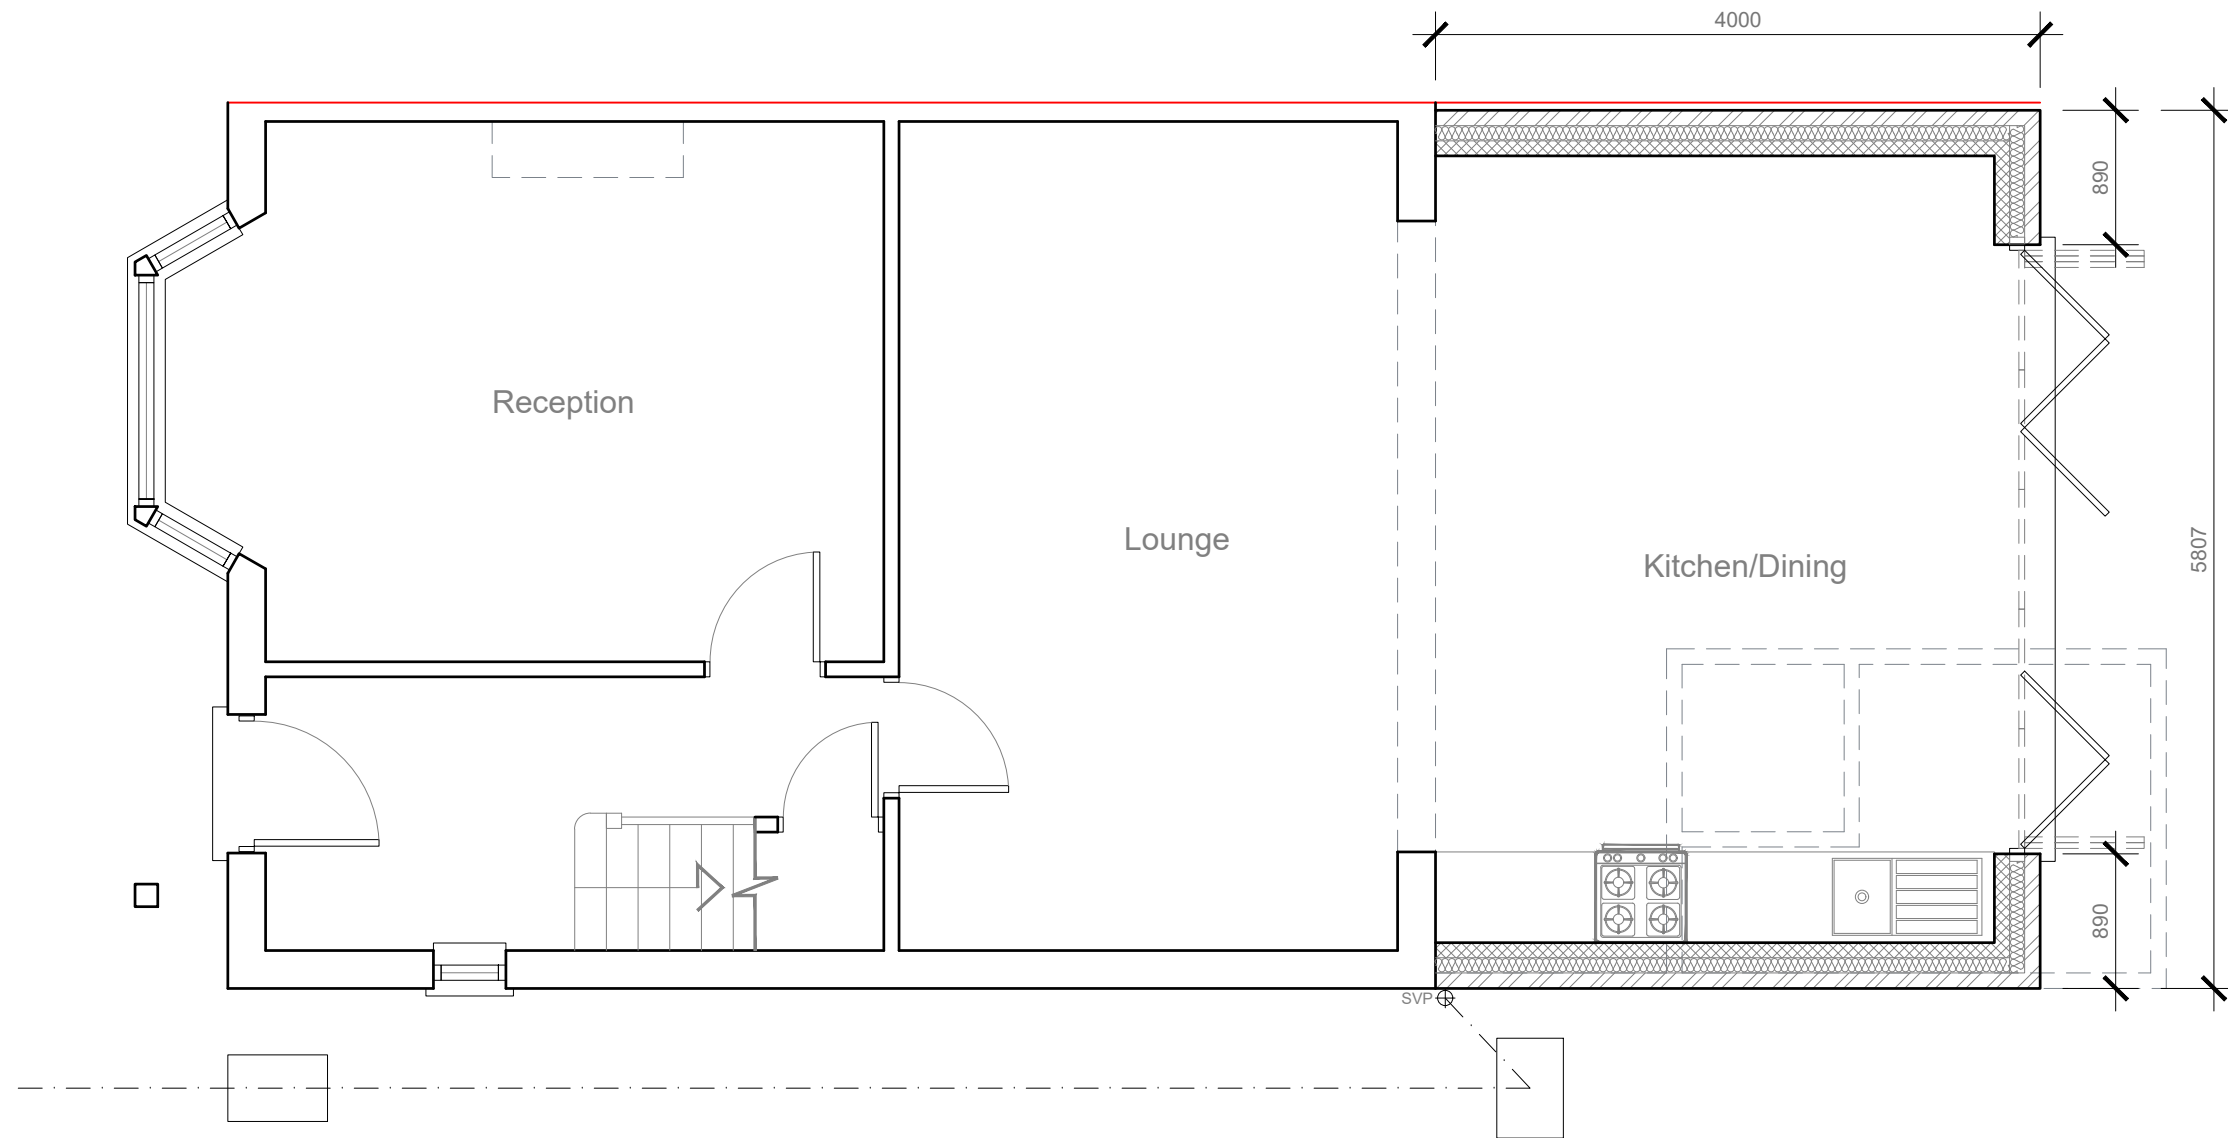


 


PROPOSED
GROUND FLOOR PLAN 1:50


1:50

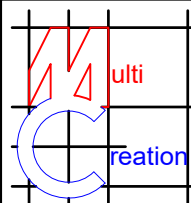

	Project:	Title:	Scale: 1:50 @ A3
	2 Princes Park Lane	Proposed	Date: Feb 2021
	Hayes	Ground floor plan	Drawing No.: 3478/PA-03/SP
	UB3 1JS		Revision
239 Western Road, Southall, Middx, UB2 5HS Tel: 020 8571 1369 info@multicreation.co.uk			

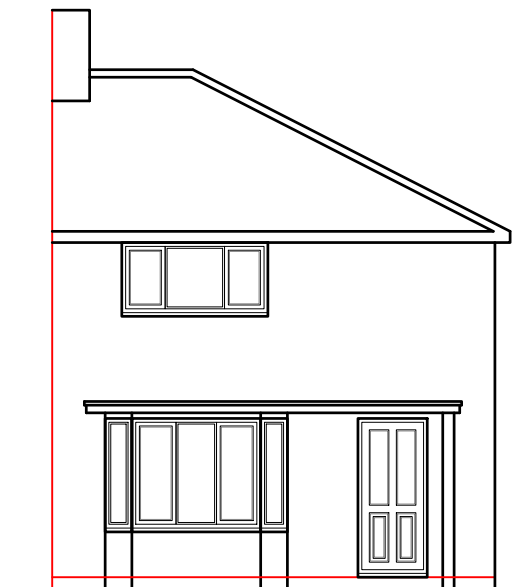

PROPOSED
FRONT ELEVATION 1:100

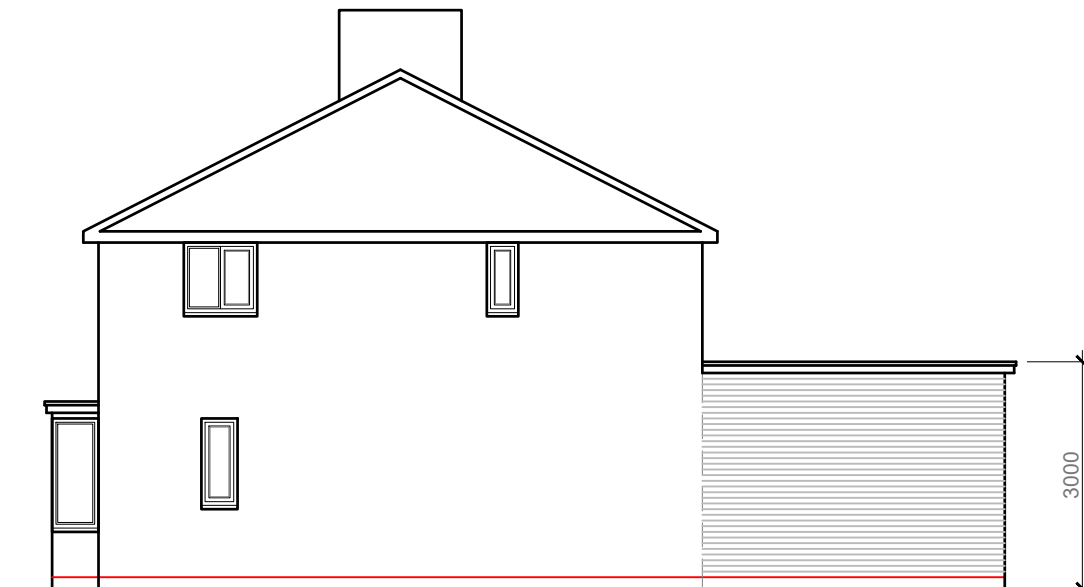

PROPOSED
SIDE ELEVATION 1:100


Warm deck
flat roof
1:40 falls

New windows and door
to be double glazed
to match existing


External finish to be
facing brickwork
to match existing

DPC to be no less than
150mm above ground level

3000

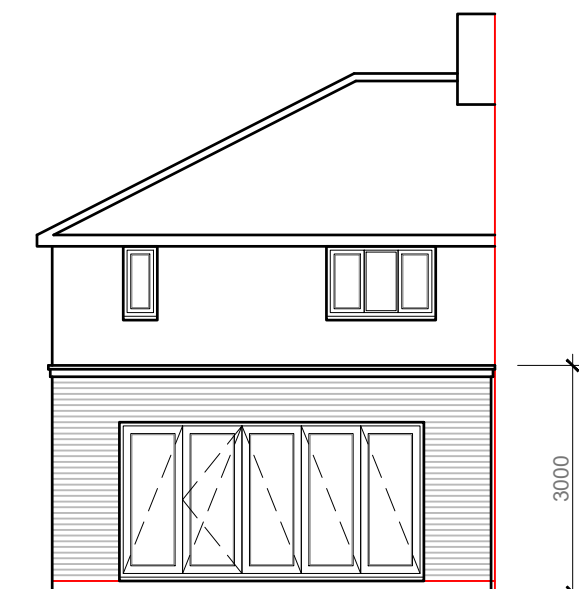

PROPOSED
REAR ELEVATION 1:100

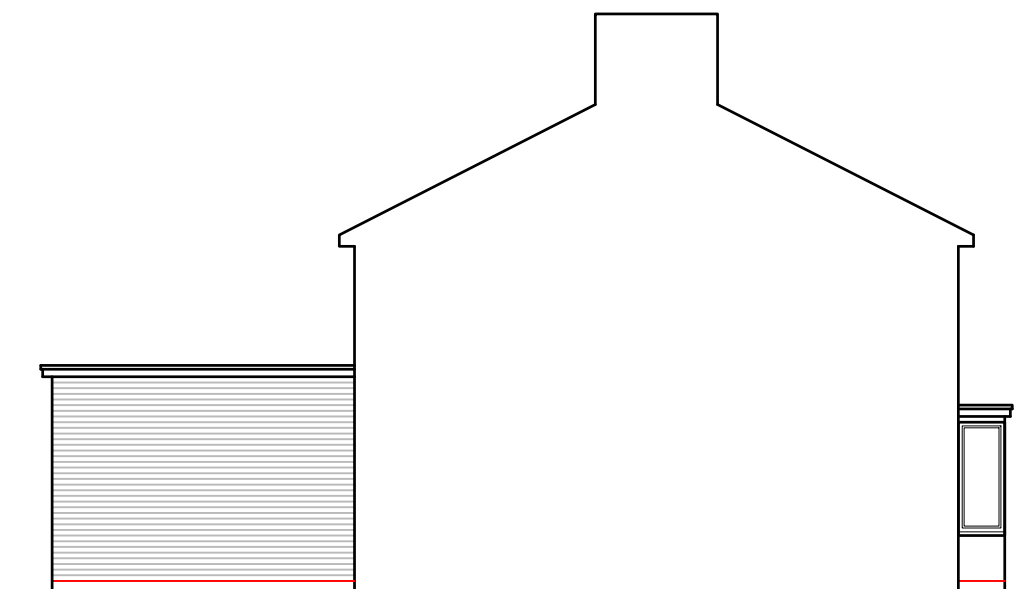

PROPOSED
SIDE ELEVATION 1:100

Warm deck
flat roof
1:40 falls

New windows and door
to be double glazed
to match existing

External finish to be
facing brickwork
to match existing

DPC to be no less than
150mm above ground level

3000


Warm deck
flat roof
1:40 falls

New windows and door
to be double glazed
to match existing

External finish to be
facing brickwork
to match existing

DPC to be no less than
150mm above ground level

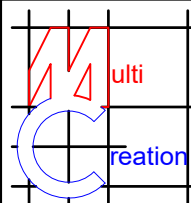

	Project:	Title:	Scale: 1:100 @ A3
	2 Princes Park Lane Hayes UB3 1JS	Proposed Elevations	Date: Feb 2021
			Drawing No.: 3478/PA-04/SP
			Revision
239 Western Road, Southall, Middx, UB2 5HS Tel: 020 8571 1369 info@multicreation.co.uk			