




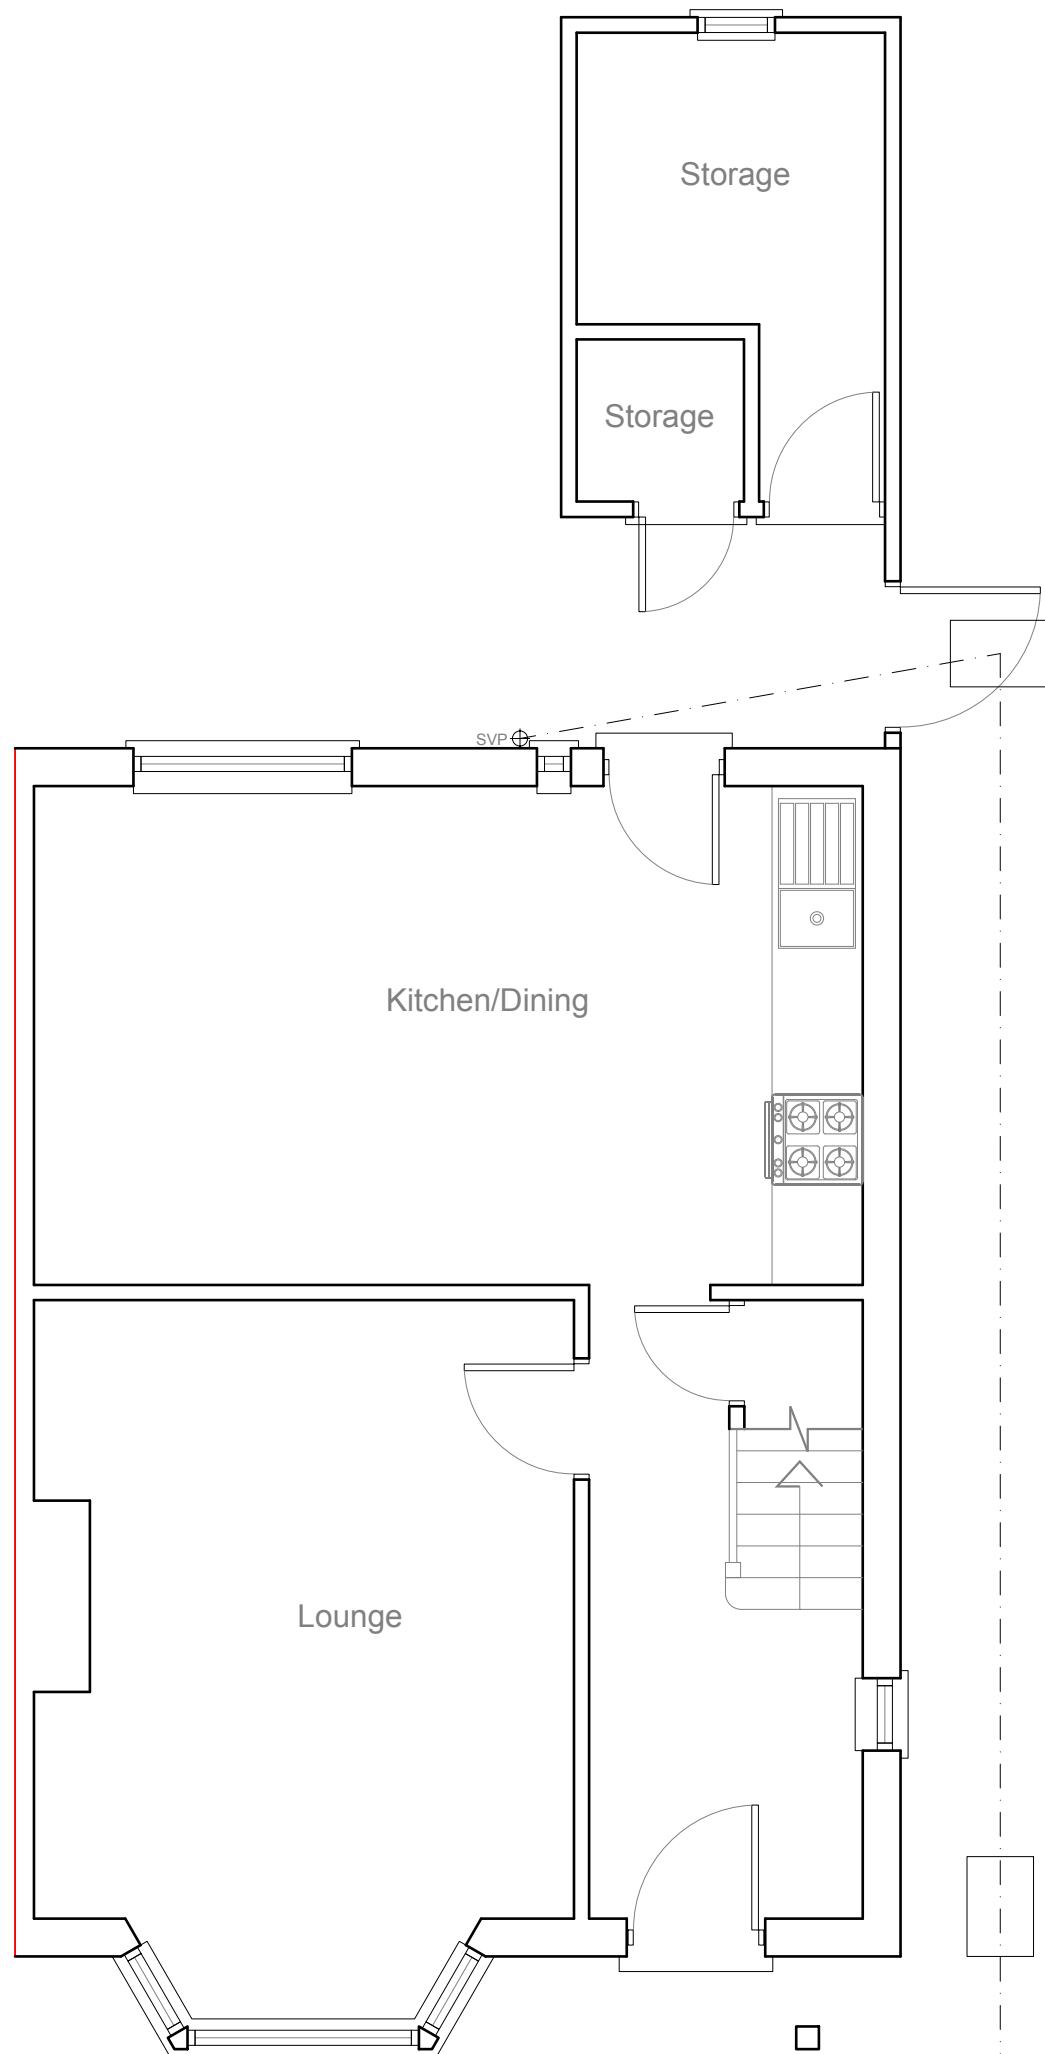



EXISTING
GROUND FLOOR PLAN 1:50

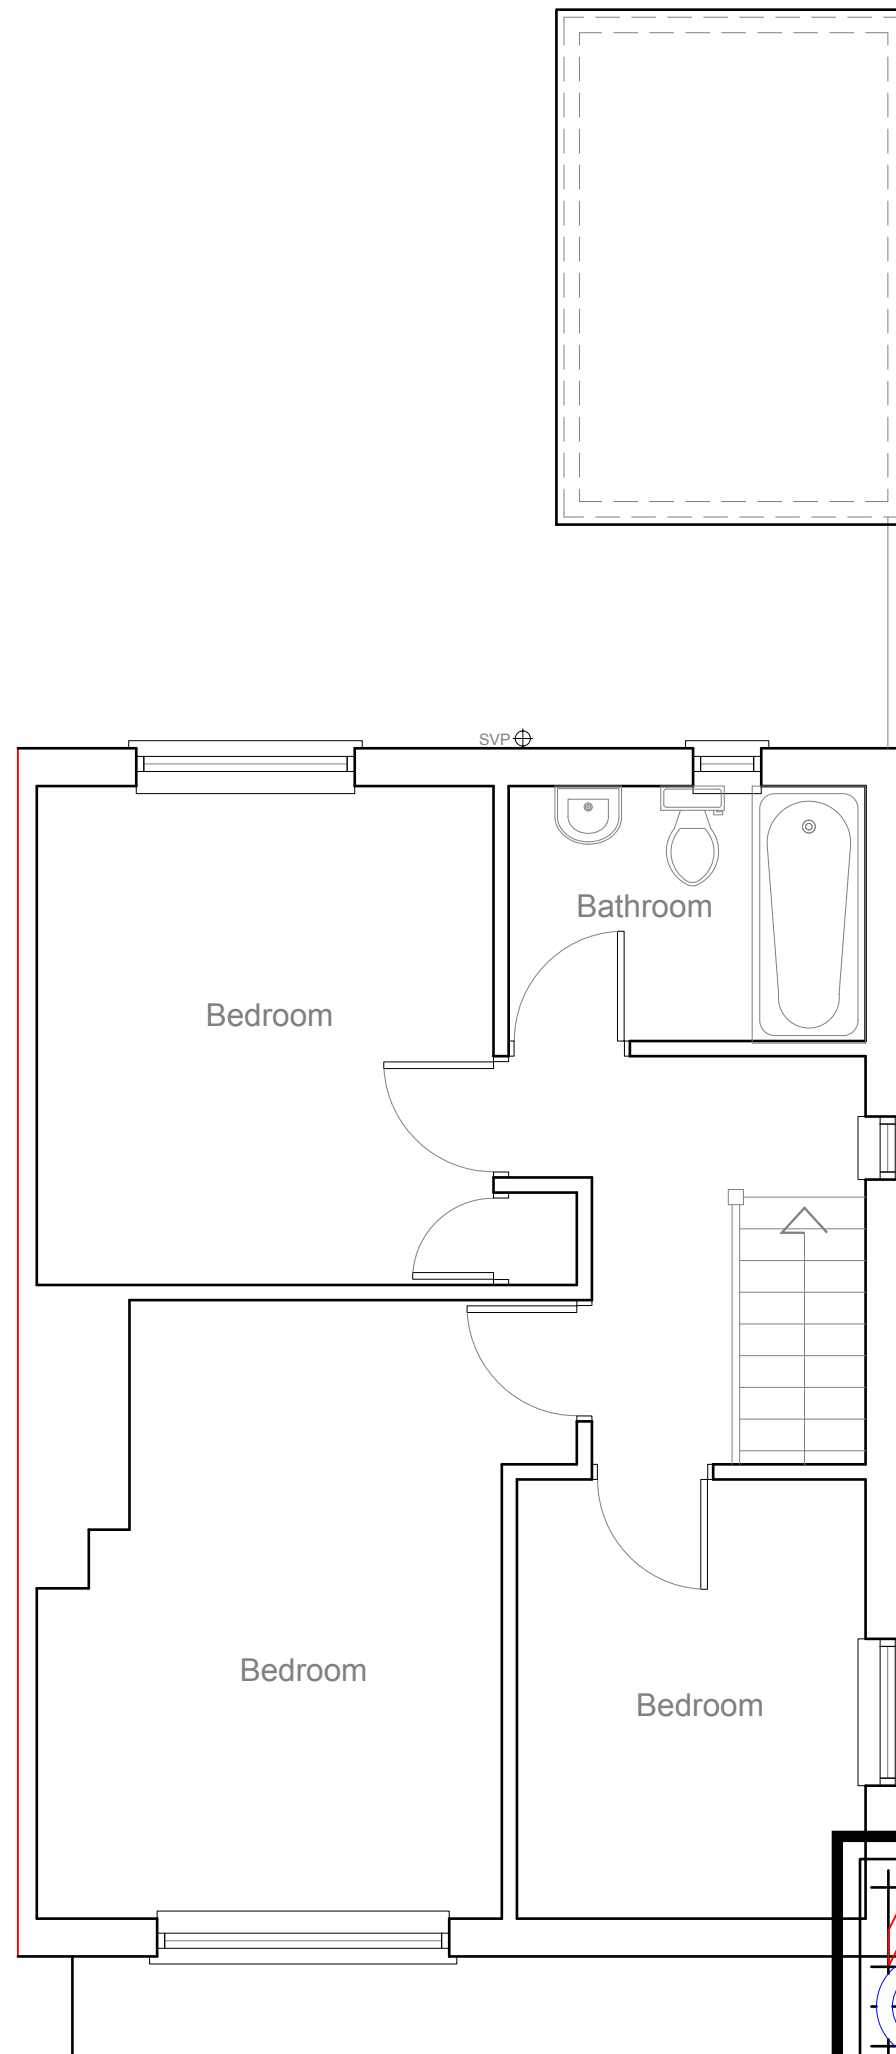


EXISTING
FIRST FLOOR PLAN 1:50

 

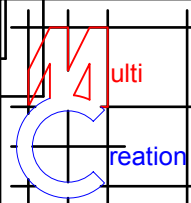
	Project:	Title:	Scale: 1:50 @ A3
	2 Princes Park Lane Hayes UB3 1JS	Existing Ground floor plan First floor plan	Date: Feb 2021
			Drawing No.: 3478/HH-02/SP
			Revision
239 Western Road, Southall, Middx, UB2 5HS Tel: 020 8571 1369 info@multicreation.co.uk			

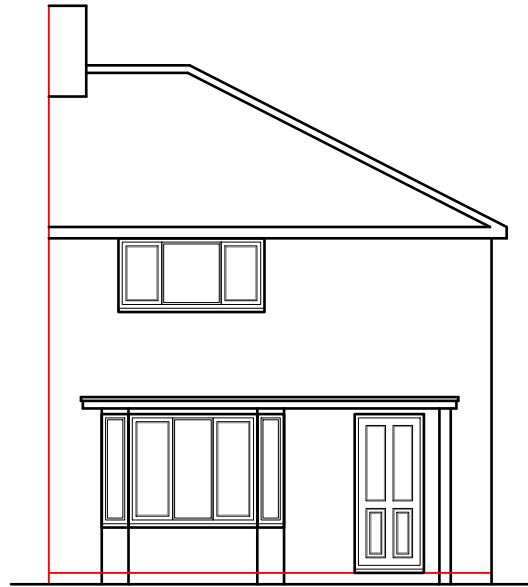


EXISTING
FRONT ELEVATION 1:100

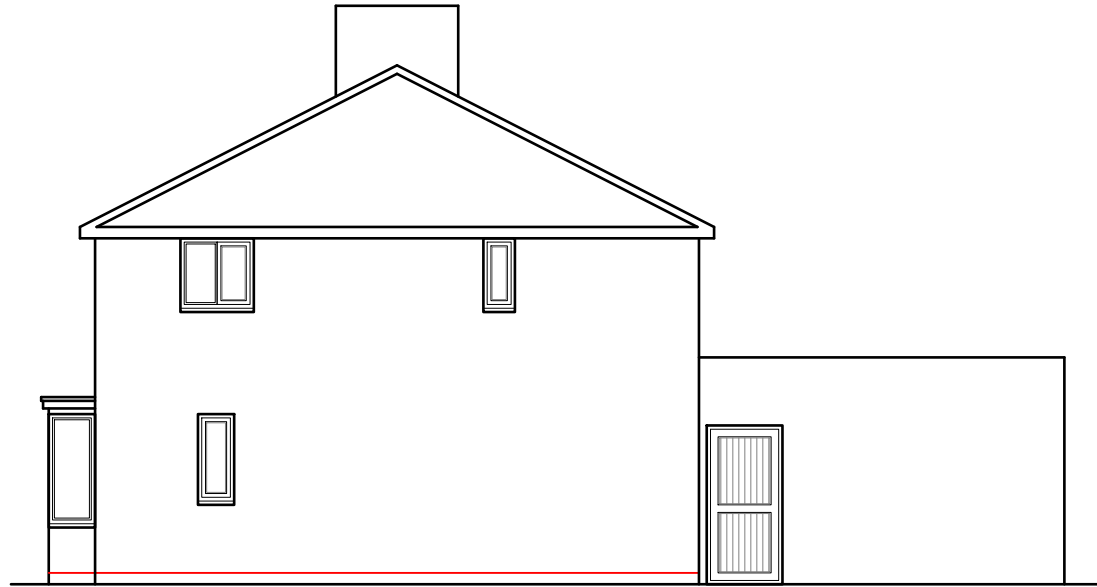

EXISTING
SIDE ELEVATION 1:100

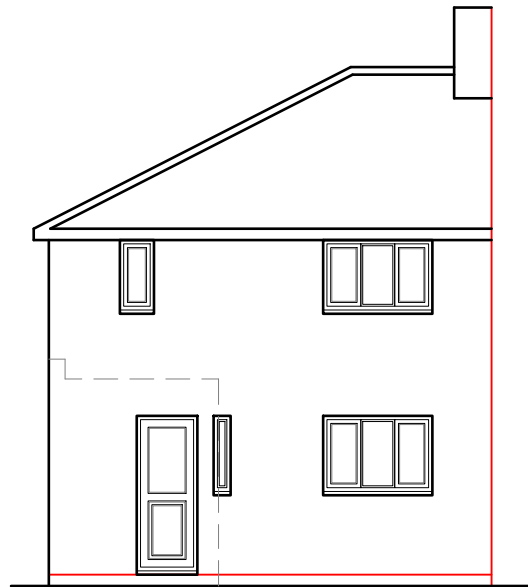


EXISTING
REAR ELEVATION 1:100

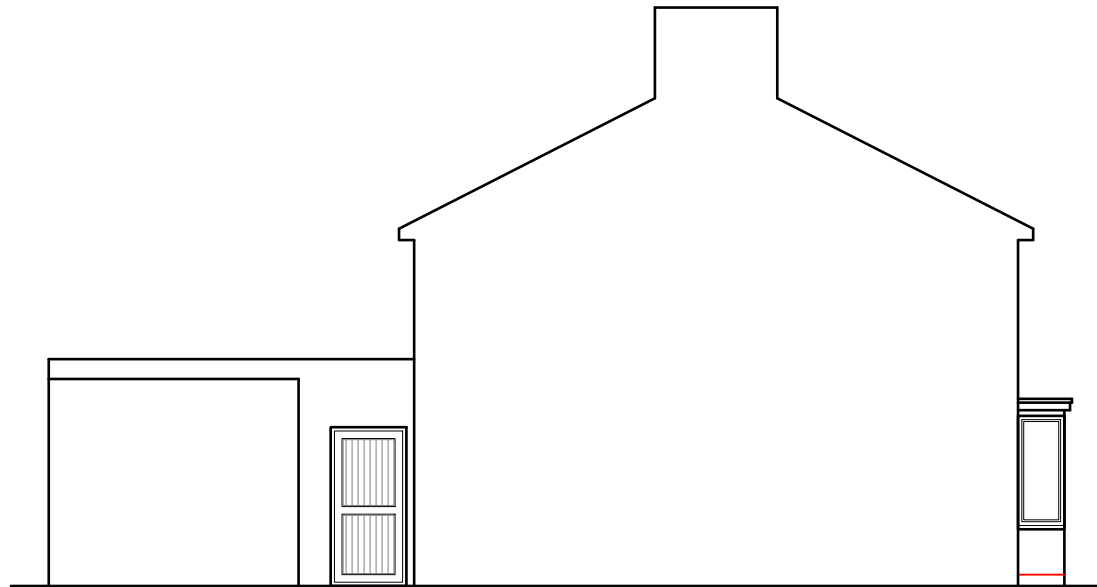

EXISTING
SIDE ELEVATION 1:100

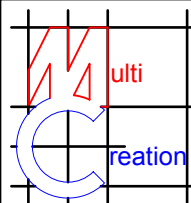

	Project:	Title:	Scale: 1:100 @ A3
	2 Princes Park Lane	Existing Elevations	Date: Feb 2021
	Hayes		Drawing No.:
	UB3 1JS		3478/HH-03/SP
			Revision
239 Western Road, Southall, Middx, UB2 5HS Tel: 020 8571 1369 info@multicreation.co.uk			