




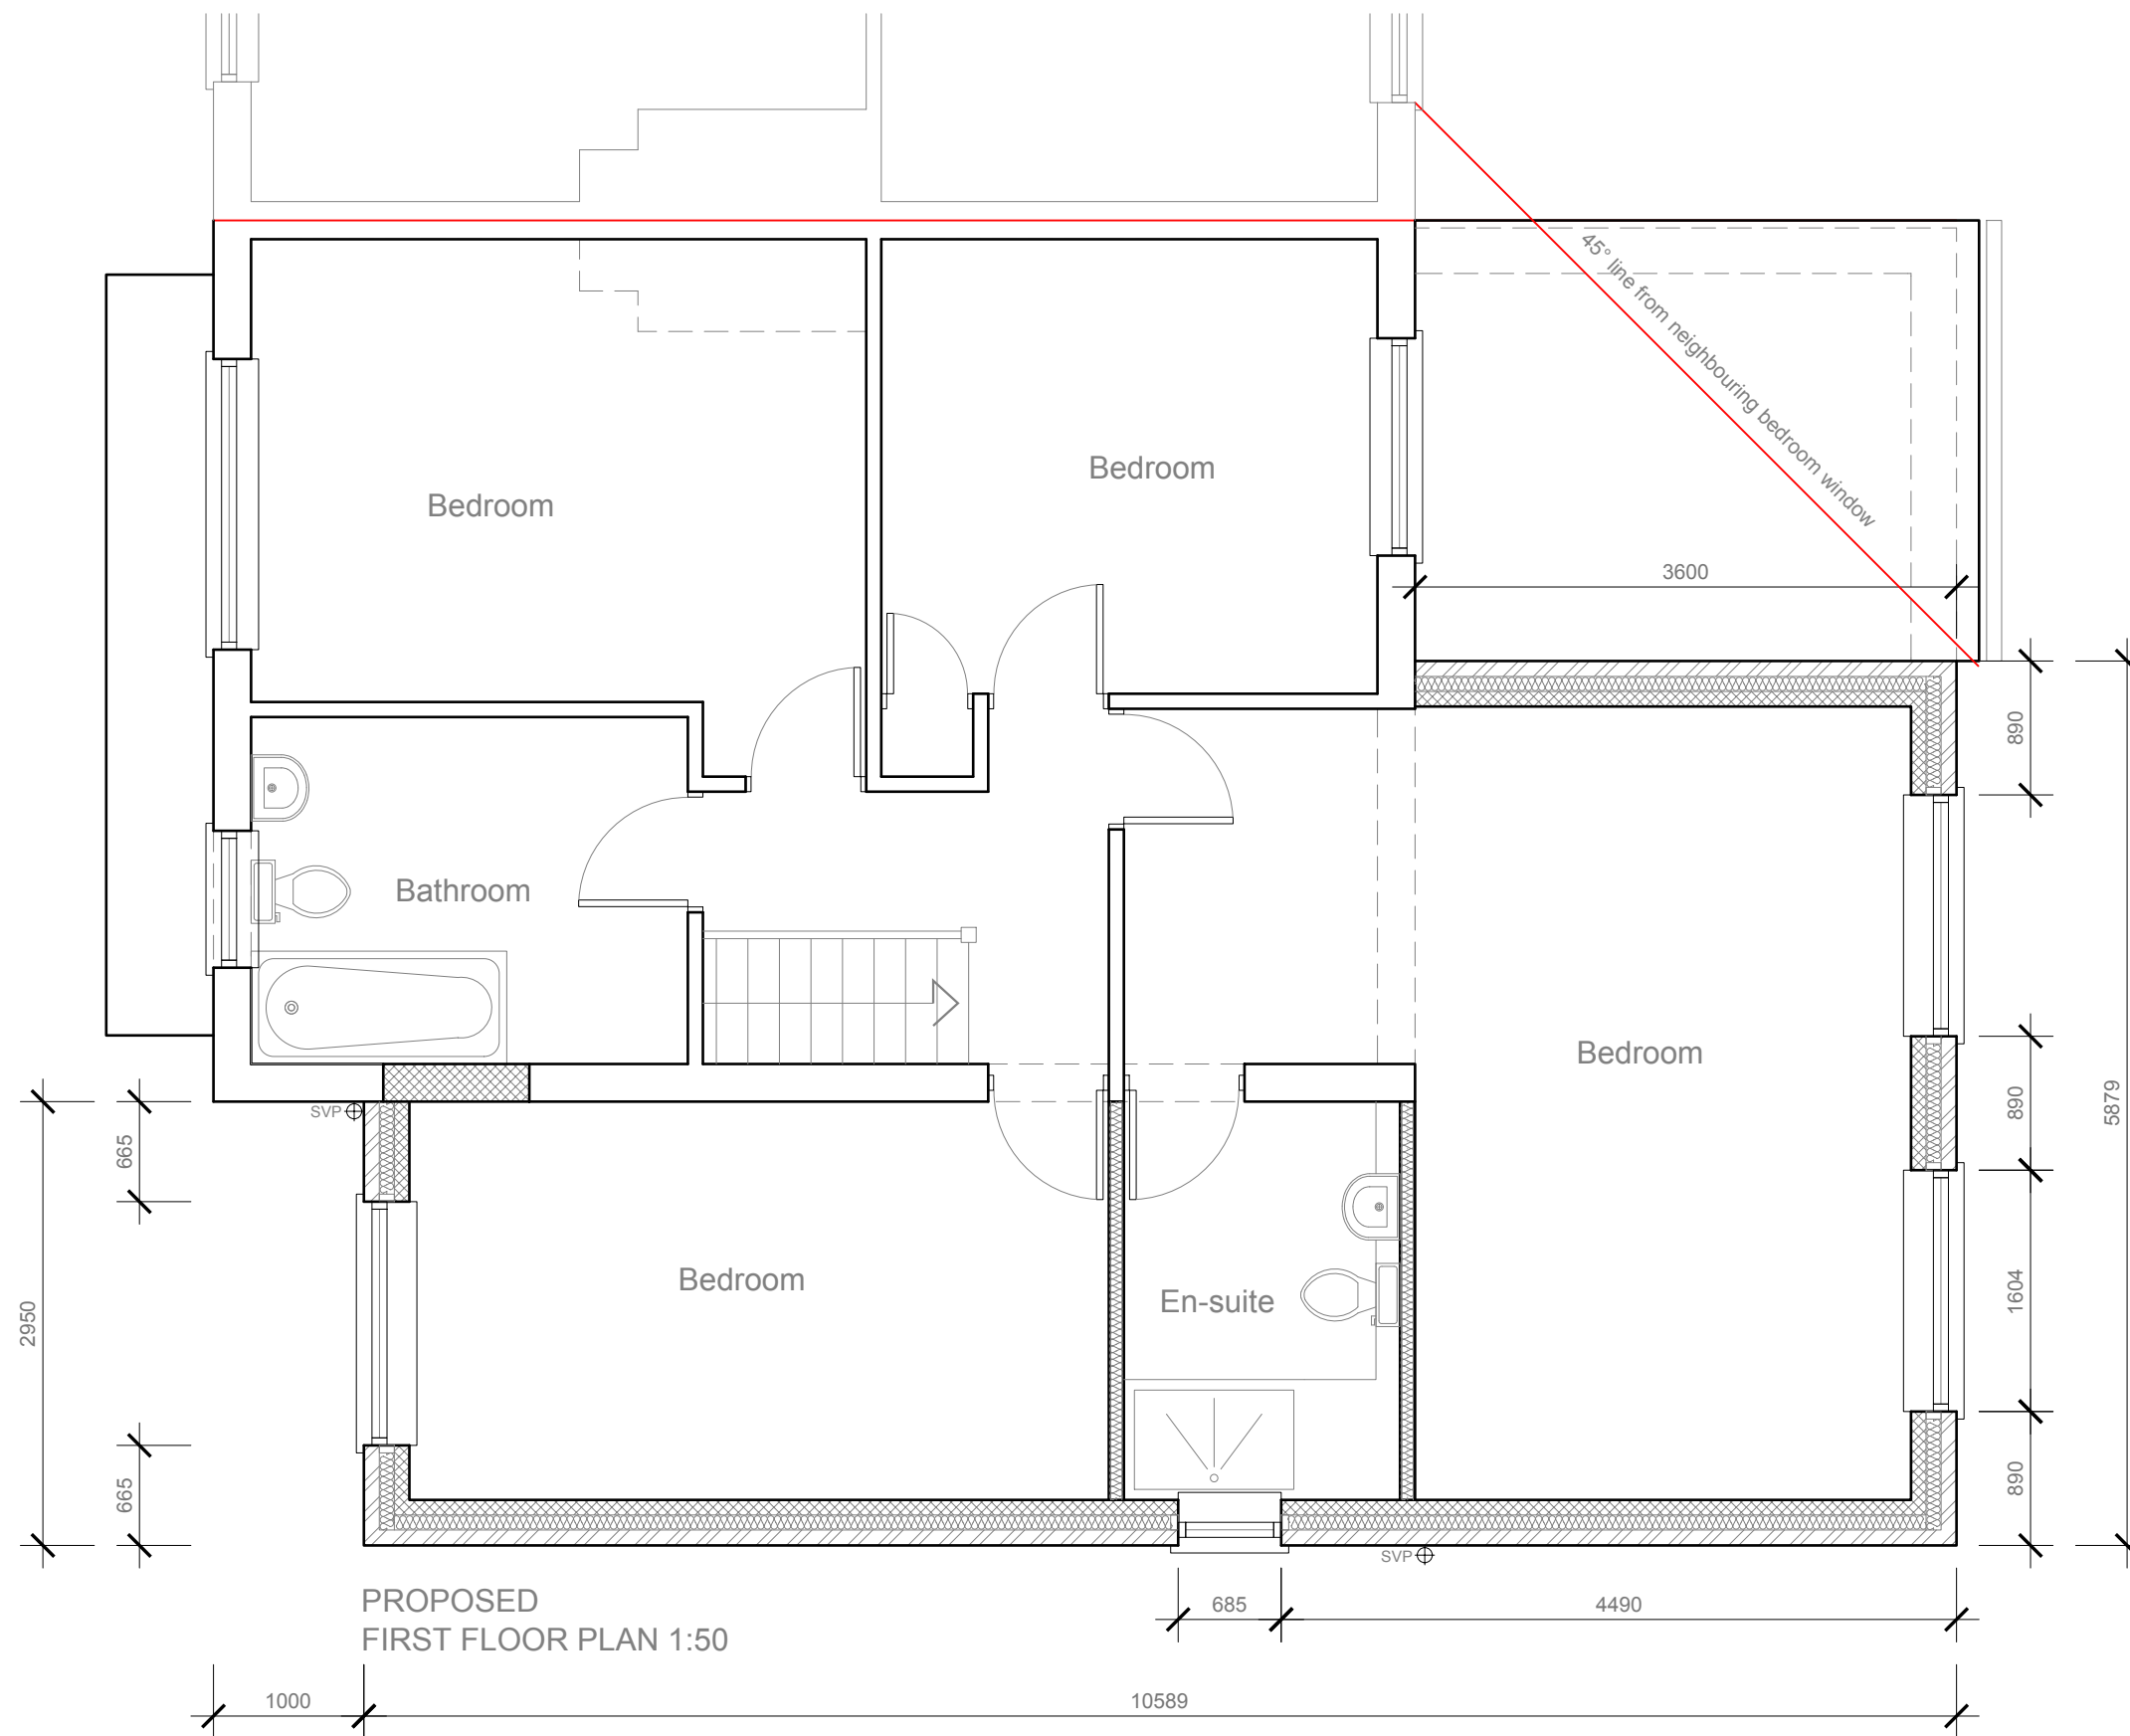


1:50

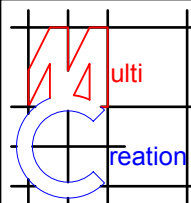

	Project:	Title:	Scale: 1:50 @ A3
	2 Princes Park Lane	Proposed	Date: Feb 2021
	Hayes	First floor plan	Drawing No.: 3478/HH-05/SP
	UB3 1JS		Revision
239 Western Road, Southall, Middx, UB2 5HS Tel: 020 8571 1369 info@multicreation.co.uk			

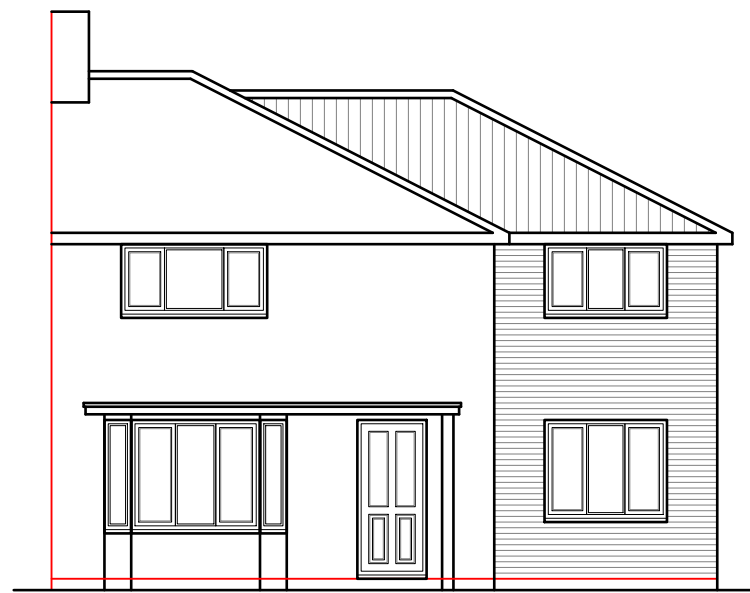


PROPOSED
FRONT ELEVATION 1:100

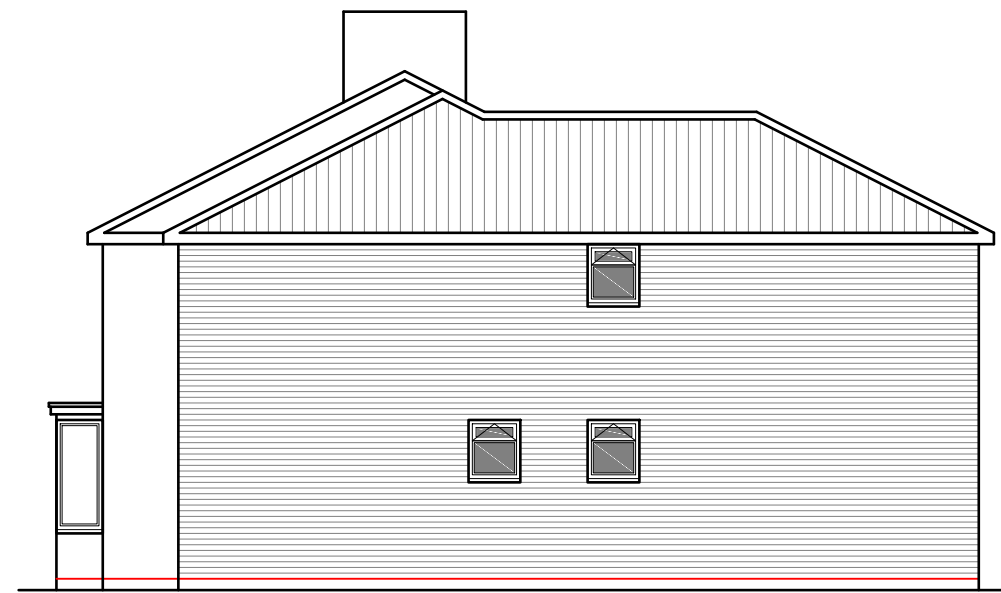

PROPOSED
SIDE ELEVATION 1:100



PROPOSED
REAR ELEVATION 1:100

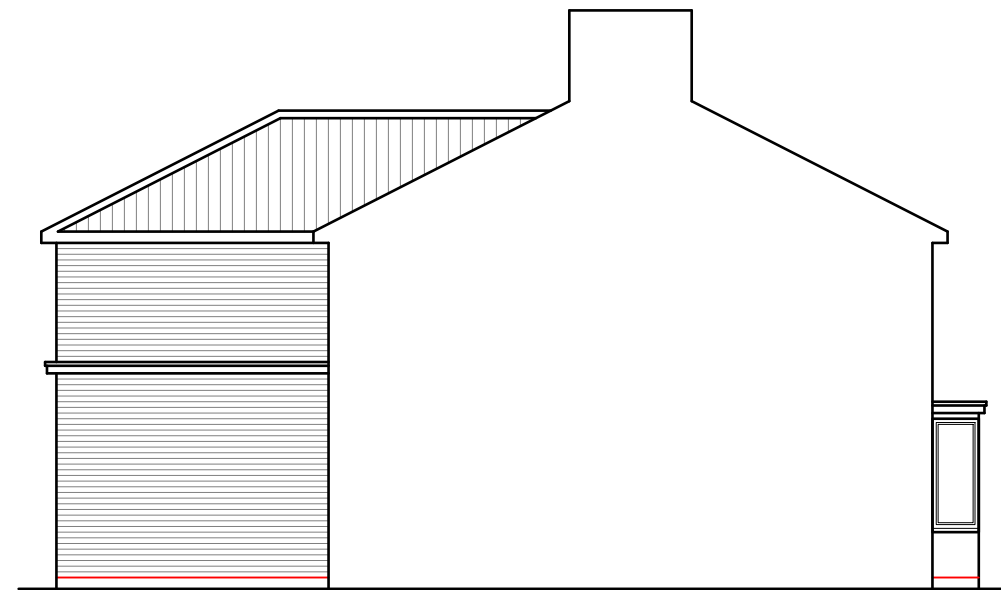

PROPOSED
SIDE ELEVATION 1:100



	Project:	Title:	Scale: 1:100 @ A3
	2 Princes Park Lane	Existing	Date: Feb 2021
	Hayes	Elevations	Drawing No.: 3478/HH-03/SP
	UB3 1JS		Revision
239 Western Road, Southall, Middx, UB2 5HS Tel: 020 8571 1369 info@multicreation.co.uk			