



 

Location Plan Scale 1:1250

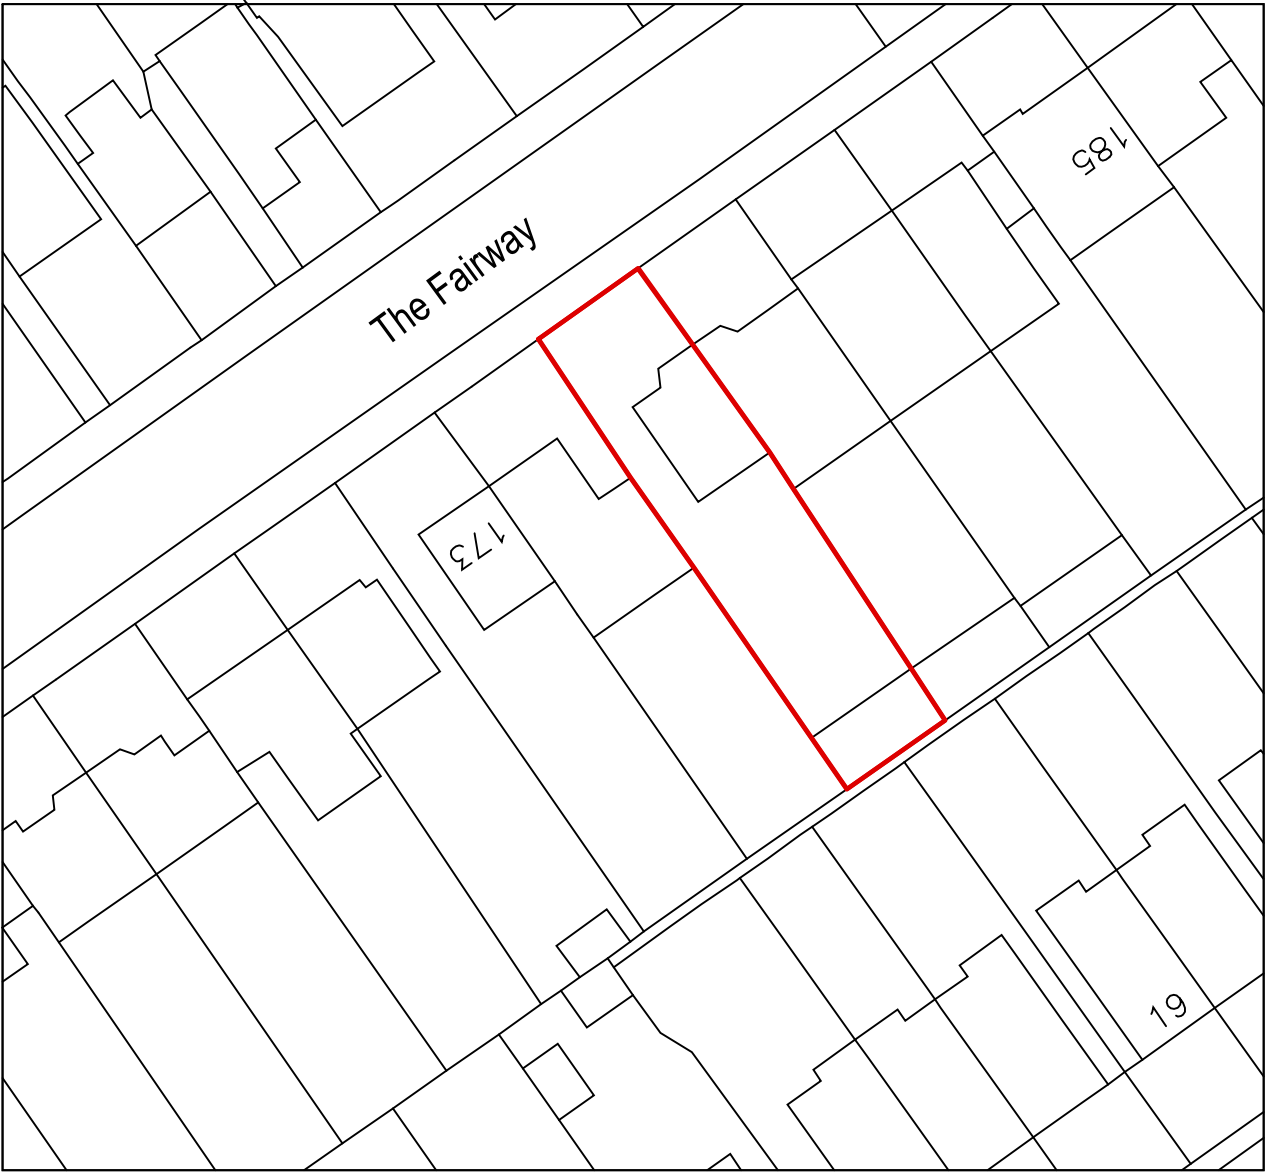

Existing Site Plan Scale 1:500

Revision	Date	Description	A3

important general note the specification is to be read in conjunction with the plans/section details, and other associated structural details as may be provided. all work is to be carried out to the local authority planning and building regulations approval, and the codes of practice and british standards as necessary. all dimensions, levels, sizes, positions and locations of particulars as indicated on drawings are to be verified by the appointed contractor on site prior to engaging in works. any discrepancies must be reported to the architect/surveyor/engineer or responsible person/s immediately. the contractor is responsible for ensuring compliance with the cdm regulations, and appropriate health & safety on site precautions. the client/building owner must obtain any necessary party wall agreements, prior to engaging in the works on site. 1. this drawing is copyright and it may not be reproduced in whole or part or used for the manufacture of any article without the express permission of the copyright holders. 3. this drawing is to be read in conjunction with all relevant architect's, service engineer's and drawings and specifications.			Paper Size
---	--	--	------------

Scale	As Noted	B-12 Development Architectural consultancy	®
Revision	1st		
Mar-21	Site Address	177 The Fairway, Ruislip, HA4 0SN	Existing Location & Site Plan
Drawn By/Checked By	----		