
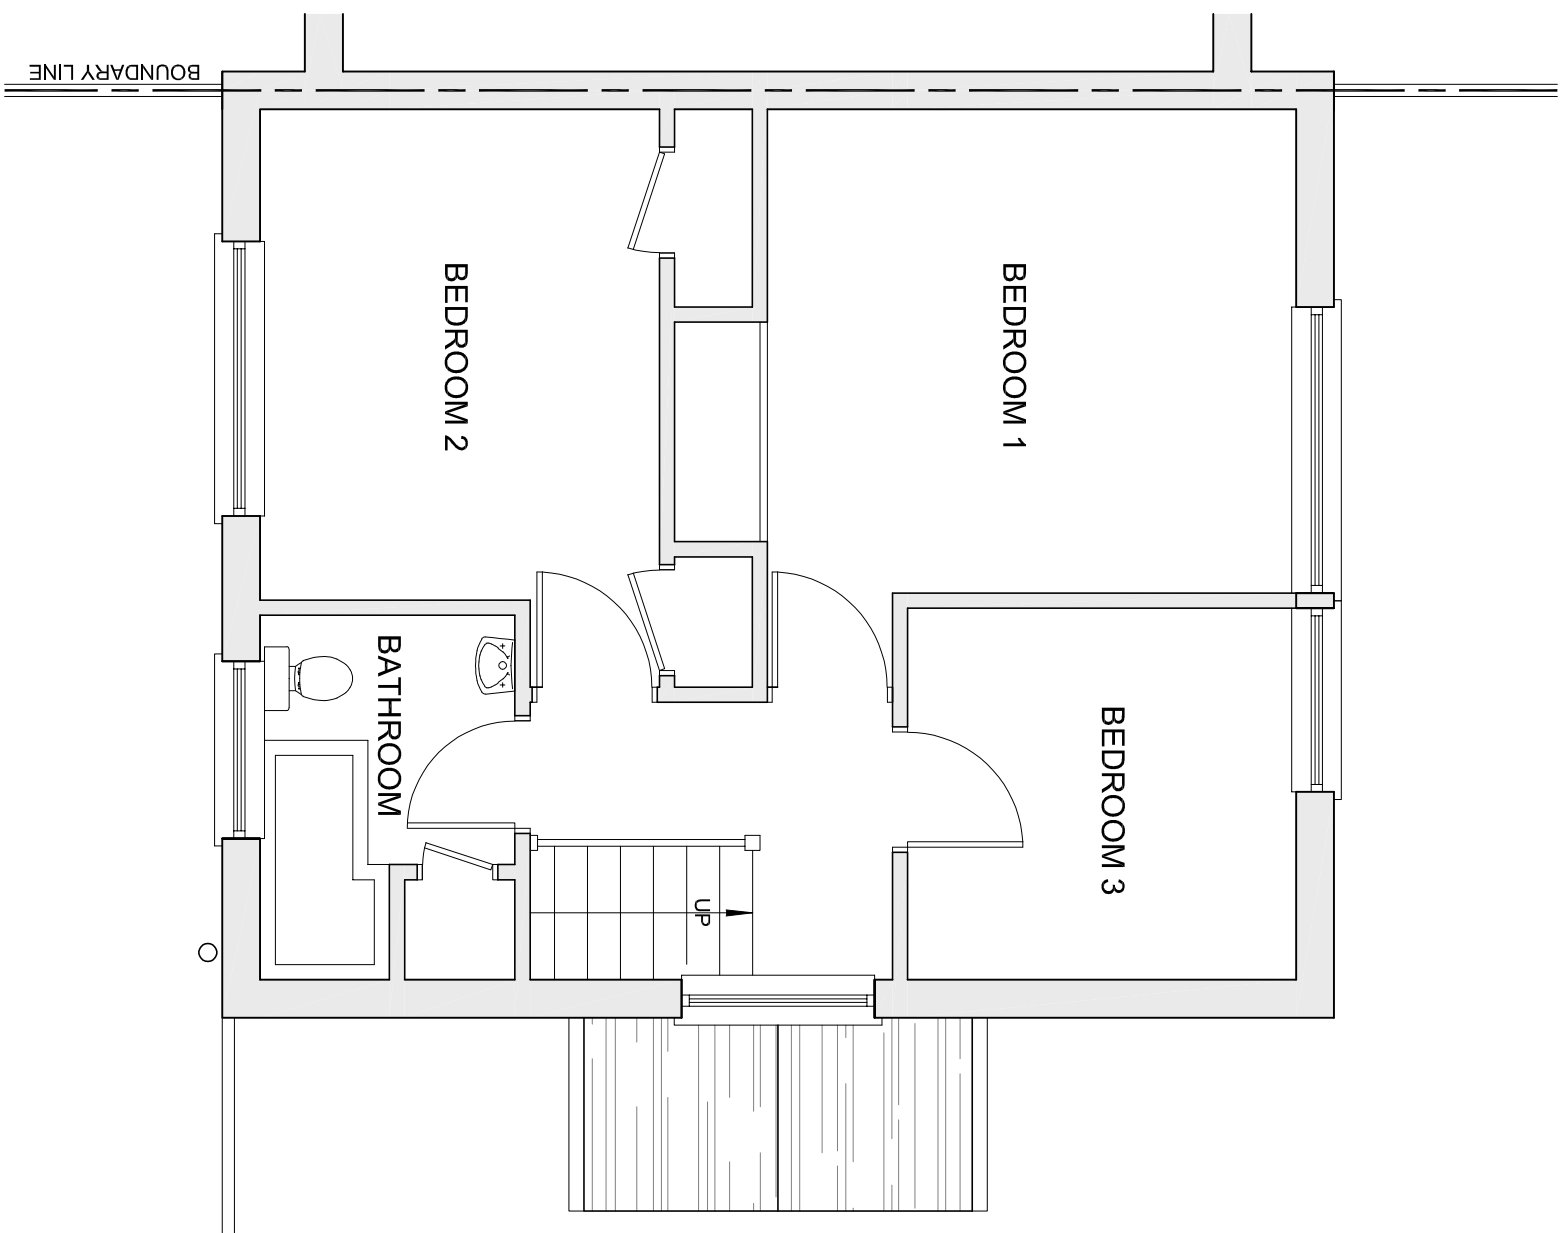


AMENDMENTS	DATE	REV.
------------	------	------

Dimensions, areas and levels, where they are only approximate and subject to site survey. All dimensions are to be checked on site. Flurred dimensions only are to be taken from the drawing. This drawing is to be read in conjunction with all relevant constraints and/or specialist drawings/documents and any discrepancies or variations are to be notified to the architect before affected work commences. This drawing is copyright and remains the property of the Architects.

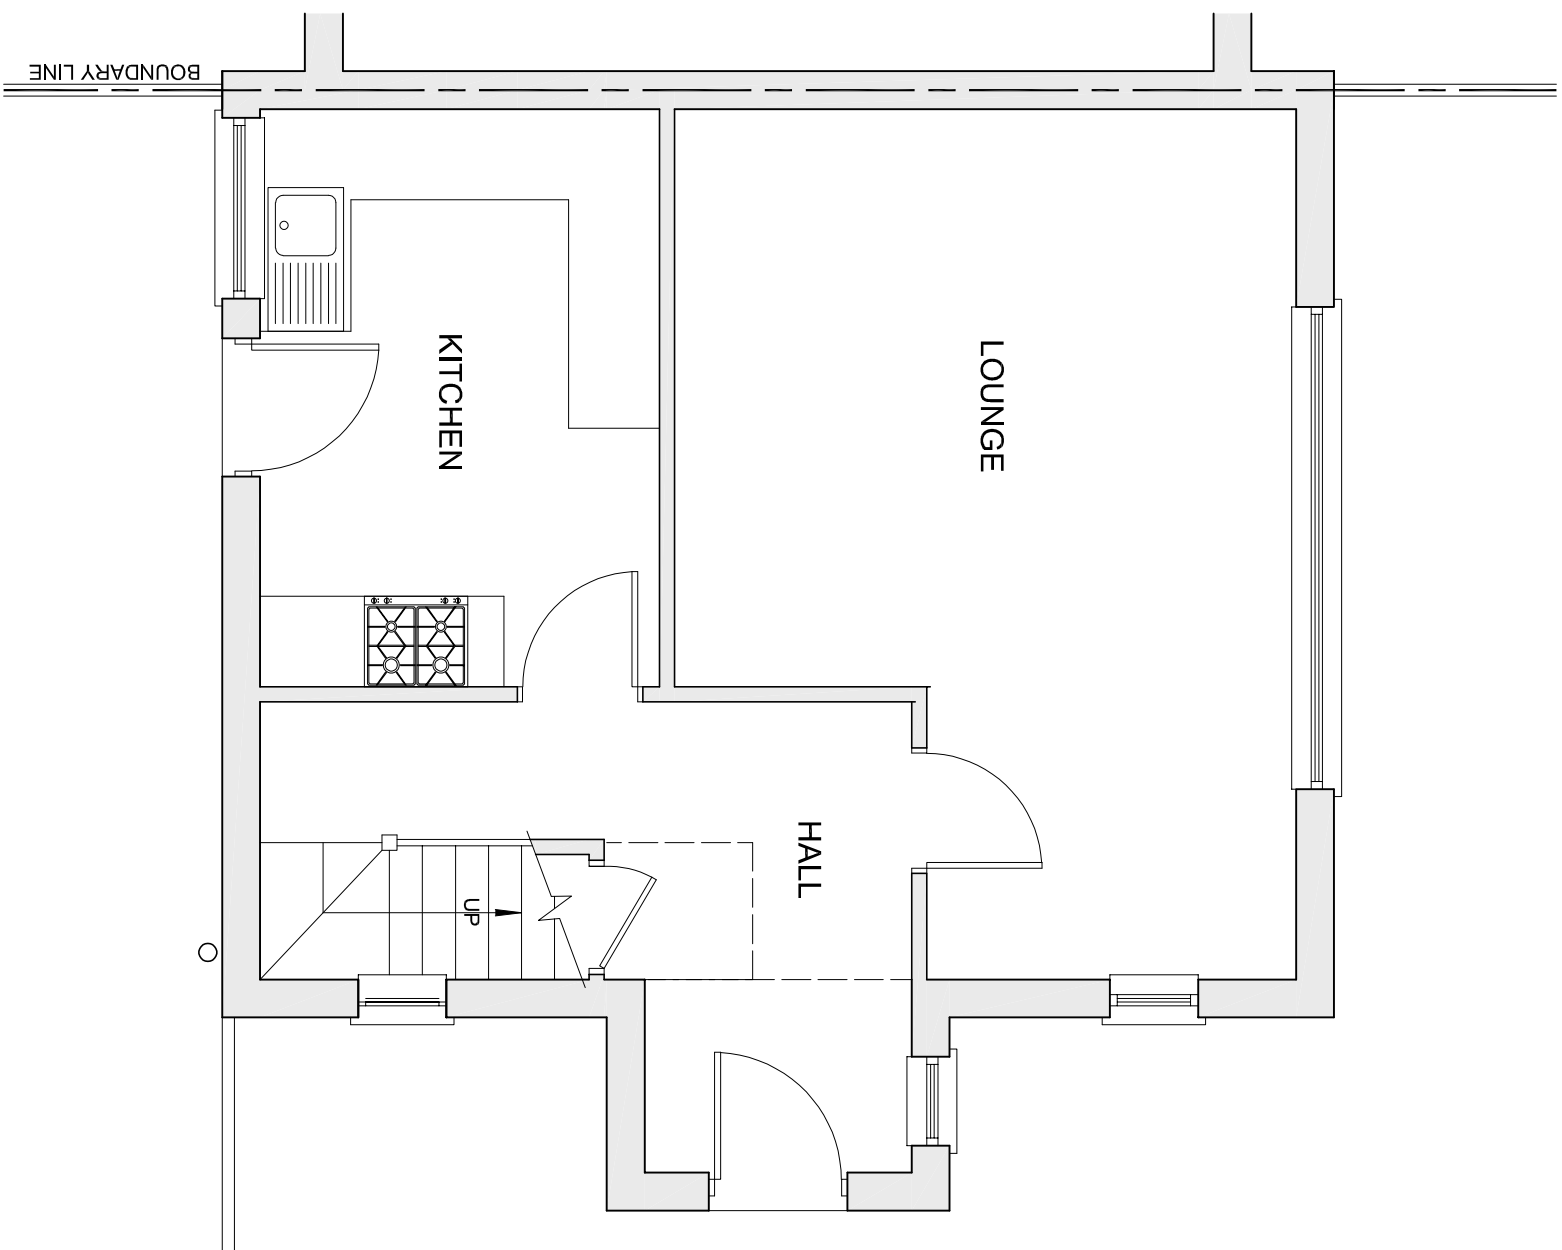

bernard murray design
chartered architect

WWW.BMURRAYDESIGN.CO.UK
78 BRIDGE ROAD, UXBRIDGE, MIDDLESEX UB82QW
TEL: 07958 471714 EMAIL: BMURRAYDESIGN@YAHOO.CO.UK

PROJECT
2 PENZANCE CLOSE
HAREFIELD
UB9 6NN

CLIENT
KAREN HOWE

DRAWING EXISTING FLOOR PLANS

SCALE	1:50 @ A3	DRAWING NUMBER	R
DATE	MAR 2021	1145-2	
DRAWN	BM		