



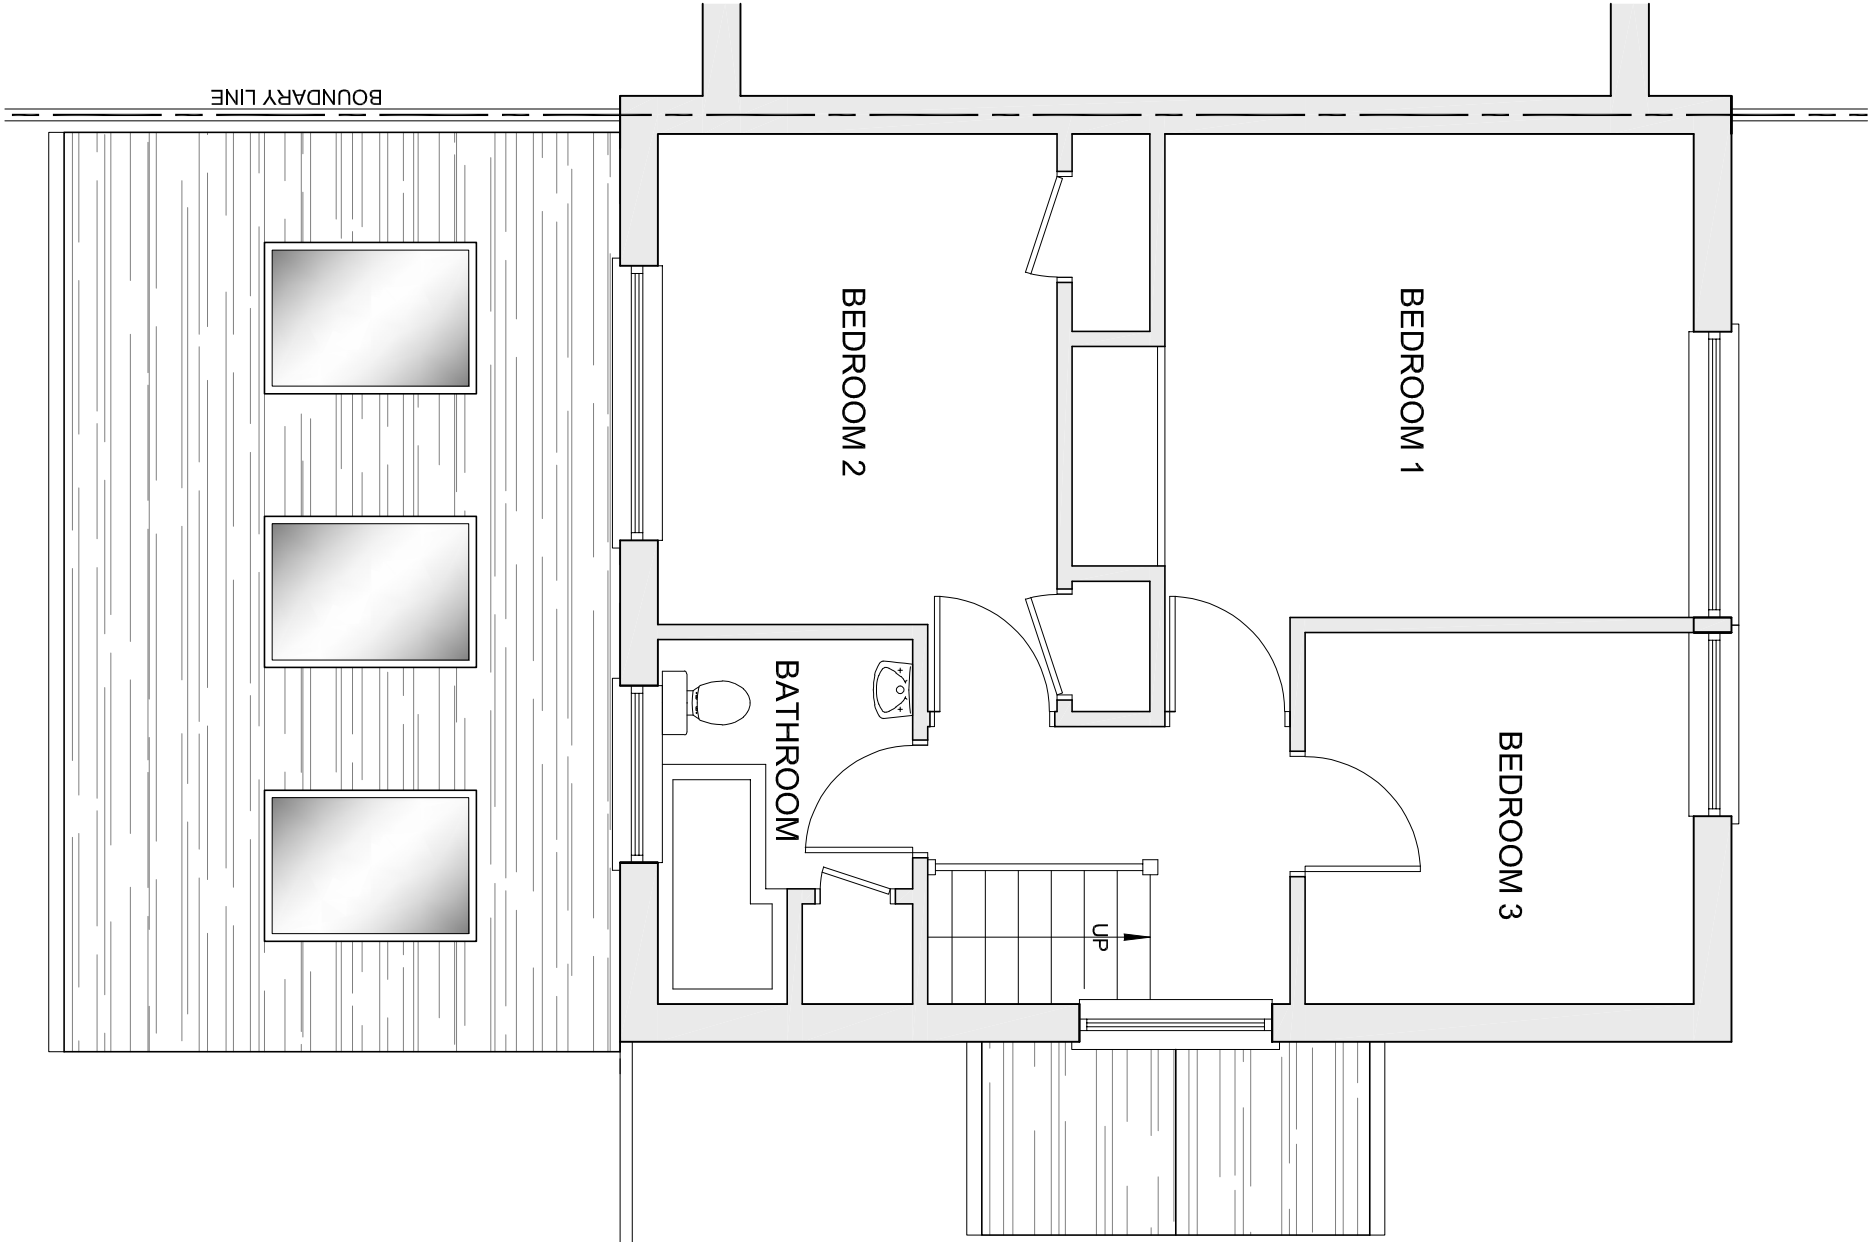

BOUNDARY LINE

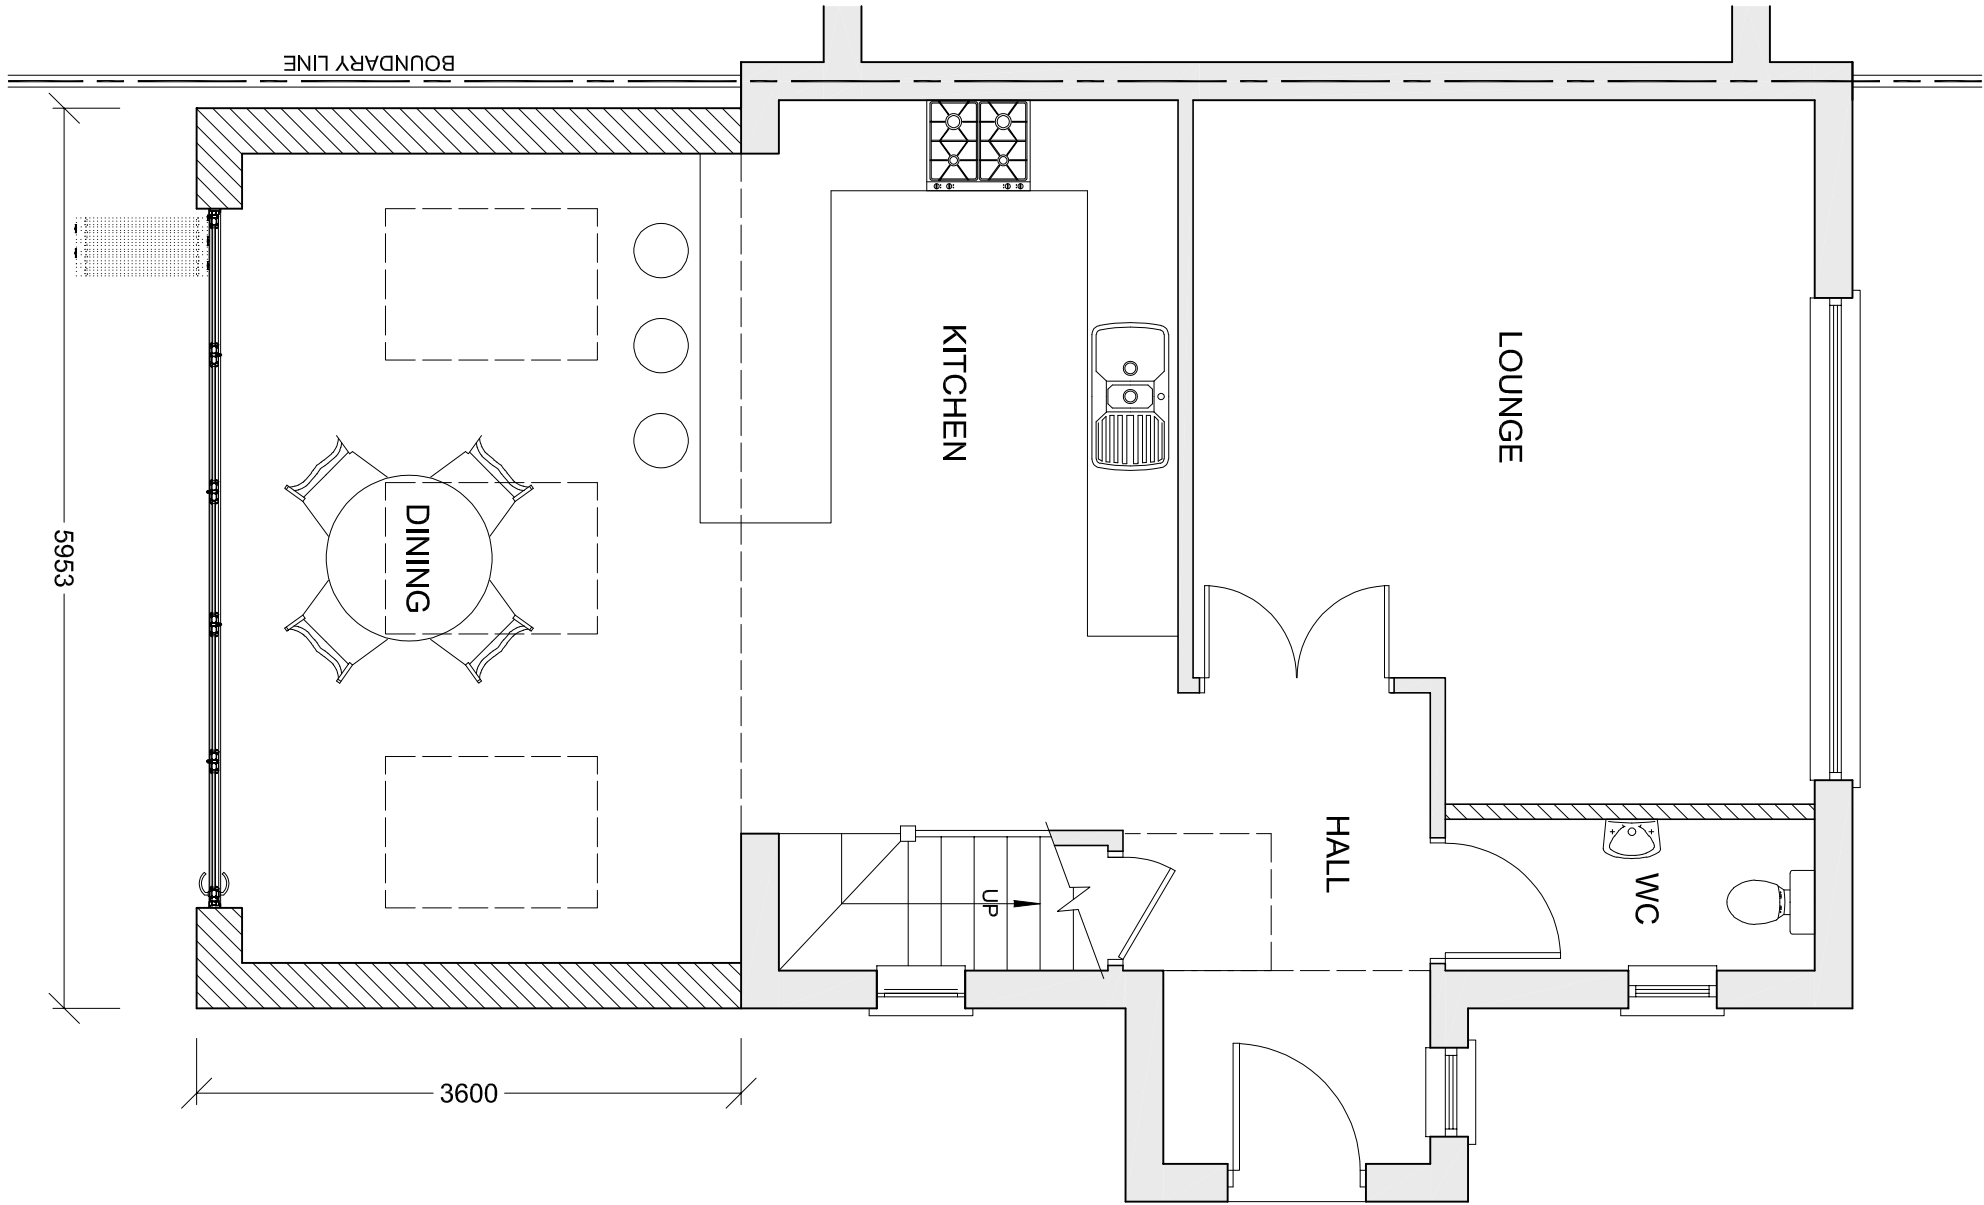

BOUNDARY LINE

PROPOSED GROUND FLOOR

PROPOSED FIRST FLOOR


|                      |           |                |      |
|----------------------|-----------|----------------|------|
| ROOF                 |           |                |      |
| AMENDMENTS           | DATE      | REV.           |      |
|                      | MAR 2021  | A              |      |
| PROJECT              |           |                |      |
| 2 PENZANCE CLOSE     |           |                |      |
| HAREFIELD            |           |                |      |
| UB9 6NN              |           |                |      |
| CLIENT               |           |                |      |
| KAREN HOWE           |           |                |      |
| DRAWING              |           |                |      |
| PROPOSED FLOOR PLANS |           |                |      |
| SCALE                | 1:50 @ A3 | DRAWING NUMBER | REV. |
| DATE                 | MAR 2021  | 1145-4         | A    |
| DRAWN                | BM        |                |      |



bernard murray design  
chartered architect

WWW.BMURRAYDESIGN.CO.UK  
78 BRIDGE ROAD, UXBRIDGE, MIDDLESEX UB8 3QW  
TEL: 07958 477714 EMAIL: BMURRAYDESIGN@YAHOO.CO.UK

PROJECT  
2 PENZANCE CLOSE  
HAREFIELD  
UB9 6NN

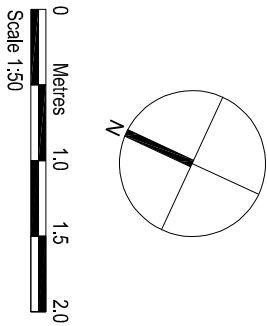

Dimensions, areas and levels where given are only approximate and subject to site survey.  
All dimensions are to be based on the finished ground level unless otherwise stated.  
The drawings are not to be used for construction or any other purpose without the written consent of the architect.  
The drawings are not to be used for construction or any other purpose without the written consent of the architect.  
The drawings are not to be used for construction or any other purpose without the written consent of the architect.