
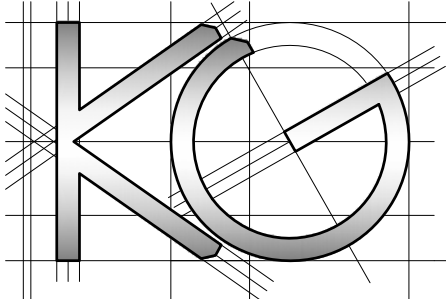


All work to comply with current building regulations and codes of practice

Do not scale from drawings
all dimensions to be checked on site before the start of any work

All Proposed External Materials to Match Existing External Materials

Any Proposed Windows to Flank wall to be Obscure Glazed and Non-Opening below 1.7m from FFL

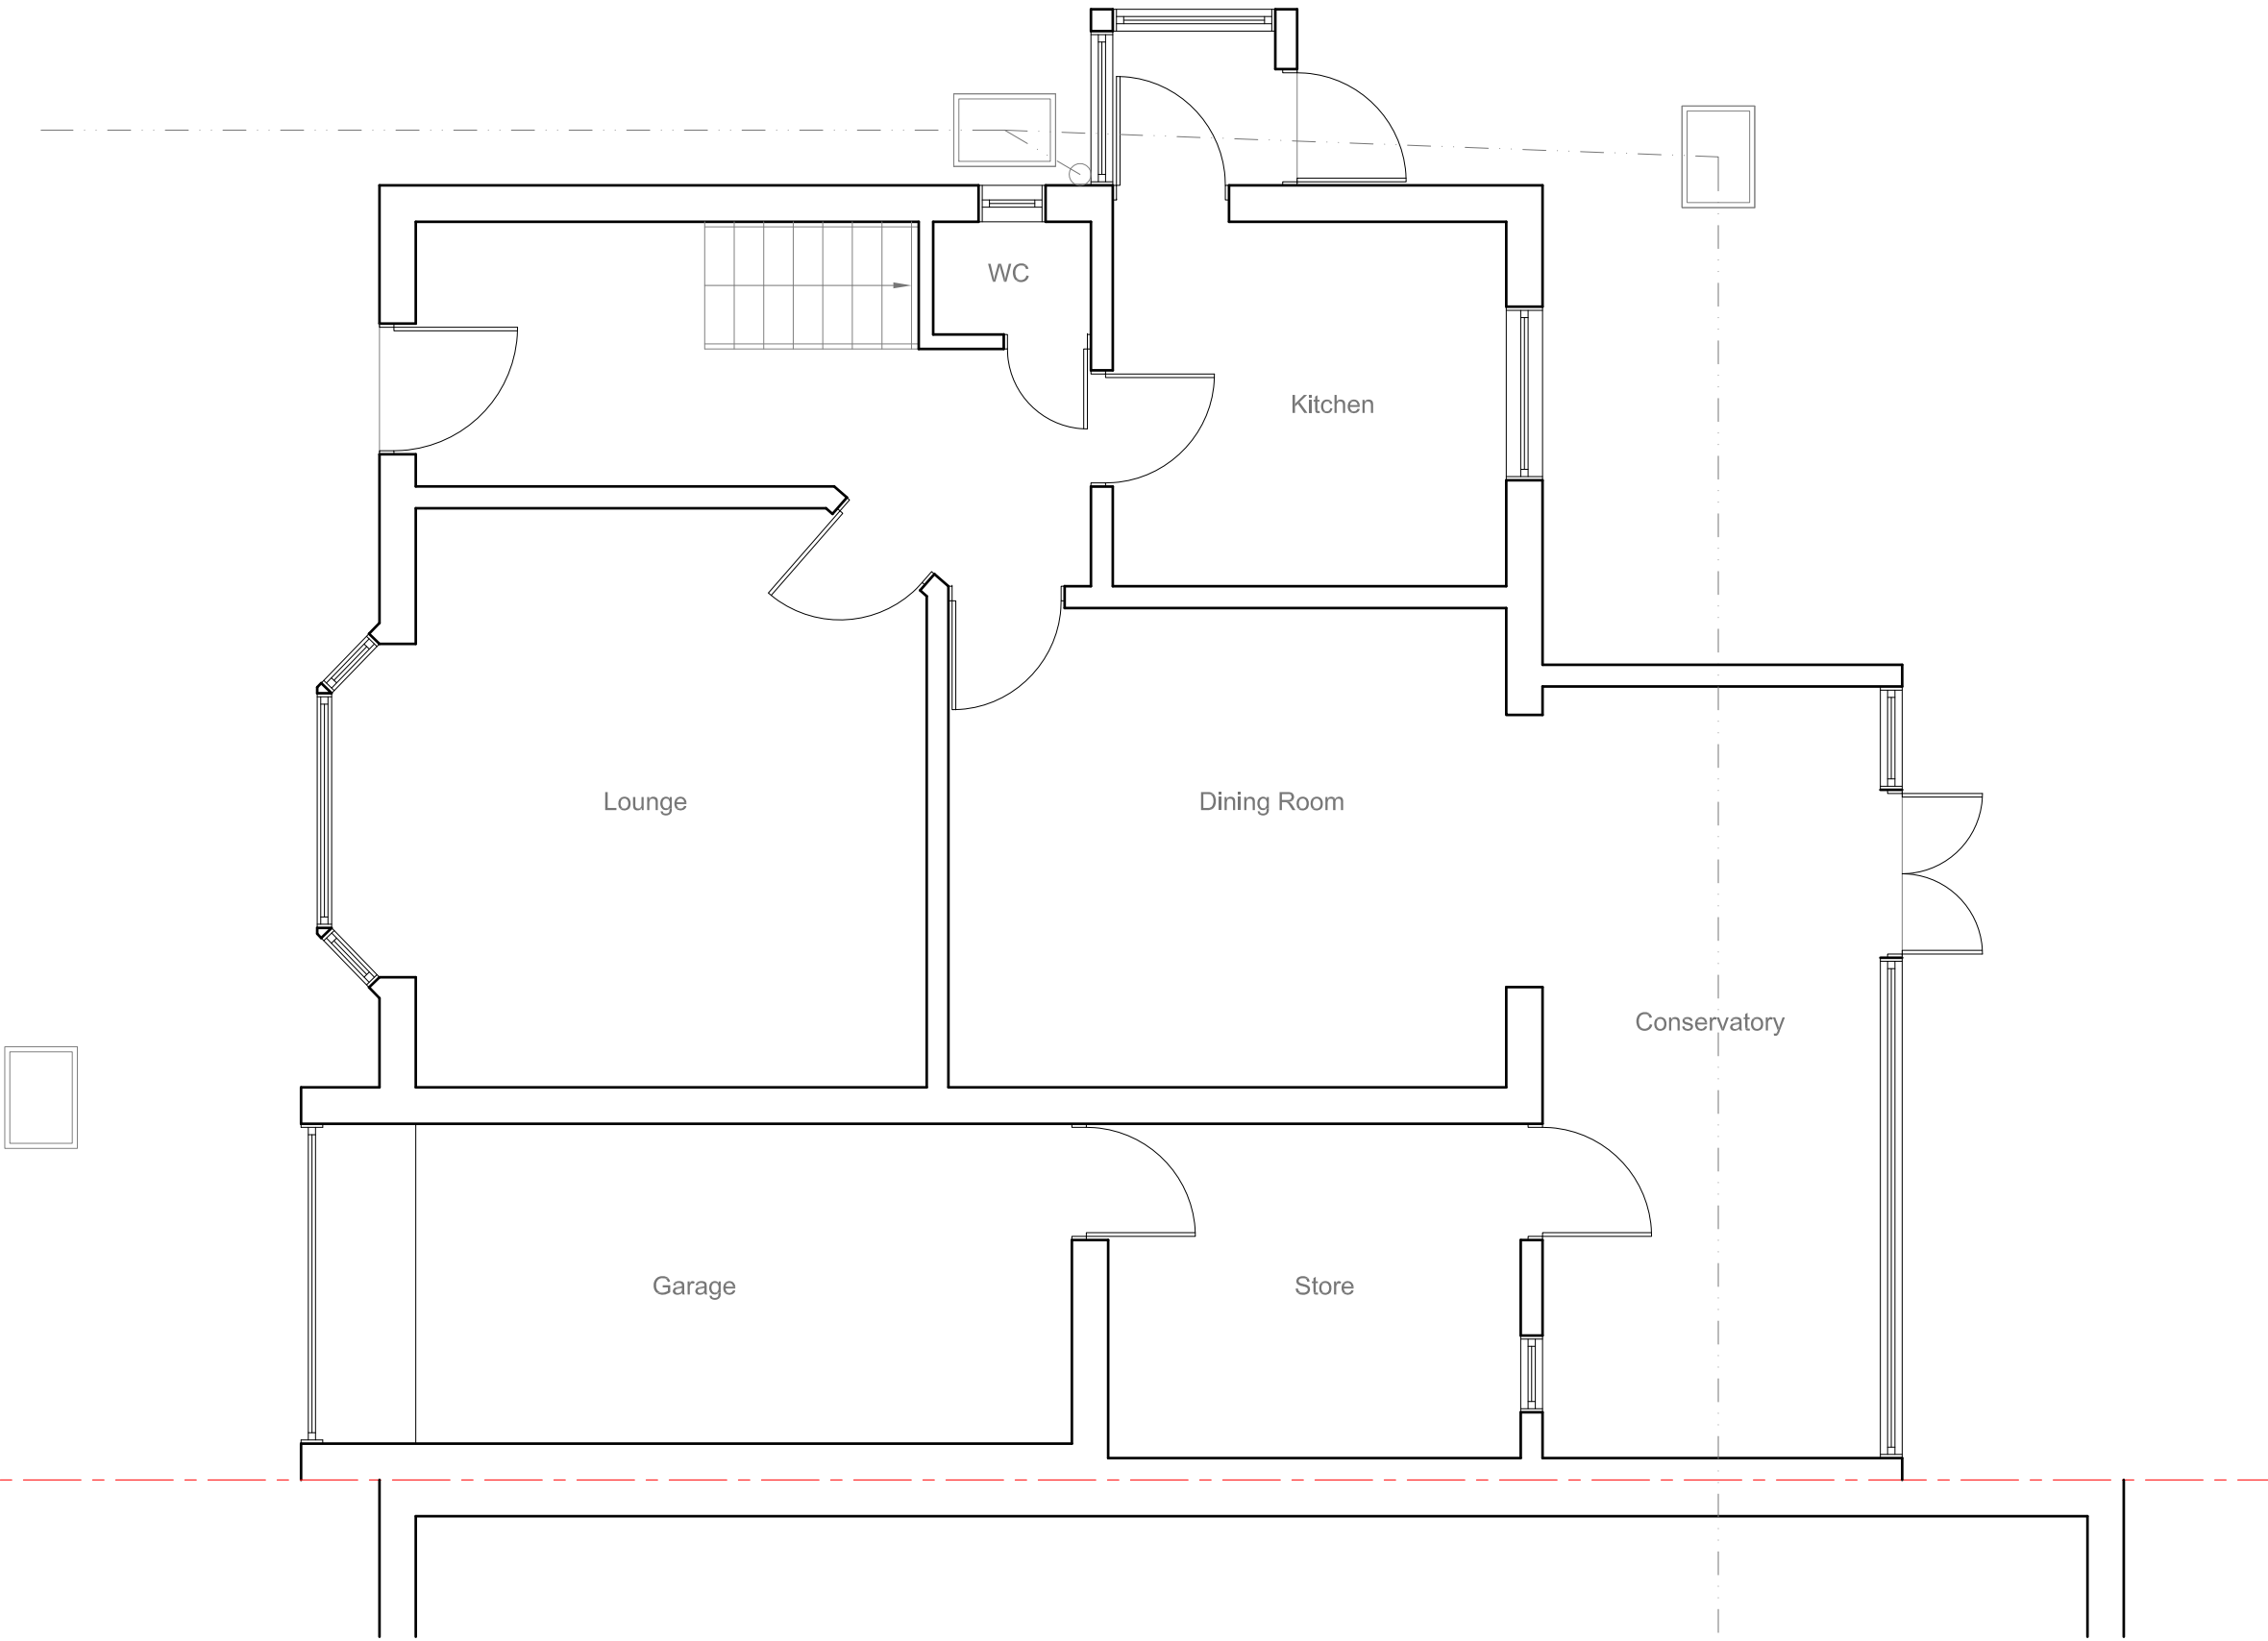

<u>Site Address:</u> 1 Charville Lane West Hillingdon UB10 0BY	<u>Drawing Content:</u> Existing Ground Floor Plan	<u>Drawings No:</u> 1charvillelanewest/2021/01		<u>Date Drawn:</u> 9th March 2021		Planning Issue	
		3		5		7	
		<u>Drawings Scale:</u> 1:50		<u>Drawn By:</u> KG		<u>Revision:</u>	
1	2	4	6	8			



All work to comply with current building regulations and codes of practice

Do not scale from drawings

all dimensions to be checked on site before the start of any work

All Proposed External Materials to Match Existing External Materials

Any Proposed Windows to Flank wall to be Obscure Glazed and Non-Opening below 1.7m from FFL

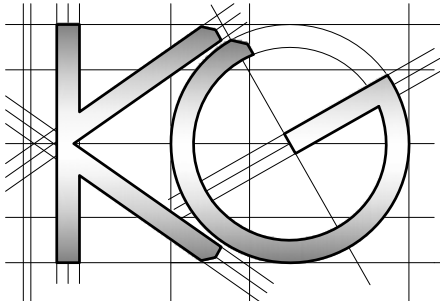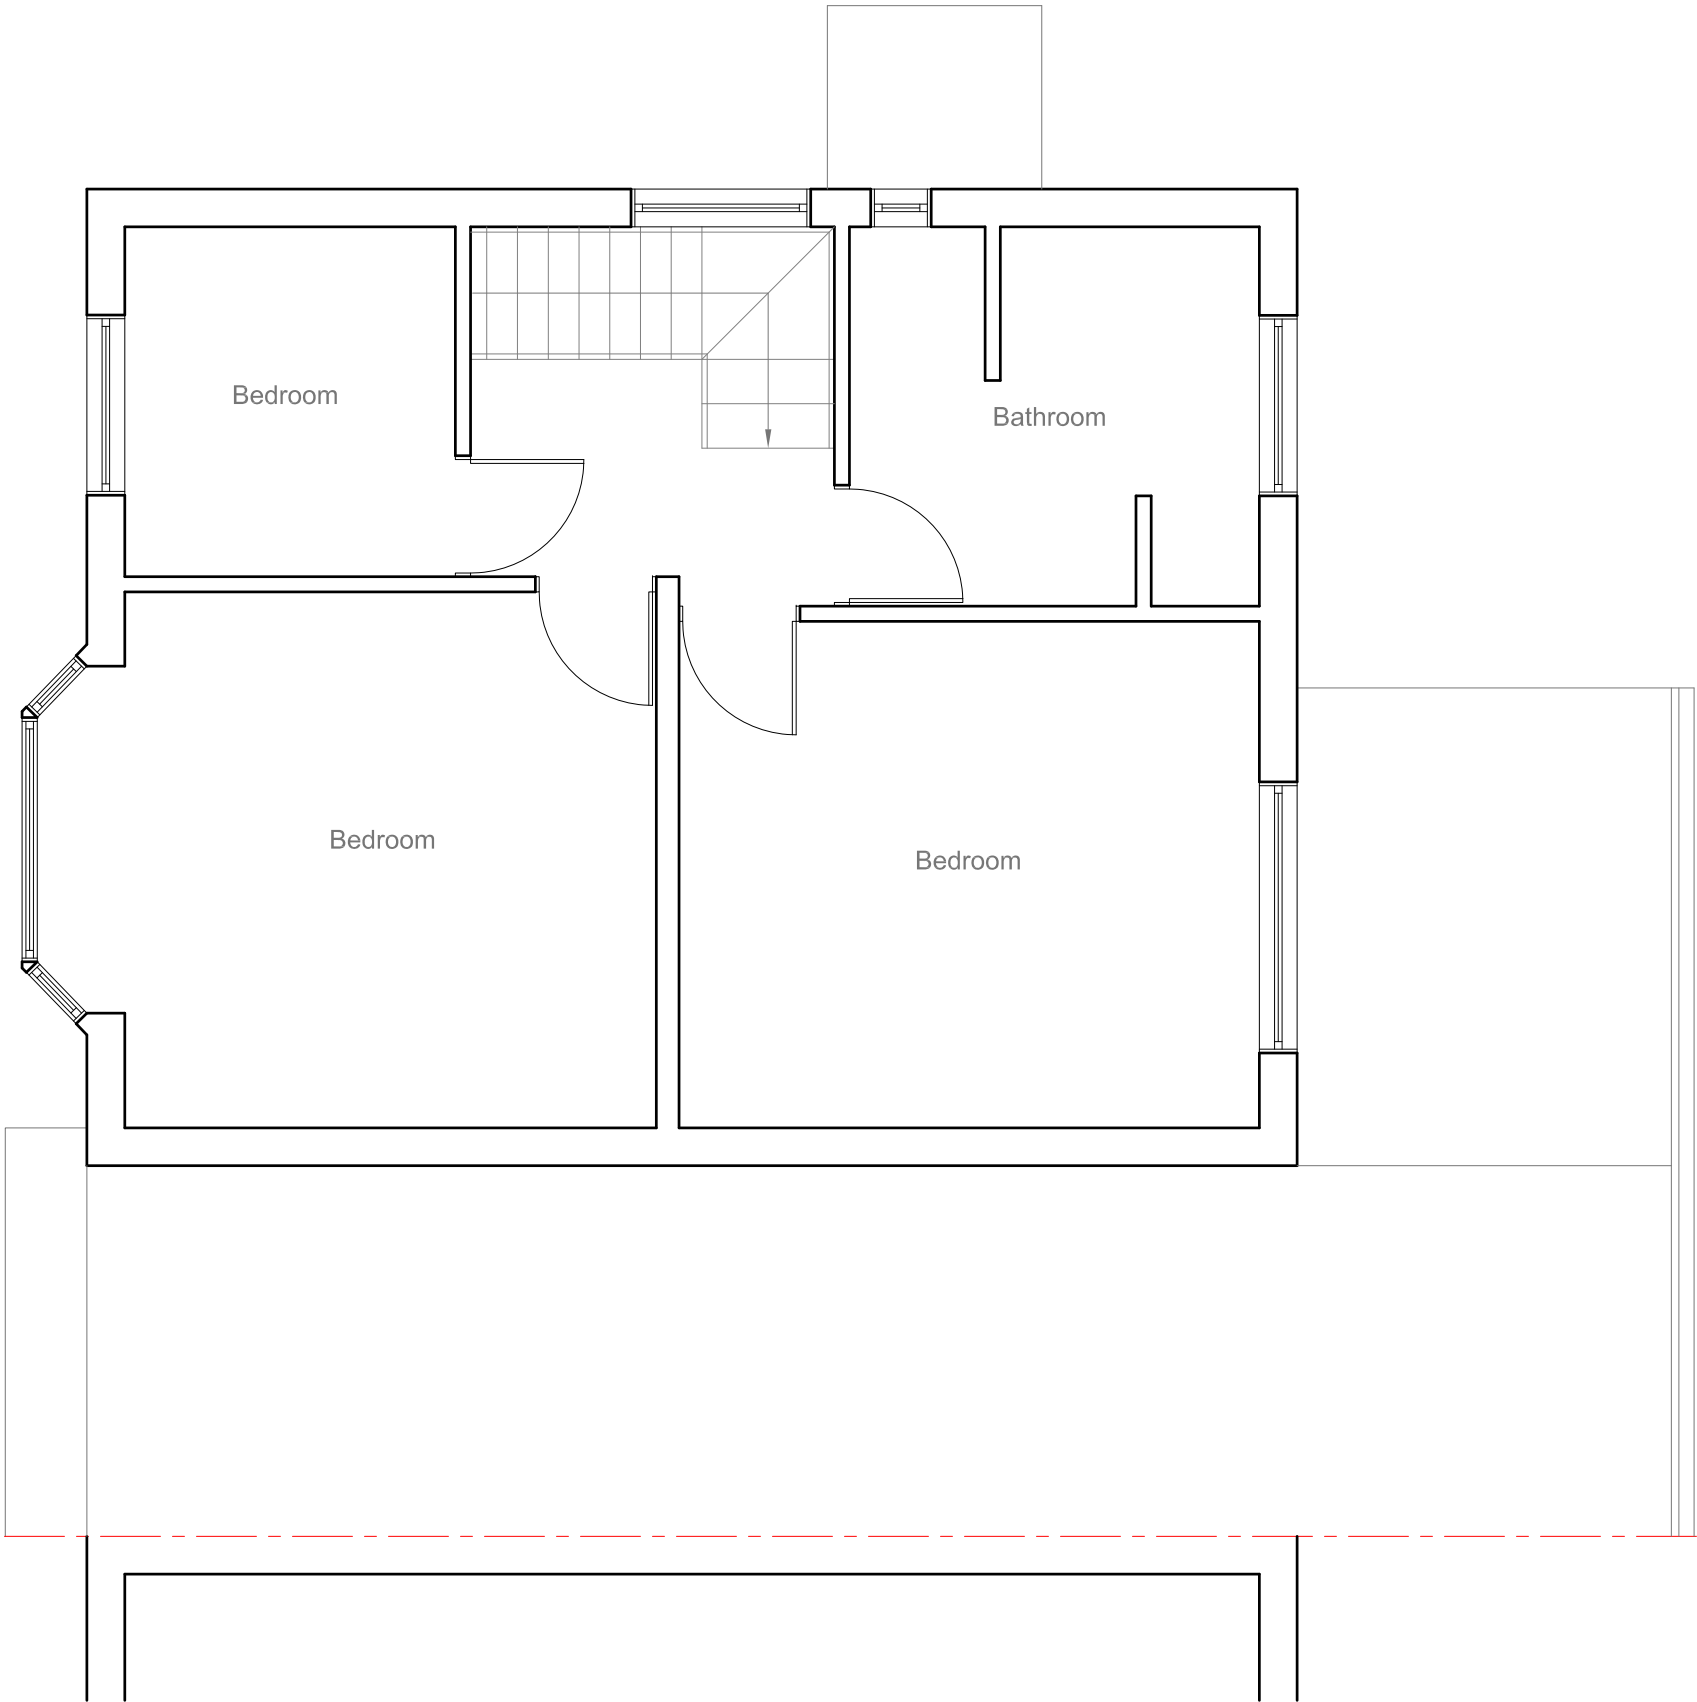


<u>Site Address:</u> 1 Charville Lane West Hillingdon UB10 0BY	<u>Drawing Content:</u> Existing First Floor Plan	<u>Drawings No:</u> 1charvillelanewest/2021/02		<u>Date Drawn:</u> 9th March 2021		Planning Issue	
		3		5		7	
		<u>Drawings Scale:</u> 1:50		<u>Drawn By:</u> KG		<u>Revision:</u>	
1	2	4	6	8			

All work to comply with current building regulations and codes of practice
Do not scale from drawings
all dimensions to be checked on site before the start of any work
All Proposed External Materials to Match Existing External Materials


Any Proposed Windows to Flank wall to be Obscure Glazed and Non-Opening below 1.7m from FFL



Existing Rear Elevation
Scale 1:100

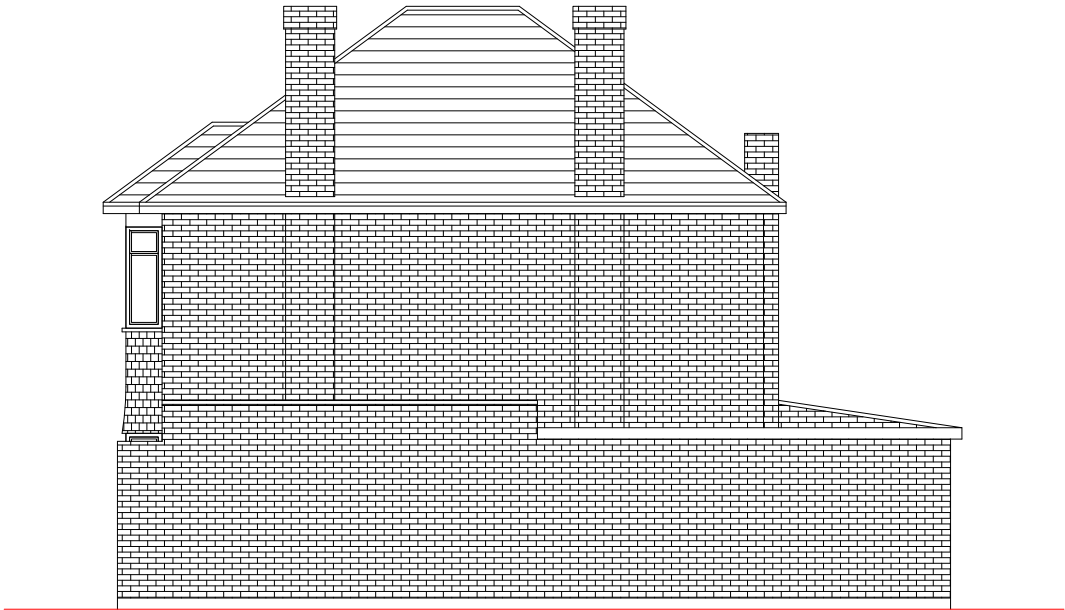


Existing Side Elevation
Scale 1:100

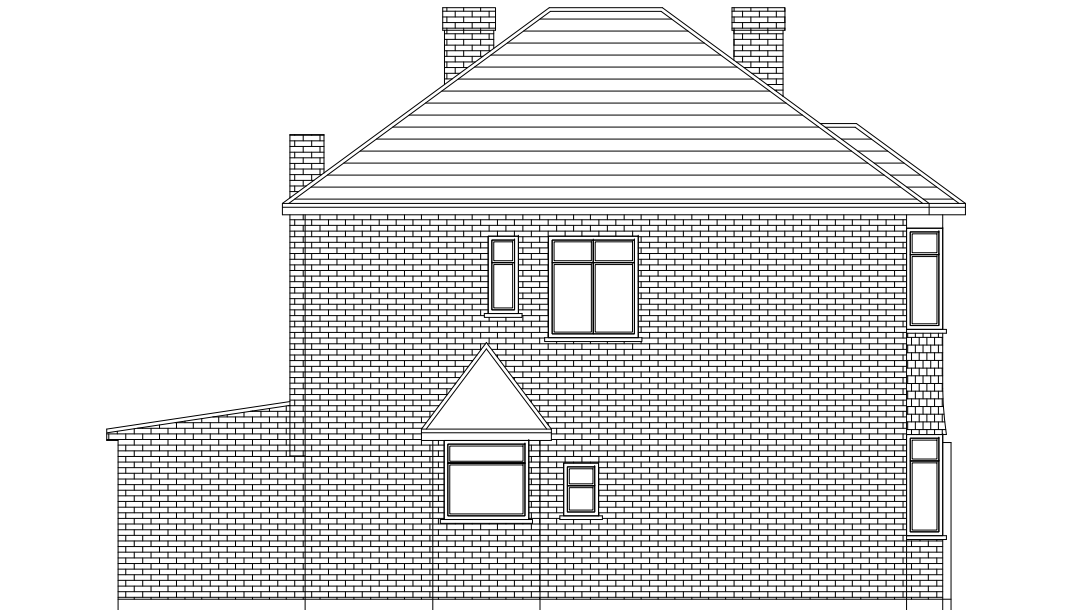

Existing Side Elevation
Scale 1:100



Existing Front Elevation
Scale 1:100

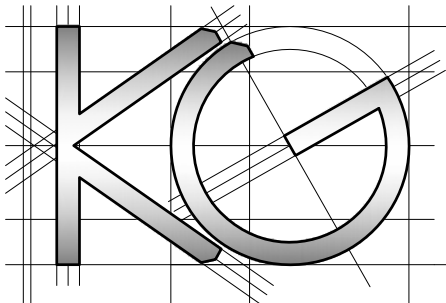



<u>Site Address:</u> 1 Charville Lane West Hillingdon UB10 0BY	<u>Drawing Content:</u> Existing Elevations	<u>Drawings No:</u> 1charvillelanewest/2021/03		<u>Date Drawn:</u> 9th March 2021		Planning Issue	
		3		5		7	
1	2	<u>Drawings Scale:</u> 1:100		<u>Drawn By:</u> KG		<u>Revision:</u>	
		4		6		8	

All work to comply with current building regulations and codes of practice

Do not scale from drawings
all dimensions to be checked on site before the start of any work

All Proposed External Materials to Match Existing External Materials

Any Proposed Windows to Flank wall to be Obscure Glazed and Non-Opening below 1.7m from FFL

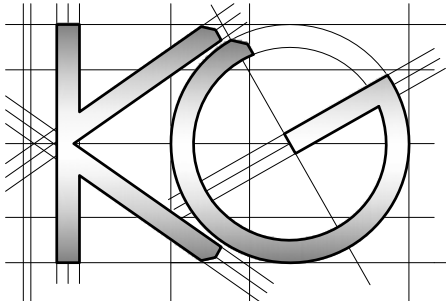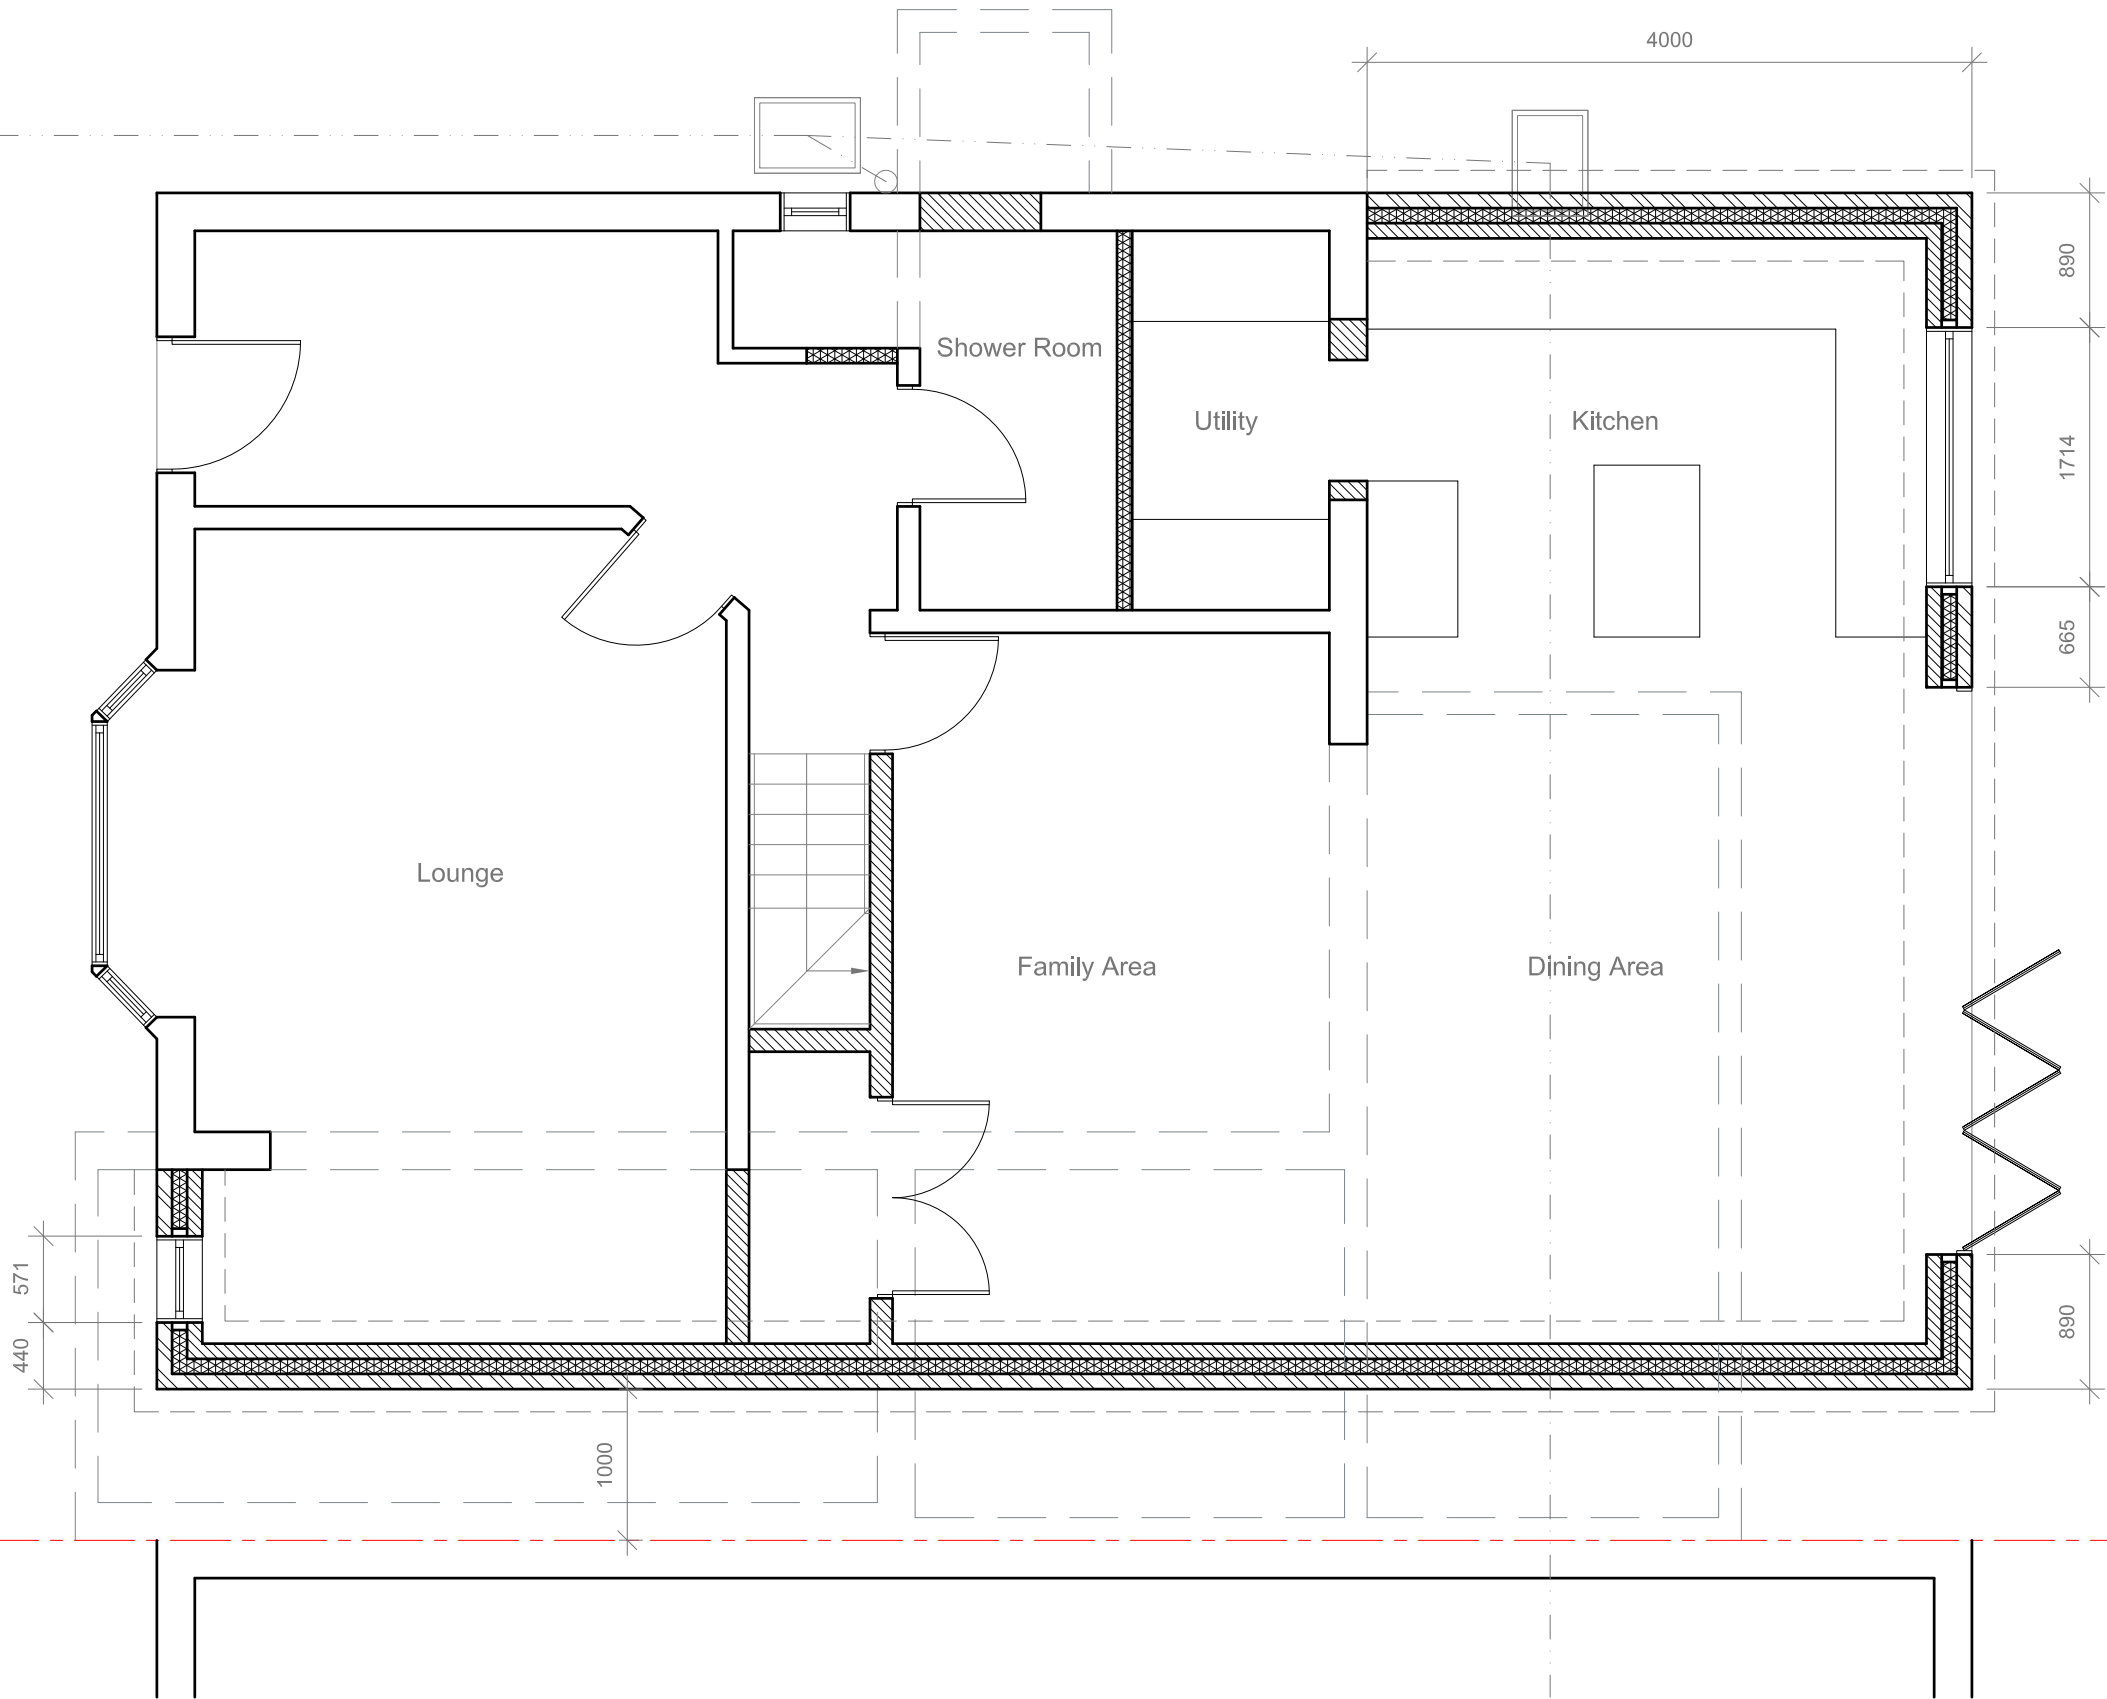

<u>Site Address:</u> 1 Charville Lane West Hillingdon UB10 0BY	<u>Drawing Content:</u> Proposed Ground Floor Plan	<u>Drawings No:</u> 1charvillelanewest/2021/04		<u>Date Drawn:</u> 9th March 2021		Planning Issue	
		3		5		7	
		<u>Drawings Scale:</u> 1:50		<u>Drawn By:</u> KG		<u>Revision:</u>	
1	2	4		6			8



All work to comply with current building regulations and codes of practice

Do not scale from drawings

all dimensions to be checked on site before the start of any work

All Proposed External Materials to Match Existing External Materials


Any Proposed Windows to Flank wall to be Obscure Glazed and Non-Opening below 1.7m from FFL

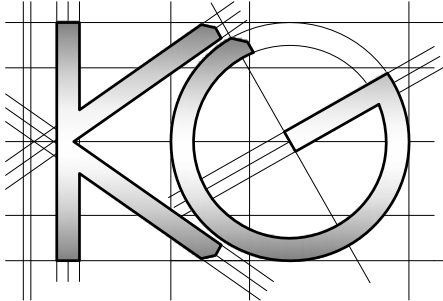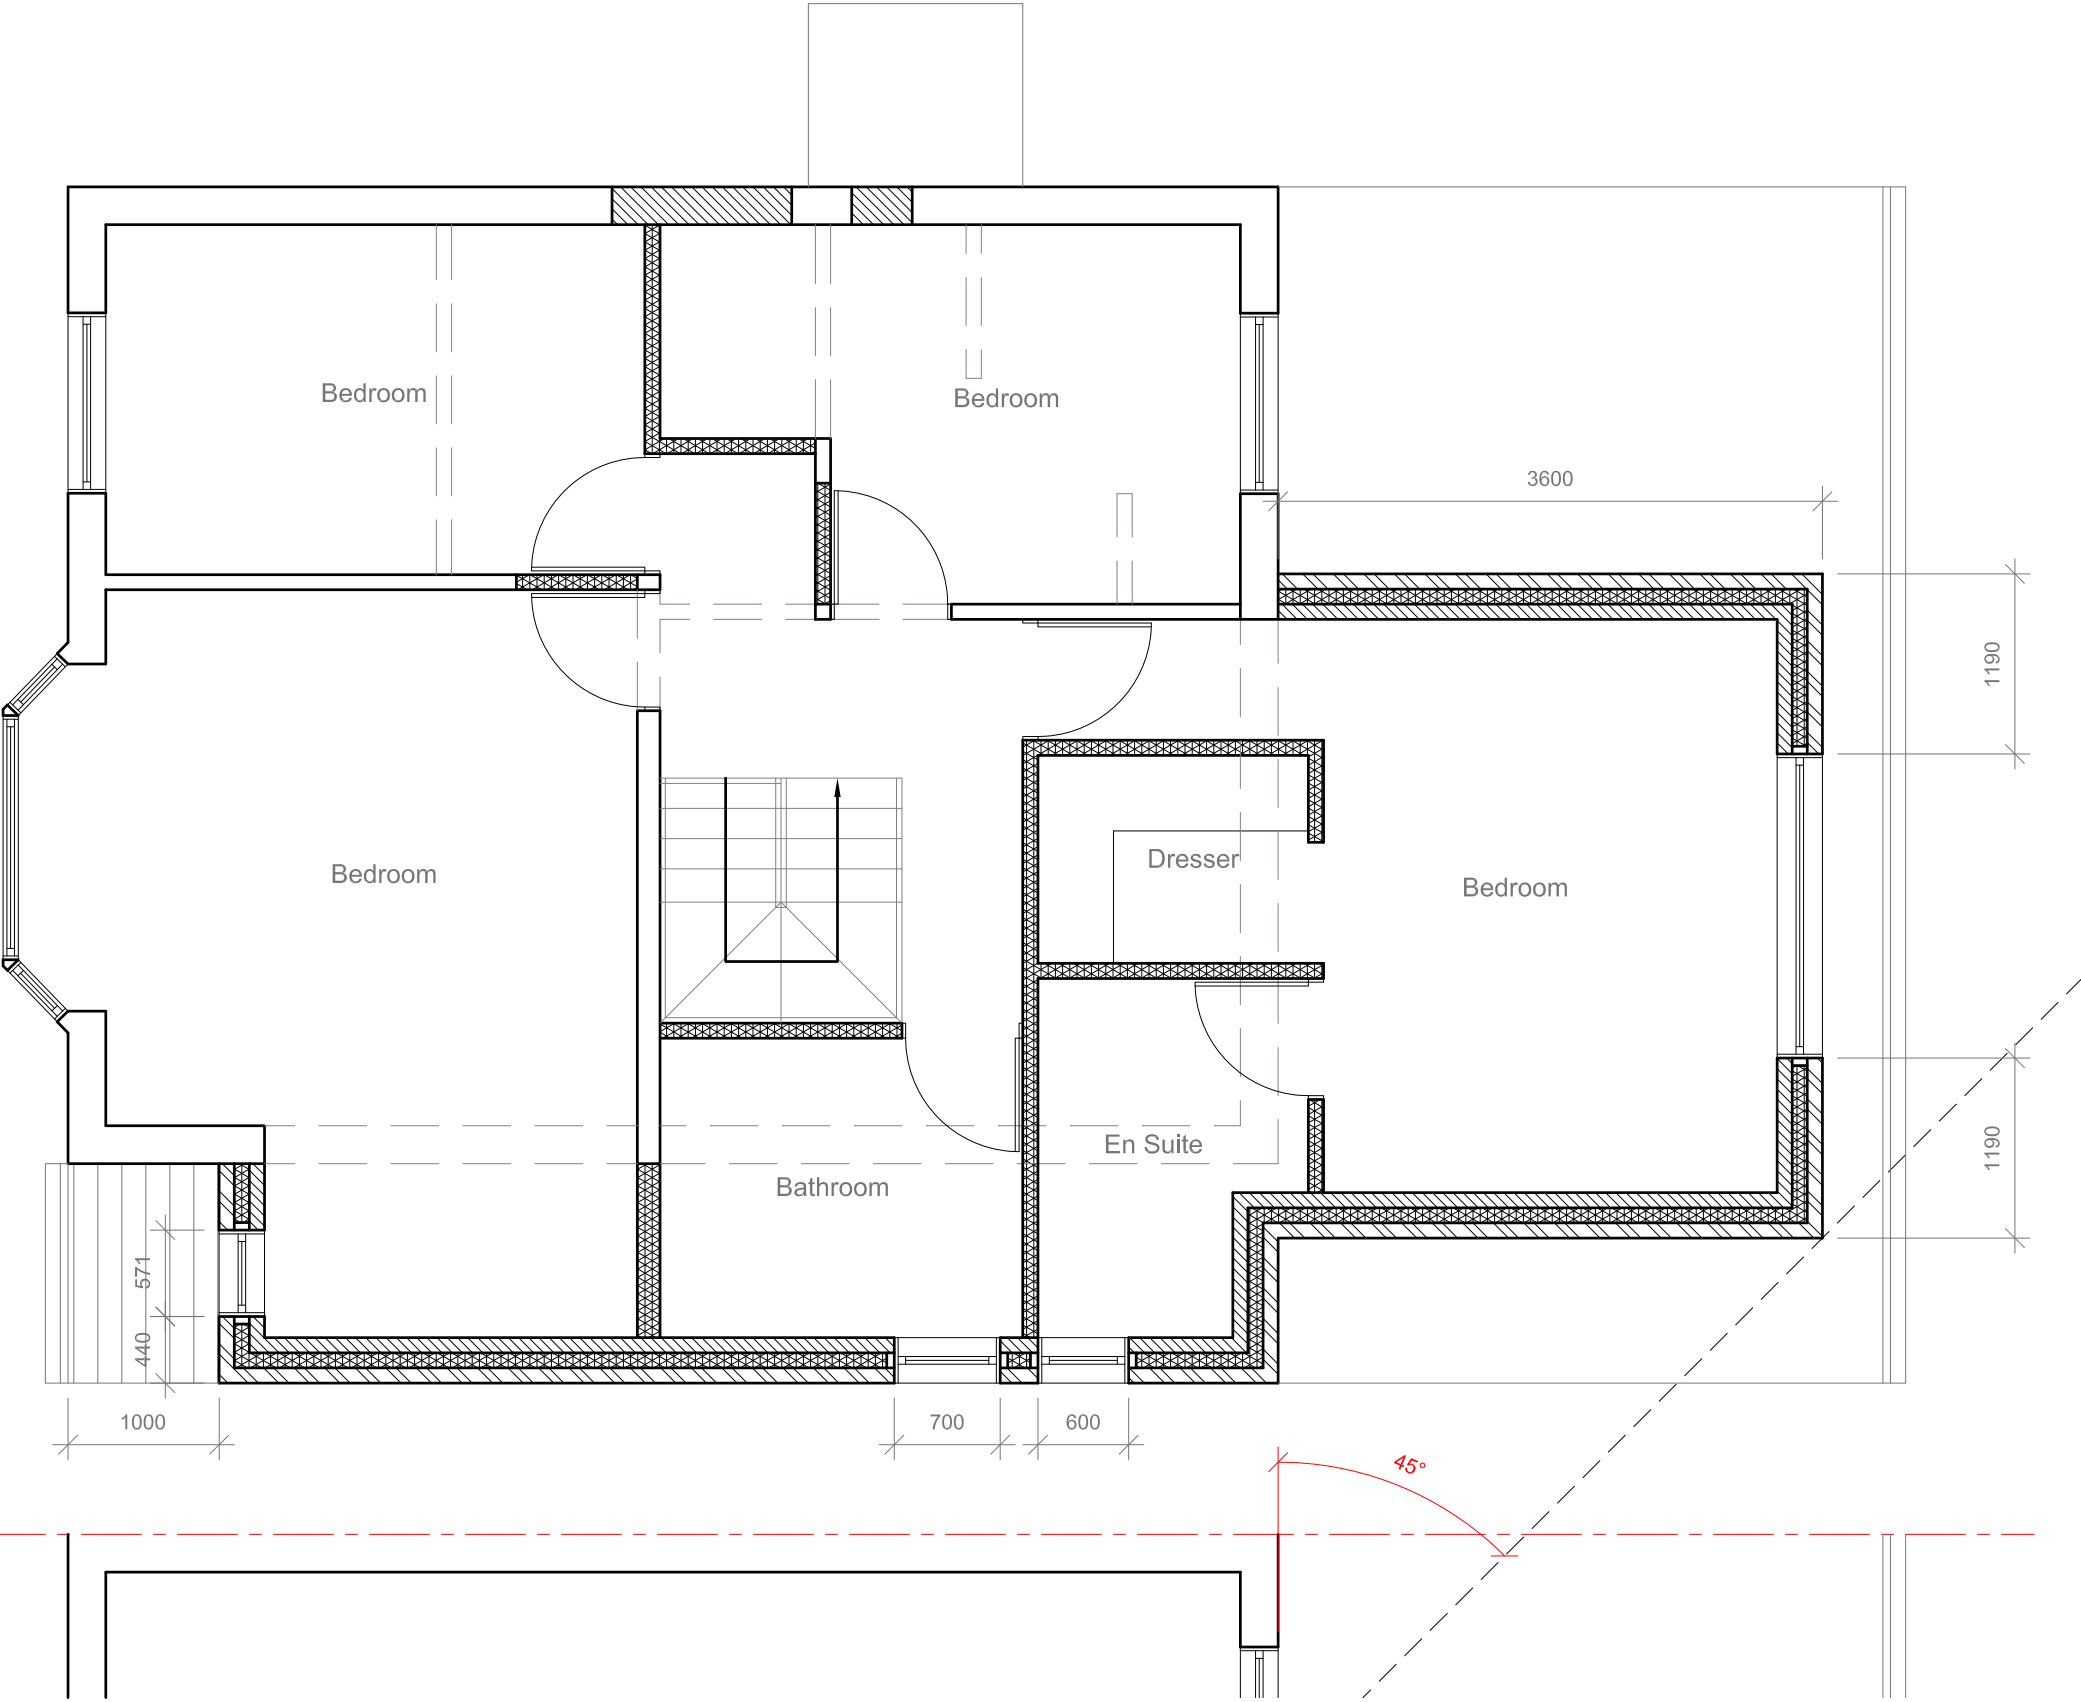


<u>Site Address:</u> 1 Charville Lane West Hillingdon UB10 0BY	<u>Drawing Content:</u> Proposed First Floor Plan	<u>Drawings No:</u> 1charvillelanewest/2021/05	3	<u>Date Drawn:</u> 9th March 2021	5	Planning Issue		7
		<u>Drawings Scale:</u> 1:50	4	<u>Drawn By:</u> KG	6	<u>Revision:</u>		8

All work to comply with current building regulations and codes of practice
Do not scale from drawings
all dimensions to be checked on site before the start of any work
All Proposed External Materials to Match Existing External Materials


Any Proposed Windows to Flank wall to be Obscure Glazed and Non-Opening below 1.7m from FFL

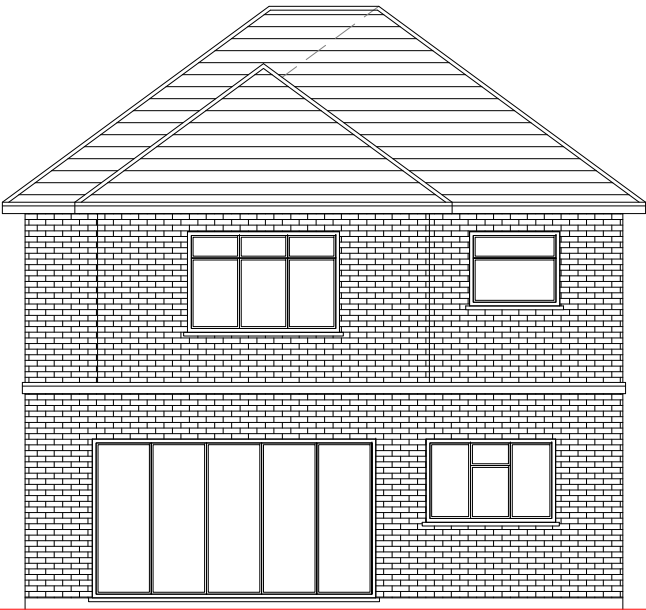

Proposed Rear Elevation
Scale 1:100

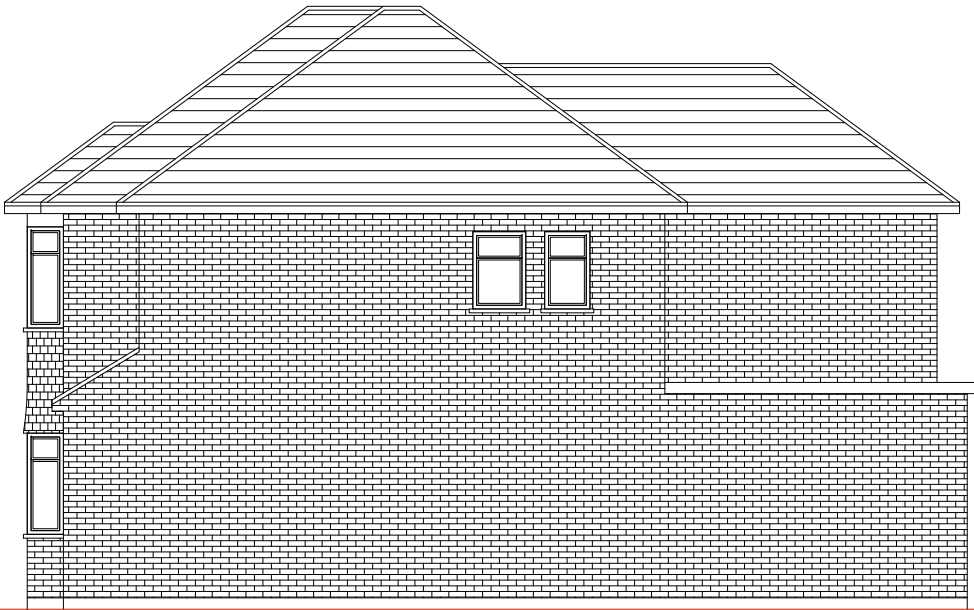


Proposed Side Elevation
Scale 1:100

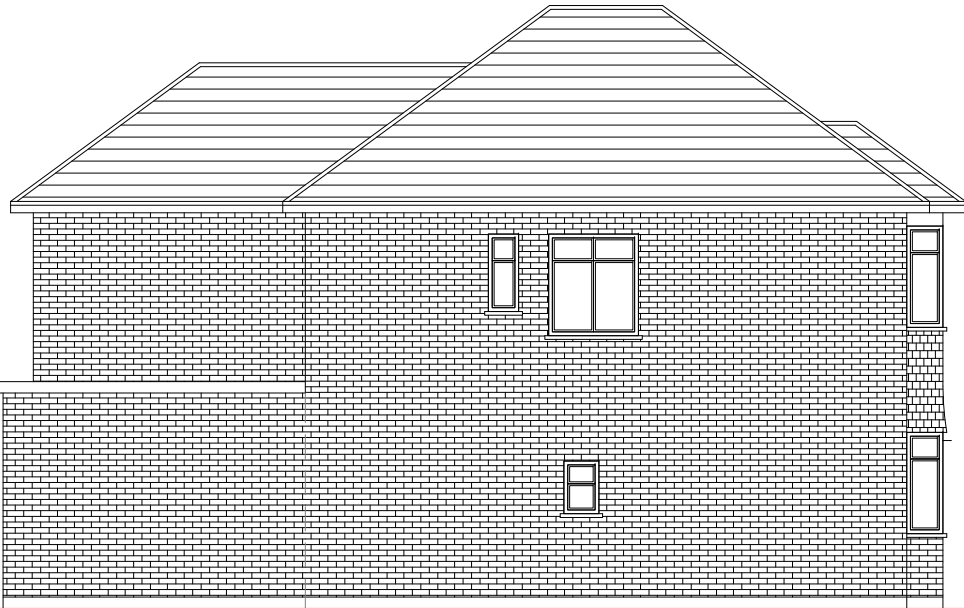

Proposed Side Elevation
Scale 1:100



Proposed Front Elevation
Scale 1:100

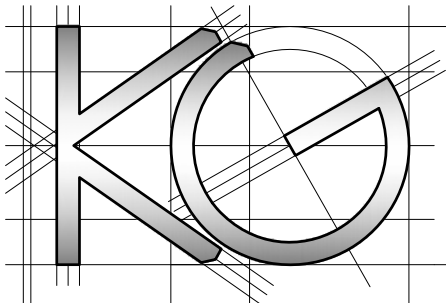

<u>Site Address:</u> 1 Charville Lane West Hillingdon UB10 0BY	<u>Drawing Content:</u> Proposed Elevations	<u>Drawings No:</u> 1charvillelanewest/2021/06		<u>Date Drawn:</u> 9th March 2021		Planning Issue	
		3		5		7	
1	2	<u>Drawings Scale:</u> 1:100		<u>Drawn By:</u> KG		<u>Revision:</u>	
		4		6		8	