



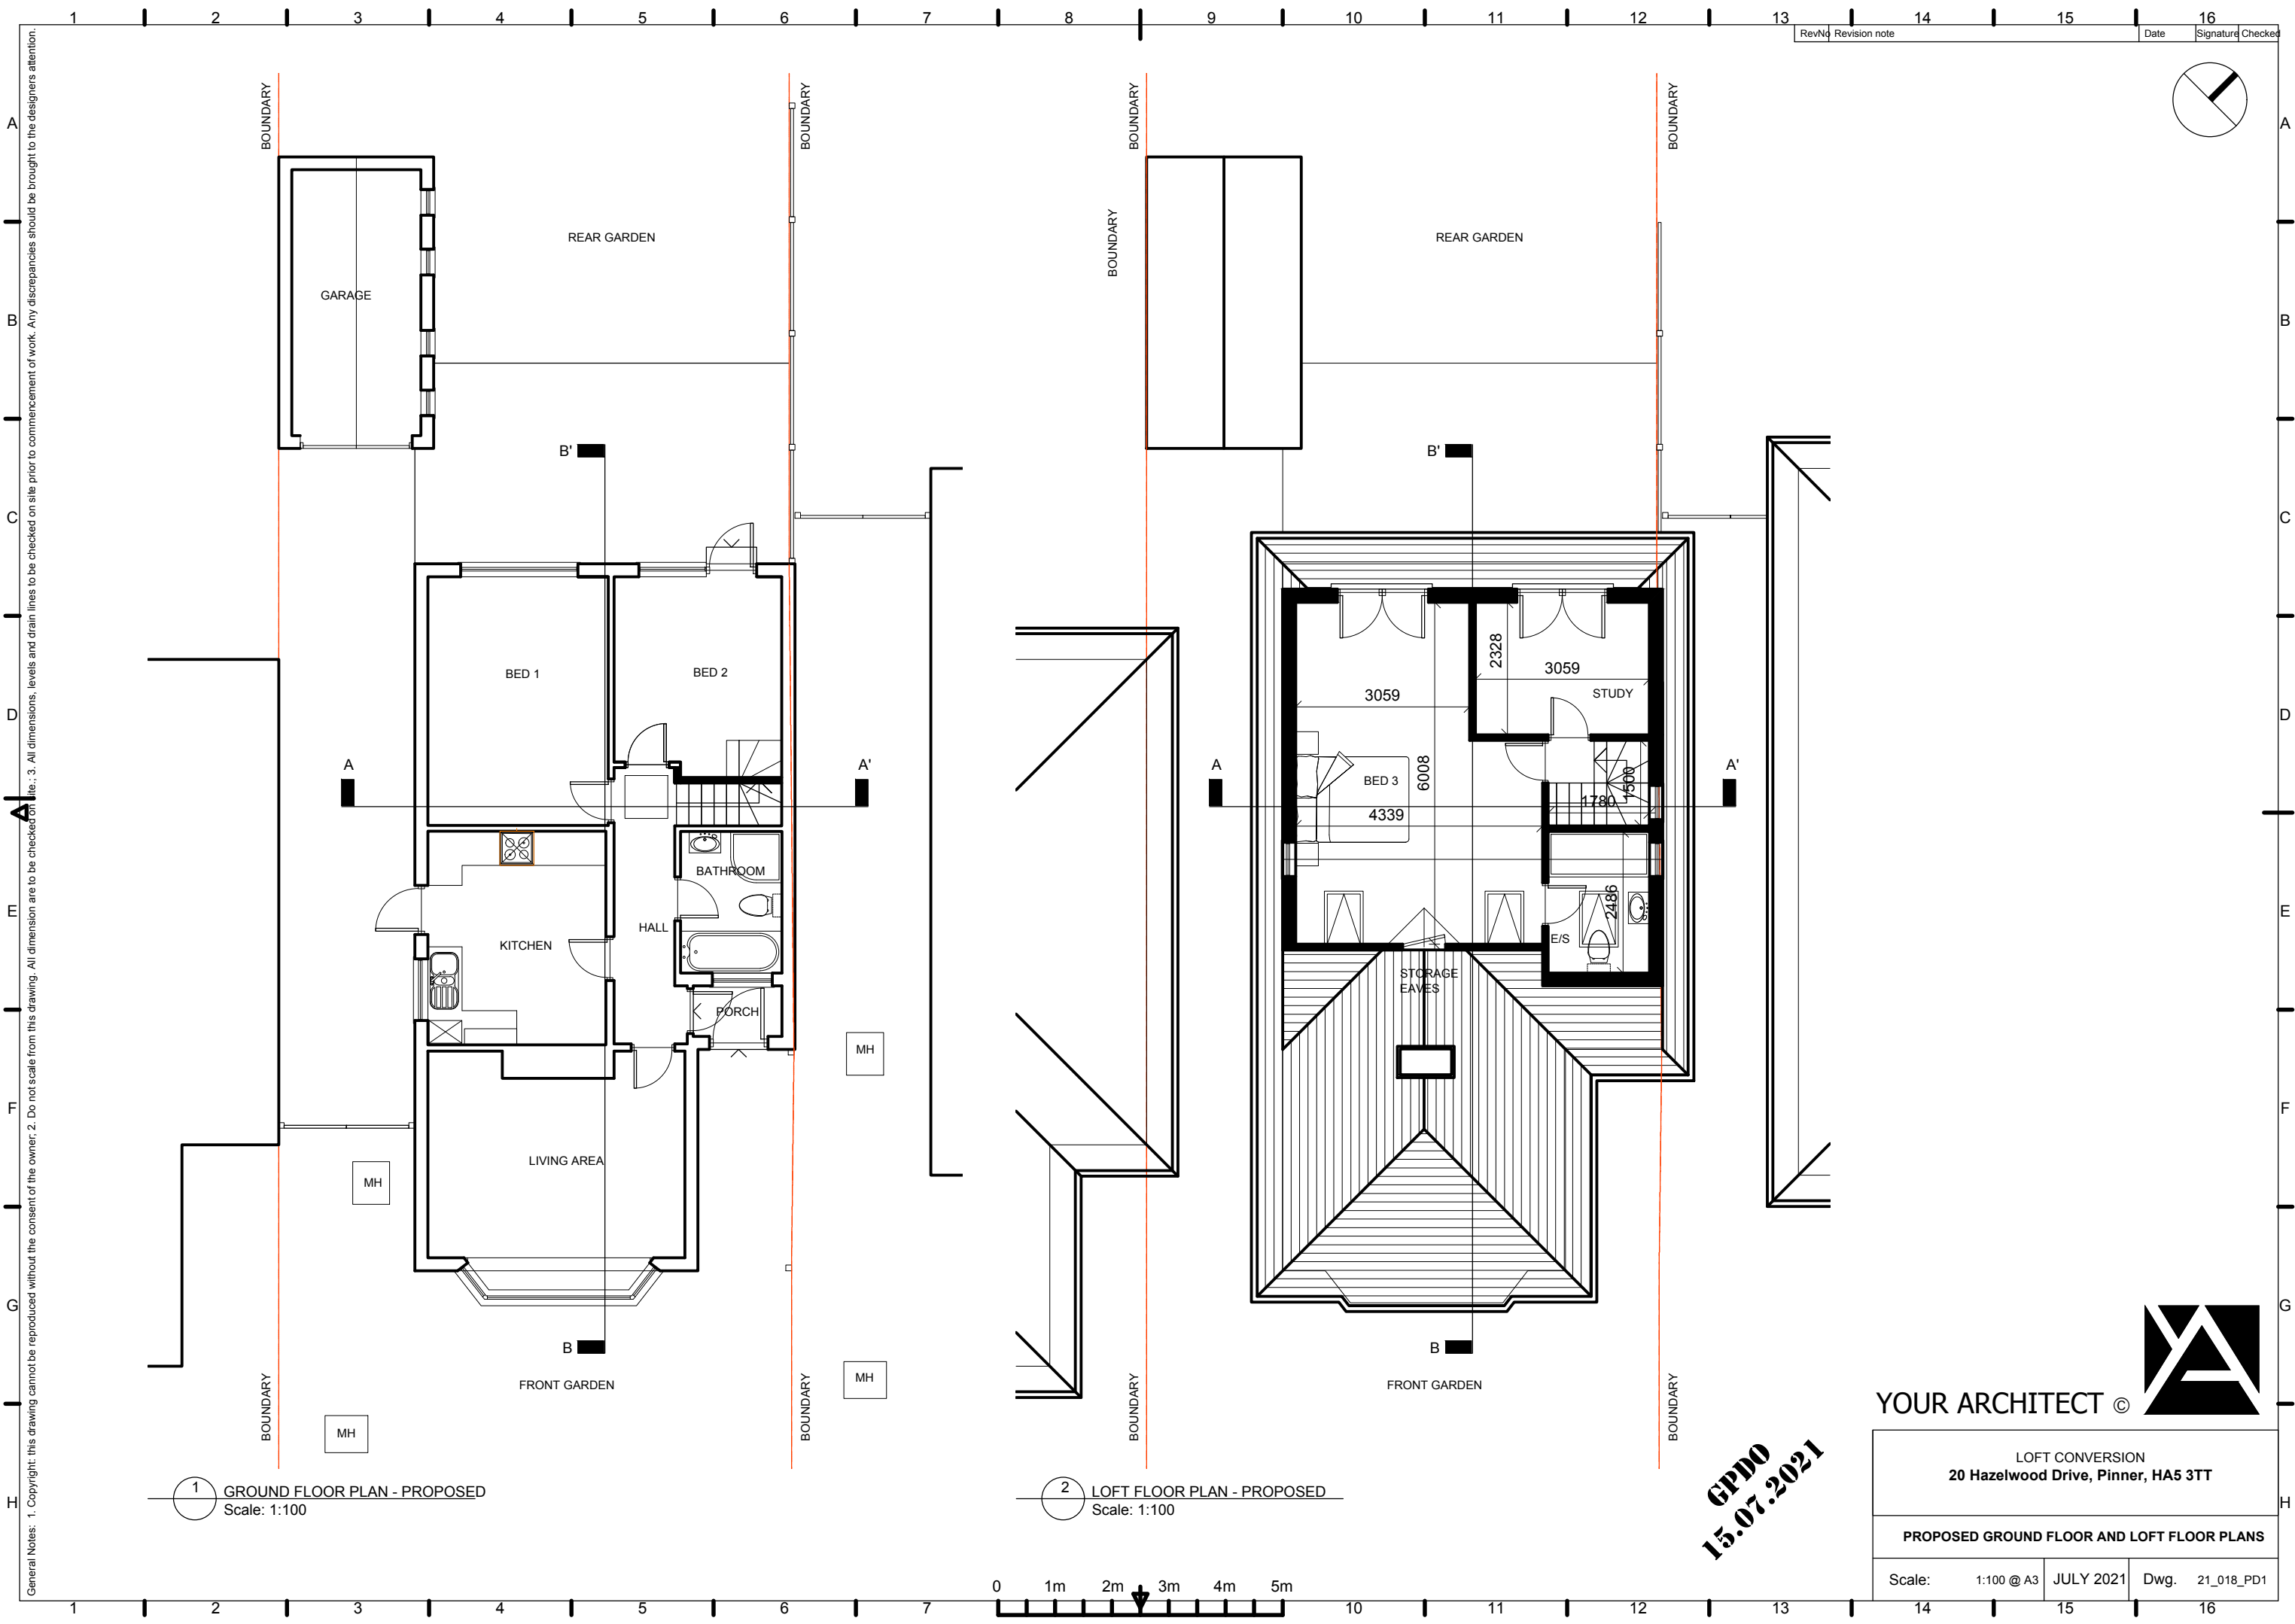


General Notes: 1. Copyright: this drawing cannot be reproduced without the consent of the owner. 2. Do not scale from this drawing. All dimensions are to be checked on site prior to commencement of work. Any discrepancies should be brought to the designers attention. 3. All dimensions, levels and drain lines to be checked on site prior to commencement of work.

Rev	No	Revision note	Date	Signature	Checked

 

1 GROUND FLOOR PLAN - PROPOSED
Scale: 1:100

2 LOFT FLOOR PLAN - PROPOSED
Scale: 1:100

 

GPDO
15.07.2021

**YOUR ARCHITECT ©**

LOFT CONVERSION
20 Hazelwood Drive, Pinner, HA5 3TT

PROPOSED GROUND FLOOR AND LOFT FLOOR PLANS

Scale: 1:100 @ A3	JULY 2021	Dwg. 21_018_PD1
-------------------	-----------	-----------------