



General Notes: 1. Copyright: this drawing cannot be reproduced without the consent of the owner. 2. Do not scale from this drawing. All dimension are to be checked on site. 3. All dimensions, levels and drain lines to be checked on site prior to commencement of work. Any discrepancies should be brought to the designers attention.

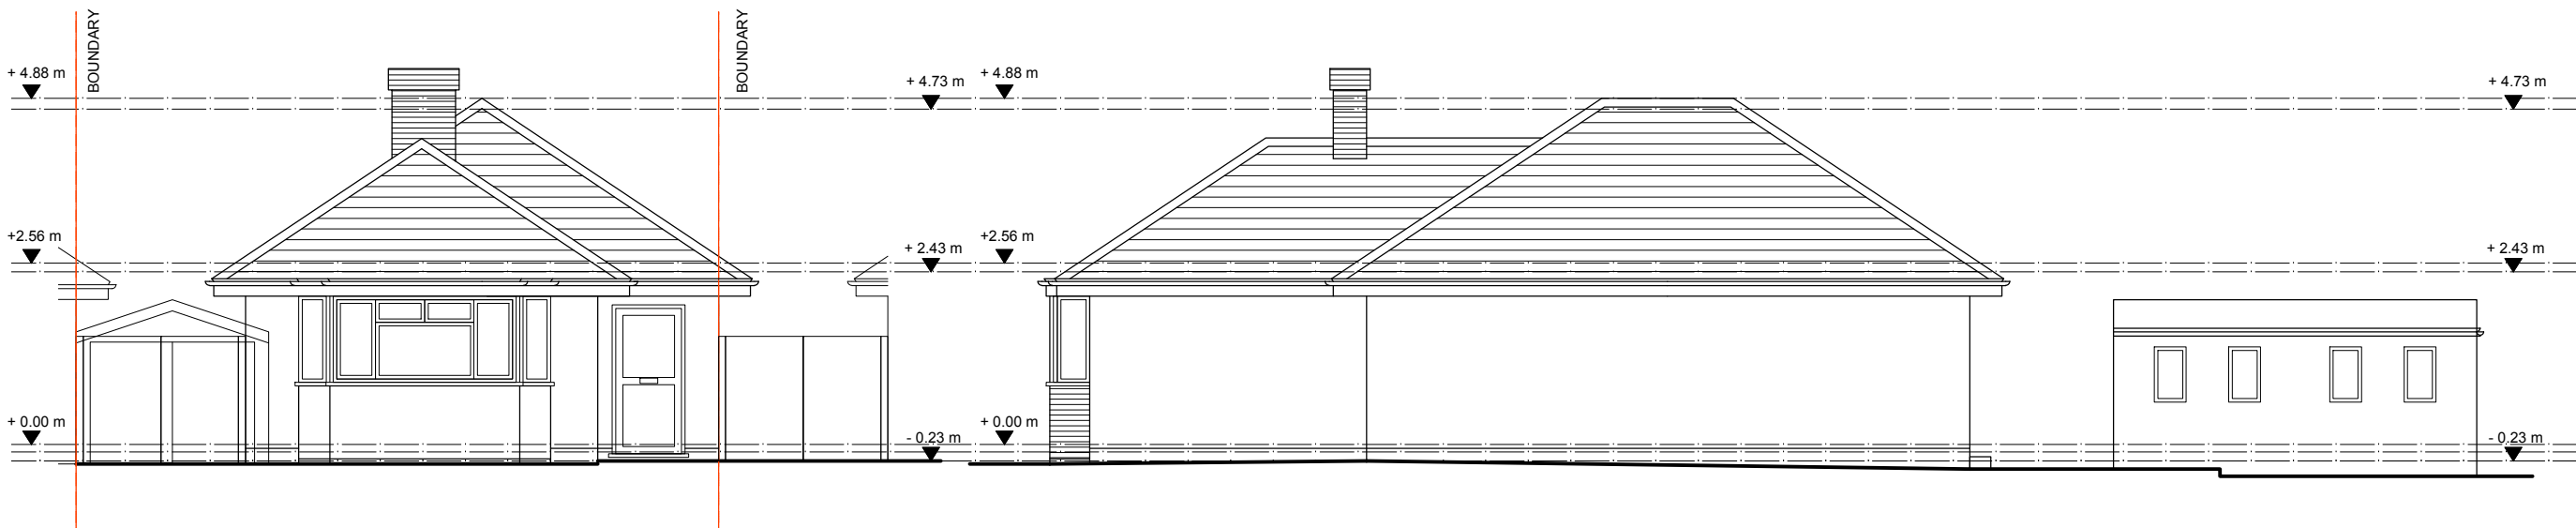


1 FRONT ELEVATION - EXISTING
Scale: 1:100

2 SIDE ELEVATION - EXISTING
Scale: 1:100

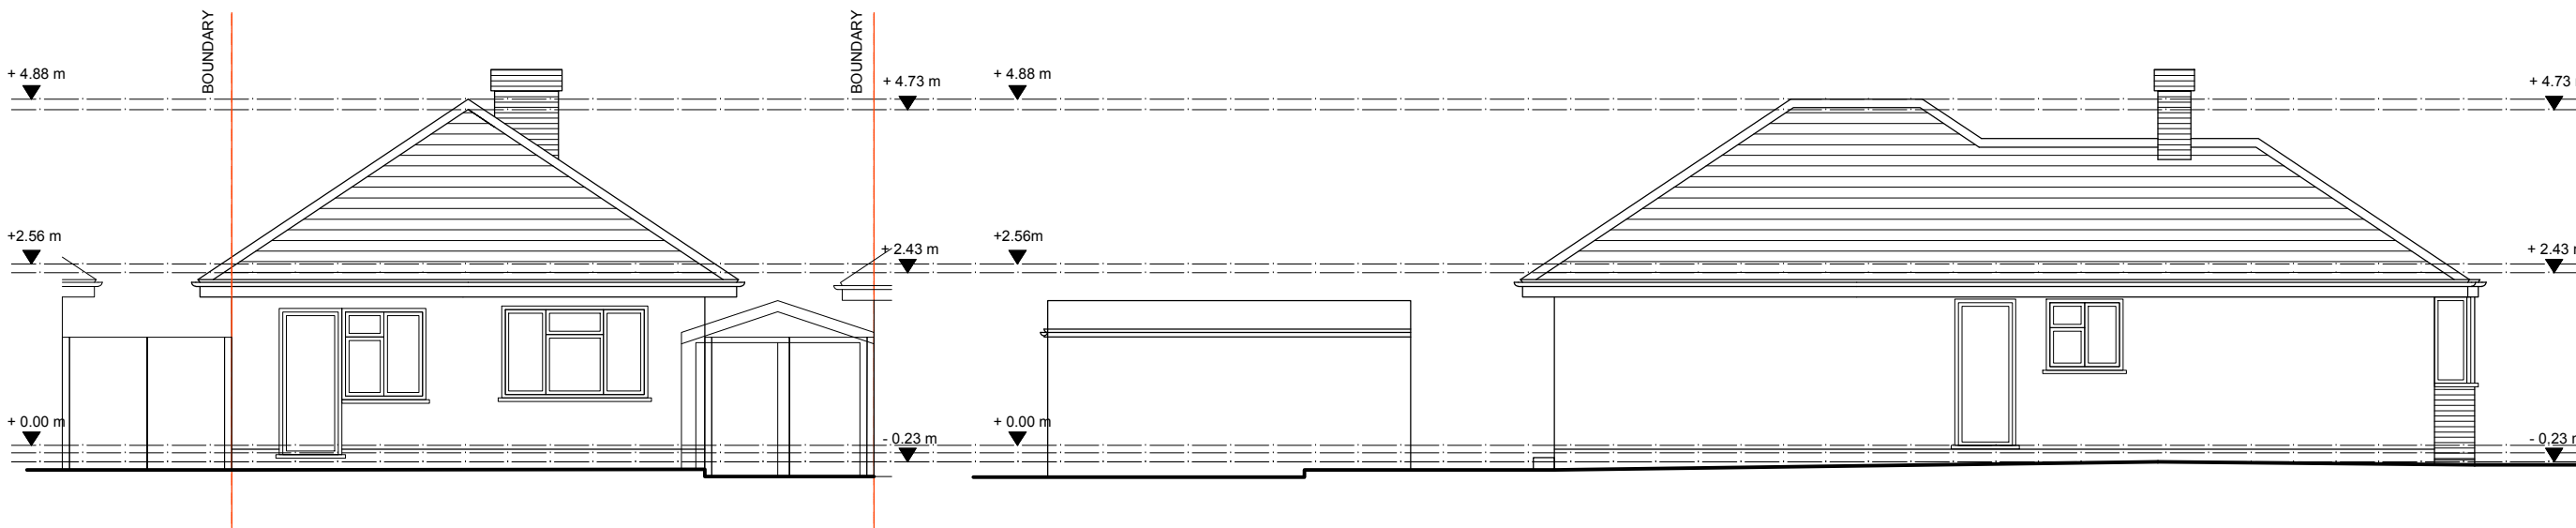

3 REAR ELEVATION - EXISTING
Scale: 1:100

4 SIDE ELEVATION - EXISTING
Scale: 1:100

 

GPDO
15.07.2021

**YOUR ARCHITECT** ©

LOFT CONVERSION
20 Hazelwood Drive, Pinner, HA5 3TT

EXISTING ELEVATIONS

Scale: 1:100 @ A3	FEB 2021	Dwg. 21_018_S2
-------------------	----------	----------------