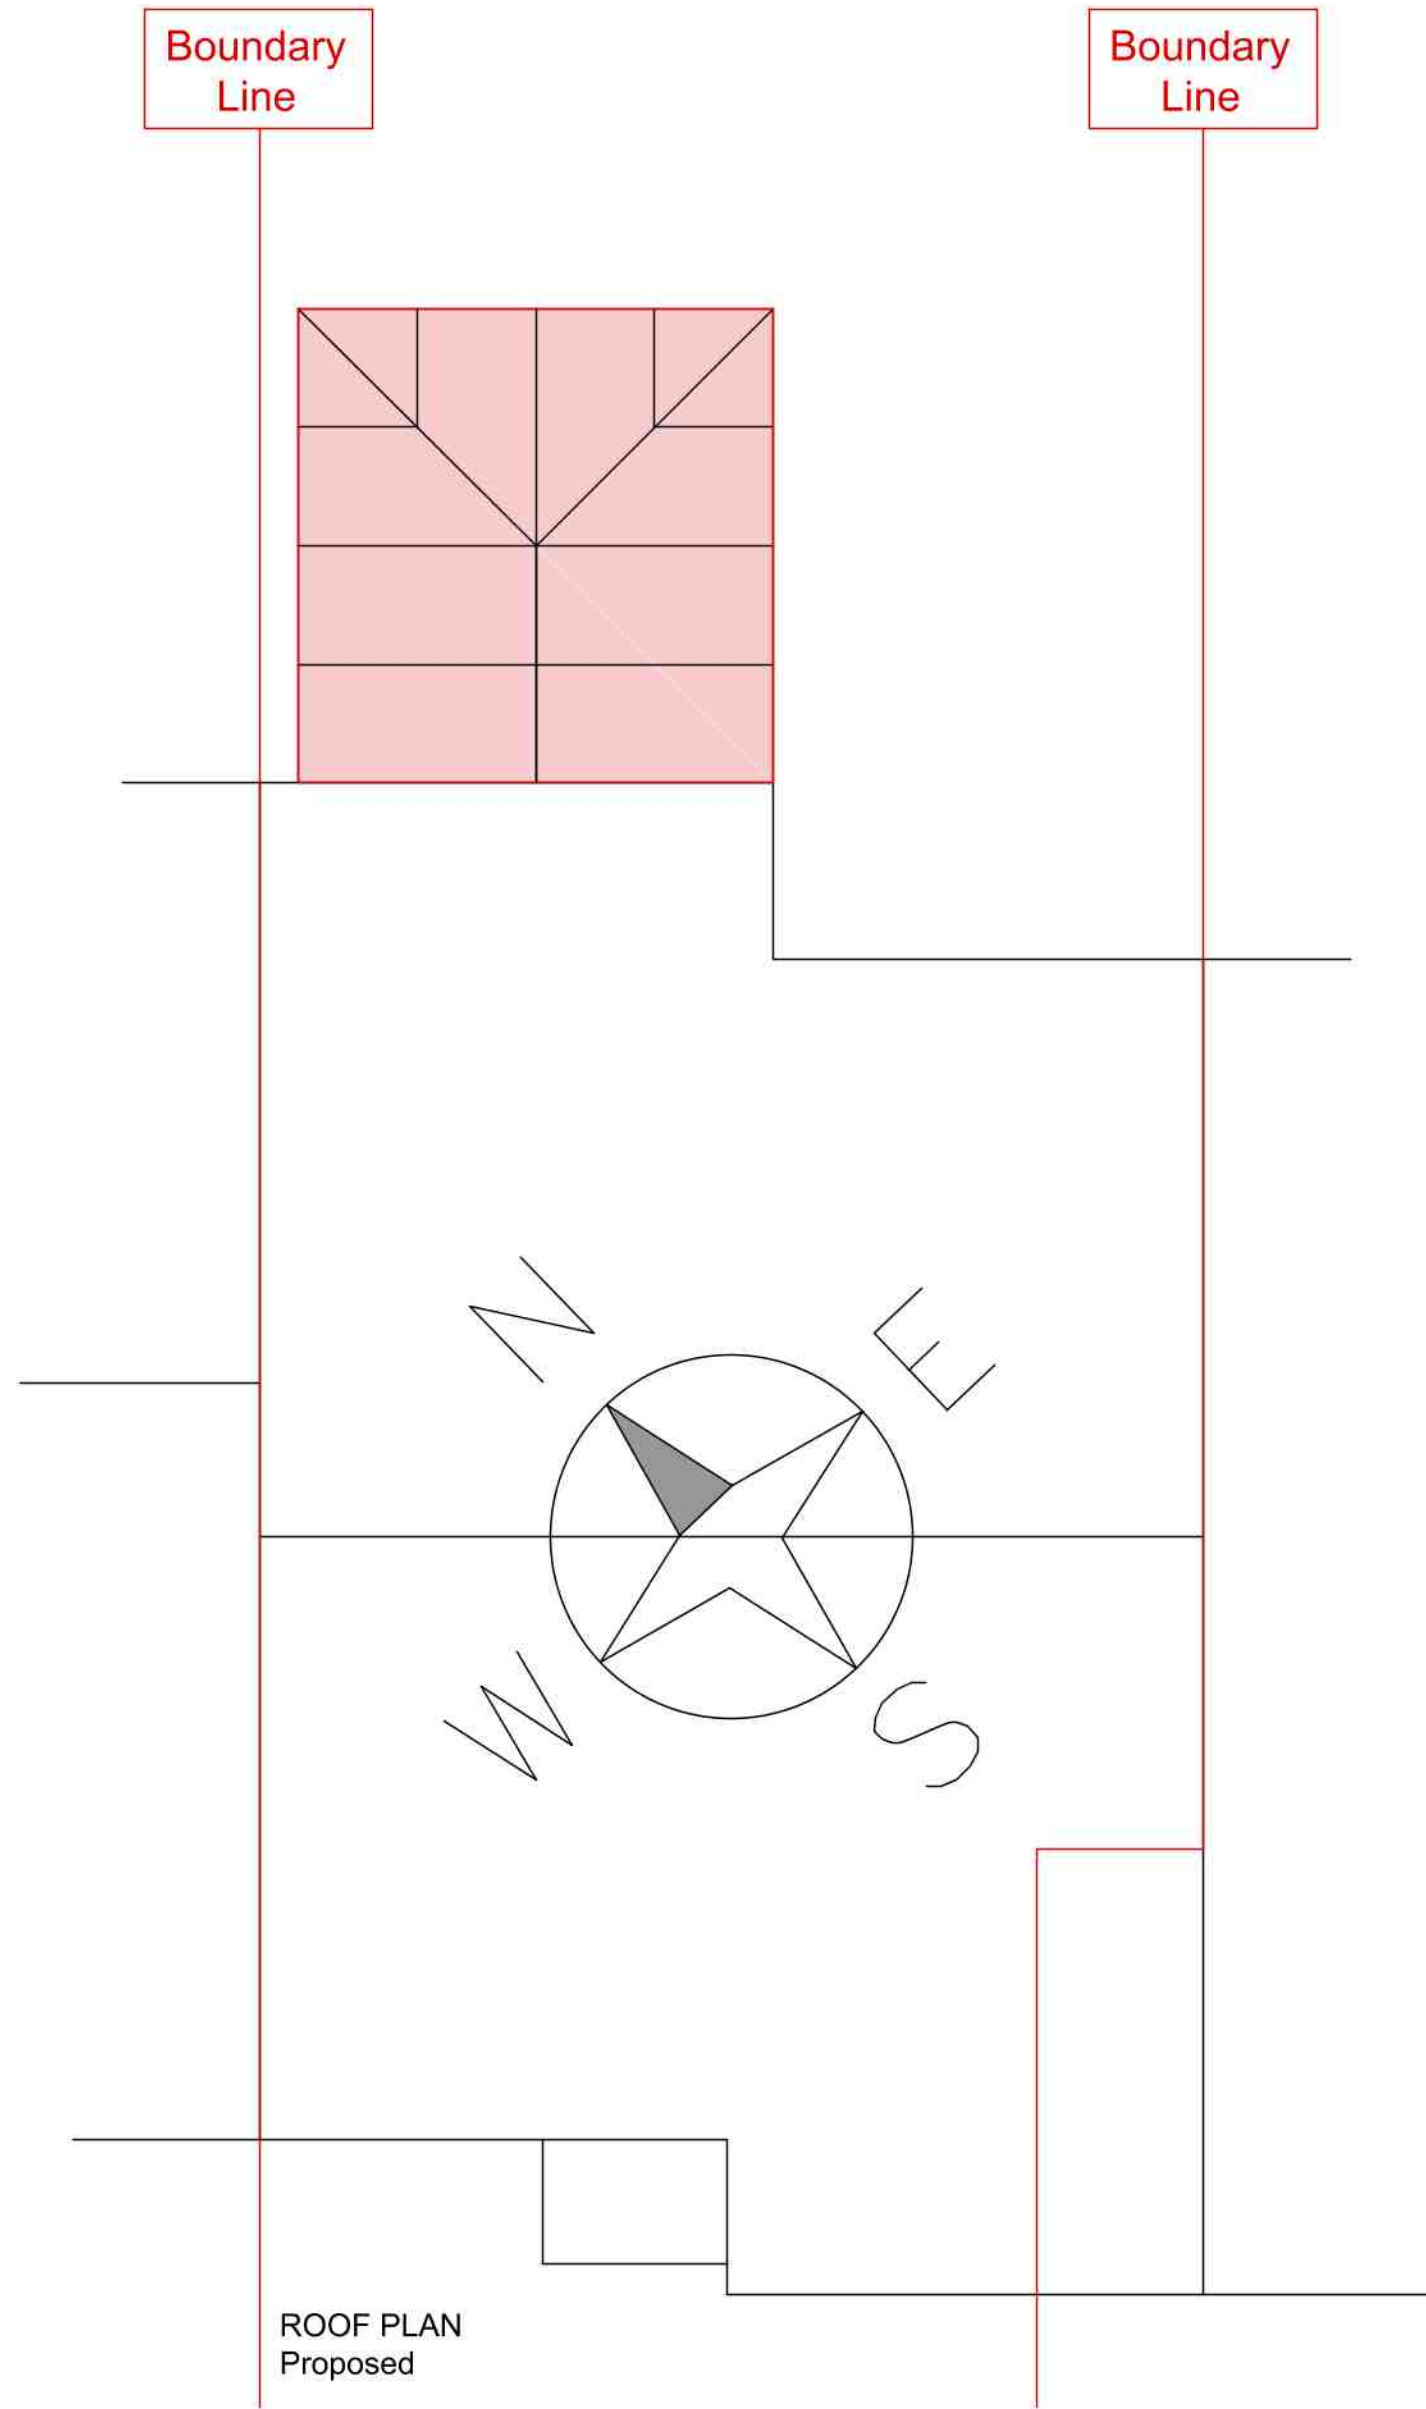
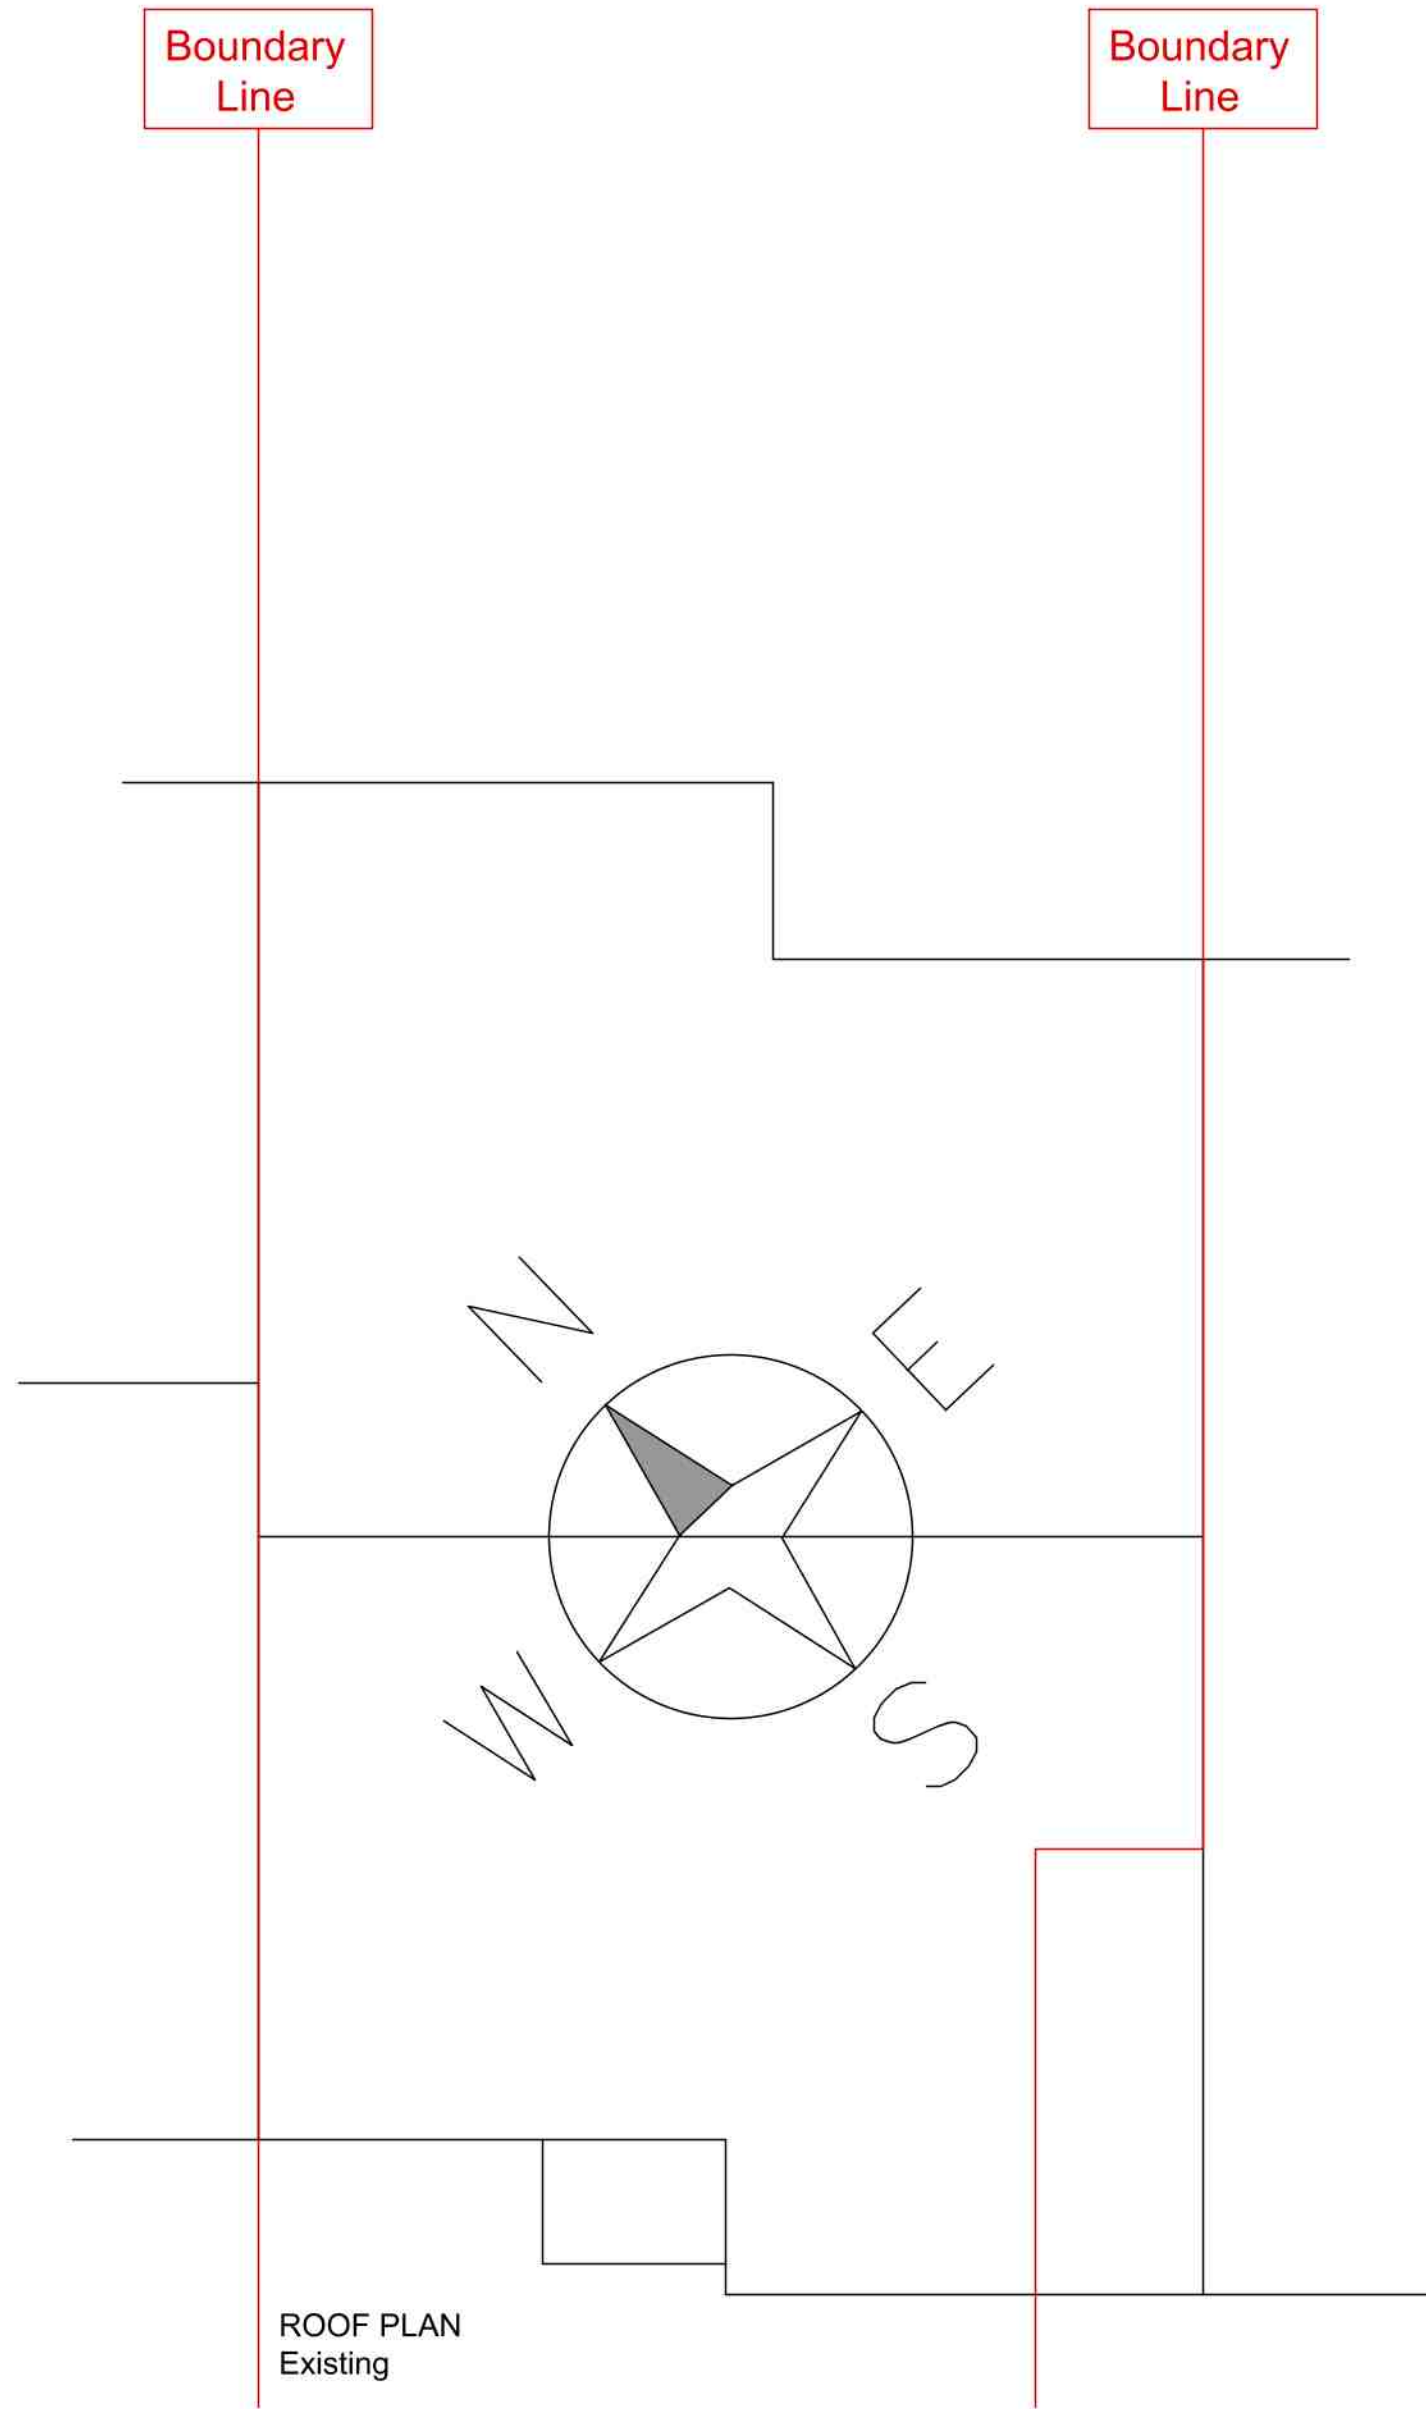
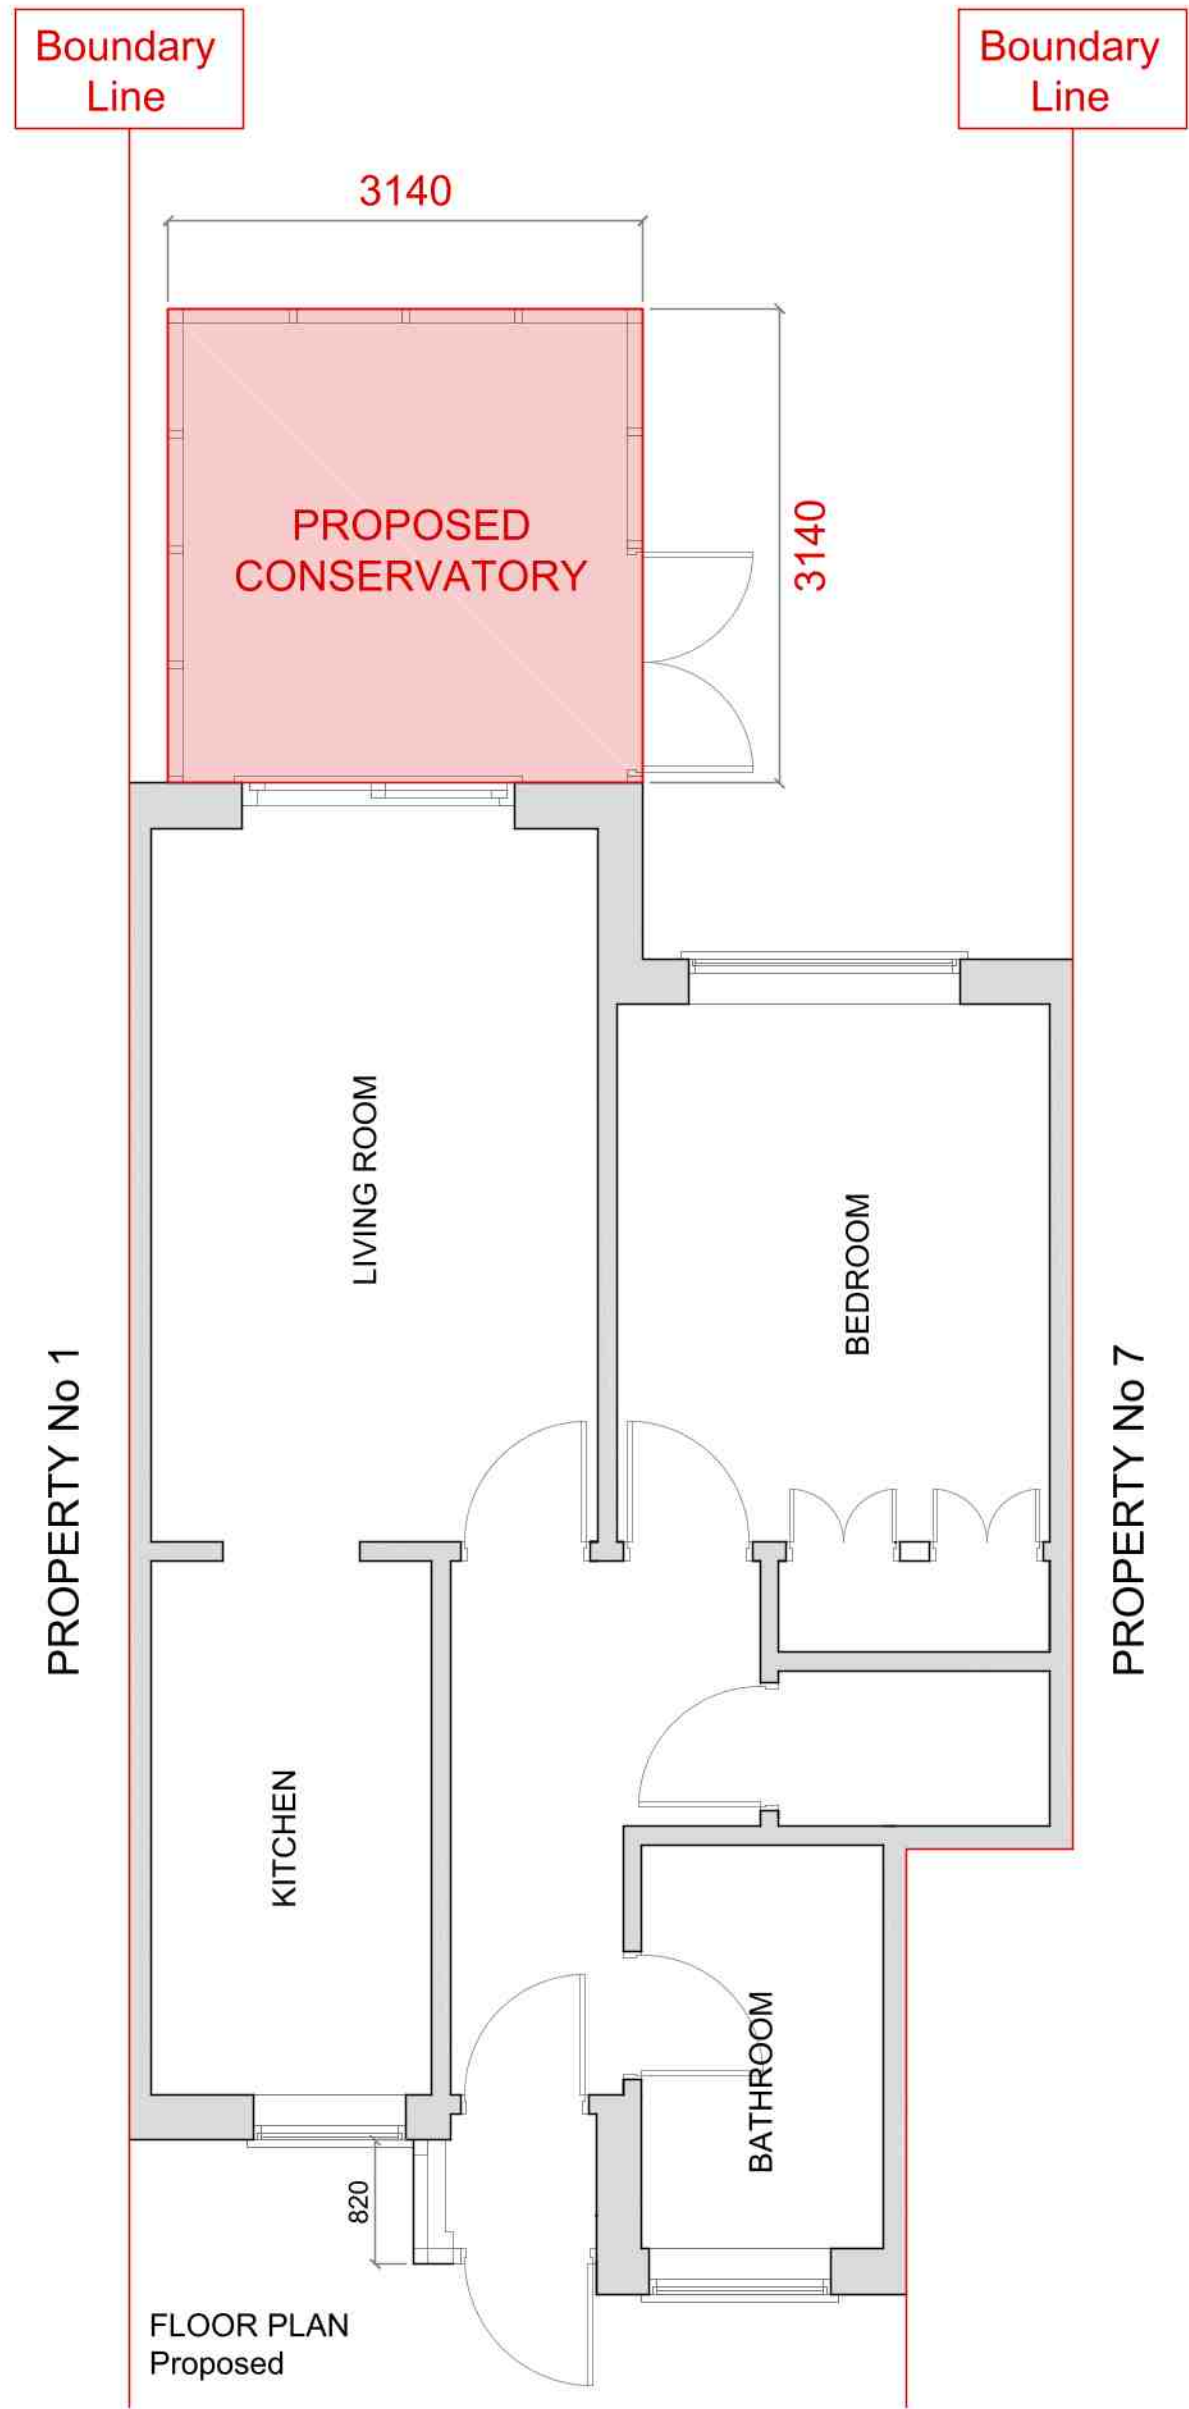
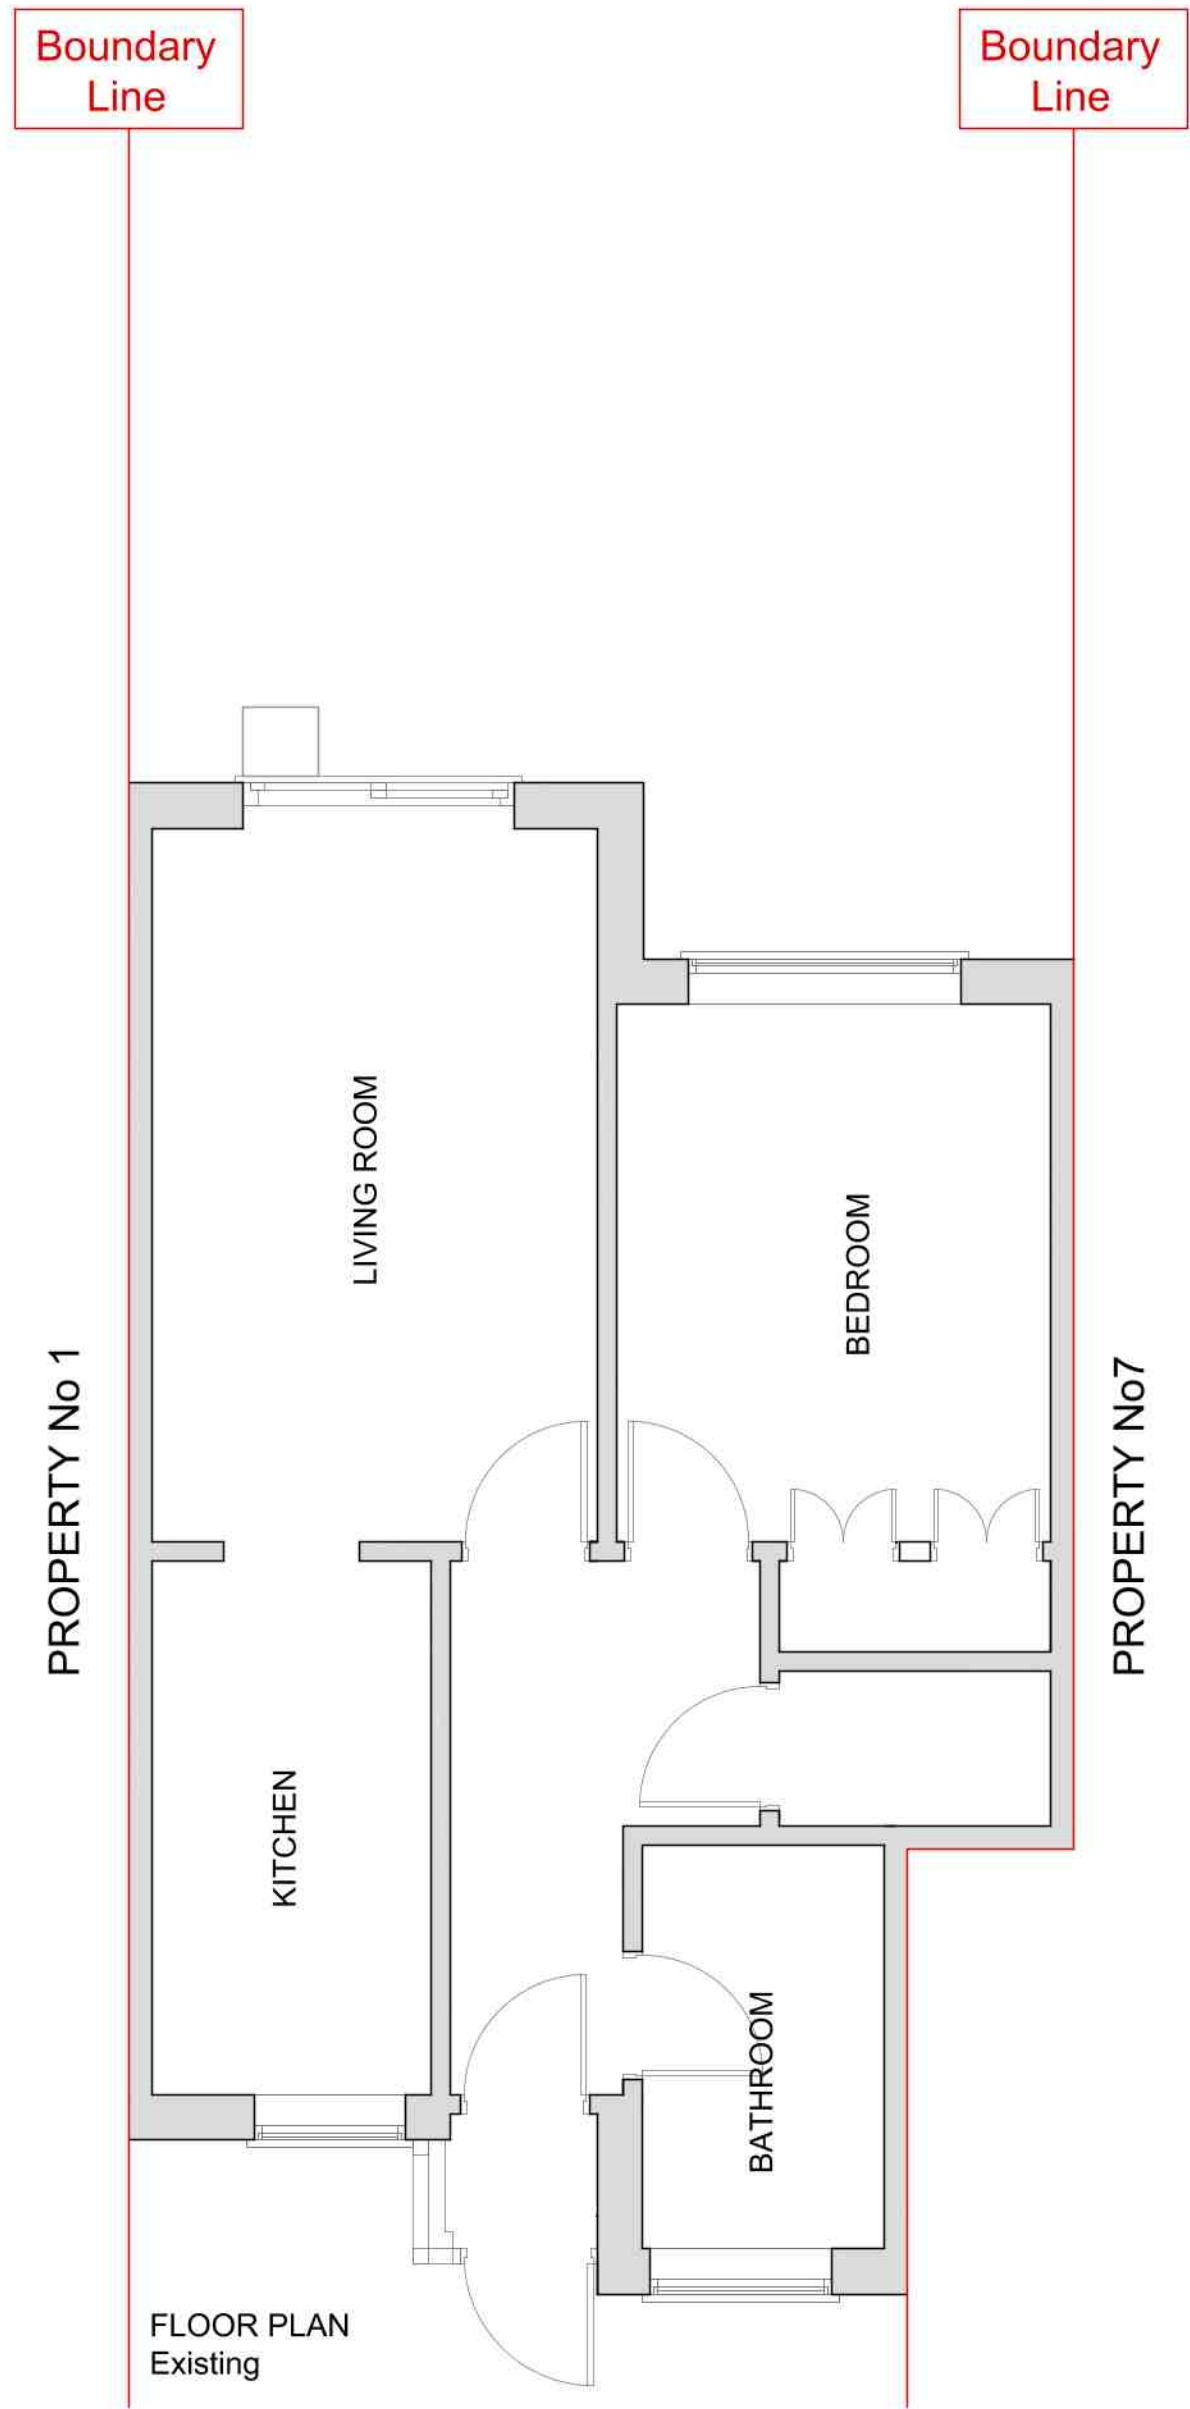


PROPOSAL

Applicant: Durkan	Project: Conservatory			Revision date:	Revision: F01	Plan No: PLA001	
Address: 3 Lyneham Walk, Pinner, HA5 2NR	Scale: 1:50 @ A1	Date: 26/04/2021		Title: FLOOR PLANS EXISTING AND PROPOSED			