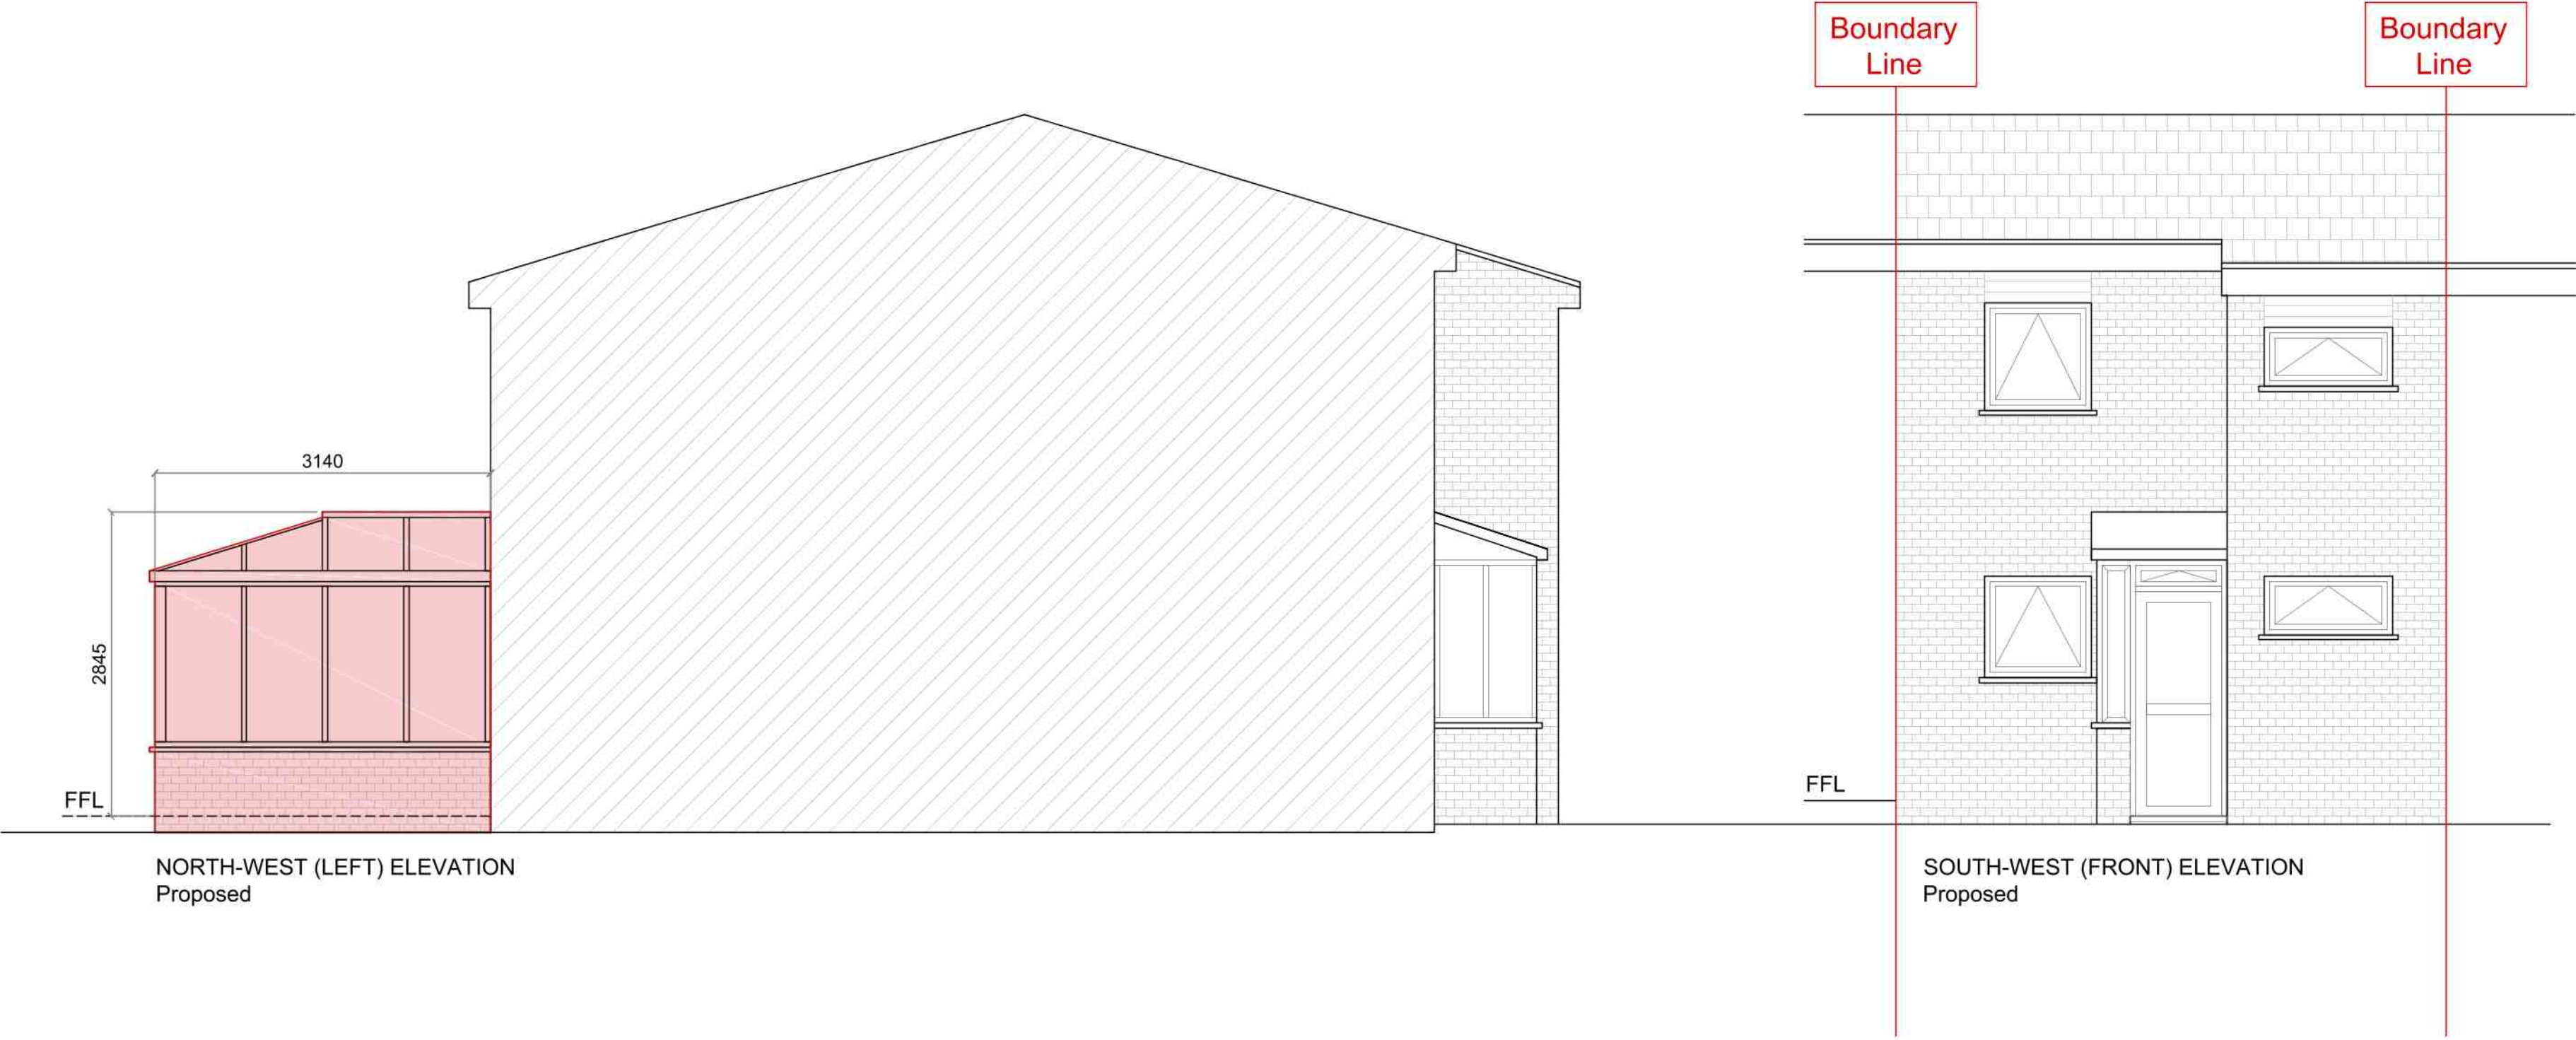
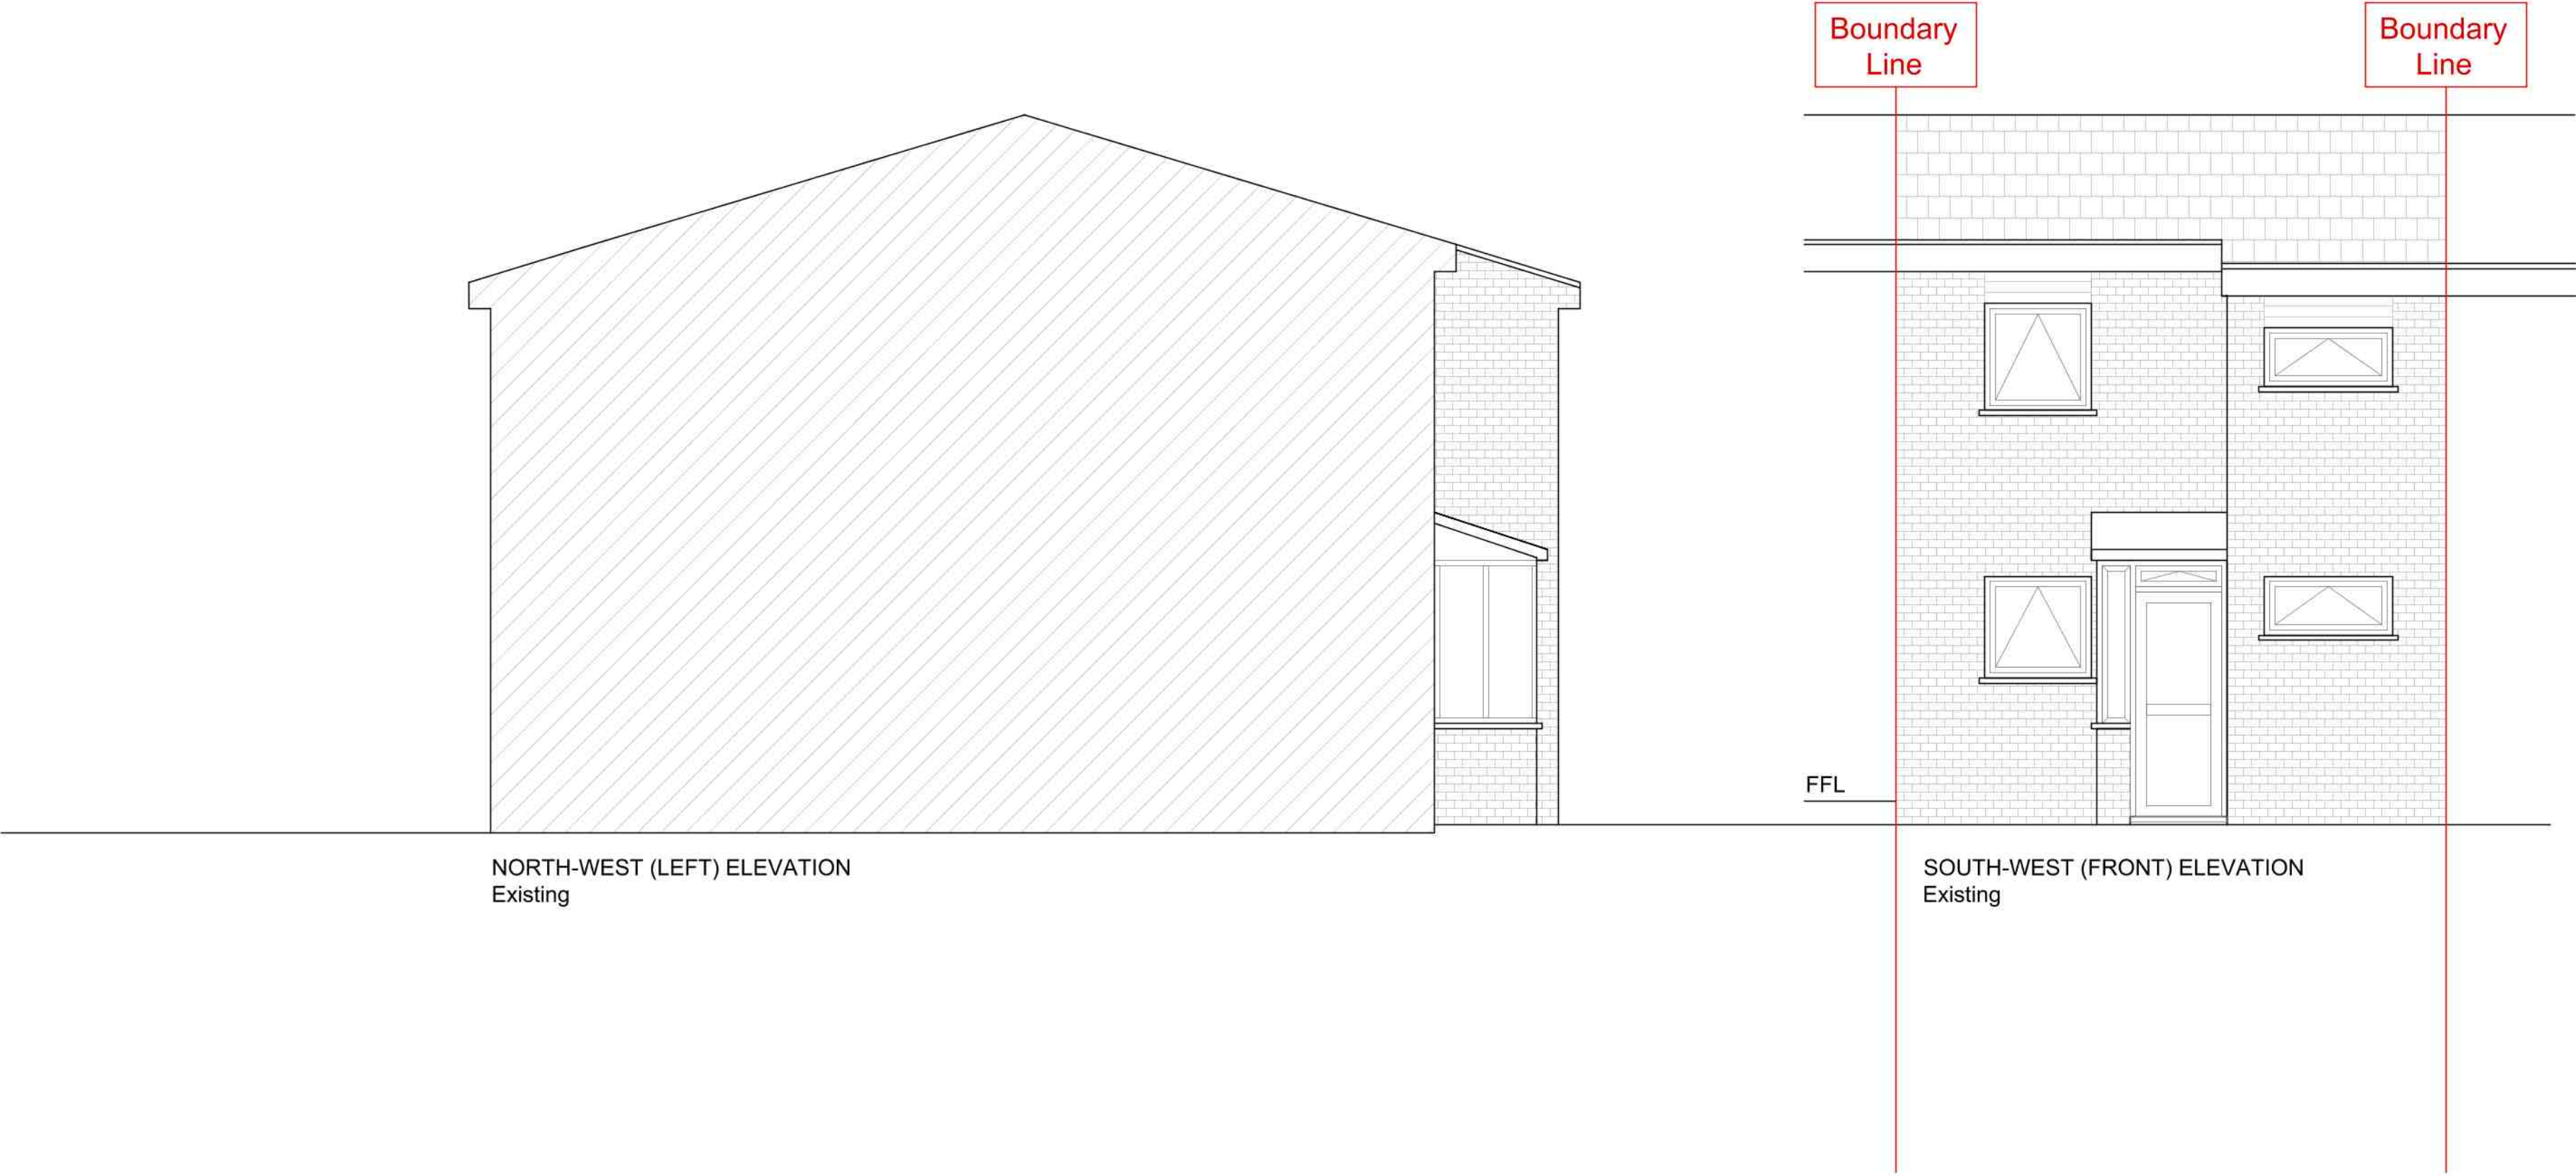


PROPOSAL

Applicant: Durkan		Project: Conservatory		Revision date:		Revision: F01		Plan No: PLA002		
Address: 3 Lyneham Walk, Pinner, HA5 2NR				Title: LEFT & FRONT ELEVATIONS EXISTING AND PROPOSED						
		Scale: 1:50 @ A1	Date: 26/04/2021							