




Note: This Drawing is for planning purpose and should not be used for construction.
All dimensions should be confirmed on site and any deviation should be reported back to designer.

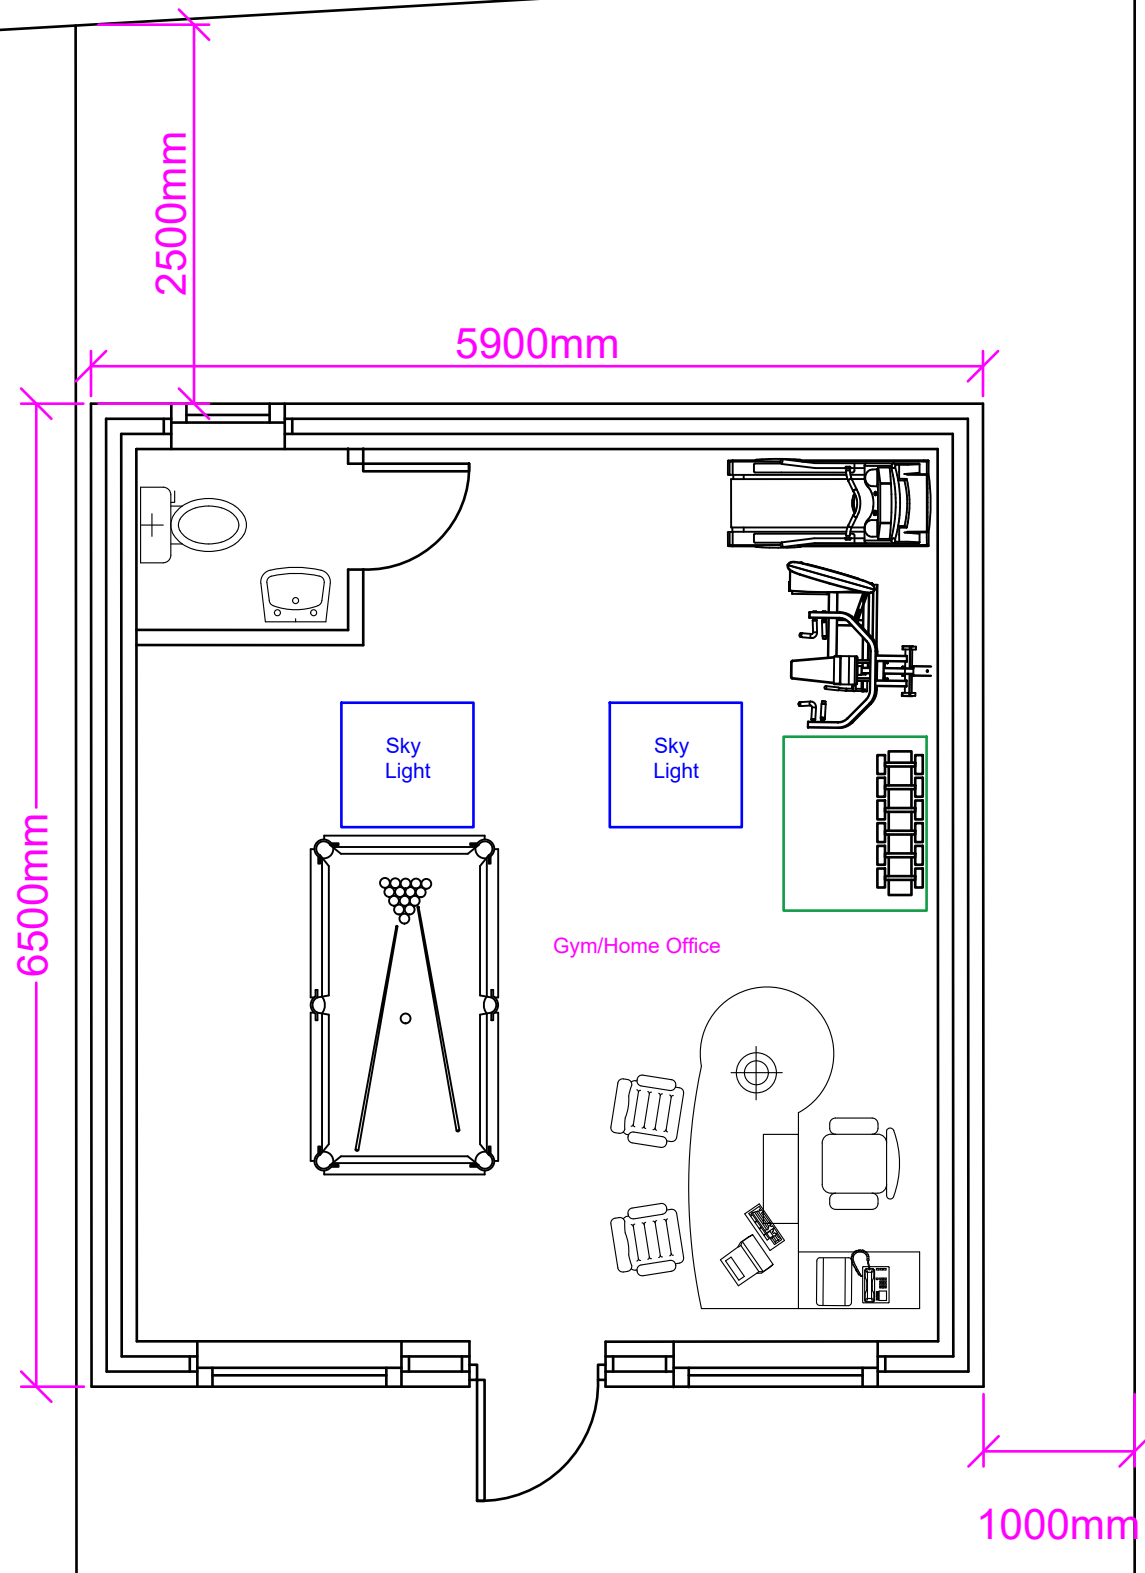


Proposed Floor Layout

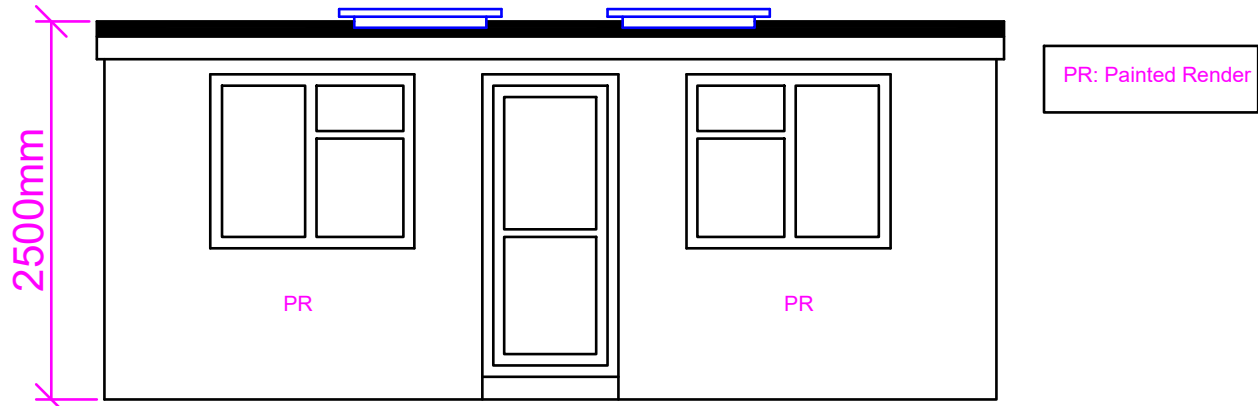


Proposed Front Elevation

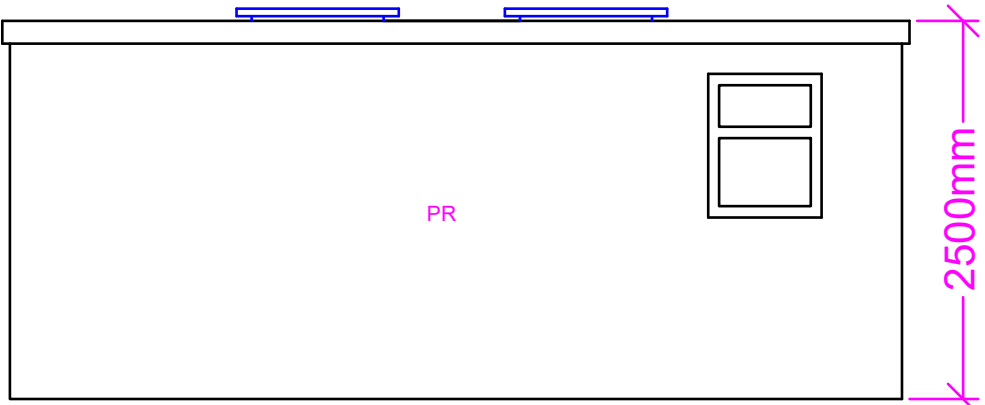

Proposed Rear Elevation

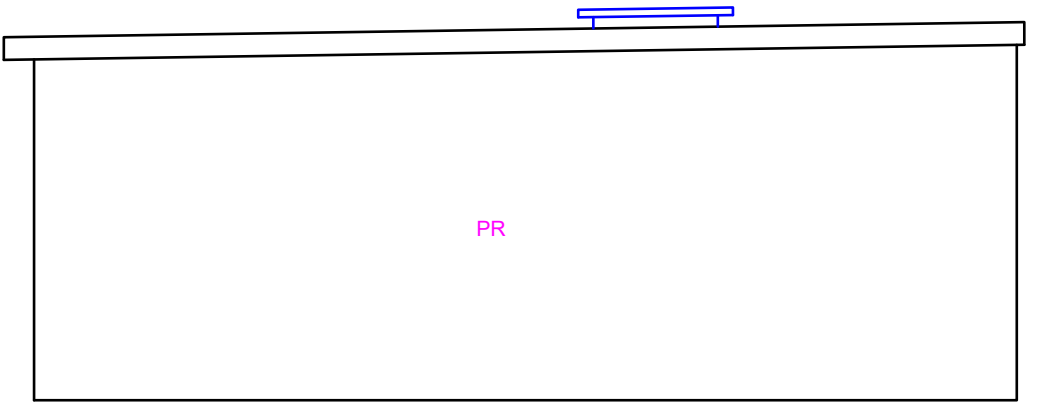

Proposed Side Elevation (RHS)

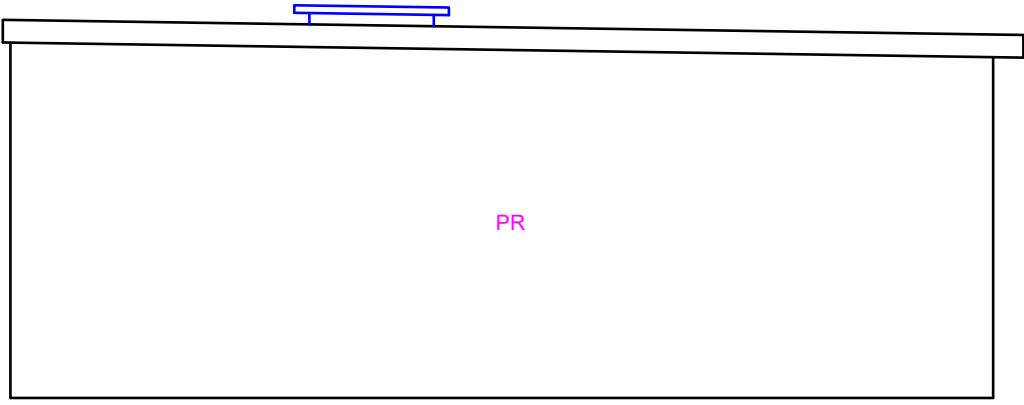

Proposed Rear Elevation (LHS)

Proposed Development:

Outbuilding

Site Address:

56 Swan Road
West Drayton
UB7 7JZ

Revisions:

Rev	Date	Description
A	13/12/2021	

Drawing Description:

Proposed Layouts and Proposed Elevations

Drawing No:

ART/2021/OUT56SR/PLPE

Scale: 1:100
Paper Size: A3
Sheet No: 1 of 2



ART CONSULTANTS (UK) LTD
113 LONG LANE
STANWELL
TW19 7AL
M:07960071377
E: ARTCONSULTANTSUK@GMAIL.COM