


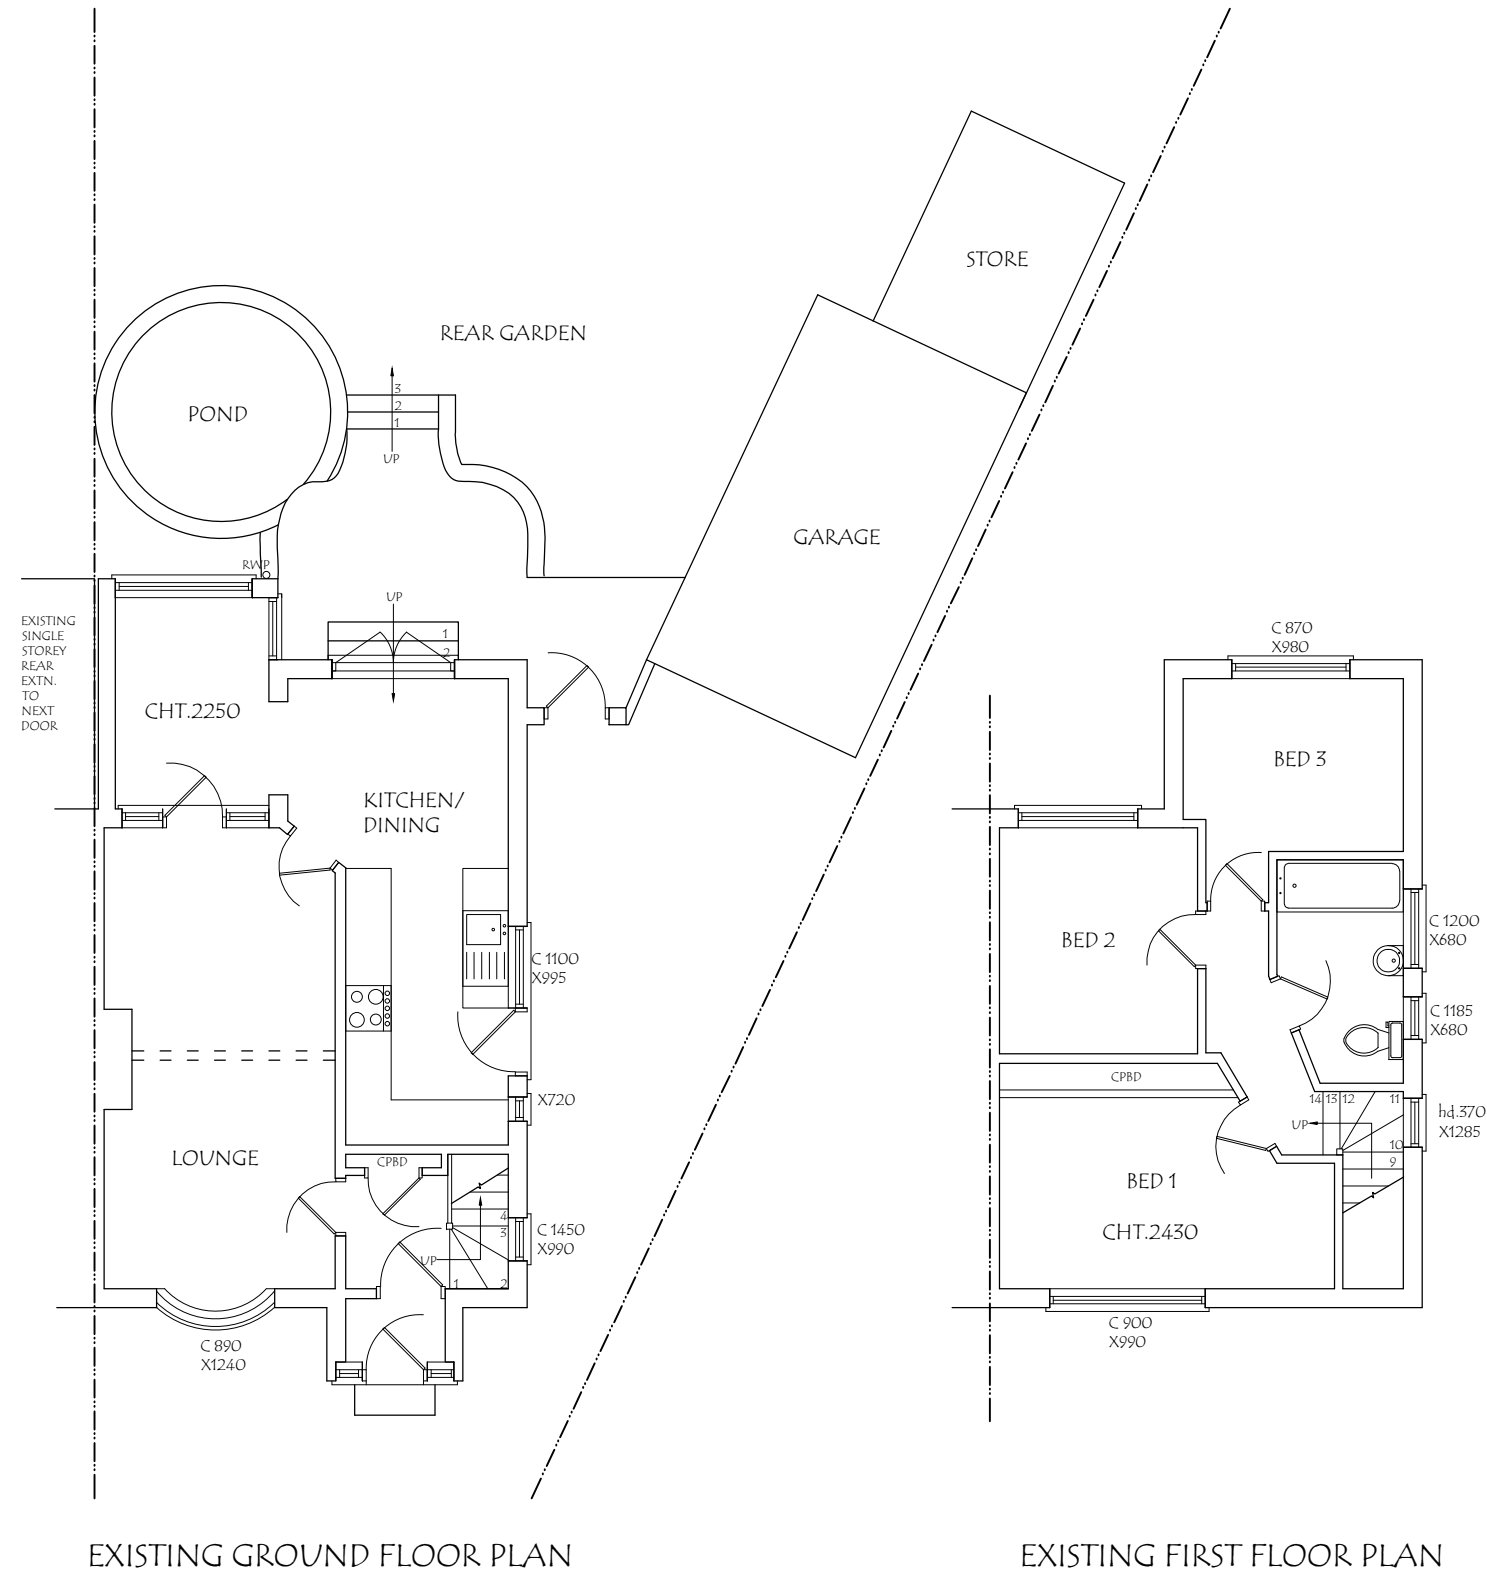

ADDRESS: 10, ST. LAURENCE CLOSE, UXBRIDGE, UB8 2HZ.	DRAWING TITLE: EXISTING FLOOR PLANS			DATE: 18/03/2021
	DRG. NO. - 01	REV:	SCALE - 1:100	DRG. PAPER SIZE: A3

0M 1M 2M 3M 4M 5M 6M 7M 8M 9M 10M



EXISTING FRONT ELEVATION



EXISTING SIDE ELEVATION

ADDRESS: 10, ST. LAURENCE CLOSE, UXBRIDGE, UB8 2HZ.	DRAWING TITLE: EXISTING/PROPOSED ELEVATIONS			DATE: 18/03/2021
	DRG. NO. - 02	REV:	SCALE - 1: 100	DRG. PAPER SIZE: A3

0M

1M

2M

3M

4M

5M

6M


7M

8M


9M

10M

MATERIALS TO
MATCH EXISTING
AS CLOSELY AS
POSSIBLE

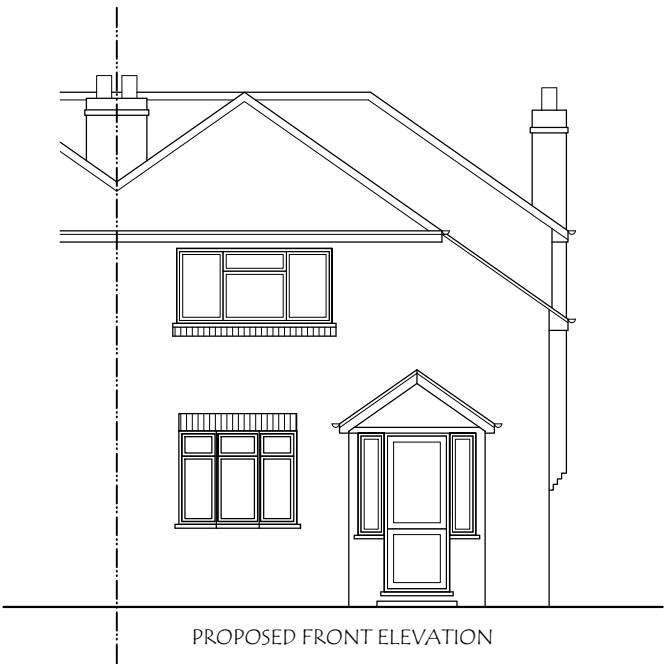

PROPOSED FRONT ELEVATION

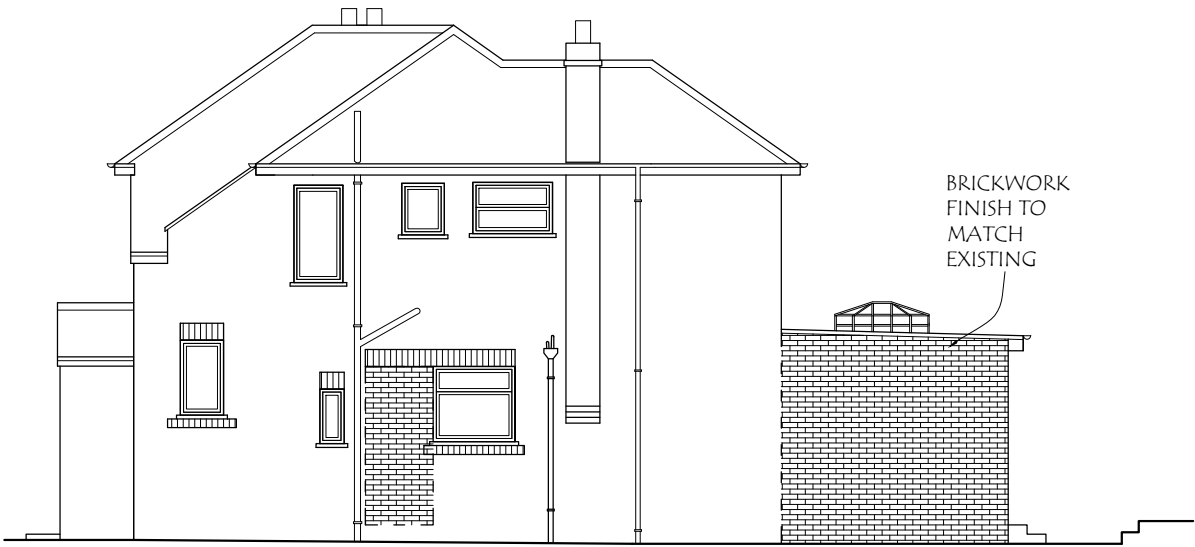


PROPOSED SIDE ELEVATION

BRICKWORK
FINISH TO
MATCH
EXISTING



EXISTING REAR ELEVATION

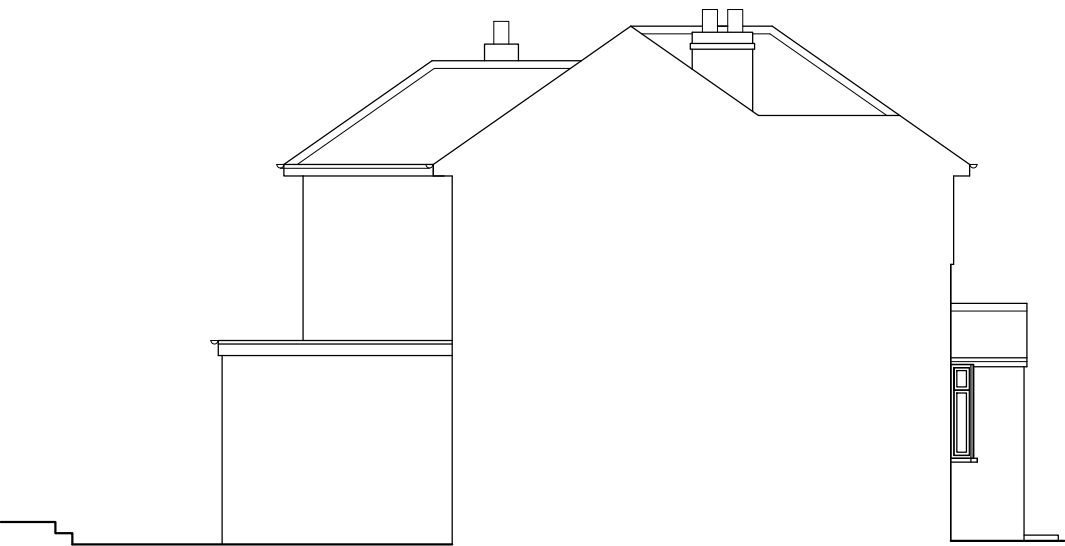

EXISTING SIDE ELEVATION

ADDRESS: 10, ST. LAURENCE CLOSE, UXBRIDGE, UB8 2HZ.	DRAWING TITLE: EXISTING/PROPOSED ELEVATIONS			DATE: 18/03/2021
	DRG. NO. - 03	REV:	SCALE - 1: 100	DRG. PAPER SIZE: A3

0M

1M

2M

3M

4M

5M

6M


7M

8M


9M

10M


MATERIALS TO
MATCH EXISTING
AS CLOSELY AS
POSSIBLE

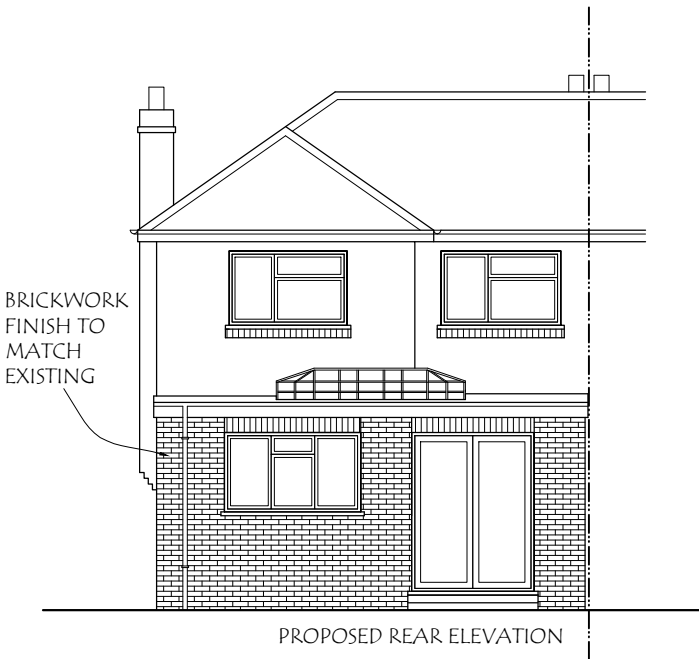


PROPOSED REAR ELEVATION

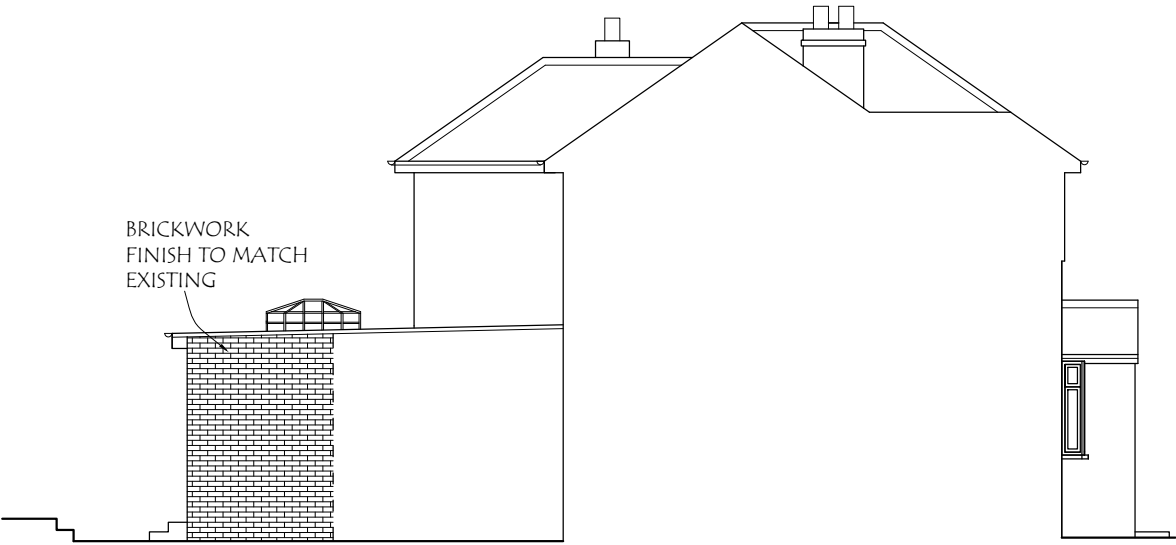


PROPOSED SIDE ELEVATION

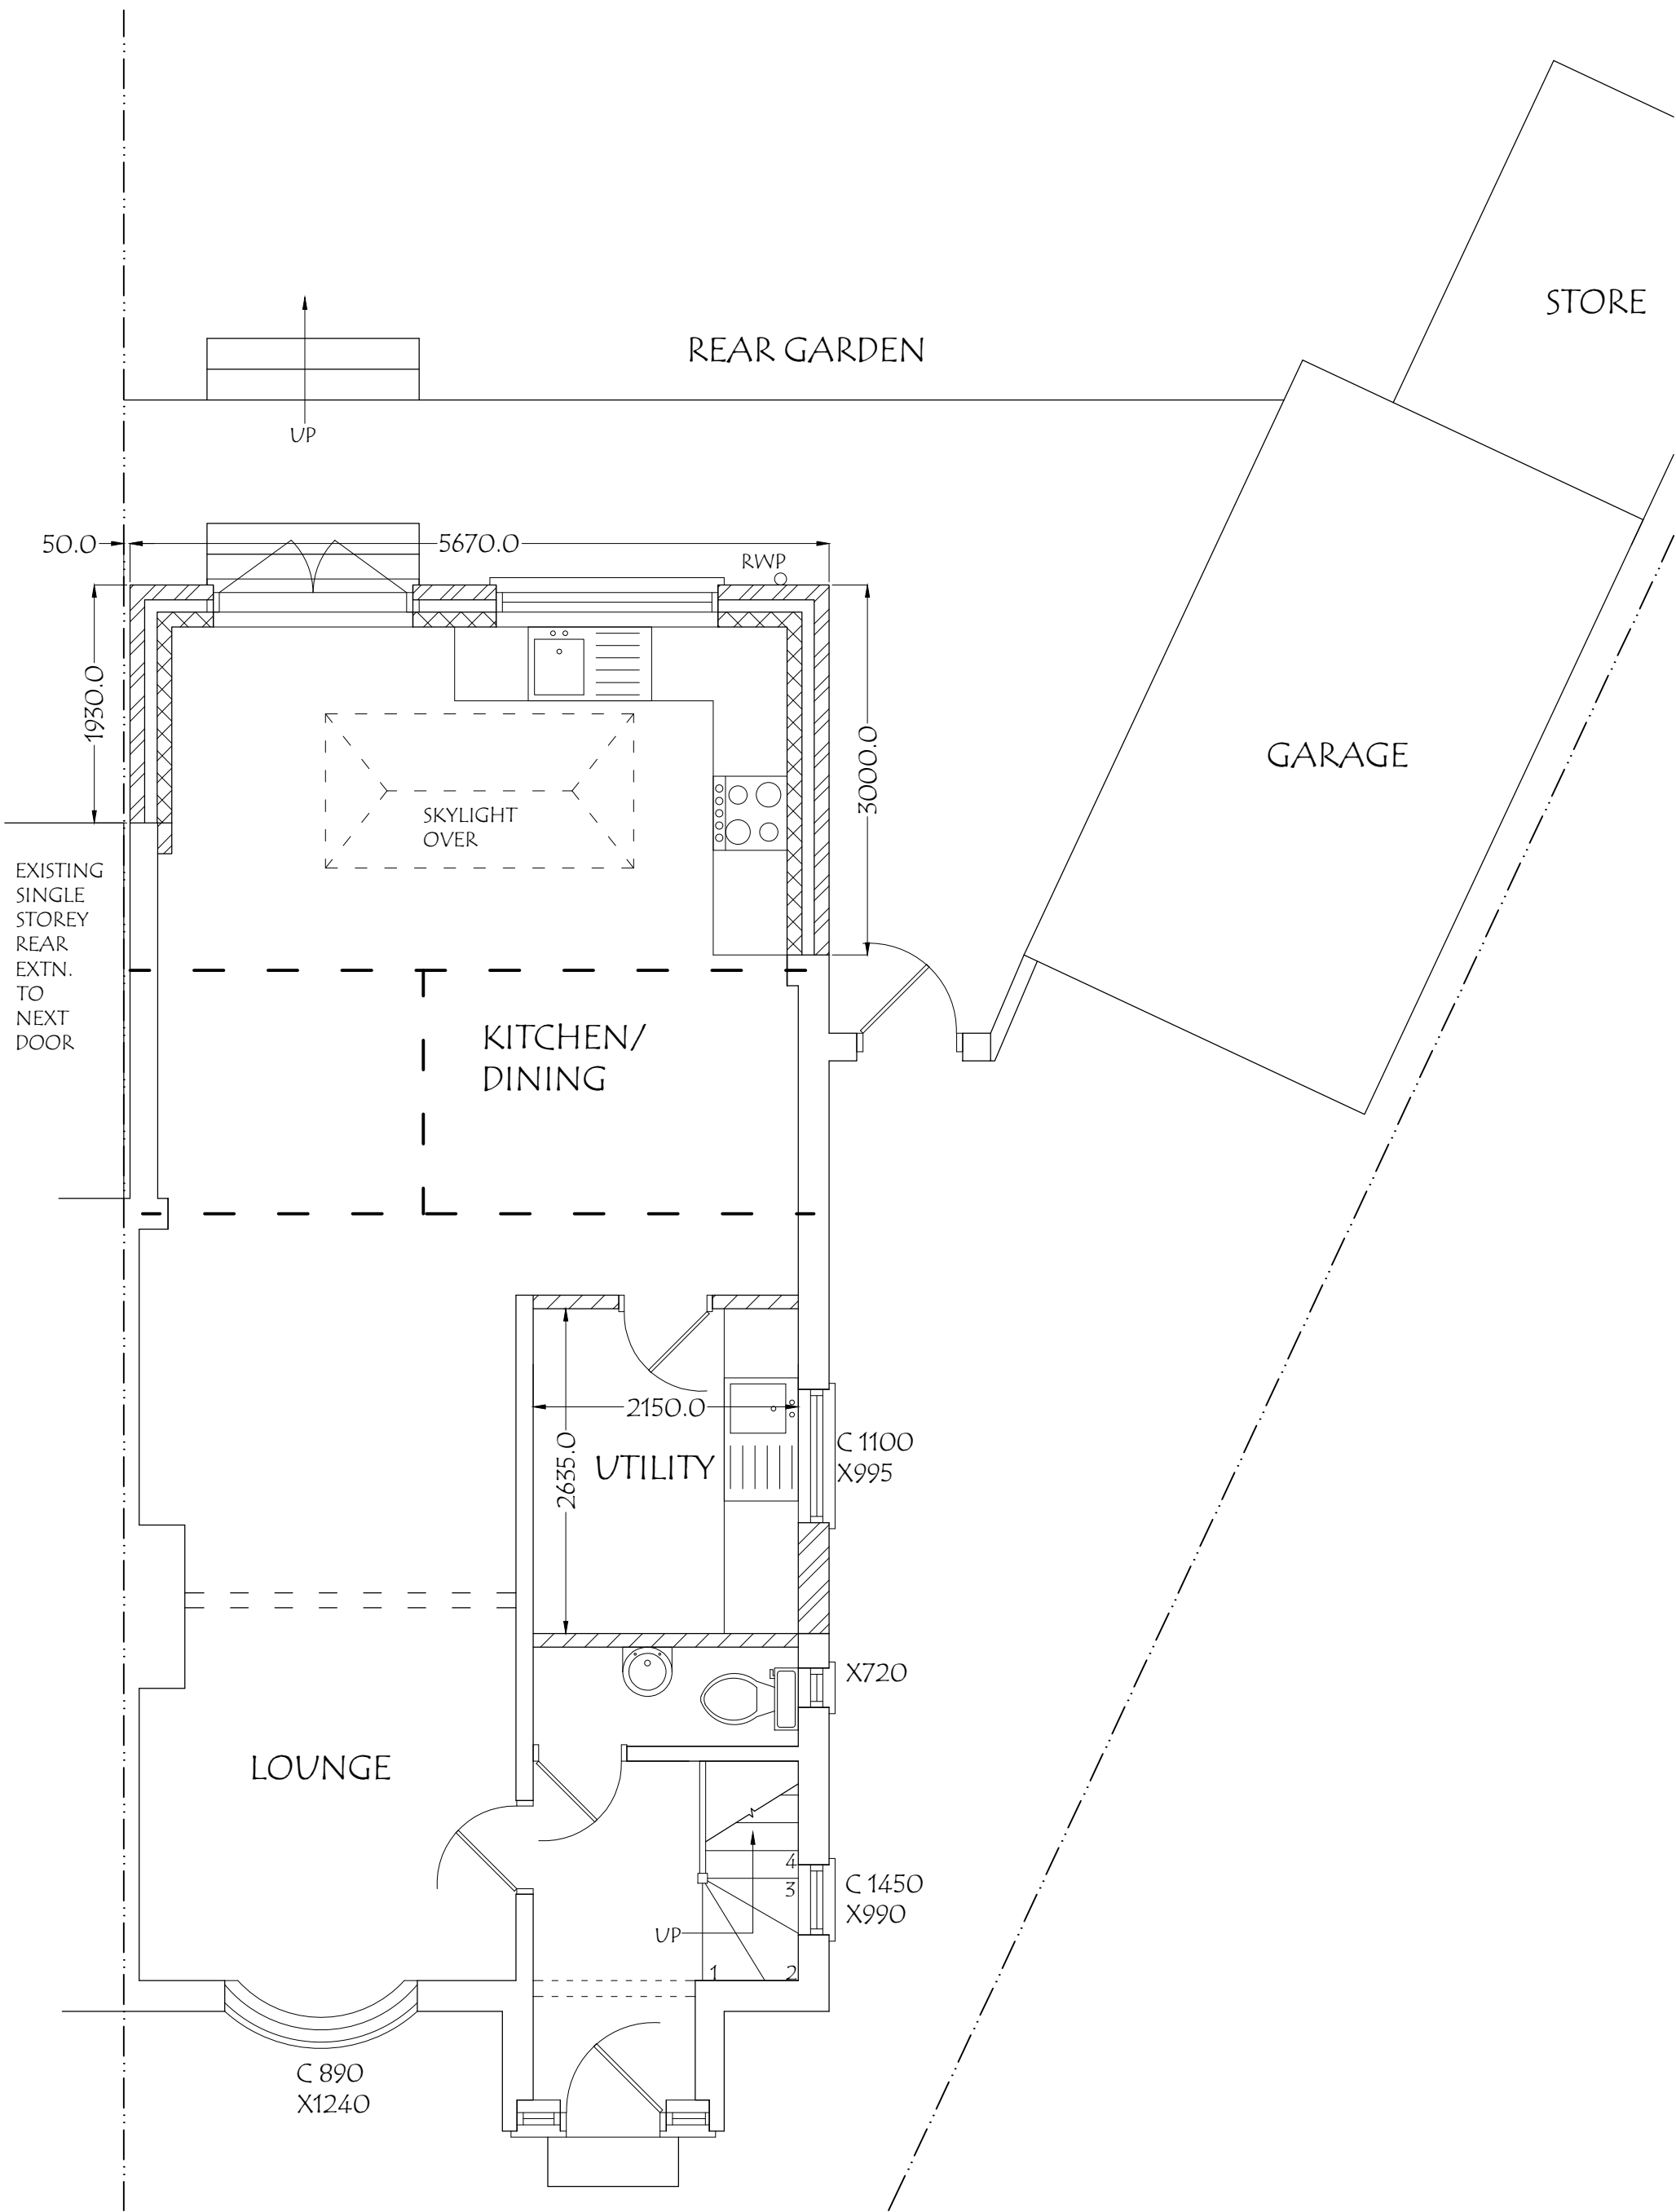

ADDRESS: 10, ST. LAURENCE CLOSE, UXBRIDGE, UB8 2HZ.	DRAWING TITLE: PROPOSED GROUND FLOOR PLAN	DATE: 18/03/2021
DRG. NO. - 04	REV:	SCALE - 1: 50
		DRG. PAPER SIZE: A3

 

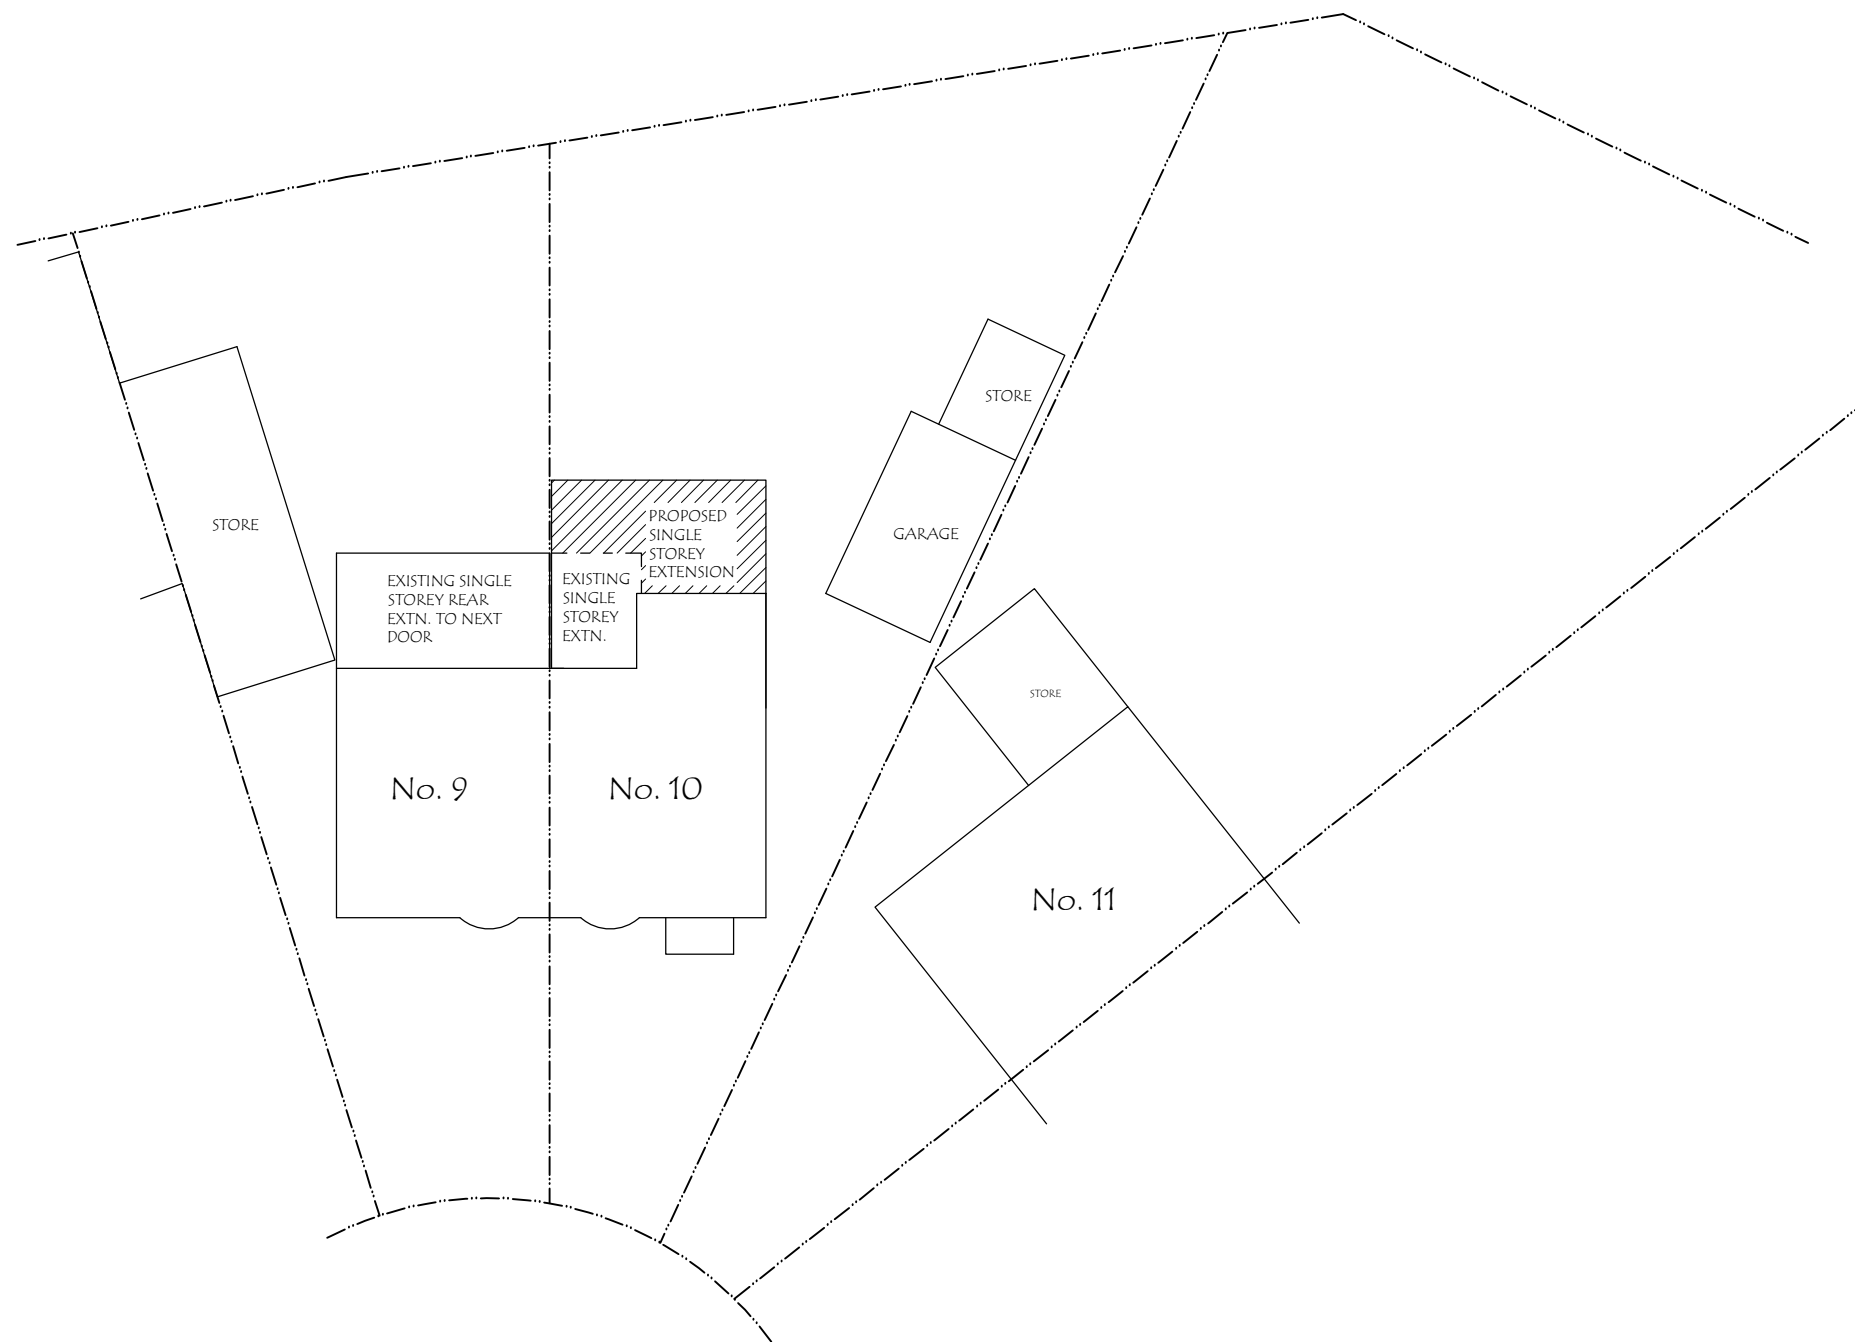

ADDRESS: 10, ST. LAURENCE CLOSE, UXBRIDGE, UB8 2HZ.	DRAWING TITLE: PROPOSED BLOCK PLAN			DATE: 18/03/2021
	DRG. NO. - 05	REV:	SCALE - 1: 200	DRG. PAPER SIZE: A3

