


A4
Scale 1:50
(mm)

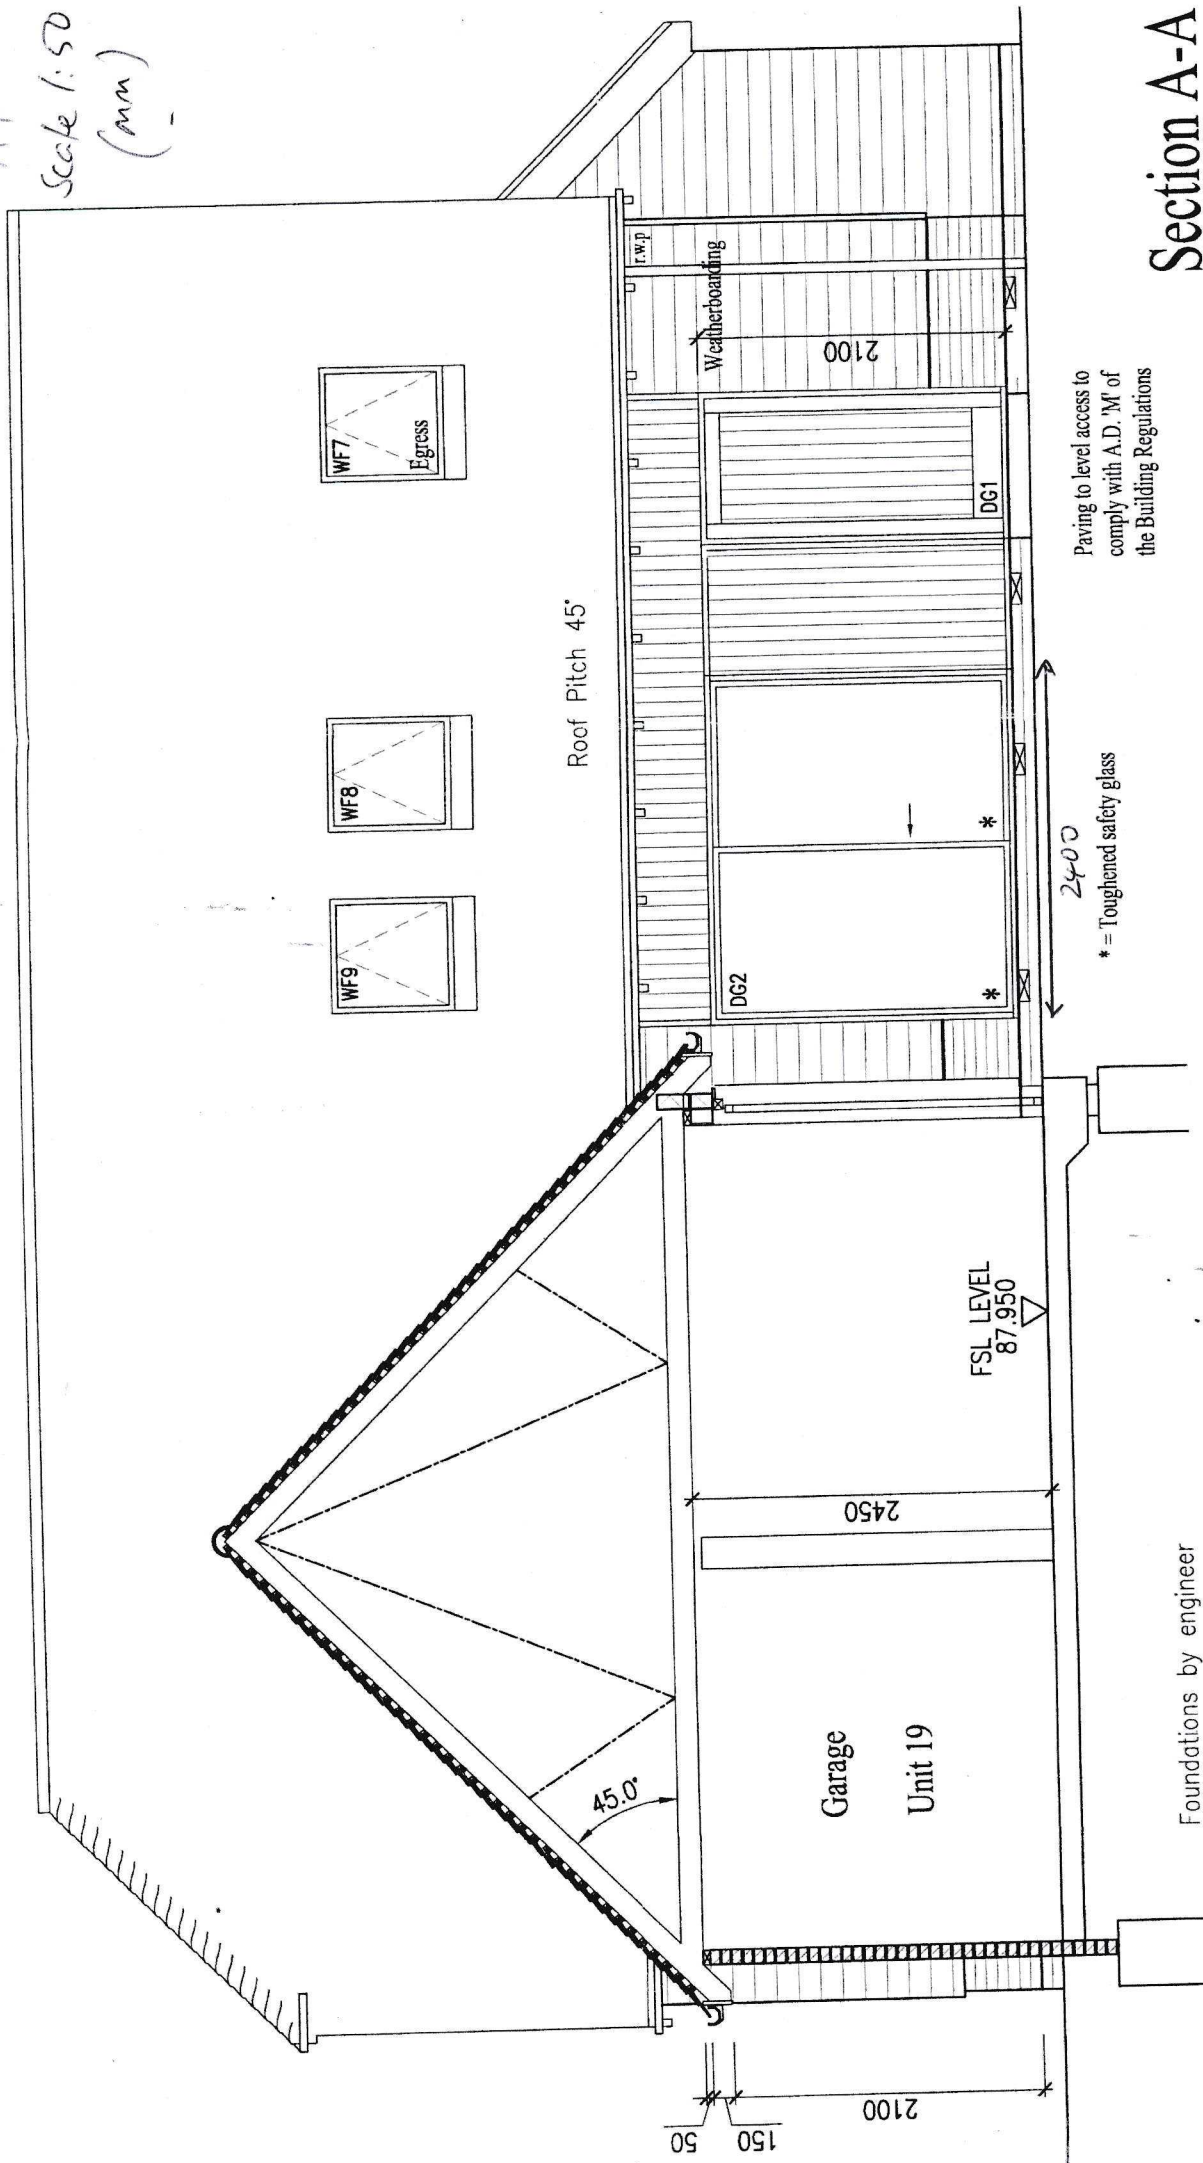

Section A-A

Existing
Front Elevation.