


PROPOSED

A4

Scale 1:50
(mm)

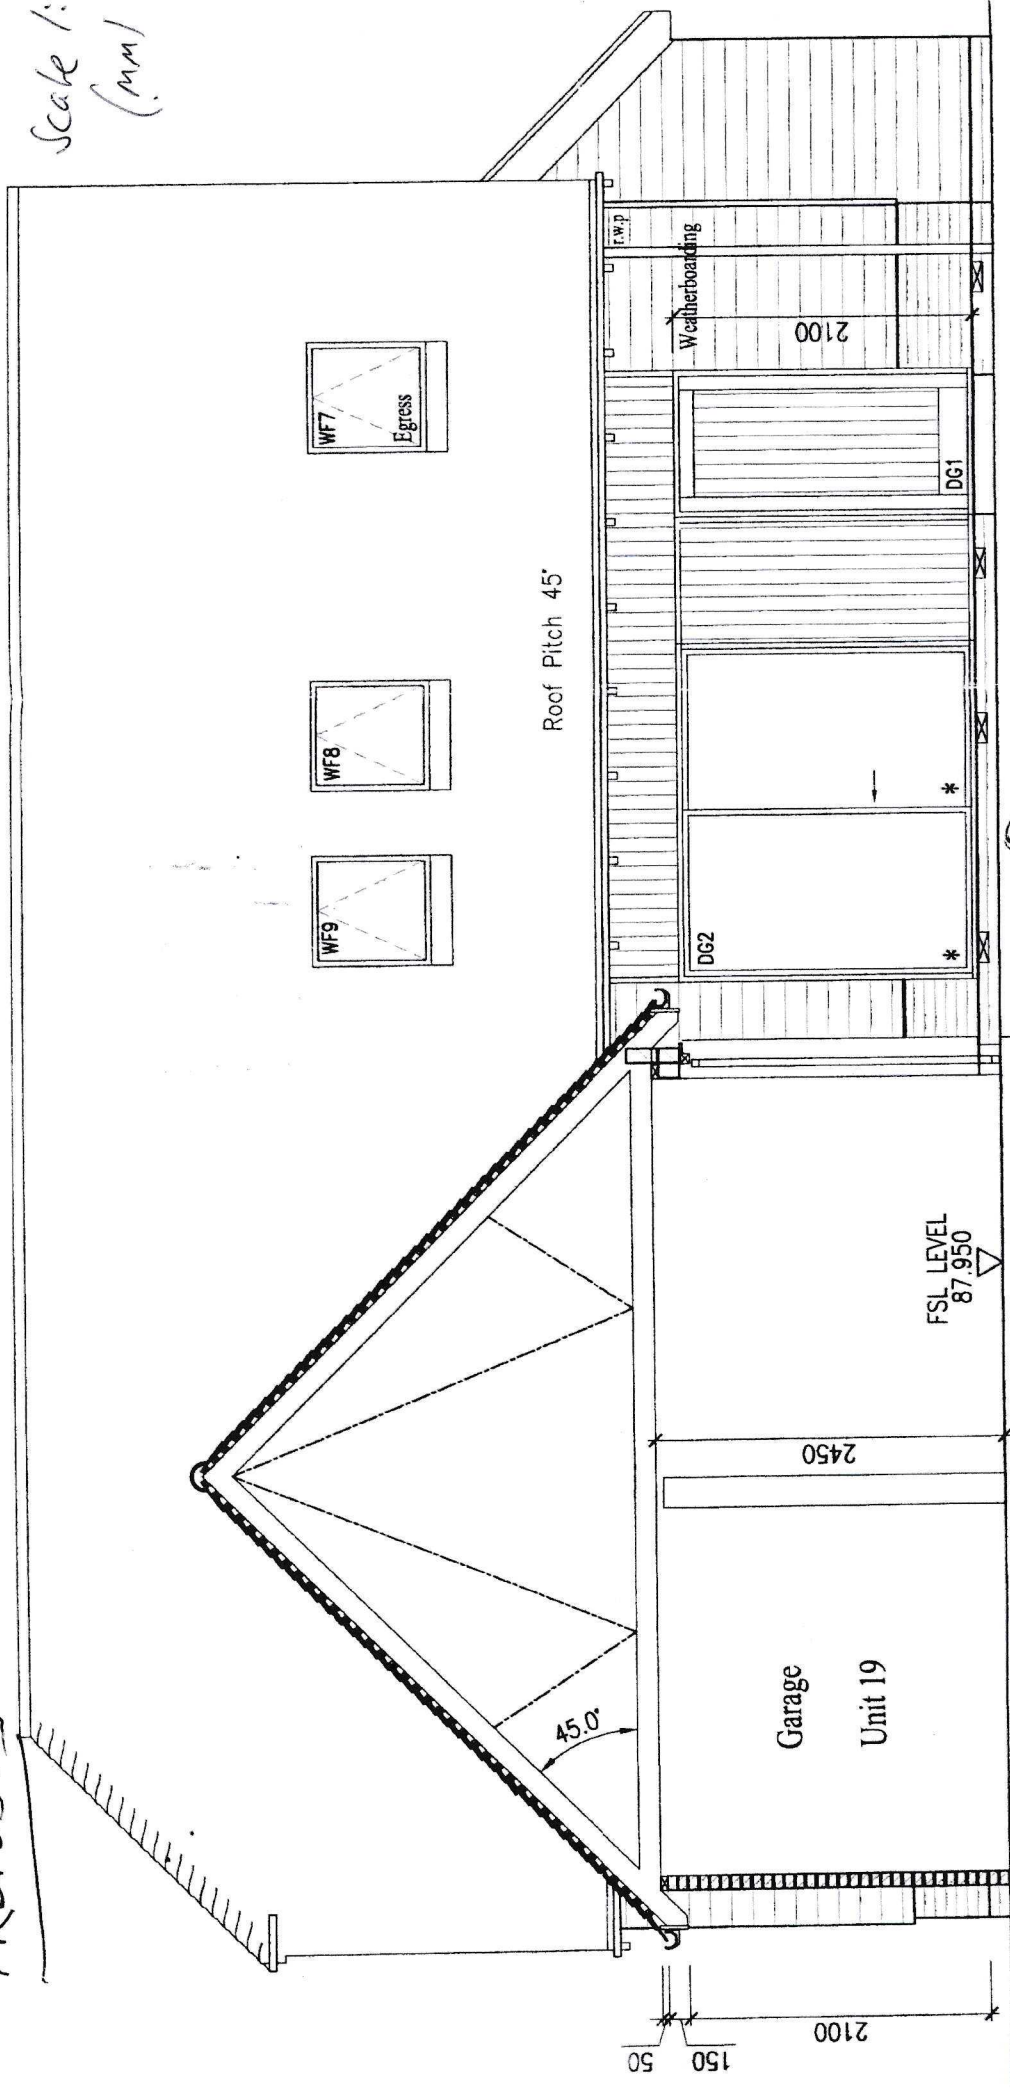

Section A-A

Front Elevation
(proposed)

Paving to level access to
comply with A.D. 'M' of
the Building Regulations

(3)
* = Toughened safety glass
2400
Existing sliding
door replaced by
new fixed 2 panel
window.