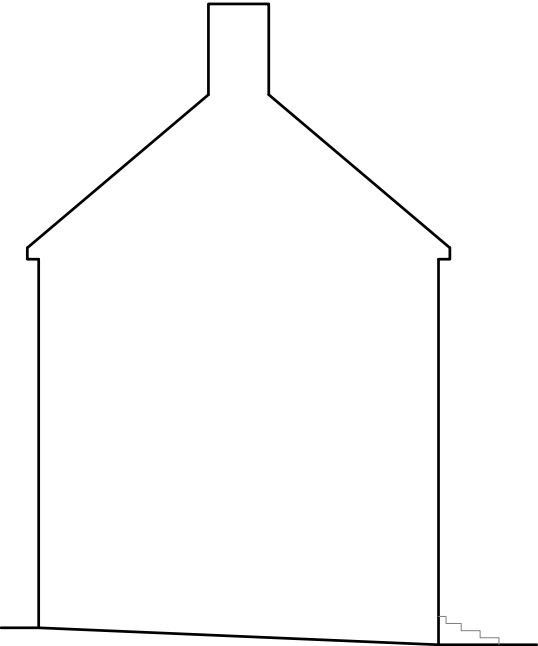
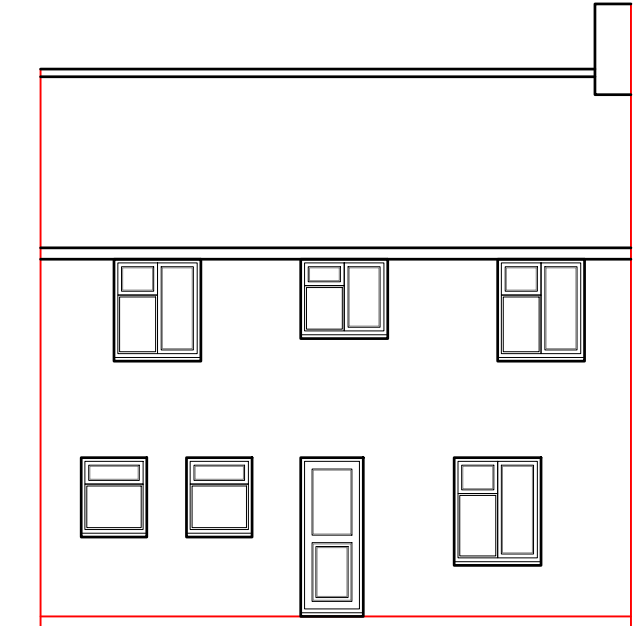
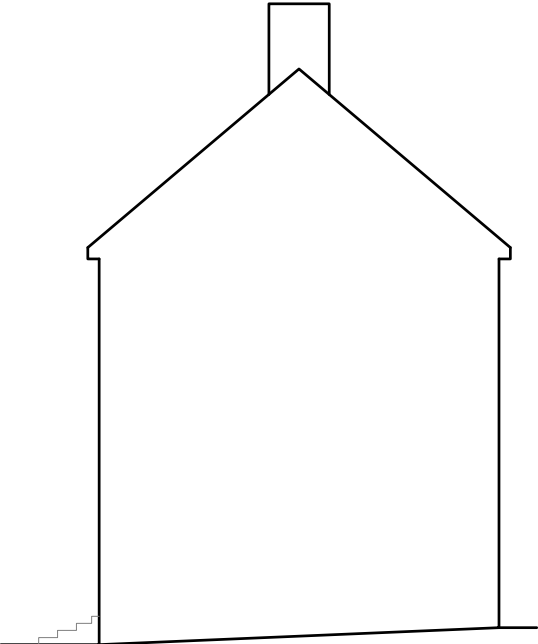
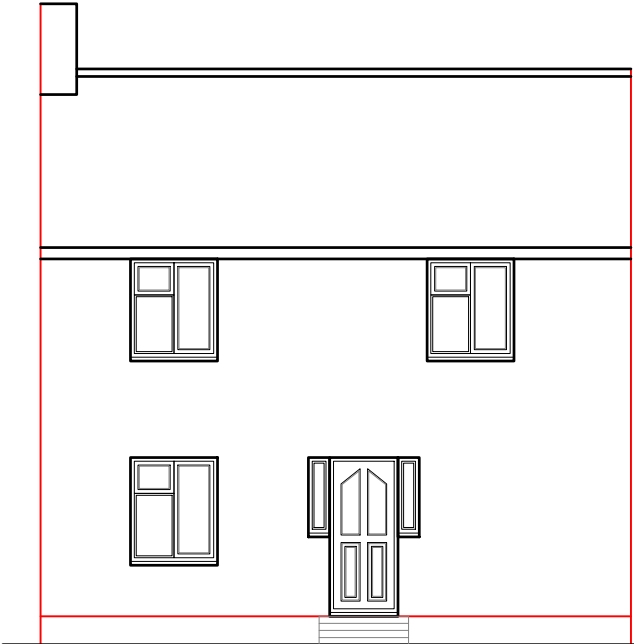
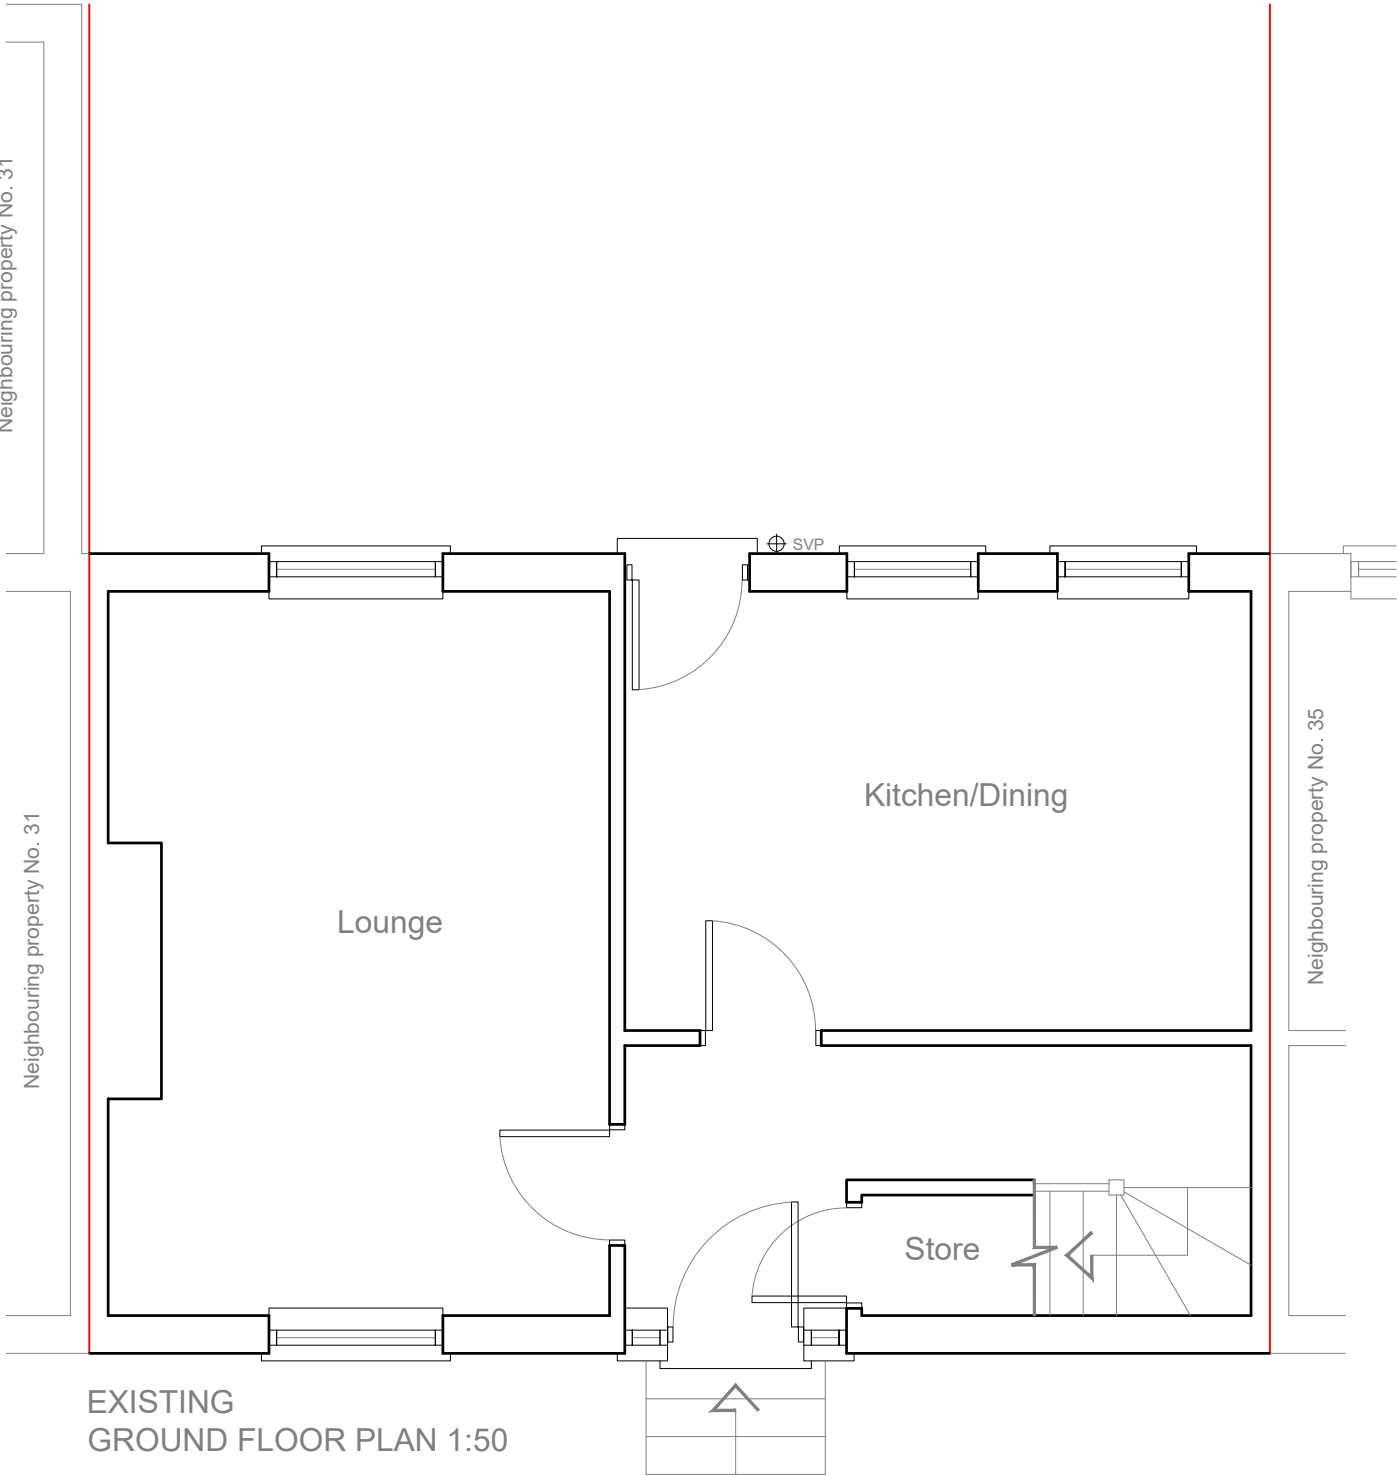


Project: 33 Orchard Road Hayes UB3 2JB				
Title: Existing Ground floor plan & Elevations				
Scale: 1:50/100@A3	Date: Mar 2021		Drawing No.: 0087/PA-02/SP	
REVISION				
*				
** ** *				