




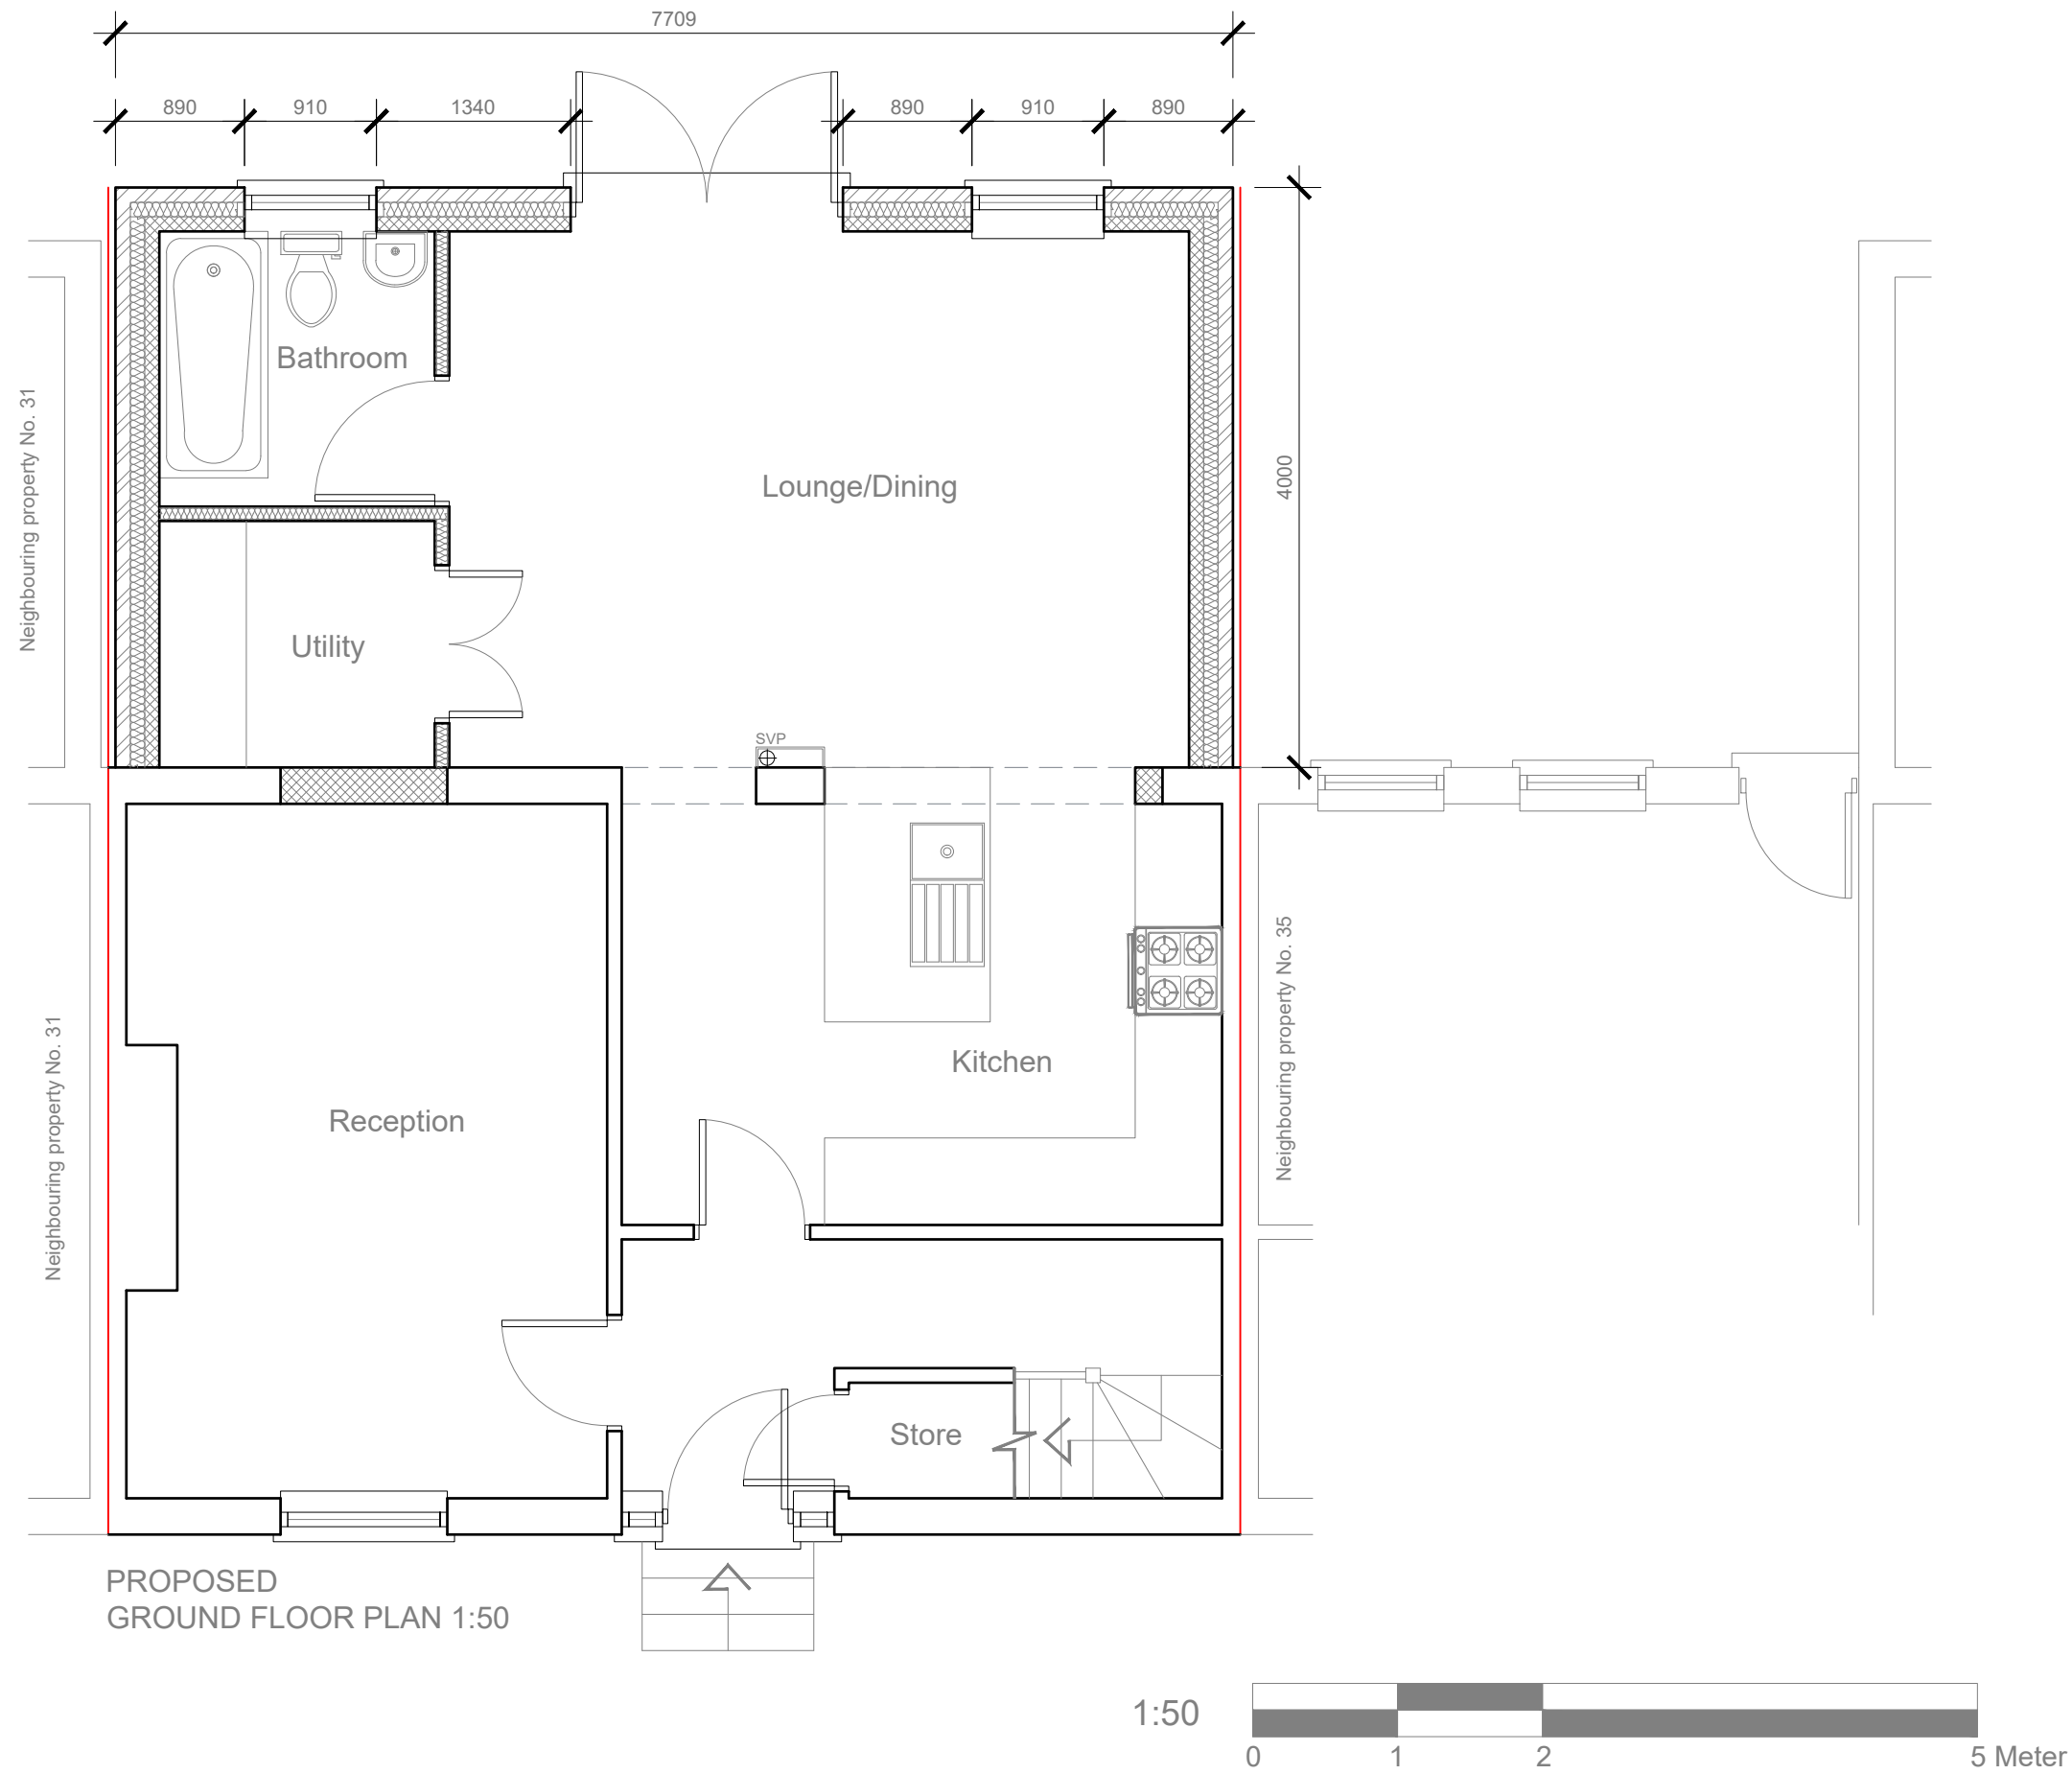

Project: 33 Orchard Road Hayes UB3 2JB				
Title: Proposed Ground floor plan				
Scale: 1:50@A3	Date: Mar 2021	Drawing No.: 0087/PA-03/SP		
REVISION				
*				
** ** *				

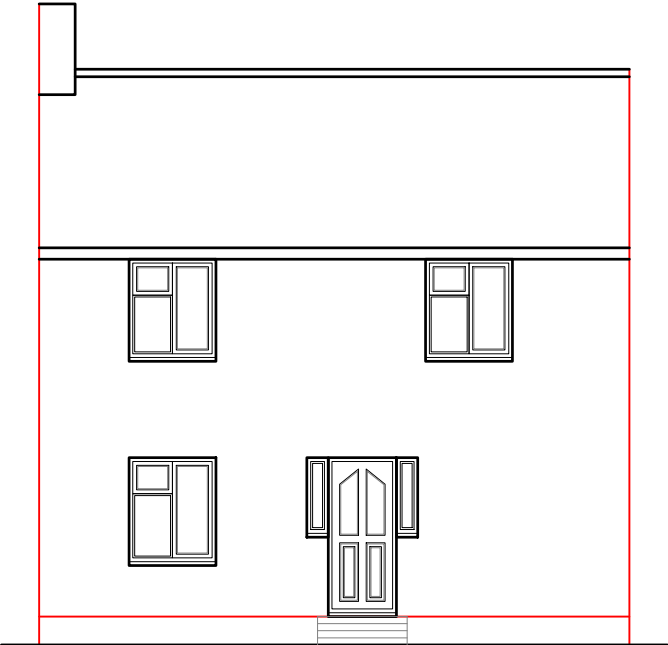

PROPOSED
FRONT ELEVATION 1:100

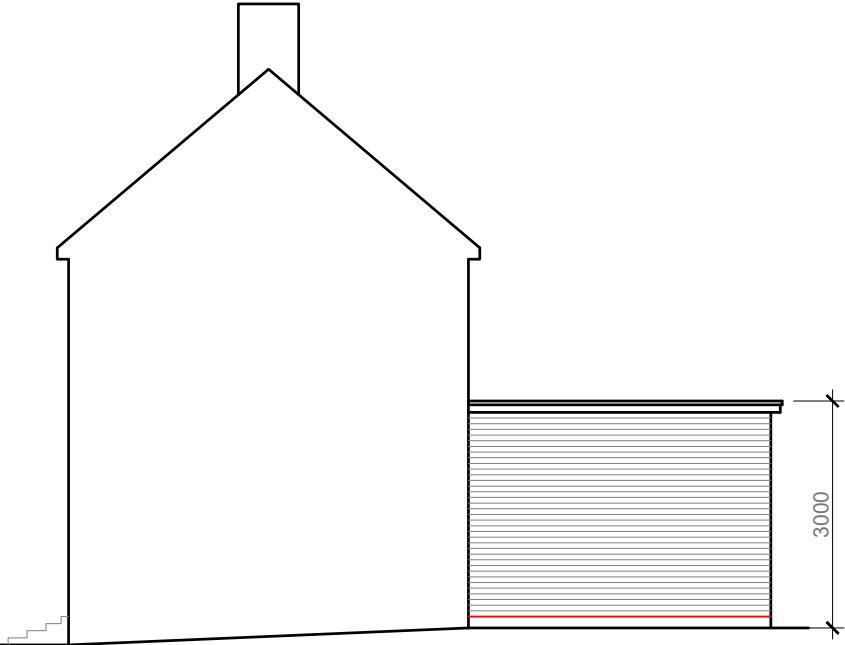


PROPOSED
SIDE ELEVATION 1:100

Flat roof
1:40 falls


New windows and door
to be double glazed
to match existing

External finish to be
facing brickwork
to match existing

DPC to be no less than
150mm above ground level

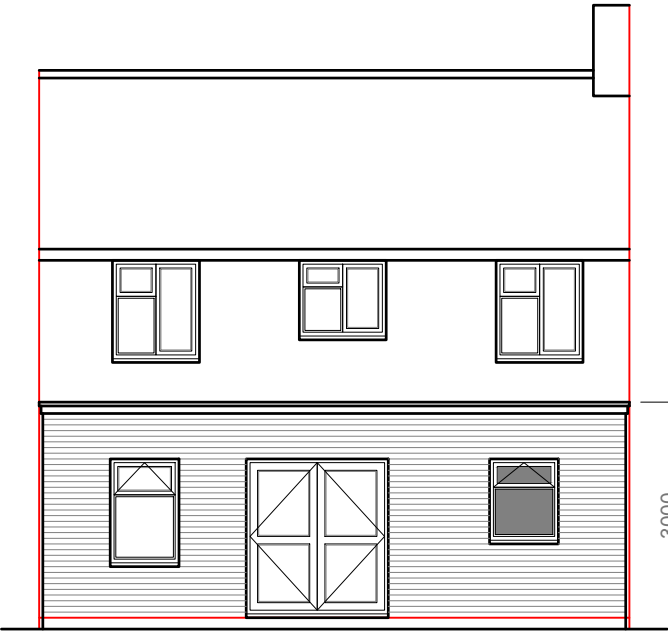

PROPOSED
REAR ELEVATION 1:100

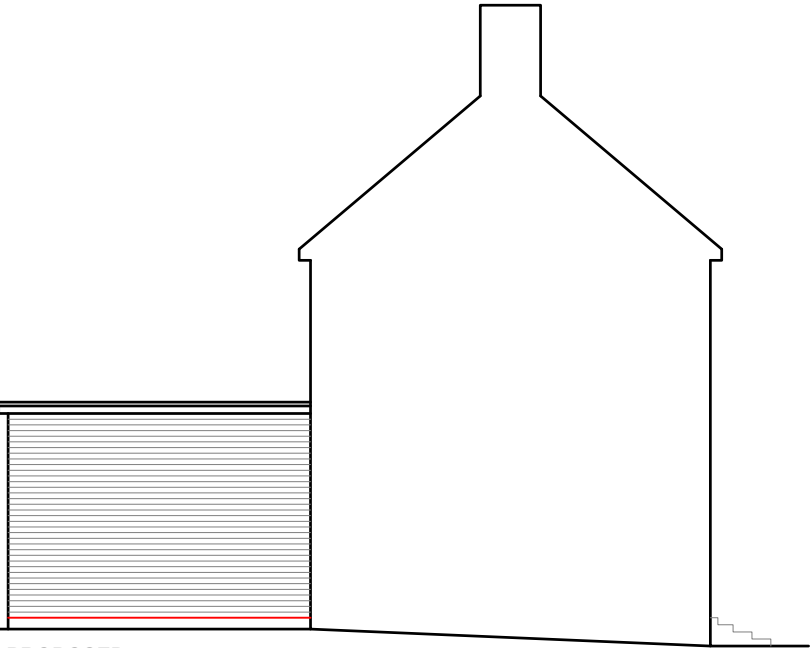

PROPOSED
SIDE ELEVATION 1:100

Flat roof
1:40 falls

New windows and door
to be double glazed
to match existing

External finish to be
facing brickwork
to match existing

DPC to be no less than
150mm above ground level



Project: 33 Orchard Road Hayes UB3 2JB				
Title: Proposed Elevations				
Scale: 1:100@A3	Date: Mar 2021	Drawing No.: 0087/PA-04/SP		
REVISION				
*				
00.00.00				