




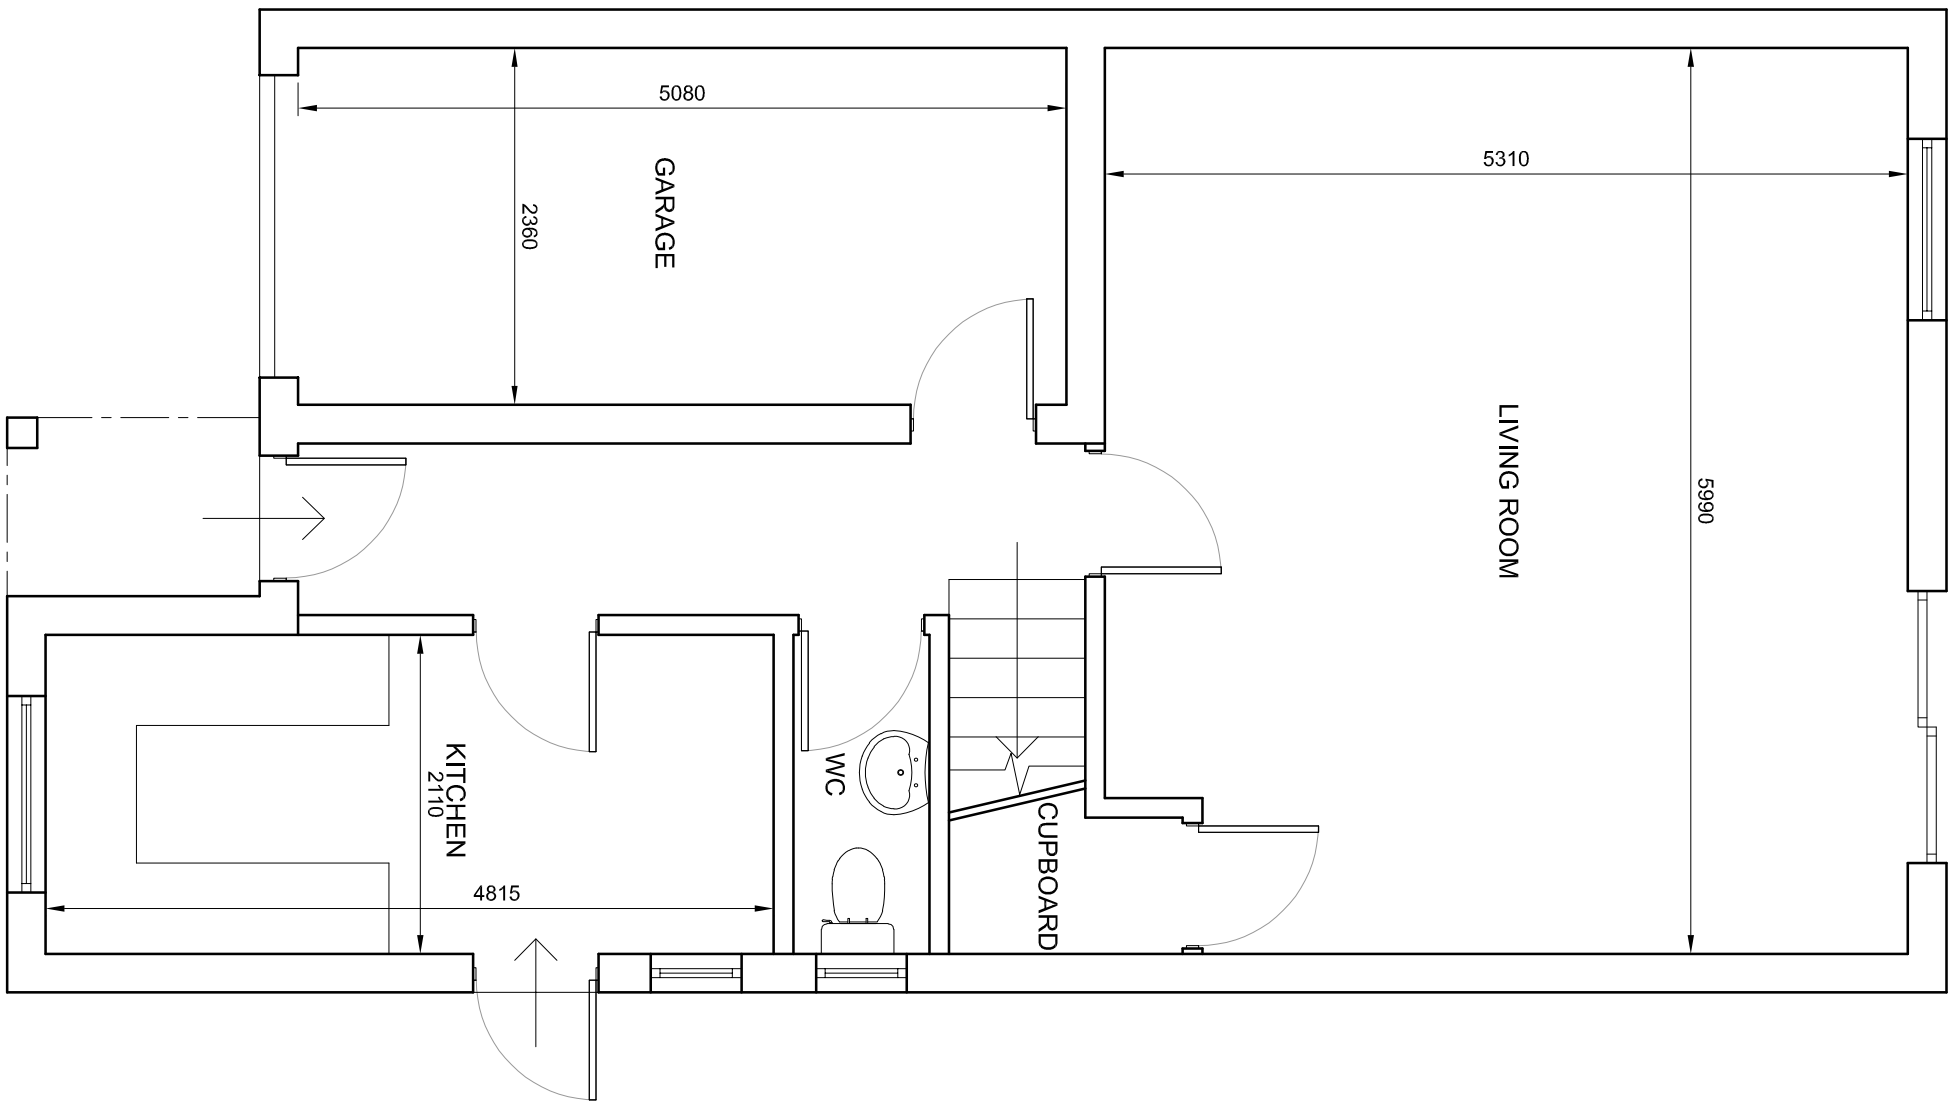


EXISTING GROUND FLOOR PLAN
1:50

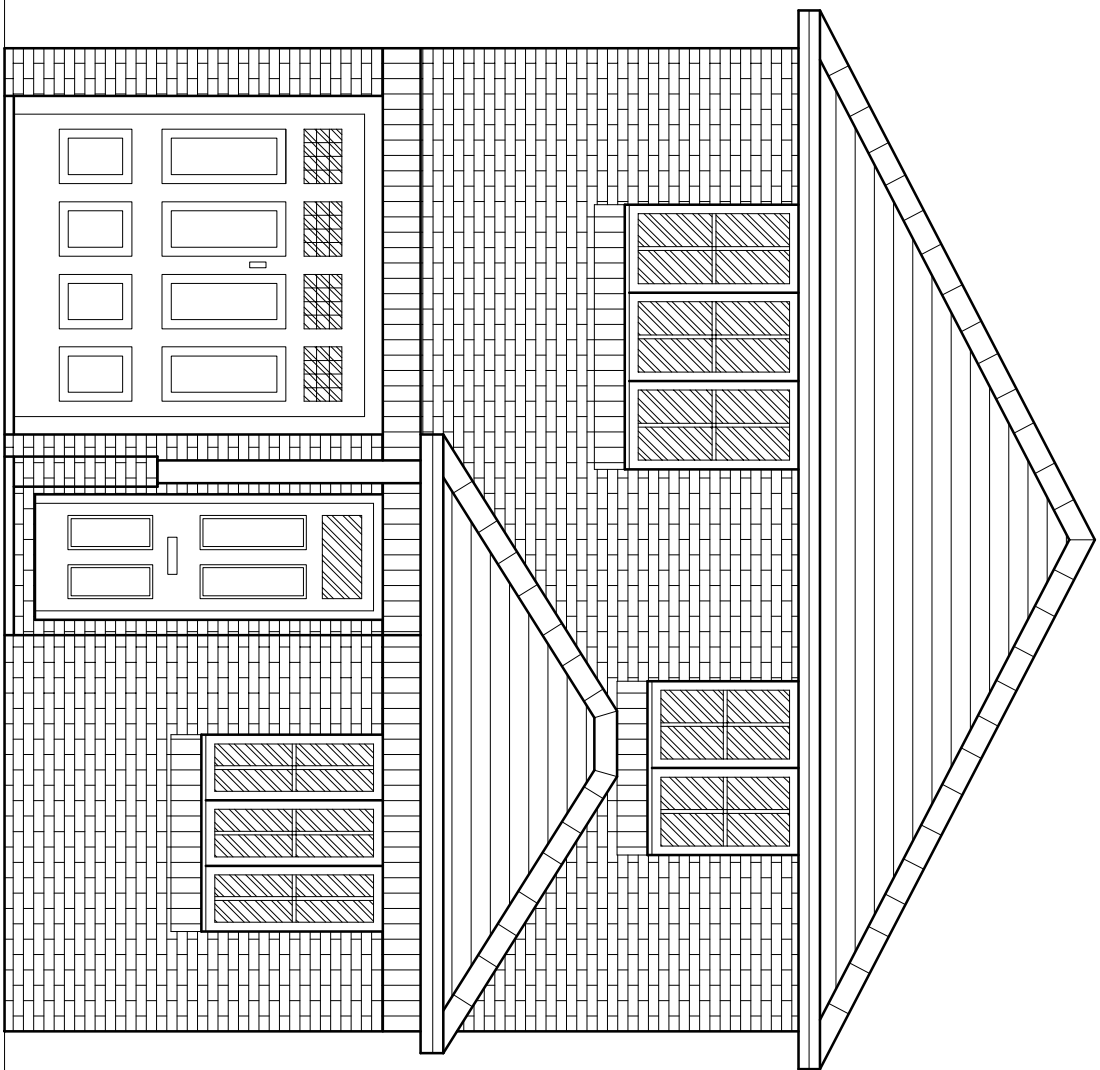


EXISTING NORTH ELEVATION
1:50

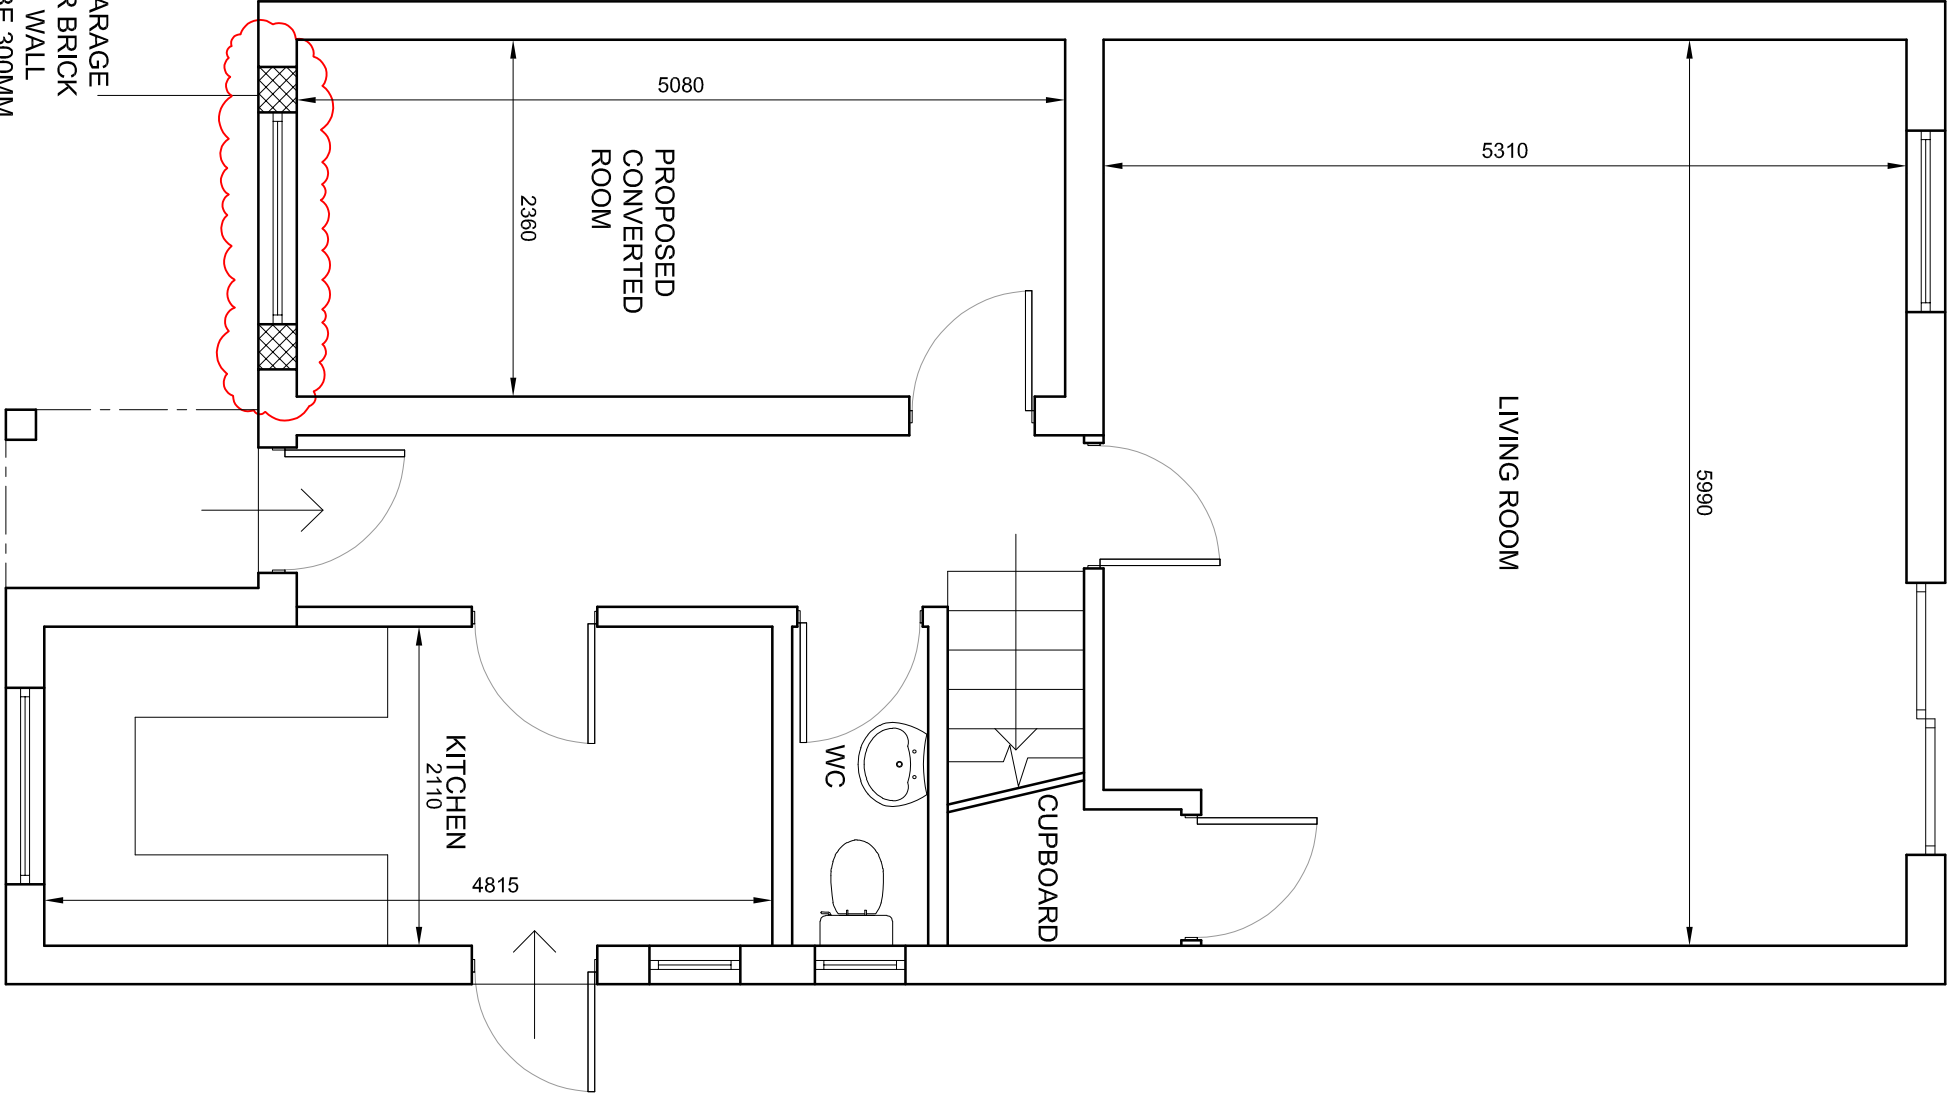

PROPOSED GROUND FLOOR PLAN
1:50

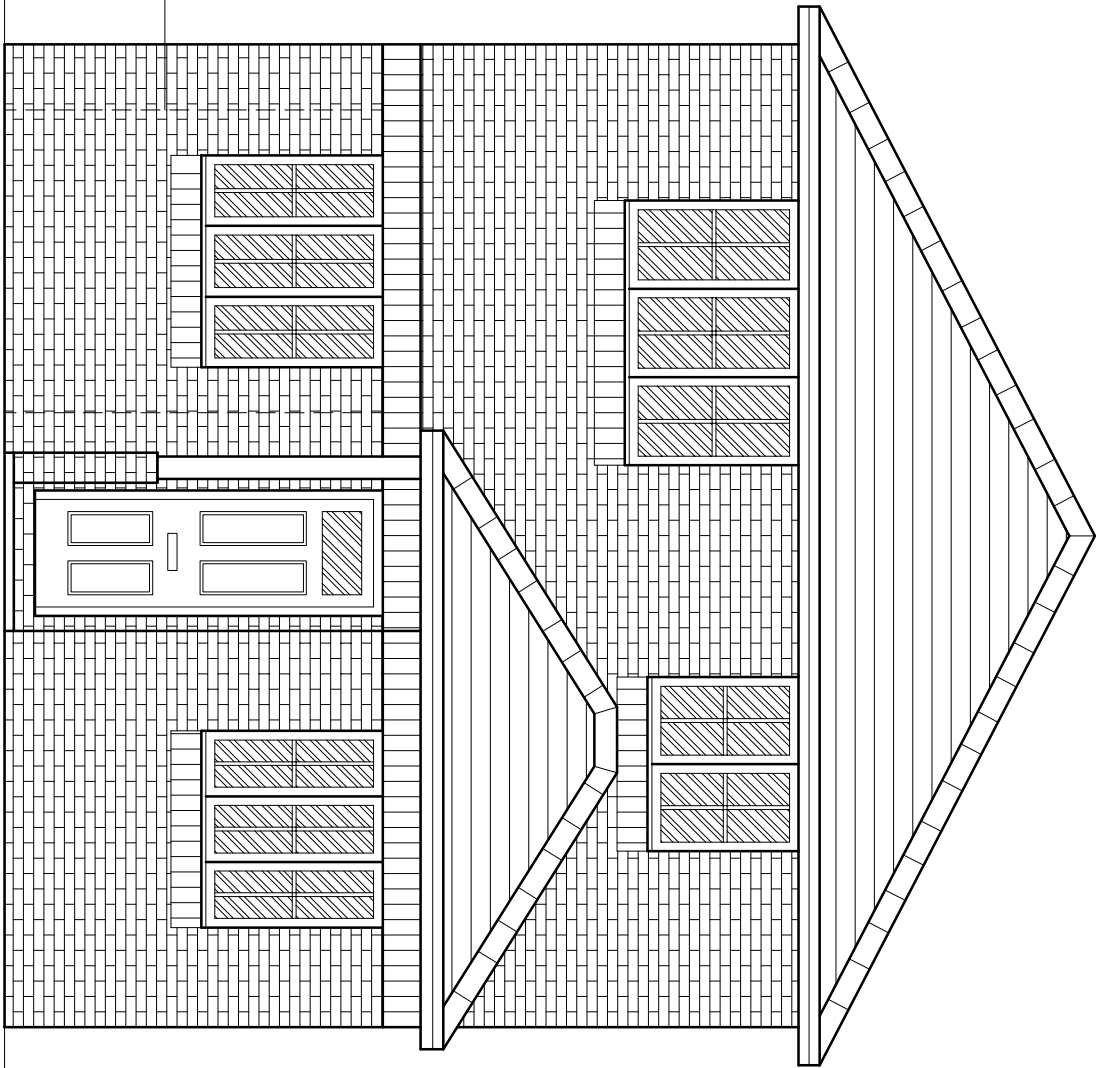

PROPOSED NORTH ELEVATION
1:50

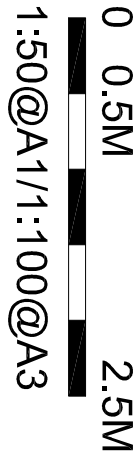

1:50@A1/1:100@A3

Revisions
A 14/04/21 Amendments following clients comments
B 14/04/21 Amendments following clients comments

Project
119 ELM AVENUE, RUISLIP

Drawing Title
Drawing Number
1
Rev
B

EXISTING AND PROPOSED
PLANS AND ELEVATIONS FOR
GARAGE CONVERSION

Scale
1:50 @ A1