


- NOTES
- 1- ALL DIMENSIONS ARE IN MM
 - 2- THE CONTRACTORS SHALL CHECK ALL THE DIMENSIONS PRIOR TO COMMENCEMENT OF CONSTRUCTION AND REPORT ANY DISCREPANCY TO THE CLIENT.
 - 3- THE MATERIALS FOR NEW CONSTRUCTION SHALL BE SIMILAR TO THE EXISTING SO THAT THE NEW WORK SHALL BLEND INTO EXISTING.
 - 4- EXISTING AND PROPOSED DRAINAGE LAYOUT IS ONLY BASED ON LIMITED SITE INSPECTION. THE CONTRACTOR SHALL INVESTIGATE THIS FURTHER DURING CONSTRUCTION AND PROVIDE ADEQUATE SYSTEM TO CATER FOR ALL FACILITIES AND APPLIANCES.
 - 5- THESE DRAWINGS ARE ONLY FOR LOCAL AUTHORITY OR STATUTORY APPROVALS SUCH AS PLANNING PERMISSION, ETC.
 - 6- THE CLIENT RESPONSIBLE IN SERVING ALL THE APPROPRIATE PARTY WALL NOTICES UNDER PARTY WALL ACTS.

PROJECT:	
SINGLE STOREY REAR EXTENSION	
CLIENT:	
MRS SONIA FERGUSON	
DRAWN BY:	CHECKED BY
IBRAHIM SHAIKH	
SITE ADDRESS:	
29 ROWAN ROAD, WEST DRAYTON UB7 7UD.	
DRAWING TITLE:	
LOCATION MAP / BLOCK PLAN	
SCALE:	
AS SHOWN	
DATE:	
FEBRUARY 2021	
REV:	
DRAWING NO:	
21/RR29/001	

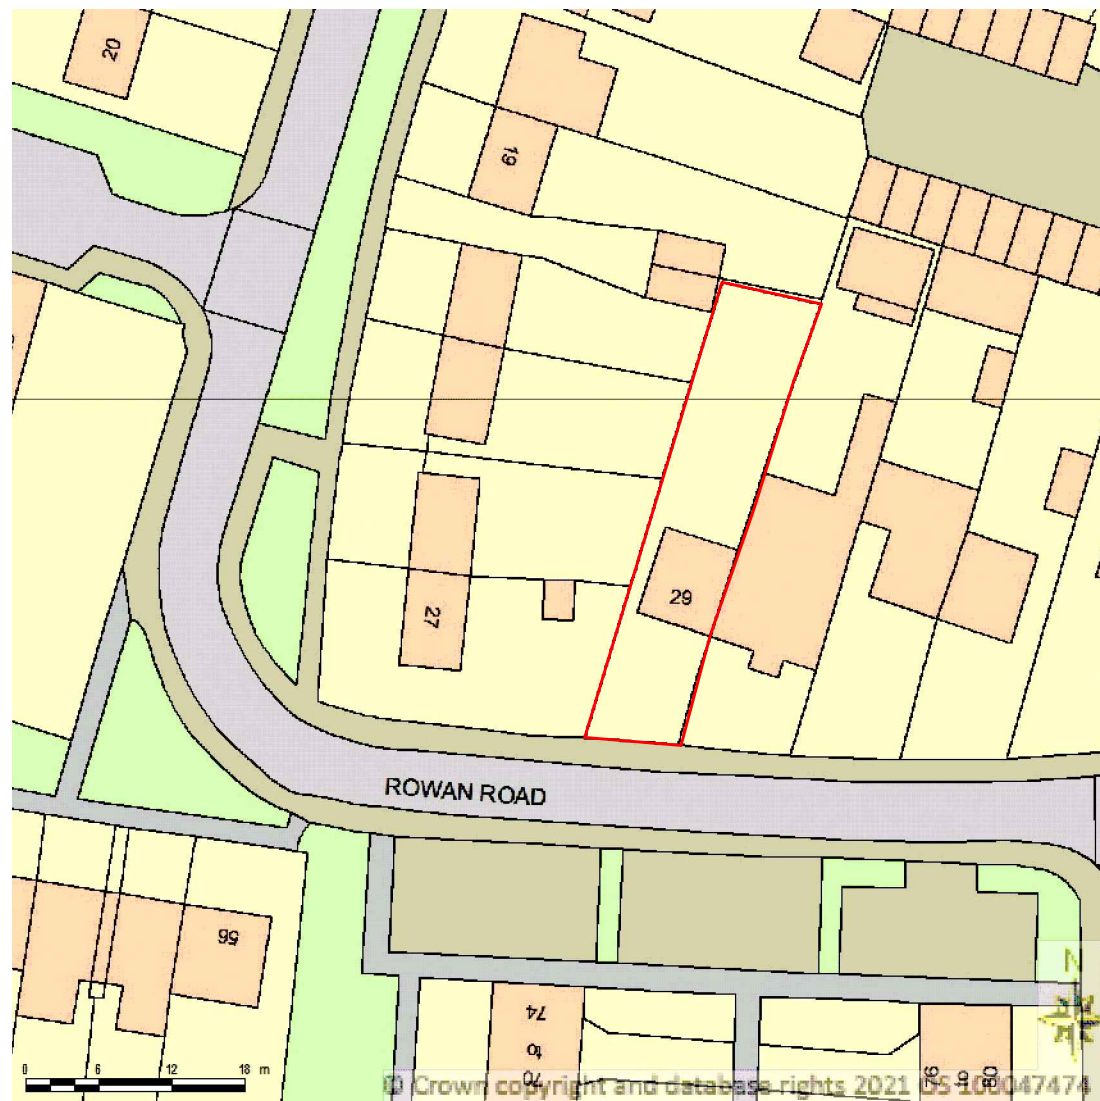

BLOCK PLAN
SCALE 1:500



LOCATION - MAP
SCALE 1:1250