




Existing front elevation



Existing side elevation



Existing rear elevation

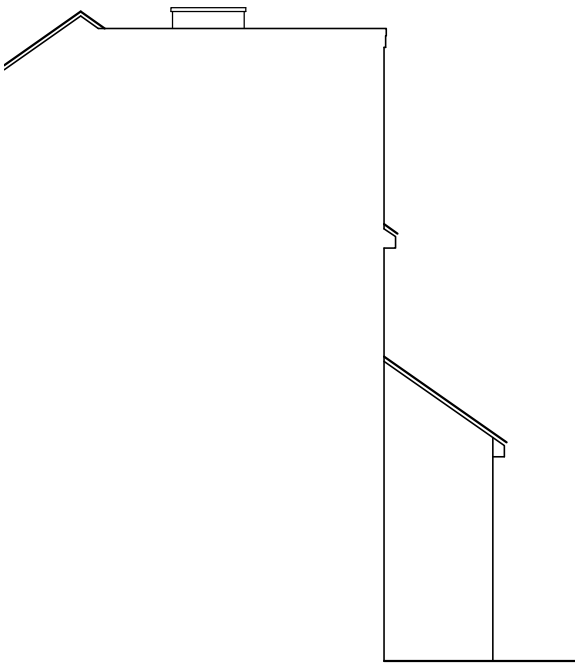

Existing side elevation



Revisions:		
ABA Chartered Surveyors 49 The Green, Southall UB2 4AR		
email:aba@aujla.co.uk Tel: 020 8574 3535		
scale 1:100 @A3	title Existing elevations	
date 05/01/21		
drg no 2046-ex-01	rev	site 7 Derwent Avenue, Ickenham.