




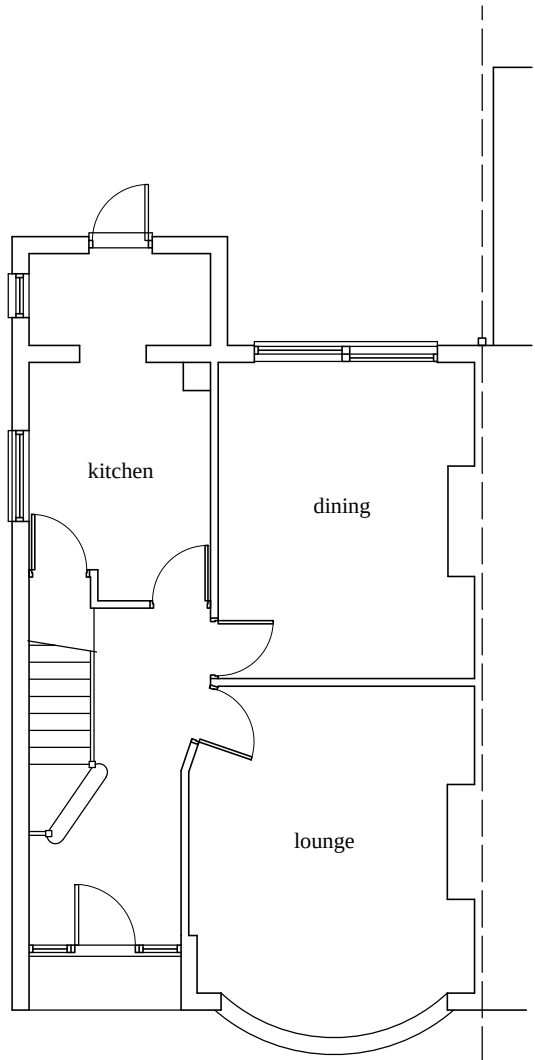


Existing ground floor

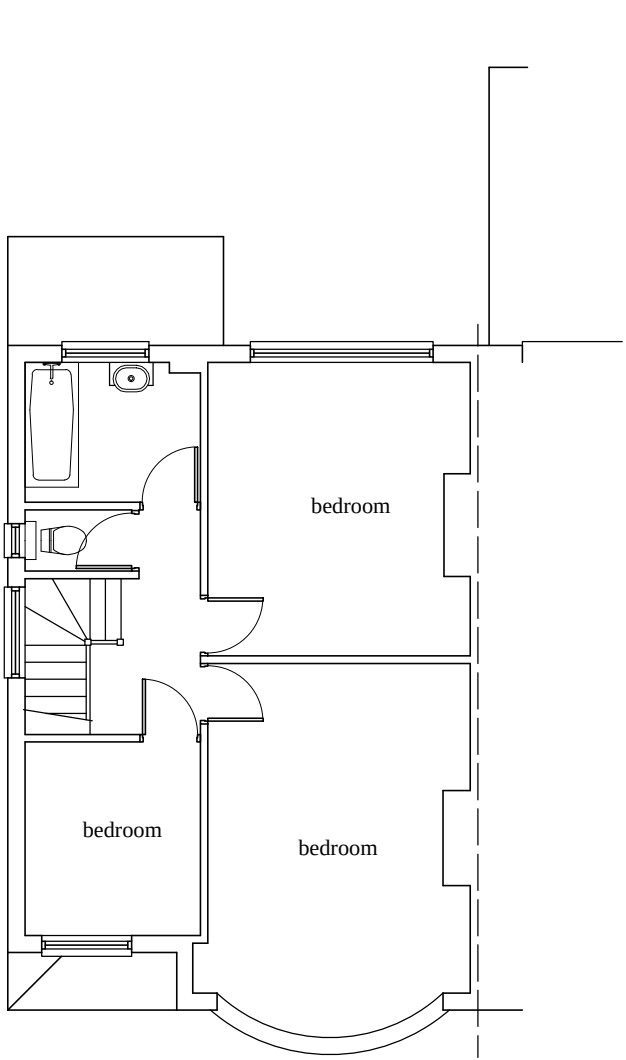


Existing first floor

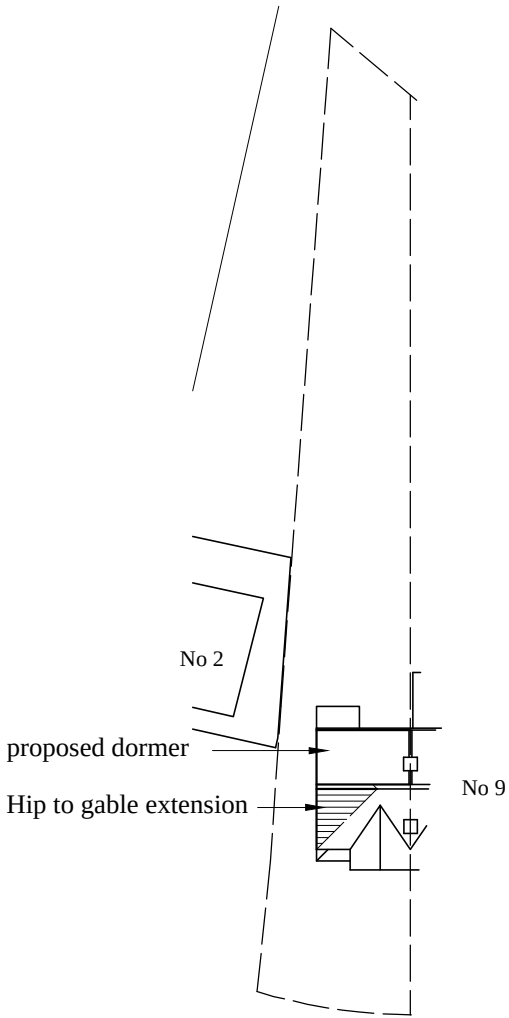


Site Plan
1:500

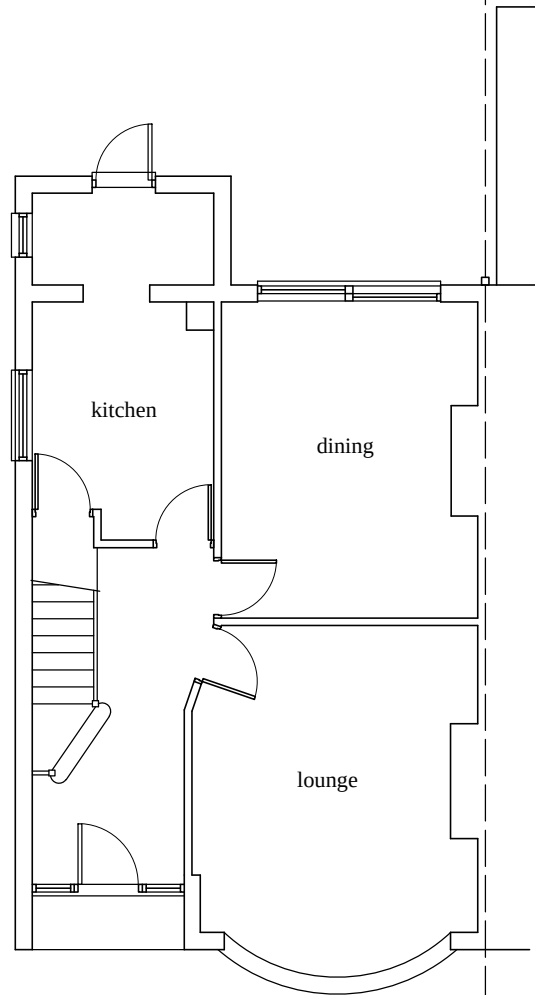

Existing ground floor

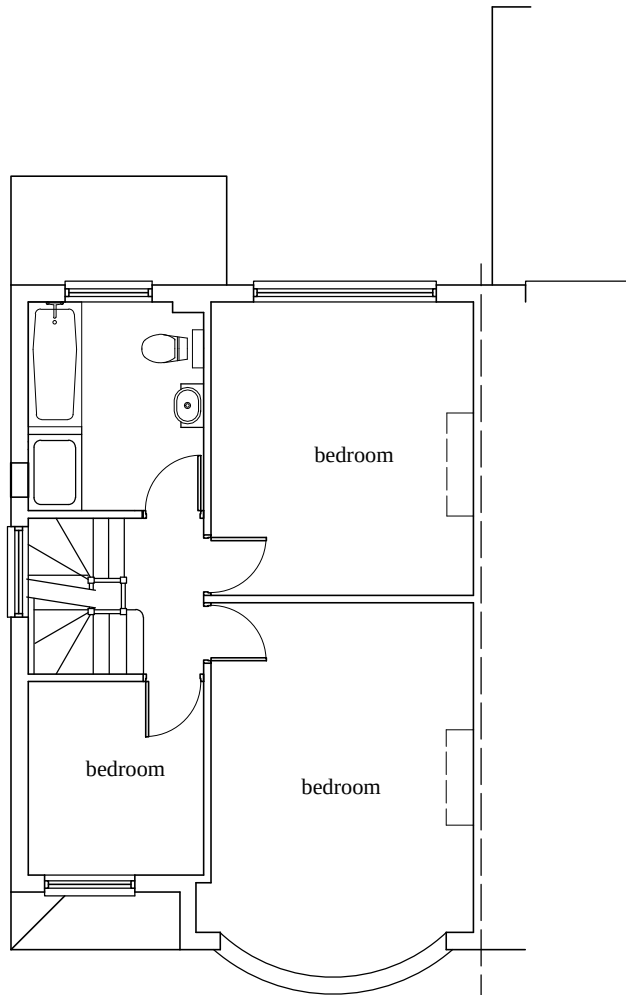


Proposed first floor

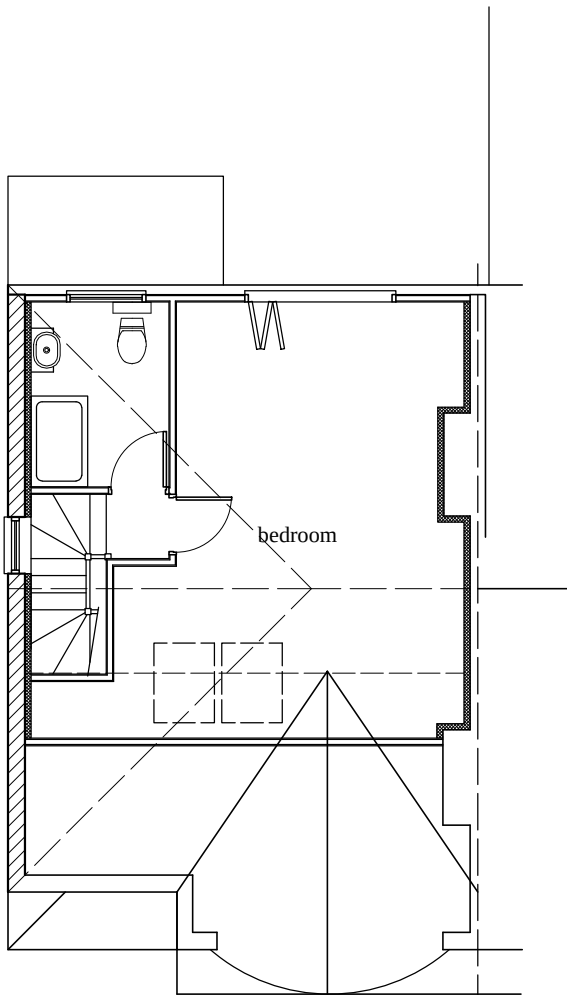

Proposed second floor



Proposed front elevation

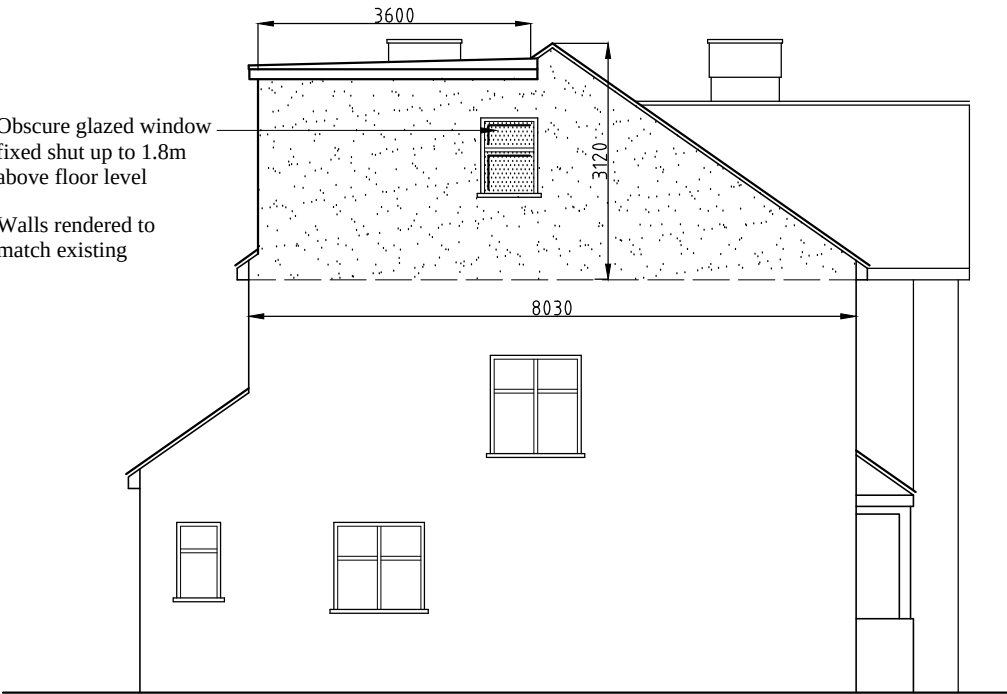

Proposed side elevation



Proposed rear elevation

1:100
0m 1 2 3 4 5 6 7 8m
Gross volume of proposed hip to gable conversion: 1/6x8.03x3.12x4.03=16.82m ³
Volume of proposed dormer: 1/2x6.12x2.50x3.60=27.54m ³
Net increase in volume of house: 16.82+27.54=44.36m ³

Revisions:		
ABA Chartered Surveyors		
49 The Green, Southall UB2 4AR		
email:aba@aujla.co.uk Tel: 020 8574 3535		
scale 1:100 @A2	title	
date 05/01/21	Hip to gable extension and loft conversion.	
drg no 2046-pl-01	rev	site
Status:		Planning.