


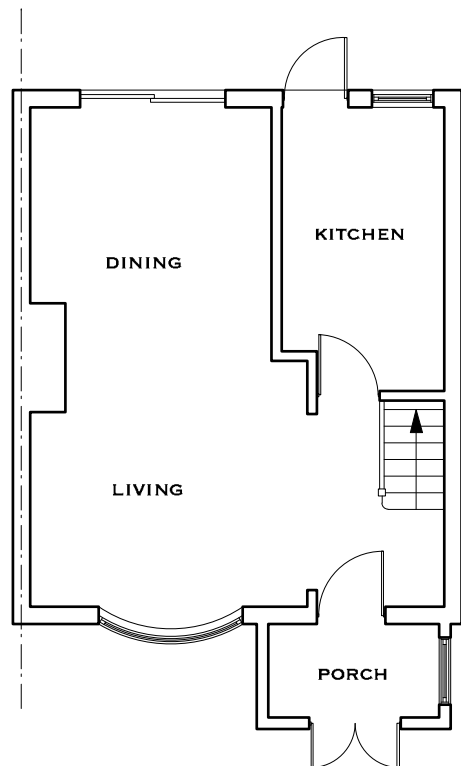


02 **EXISTING GROUND FLOOR**
A3 SCALE: 1:100



02 **EXISTING REAR ELEVATON**
A3 SCALE: 1:100




02 **EXISTING RIGHT SIDE ELEVATON**
A3 SCALE: 1:100

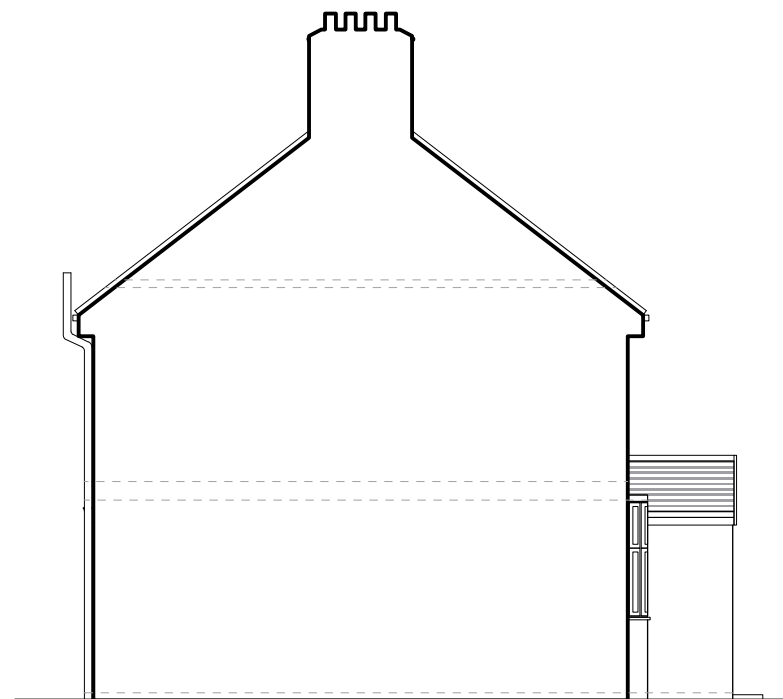

02 **EXISTING LEFT SIDE ELEVATON**
A3 SCALE: 1:100

(NO CHANGES TO FIRST FLOOR OR FRONT ELEVATION)

 

ASEA Ltd

Architectural Services &
 Energy Assessment
 24 Launceston Road
 Perivale
 Middlesex. UB6 7EU

t: 0208 723 1384
 m: 07712043116
 e: ilan@asealtd.com

Location:
 63 Kingsway
 Hayes
 UB3 2TT

Title: Existing Plan & Elevations

Scale: 1:100 Date: Apr.2021

Drawing No: ASEA/2021/606/PP/02 Rev: