


All dimensions verified on site.  
All work to comply with British Standards, Code of practice.  
All internal works to be in accordance with client instructions.  
All external works to be in accordance with client instructions.  
All external surfaces to match existing.  
All work to be to the satisfaction of the local authority-building surveyor.  
Builder to serve building notice and comply fully in all respects.  
Owner responsible for compliance with 1 Party Wall act.  
Builder to ensure all work is completed in accordance with Building Notice and Party Wall Agreement.  
Builder to ensure all work is completed by Thames Water.  
All proprietary materials to manufacturers recommendations.  
Works to be carried out in accordance with the Building Notice and to Gas Safe recommendations.  
All wiring and electrical work will be designed, installed, inspected and tested in accordance with the requirements of BS 7671:2001 (2004), Part 17th Edition, Guidance and Building Regulations Part P (Electrical Safety in Buildings).  
The competent person registered with an electrical self-certification scheme, (BRE, BS, ELECSA, NAPIT, or NICEIC), authorised by the Secretary of State.  
The competent person is to send a self-certification statement to the Local Authority Building Control Department within 30 days of completion of the electrical works. The client must receive both a copy of the self-certification certificate and a BS 7671:2001 (2004) Electrical Installation Test Certificate and forward copies to the Local Authority Building Control Dept.

| DATE | REVISION |
|------|----------|
|      |          |
|      |          |

COPYRIGHT:


|                |                           |
|----------------|---------------------------|
| JOB TITLE:     | 88 WARWICK CRESCENT HAVES |
| DRAWING TITLE: | EXISTING ELEVATIONS       |
| SCALE:         | 1:100                     |
| DATE:          | 11-12-2021                |
| DRAWN BY:      |                           |

|               |      |
|---------------|------|
| DRG. NO.      | REV. |
| 202188WCH-004 |      |

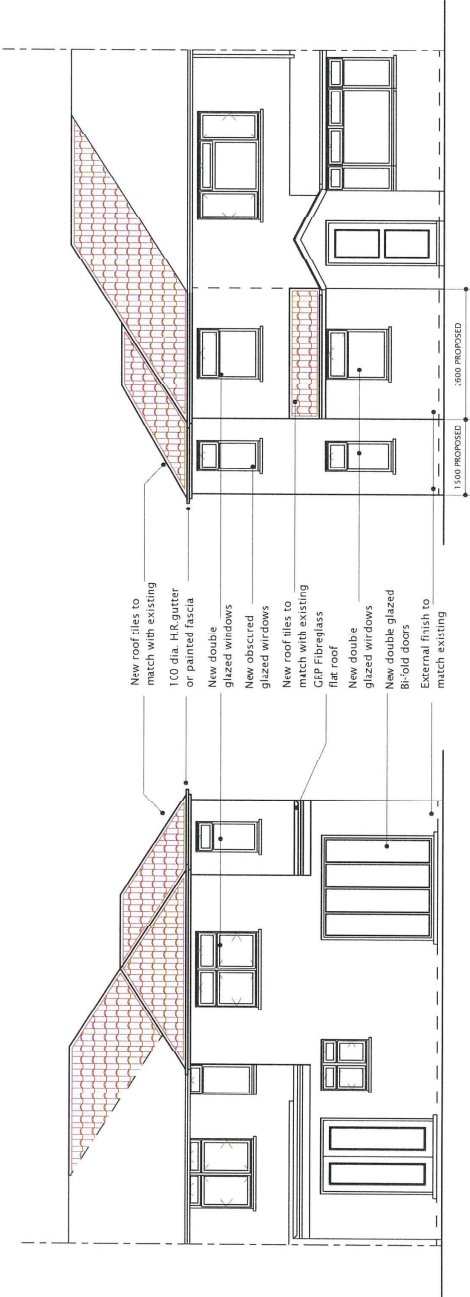

PROPOSED REAR ELEVATION

PROPOSED FRONT ELEVATION

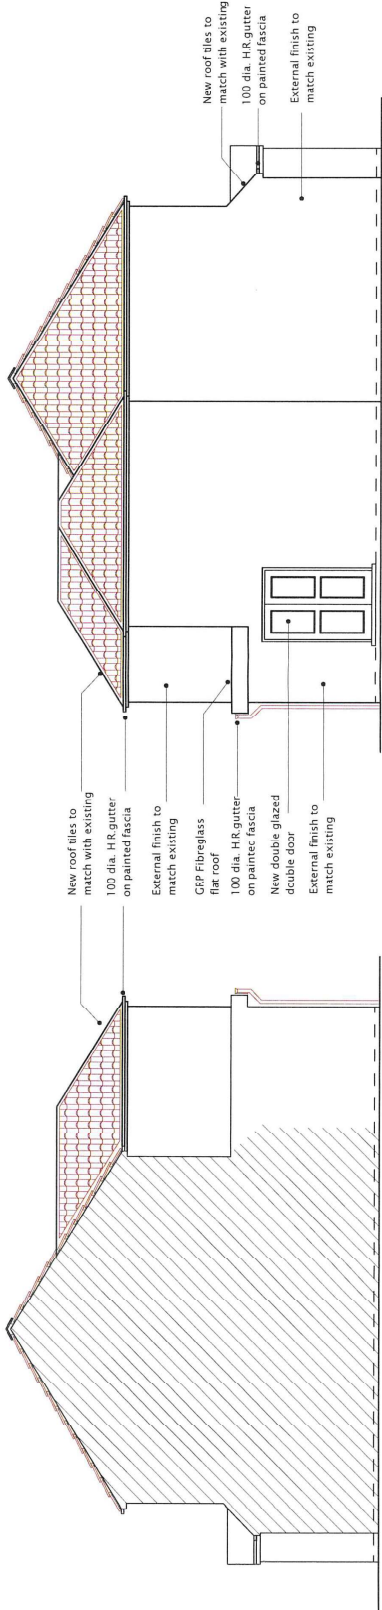

PROPOSED RIGHT SIDE ELEVATION

PROPOSED LEFT SIDE ELEVATION