




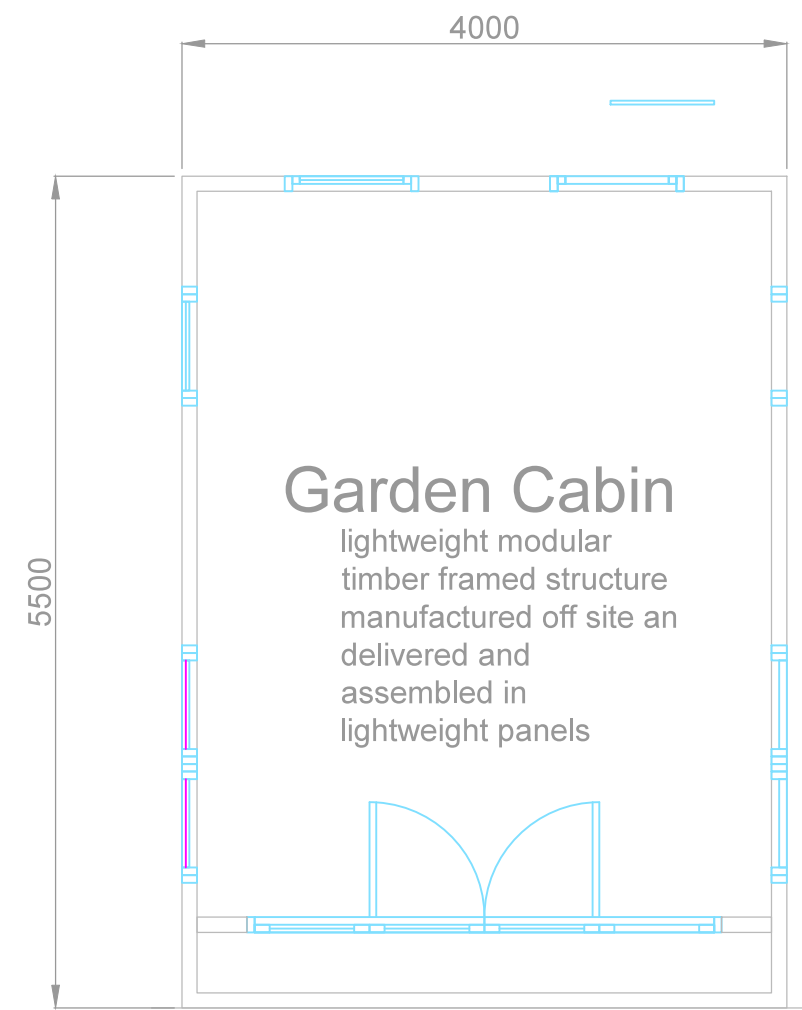


Proposed Plan Layout
Scale 1-50

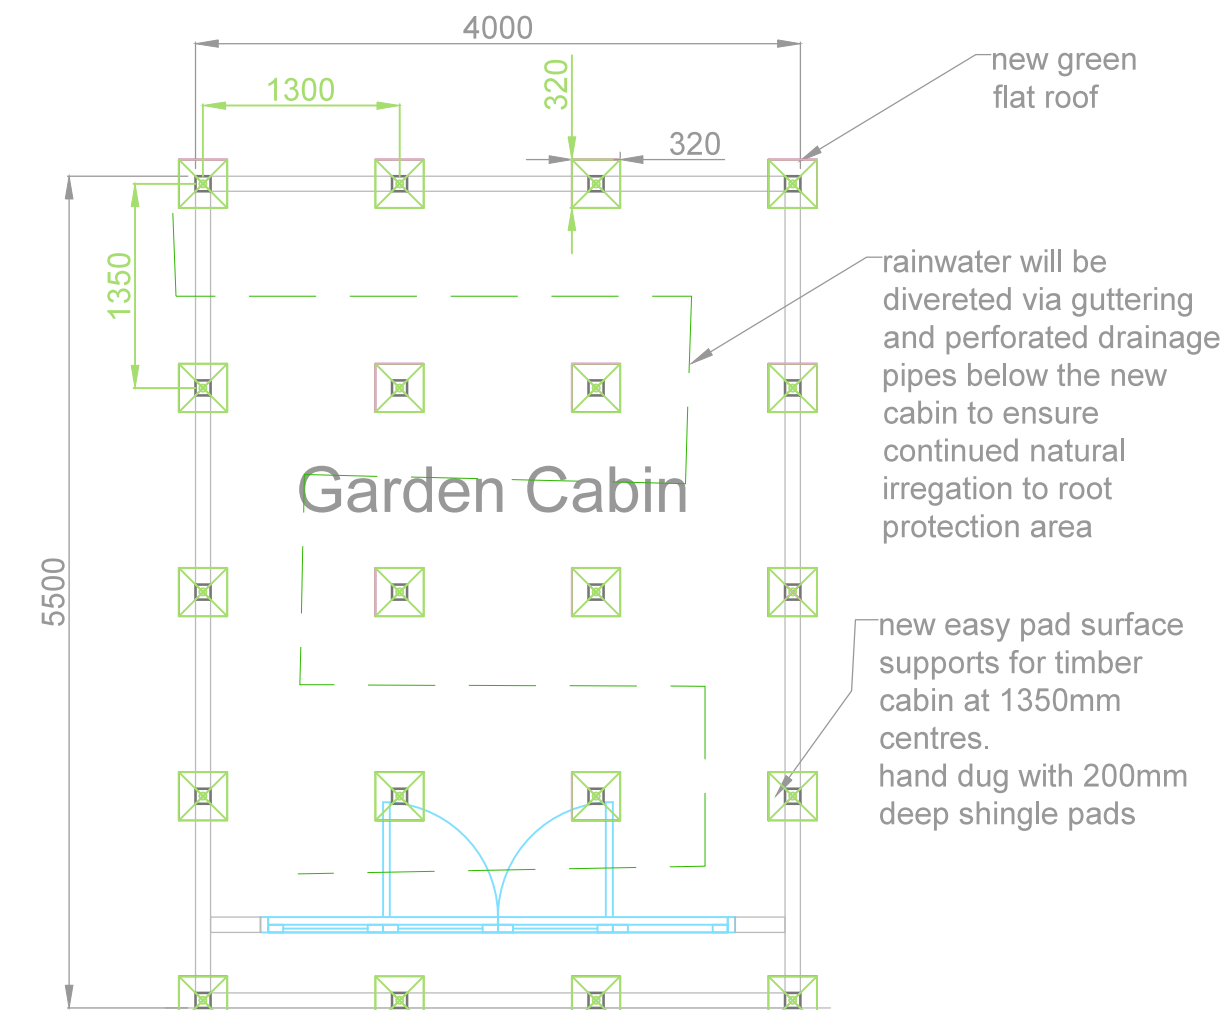

ground easy pad support grid

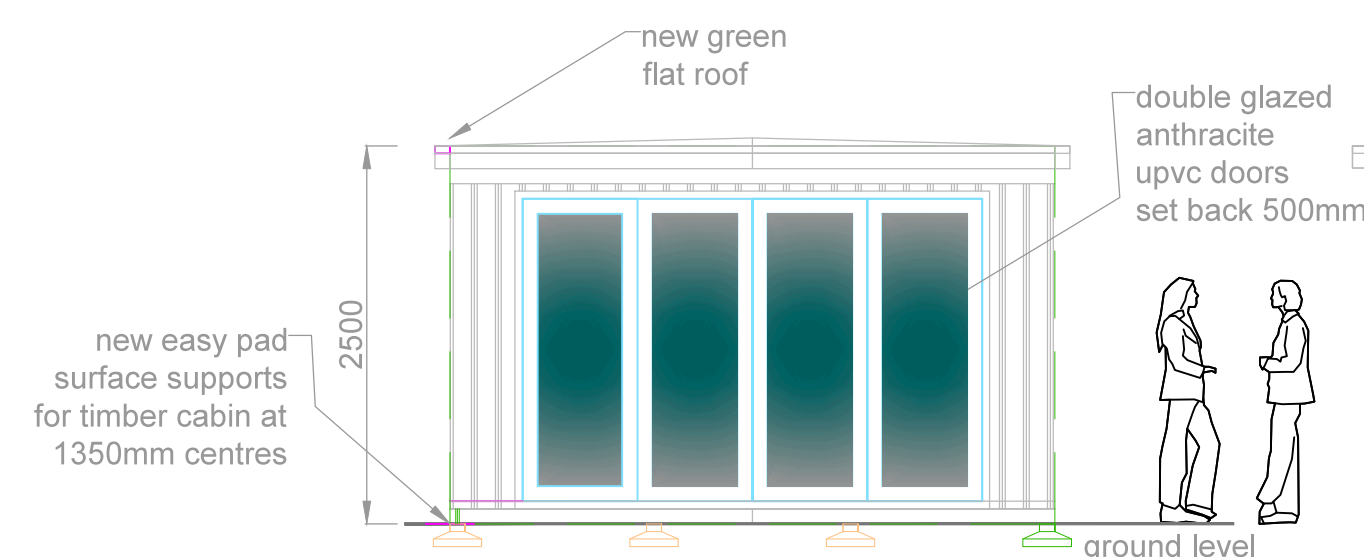


Proposed Front Elevation
Scale 1-50

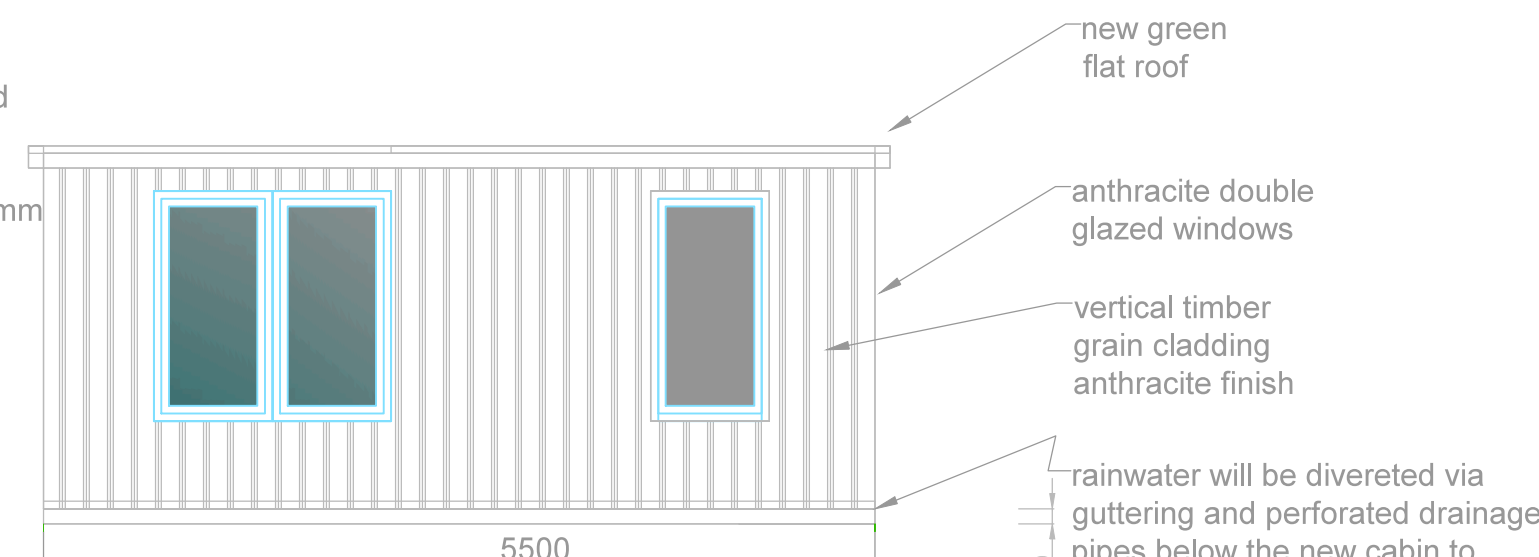


Proposed Right Side Elevation
Scale 1-50




No Heavy Machinery will be used in the construction of the Lightweight timber Cabin. Electric and water supply to cabin to be run above ground on the surface. Fix to the existing fence at low level.

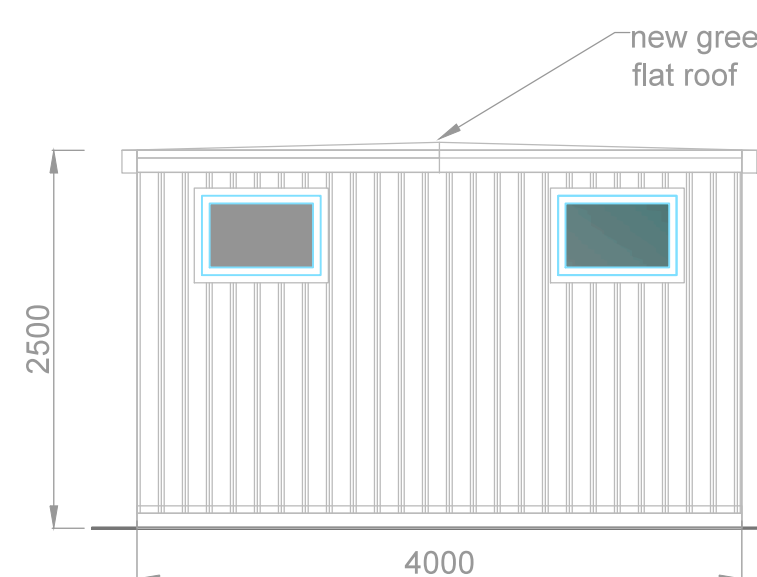

Proposed Rear Elevation
Scale 1-50

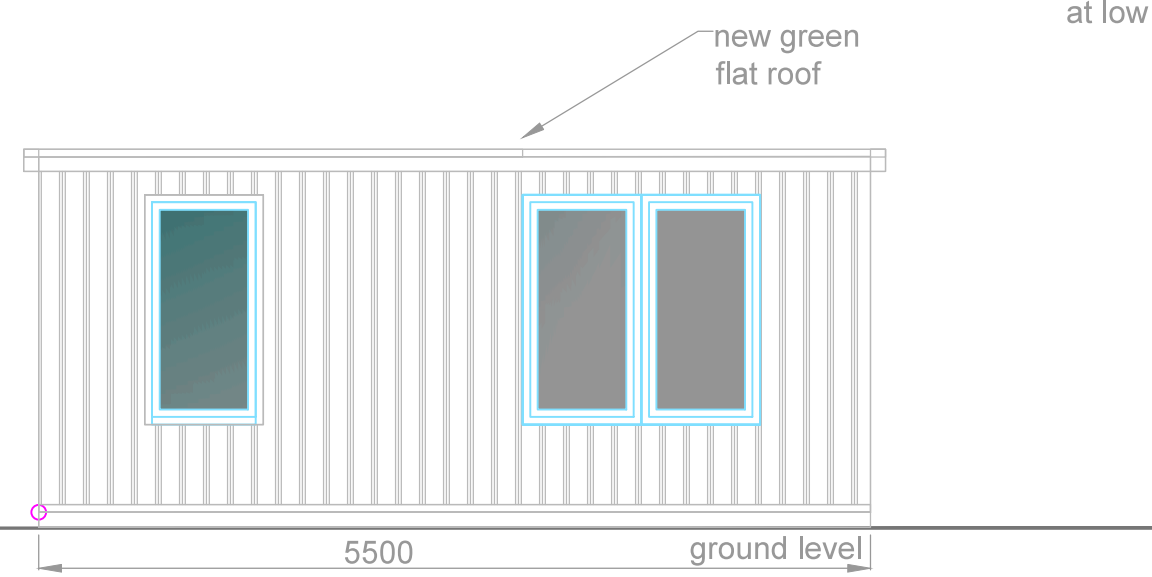

Proposed left Side Elevation
Scale 1-50

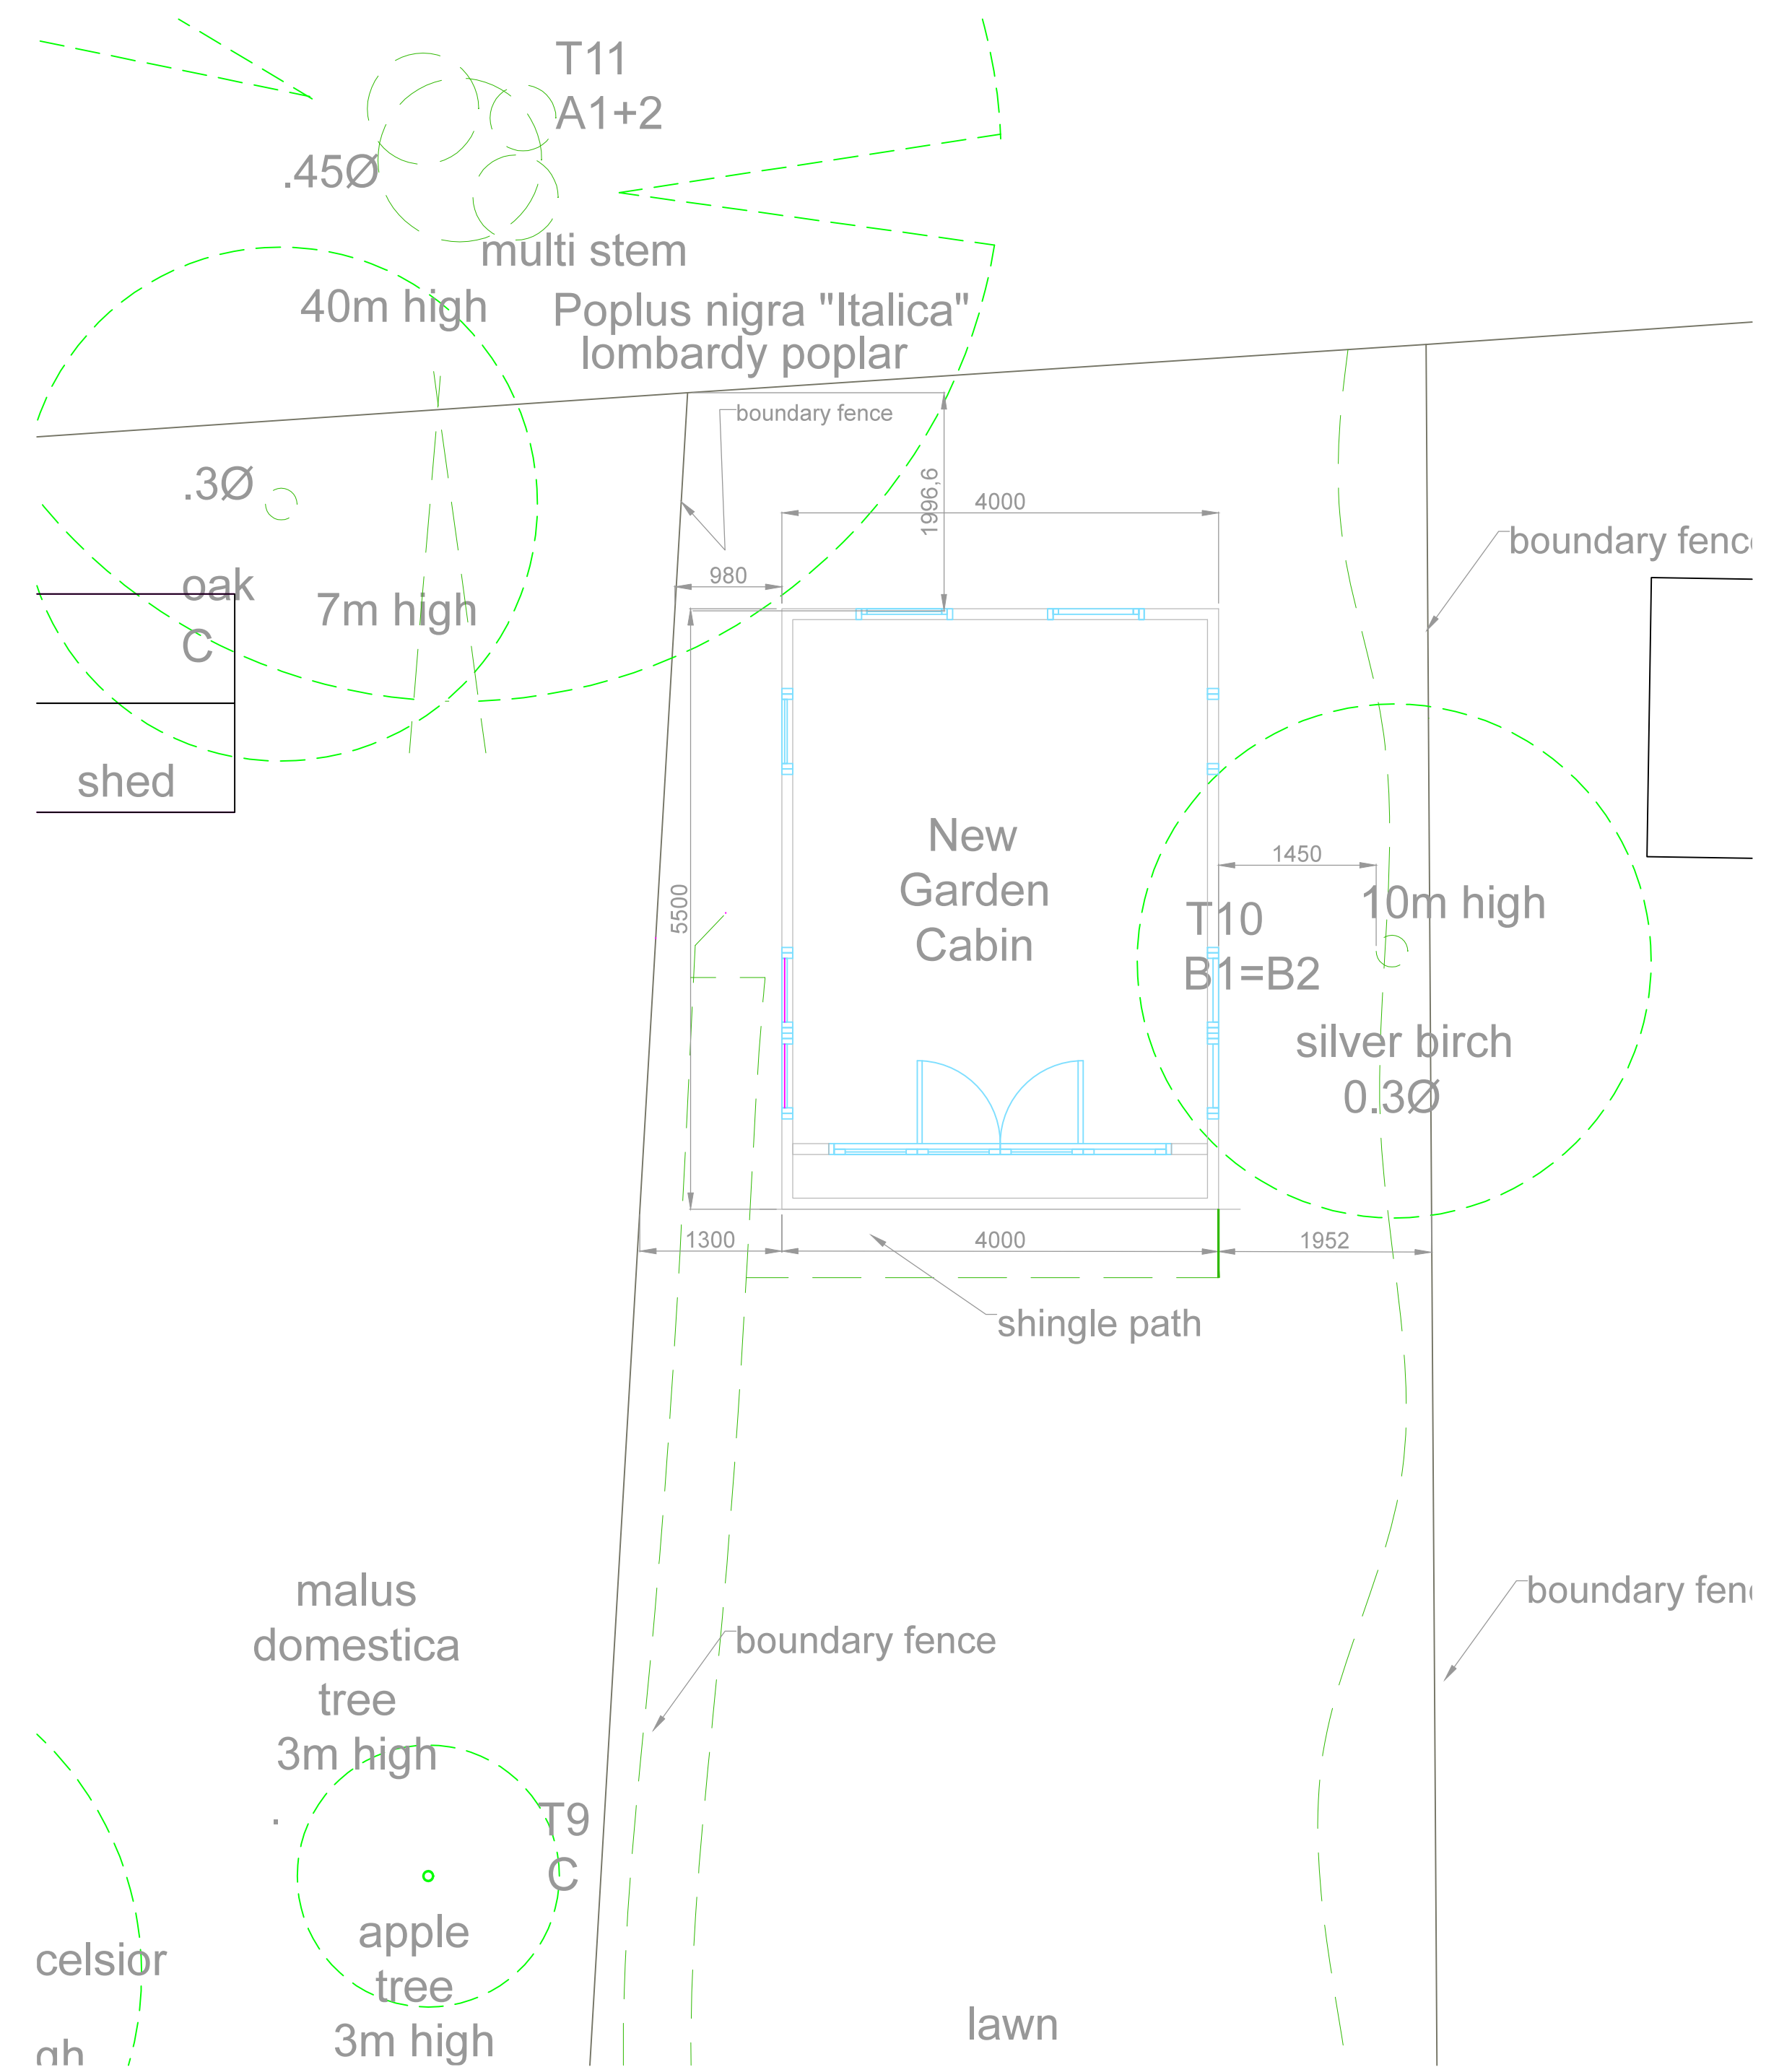

PART PLAN OF REAR GARDEN
SHOWING TREES IN RELATION TO
GARDEN CABIN

REV.	NOTES	DATE	BY
DO NOT SCALE. WRITTEN DIMENSIONS TO BE USED IN PREFERENCE TO SCALED DIMENSIONS. ALL DIMENSIONS TO BE CHECKED ON SITE BY CONTRACTOR & ALL DISCREPANCIES TO BE REPORTED TO SMITH COLDHAM DESIGN LTD.			
CLIENT Mr and Mrs Campion			
JOB TITLE 11 Court Road Ickenham, UB10 8TF.			
DRAWING TITLE Garden Cabin Plans and Elevations			
SCALE 1-50 @ A1		DRAWING No 6018-21-204	
DATE October 2021		REVISION	
DRAWN BY Patrick Smith MCSD			
sca smith coldham design ltd 55 LIME GROVE, RUSLIP, MIDDLESEX, HA4 6RL M: 07774 476519 T: 020 8869 9681 E: patrick@smithcoldham.net design - architecture - brand development - project management			