




NOTES:
All dimensions must be checked on site and not scaled from this drawing.

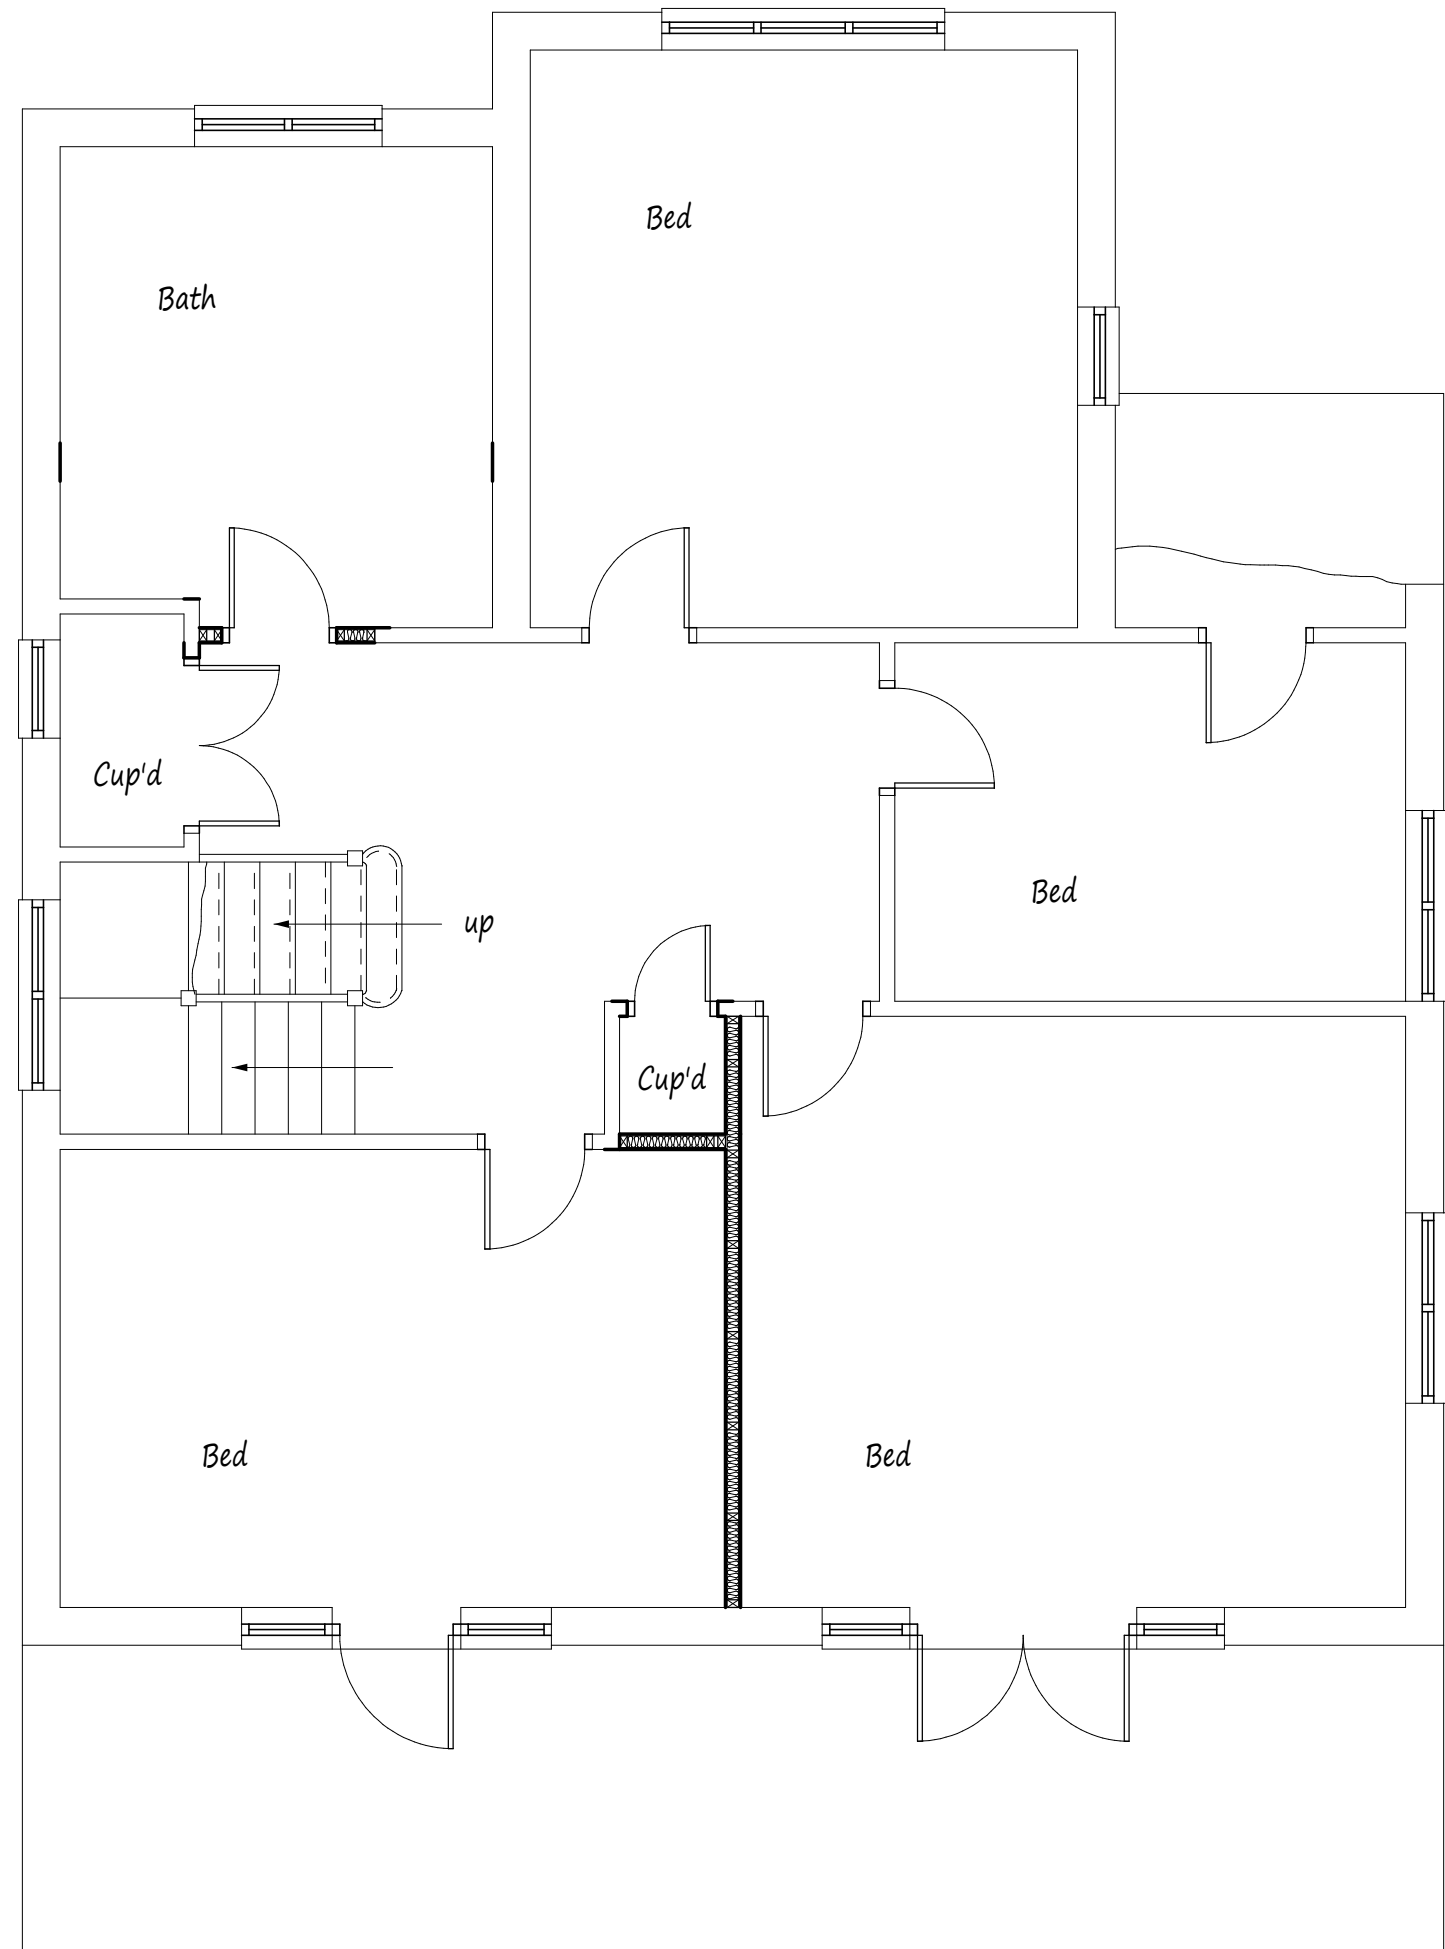

Proposed First Floor Plan

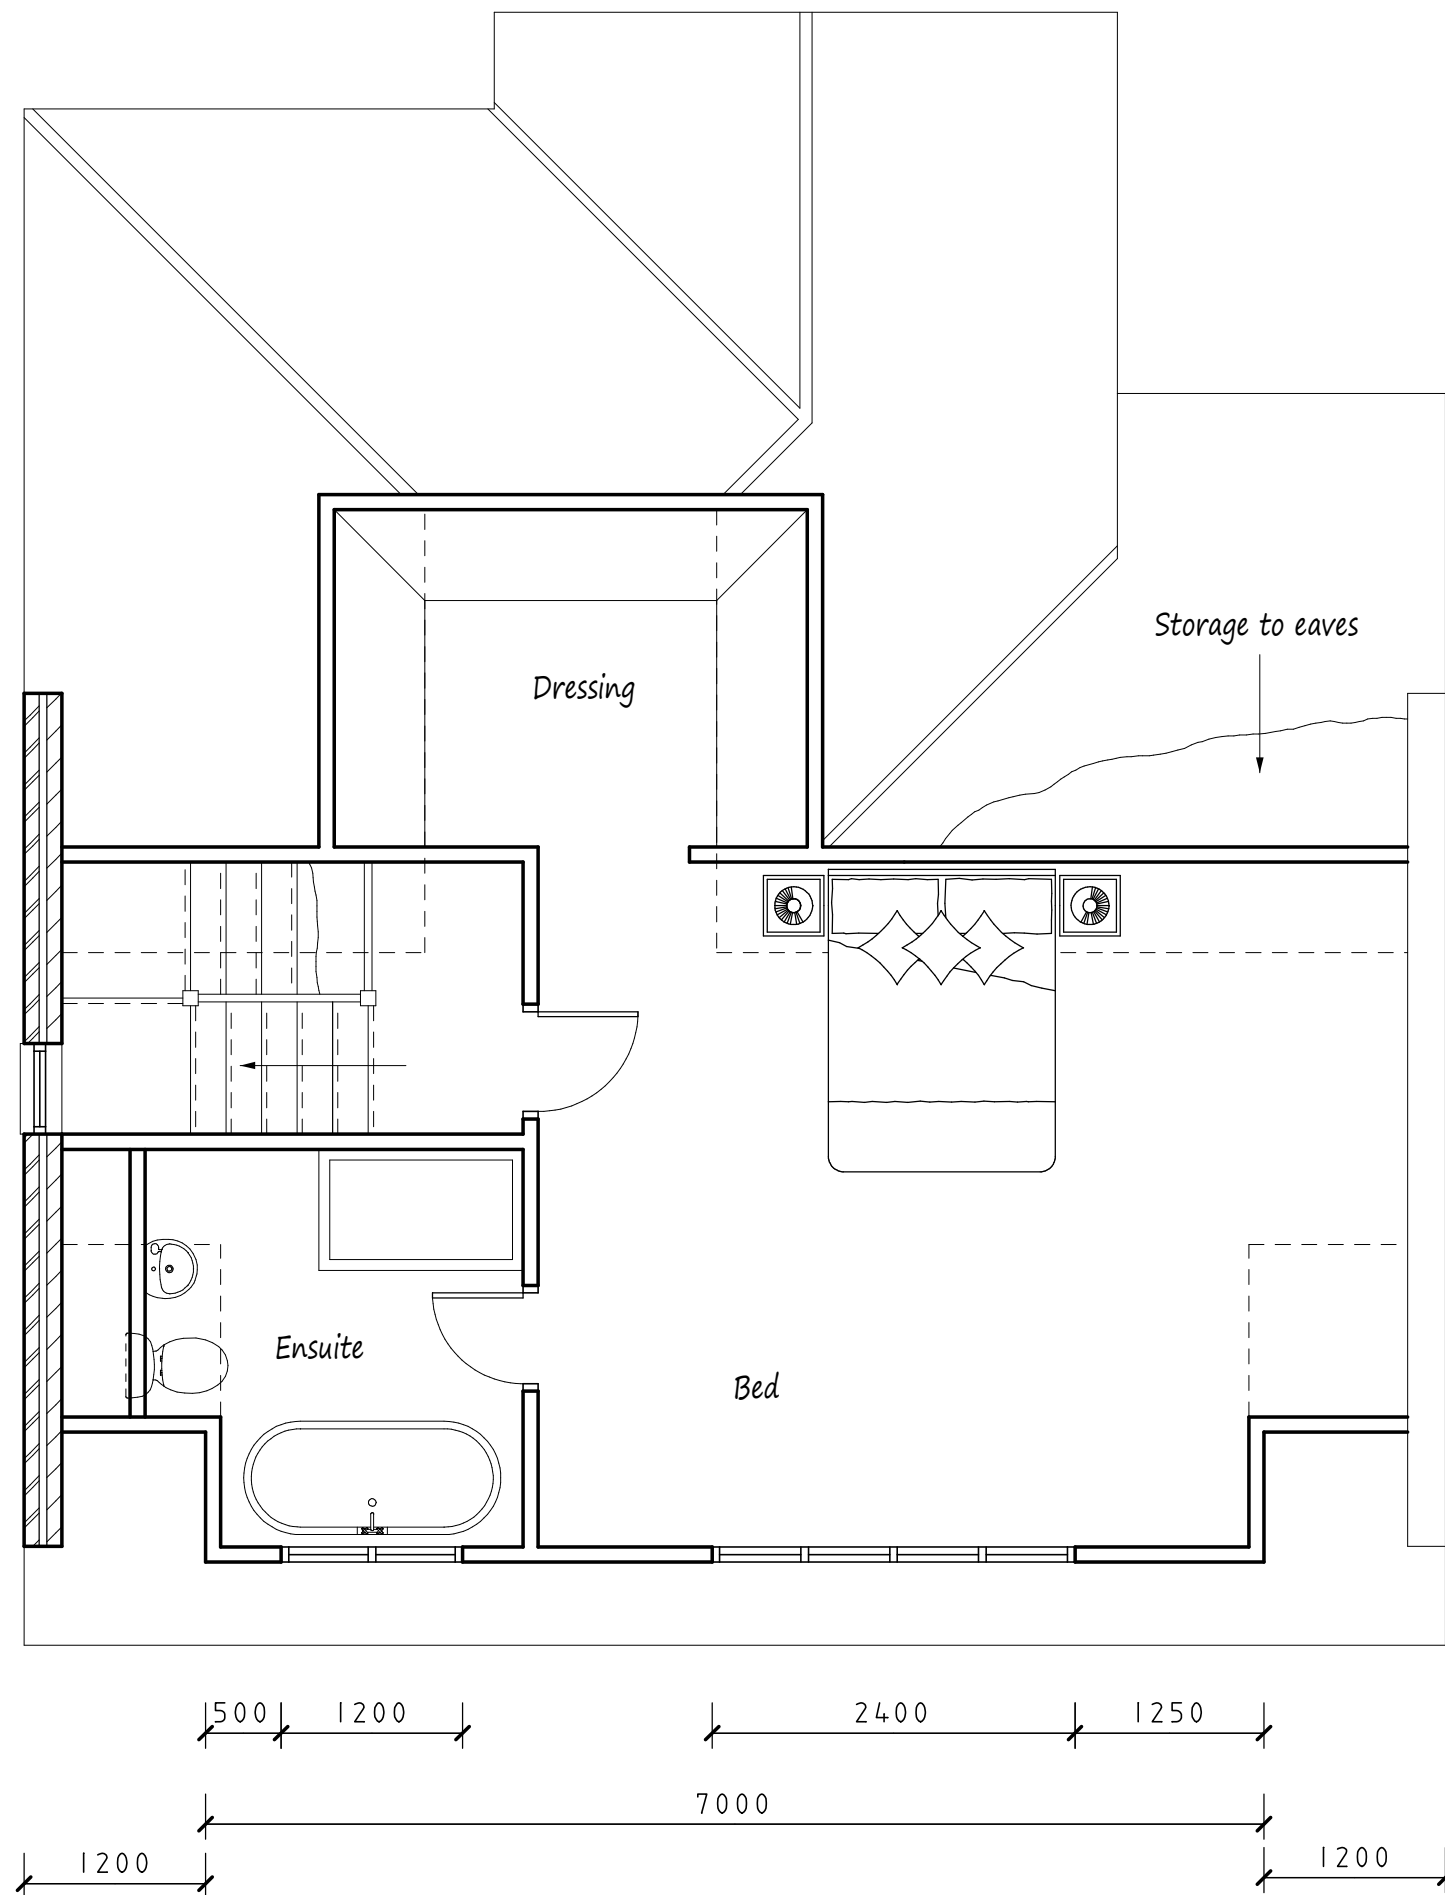

Proposed Rooms in Roof Space

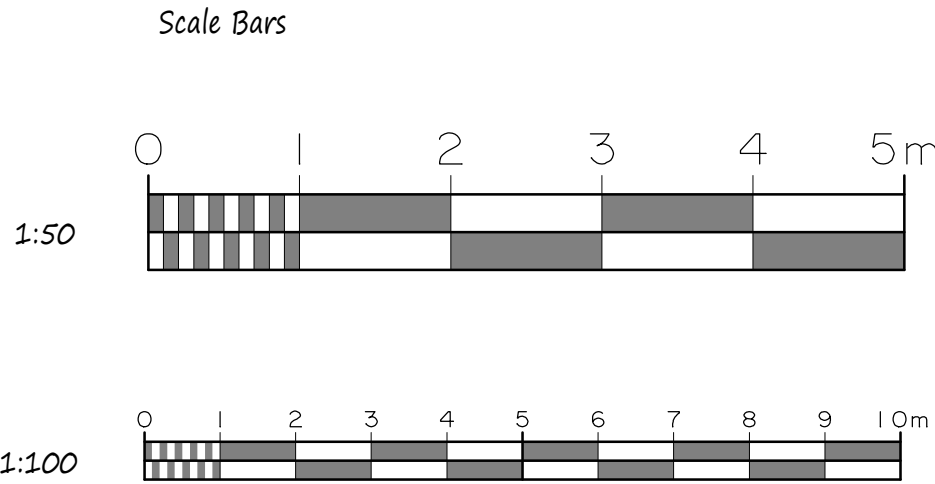


This drawing to be read in conjunction with Drg No 4549/01

Proposed gable - 15.7 cubic meters
Proposed dormer - 20.6 cubic meters
Total - 36.3 cubic meters


Proposed Elevations - All Materials to Match Existing




Front Elevation

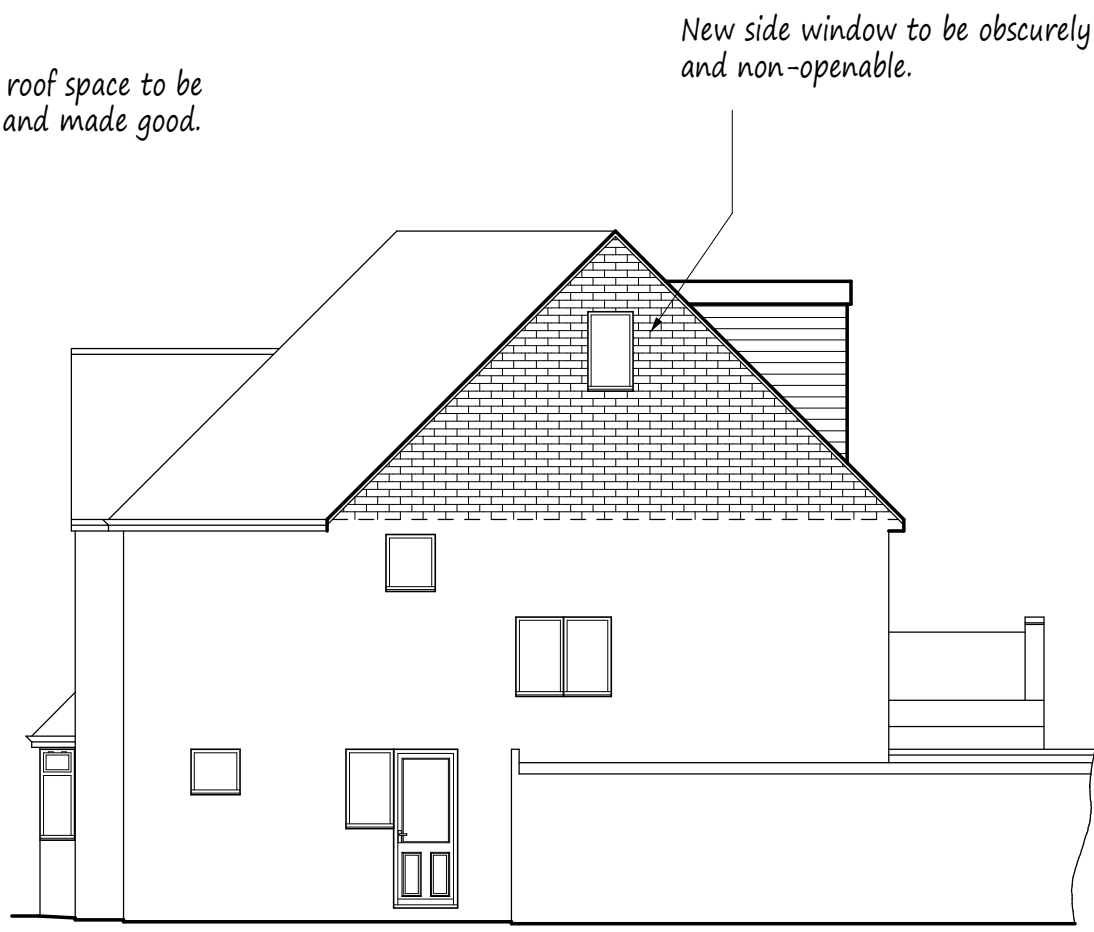

Side Elevation

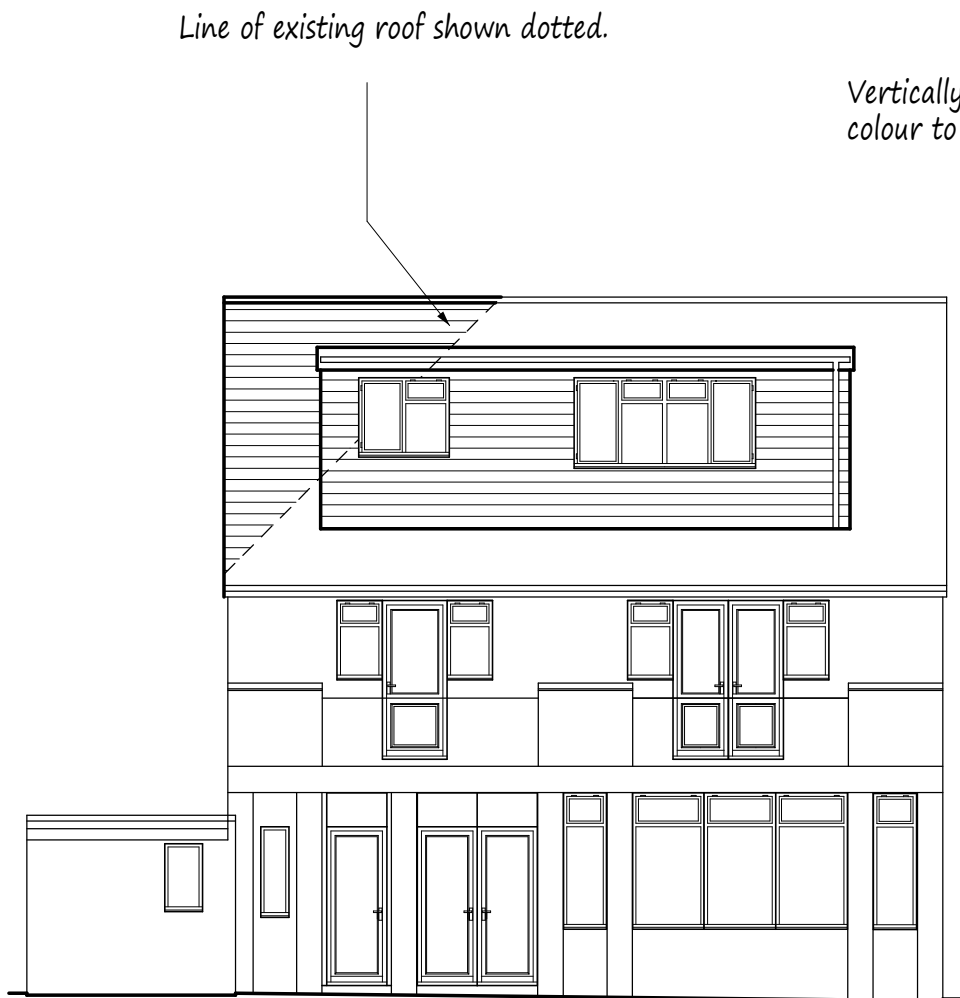

Rear Elevation

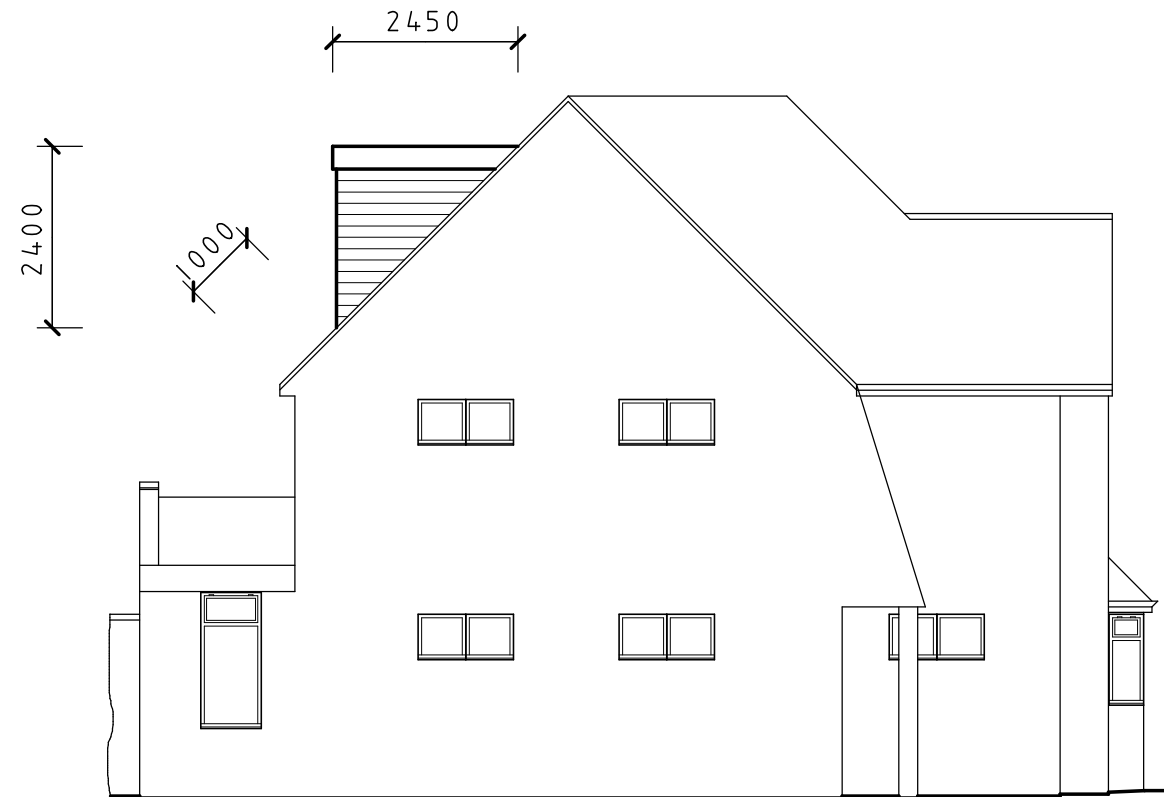

Side Elevation

A		
	Date	Revisions
Copyright		
Pottle & Co Ltd. Building Design & Management Services		
Suite A 128 Manor Way Ruislip Middlesex HA4 8HR		
Tel: 01895 622800 www.pottle.uk.com		
Client Mr & Mrs Kelly		
Job Title 39 St Martins Approach Ruislip Middlesex		
Drawing Title Proposed Alterations to Main Roof to Create Loft Conversion.		
Scale 1:50, 100		
Date March 2021		Drawn by MDP
Drg No. 4549/02		