




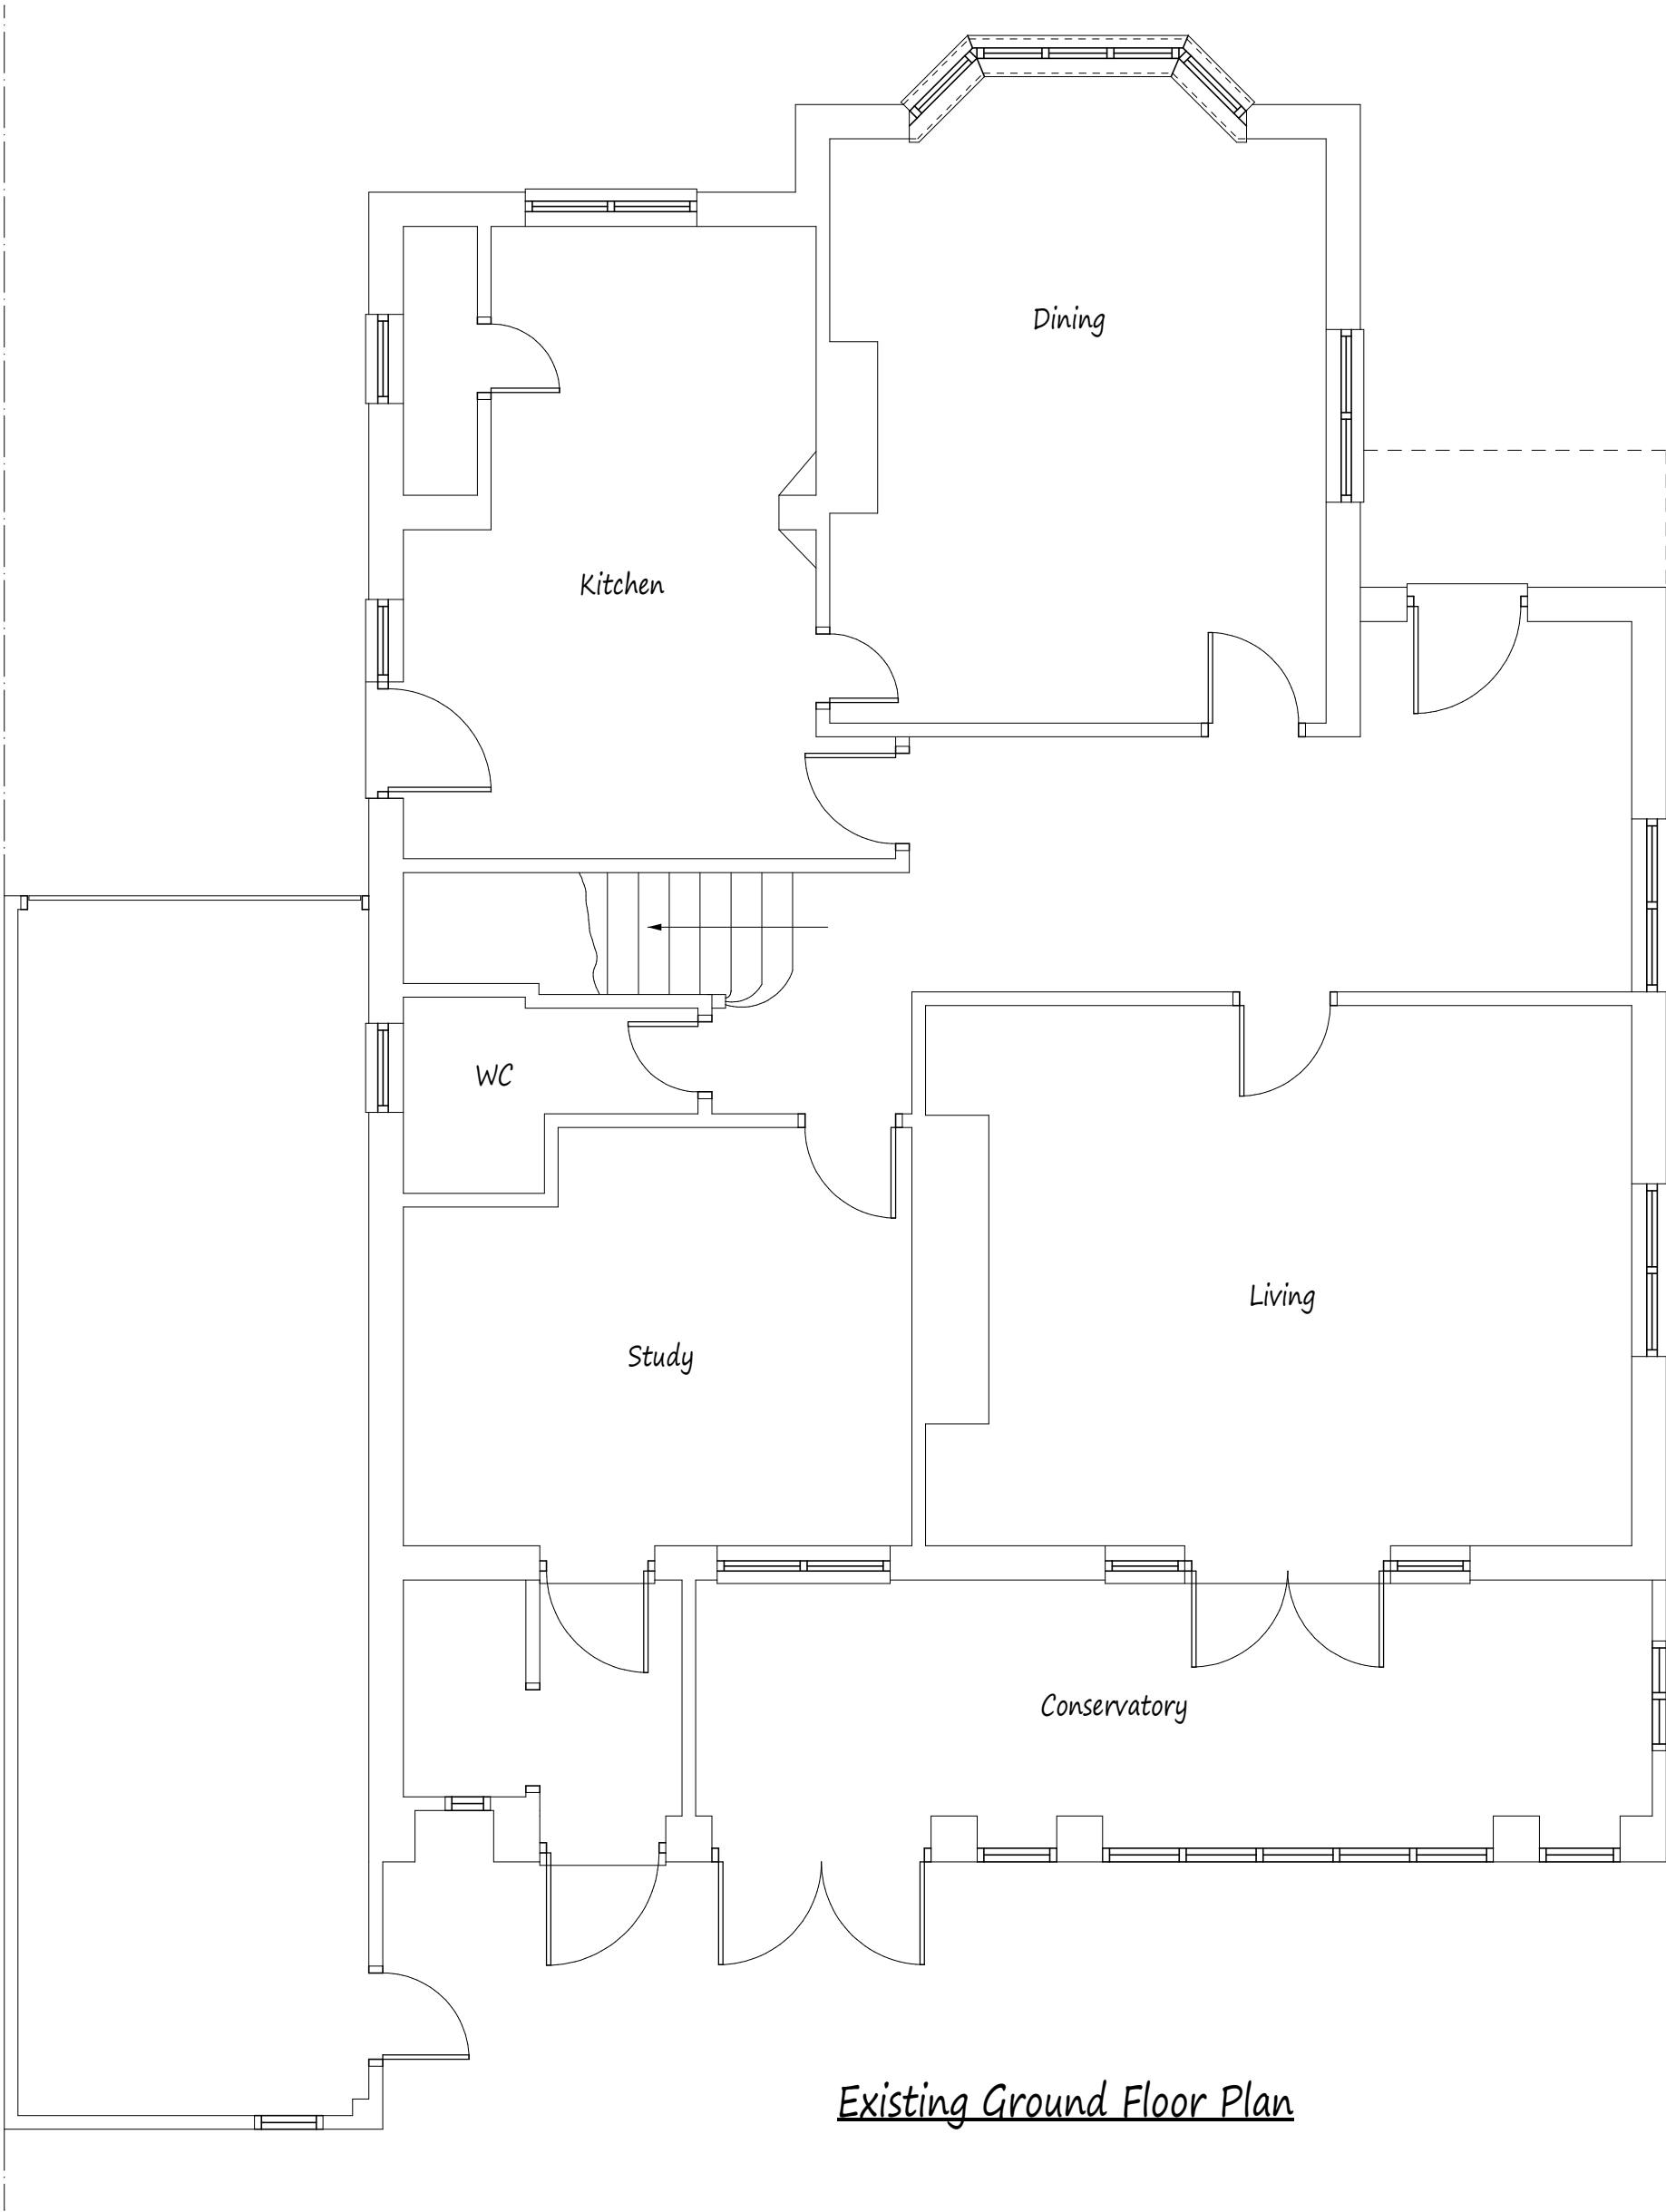


Existing Ground Floor Plan

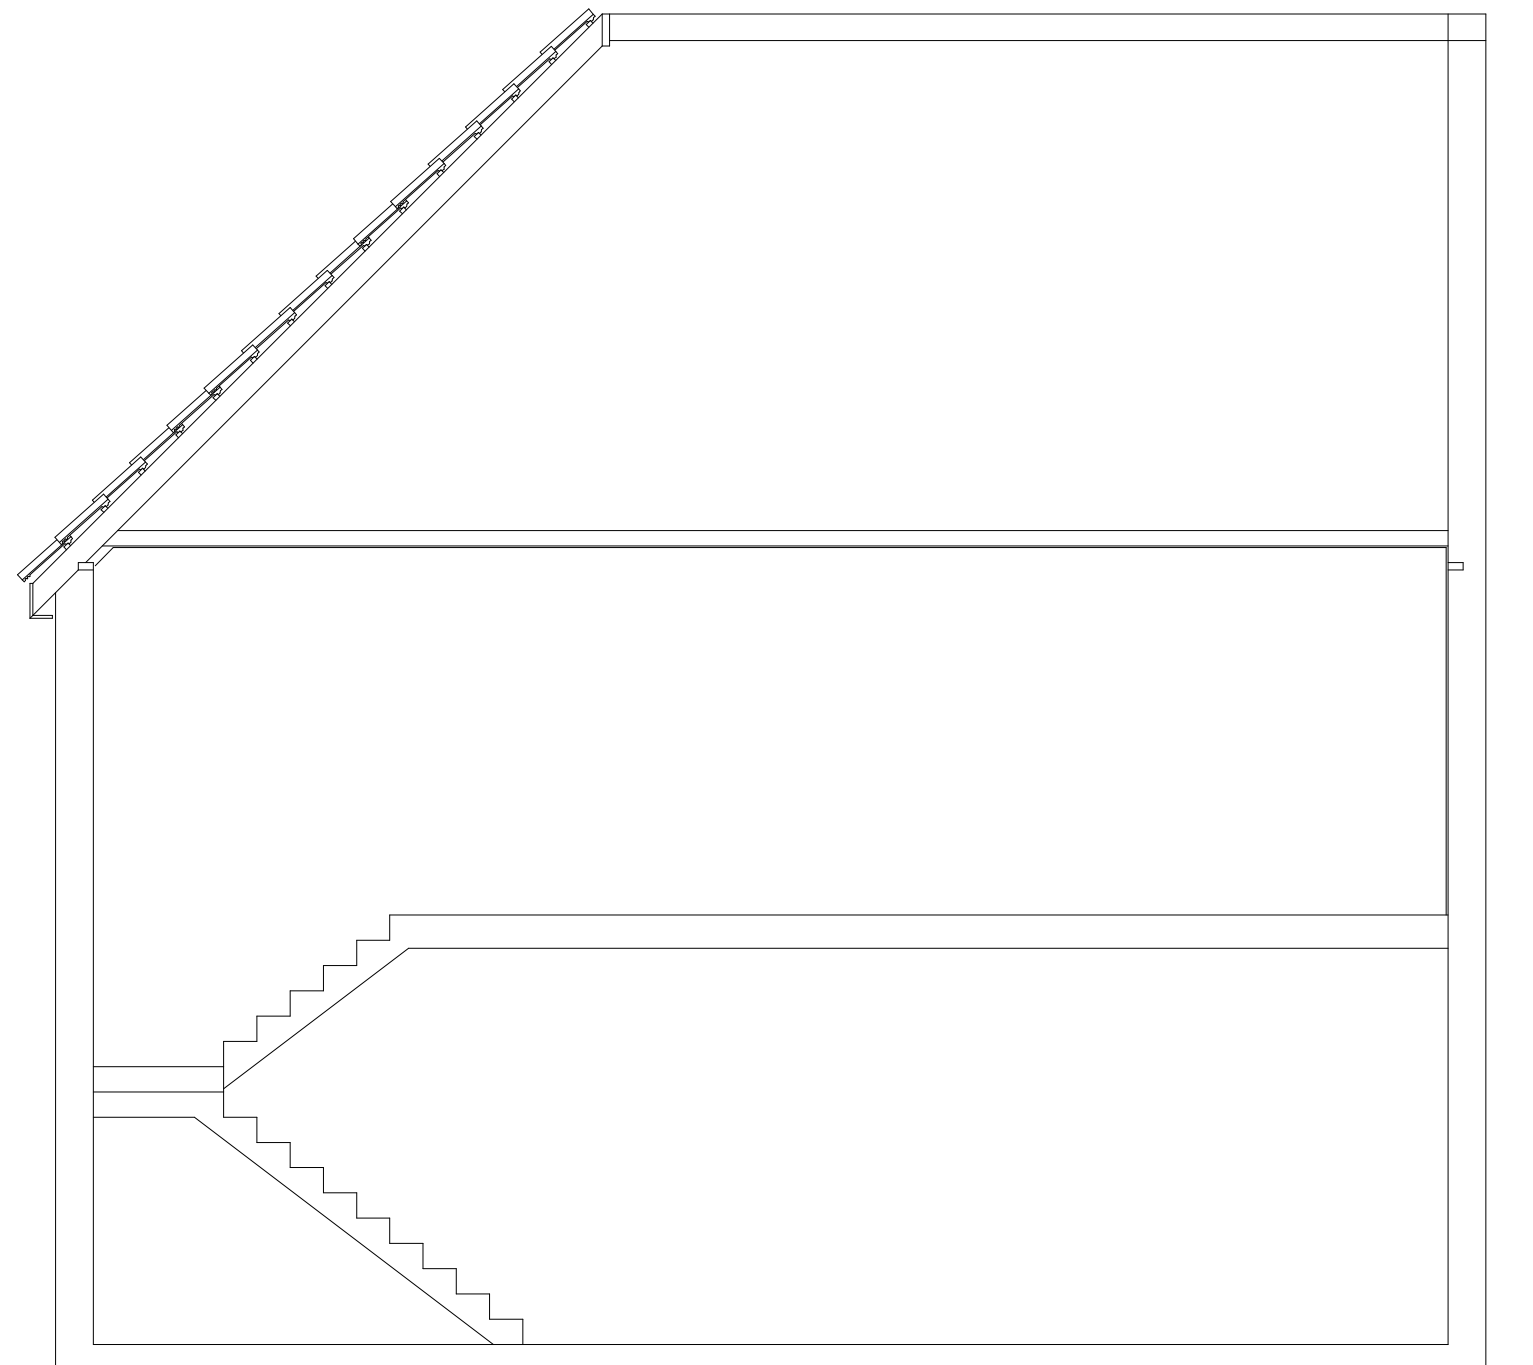

Existing Section Through Roof

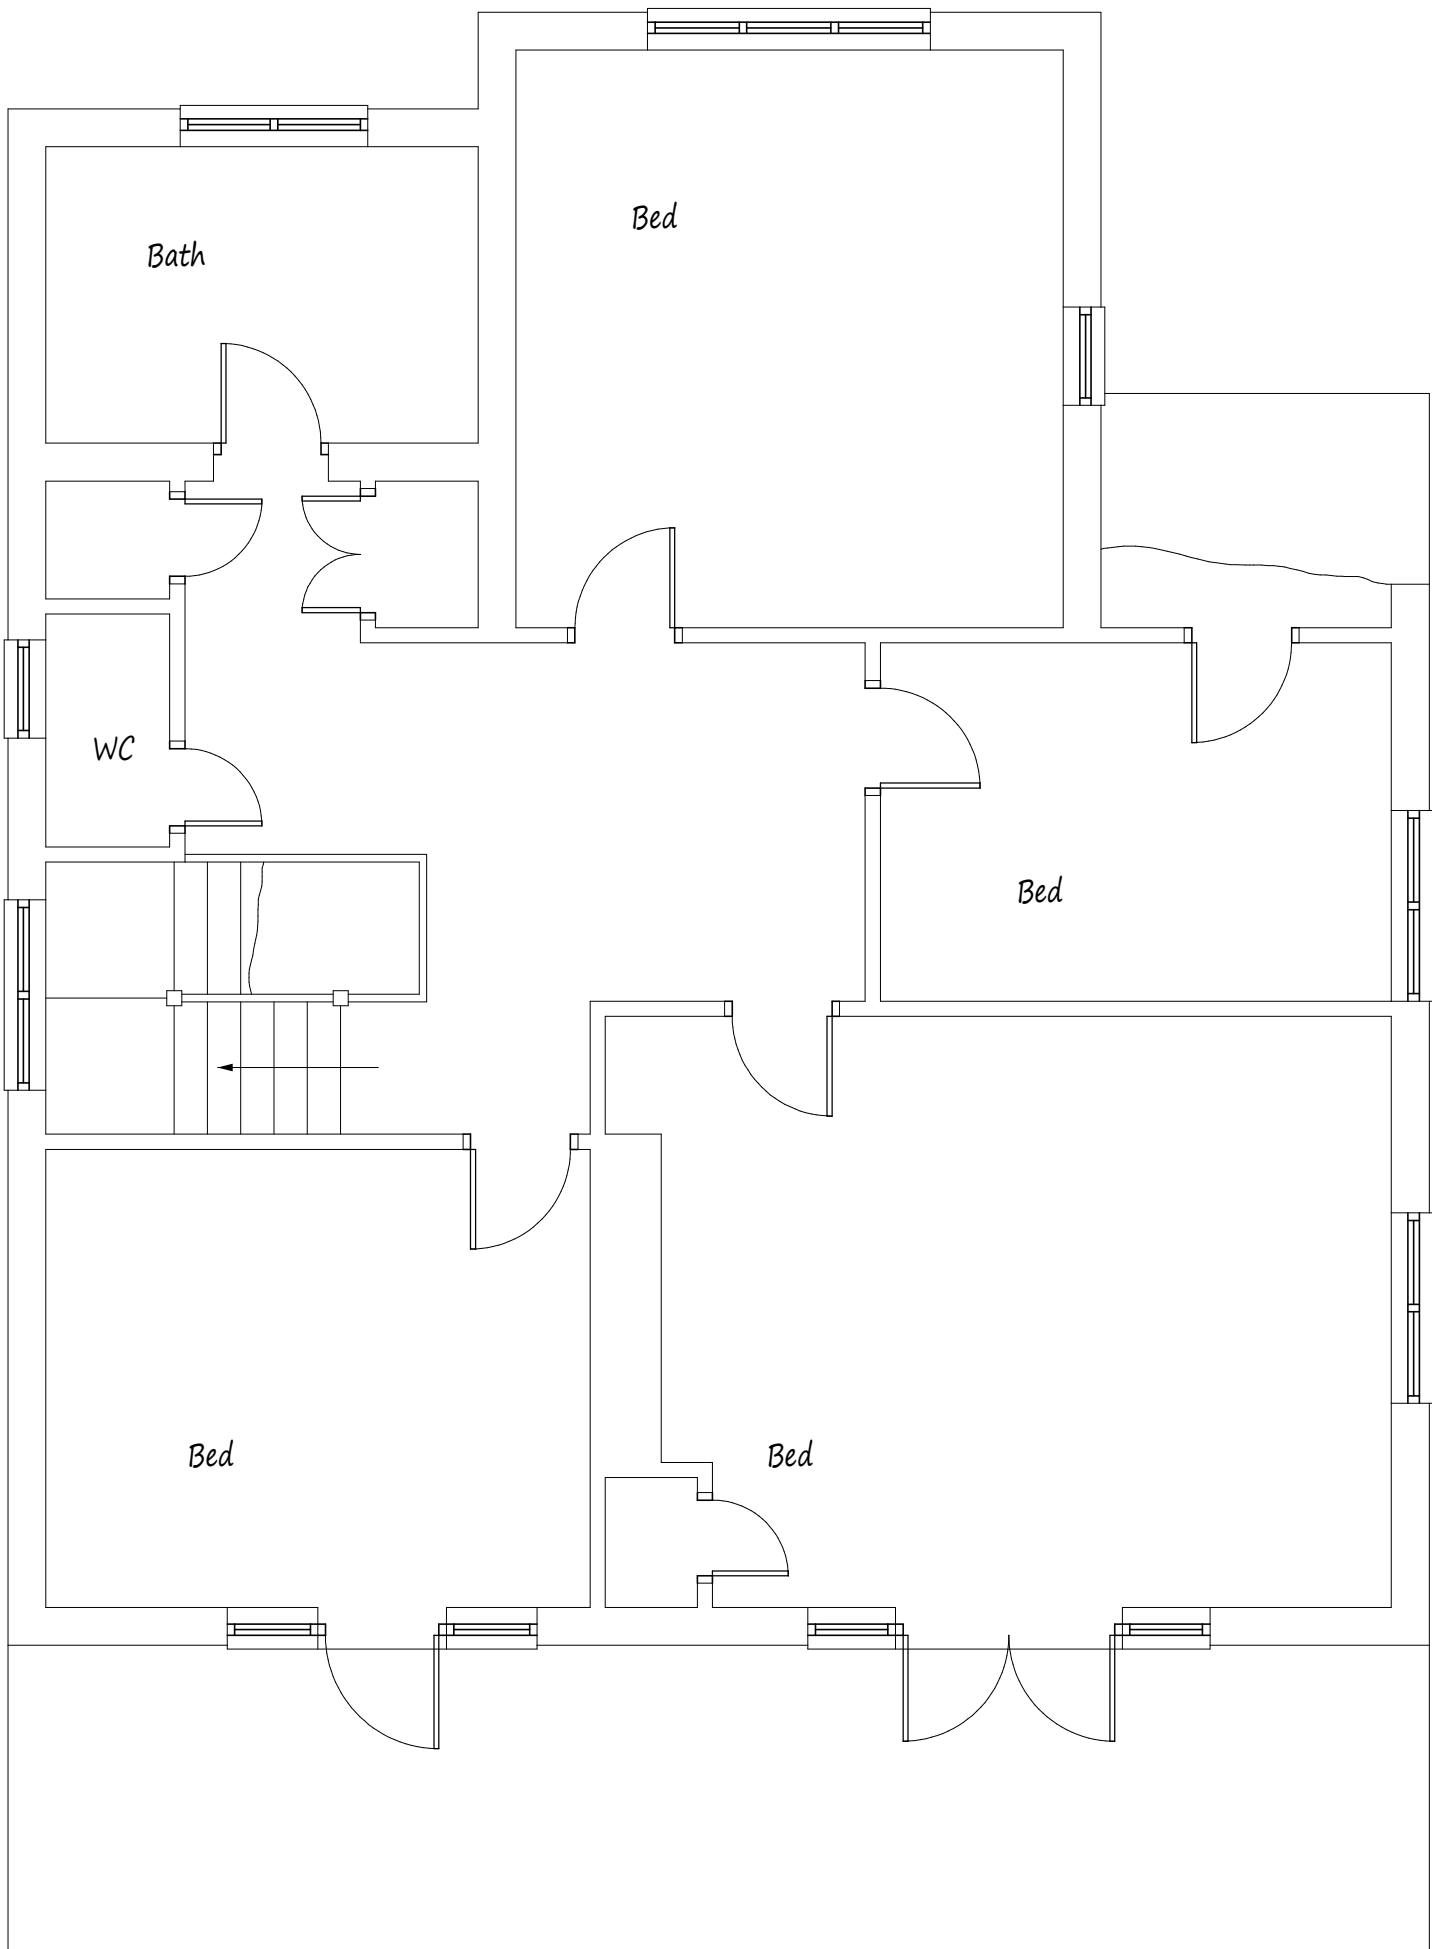


Existing First Floor Plan

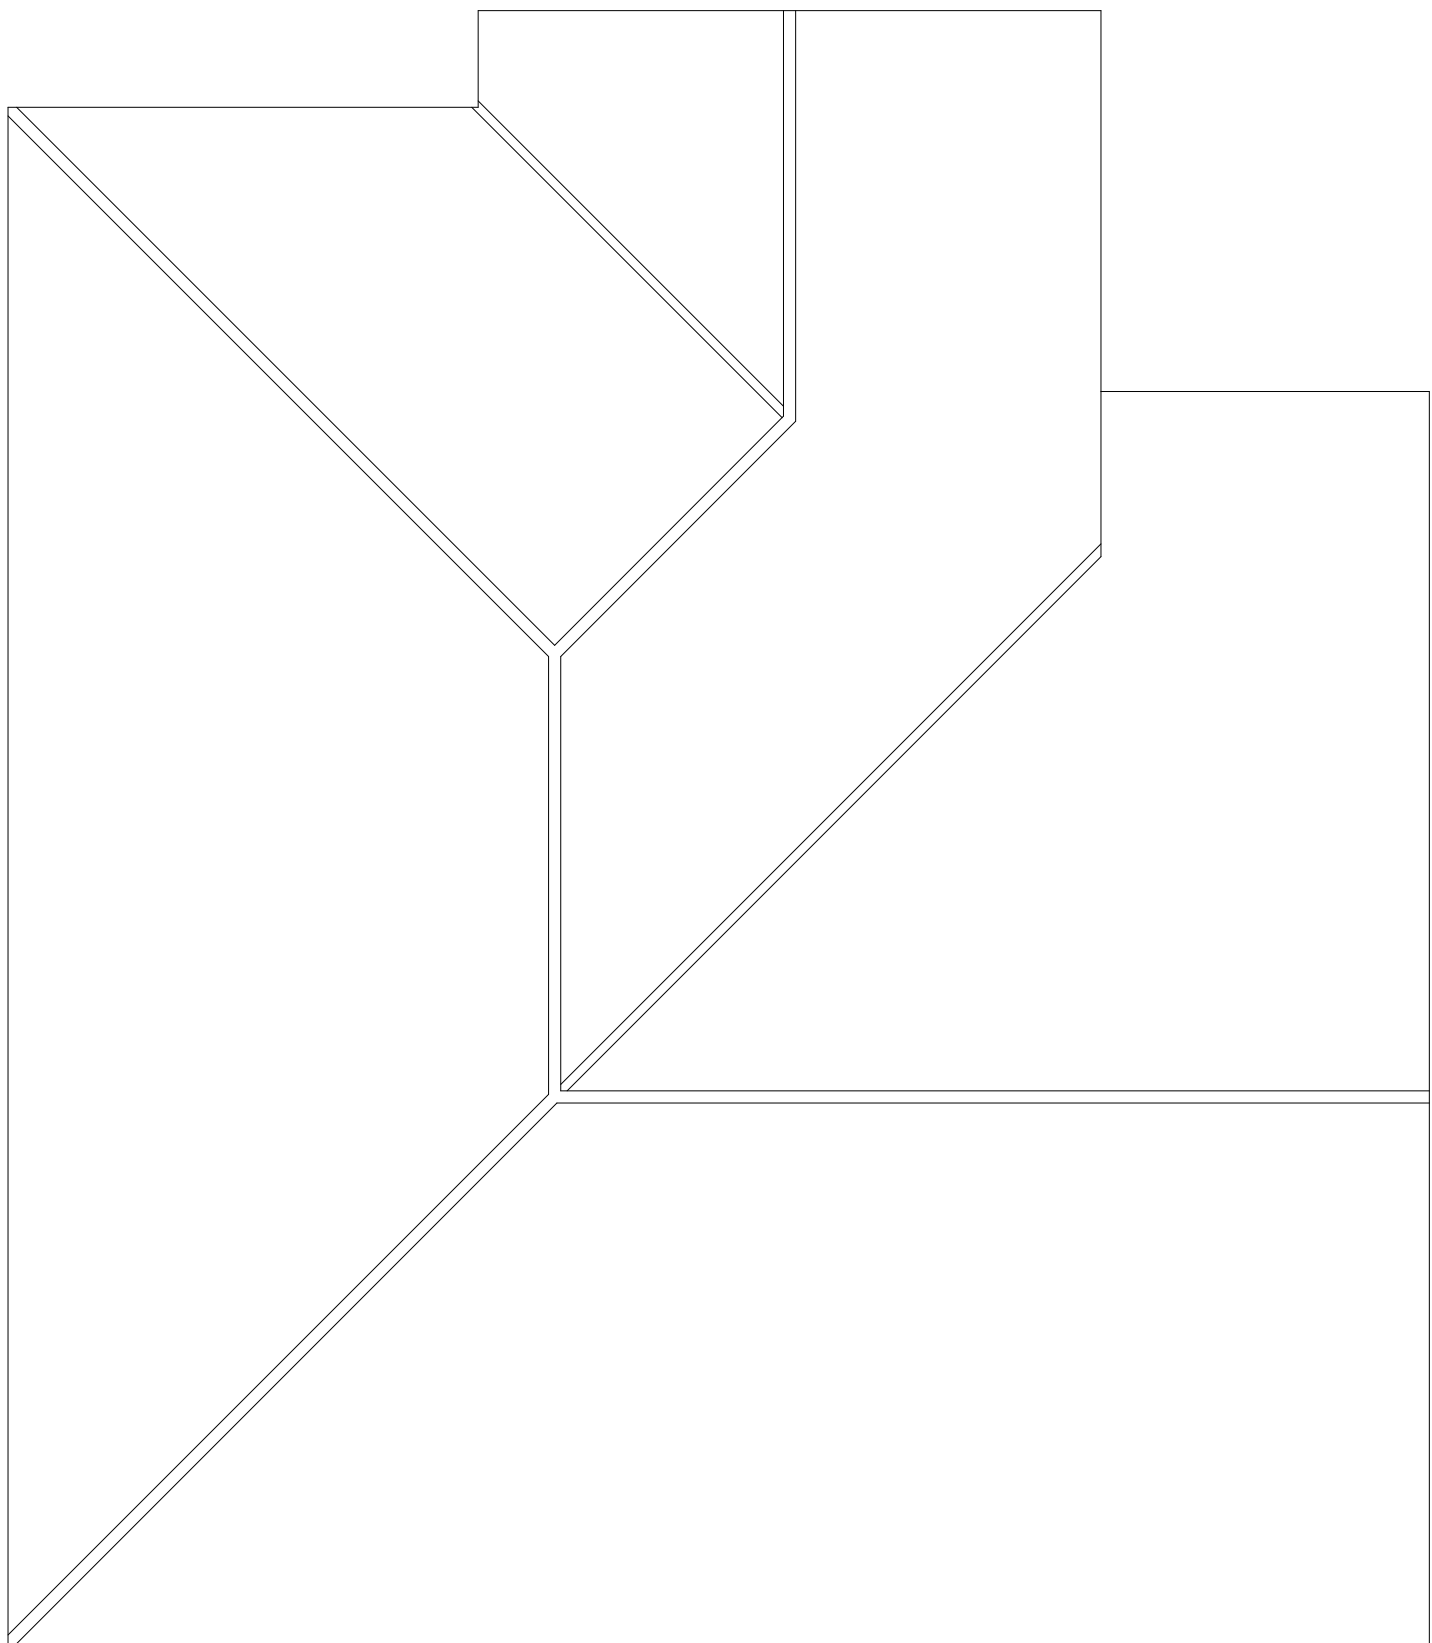

Existing Roof Plan

NOTES:
All dimensions must be checked on site and not scaled from this drawing.

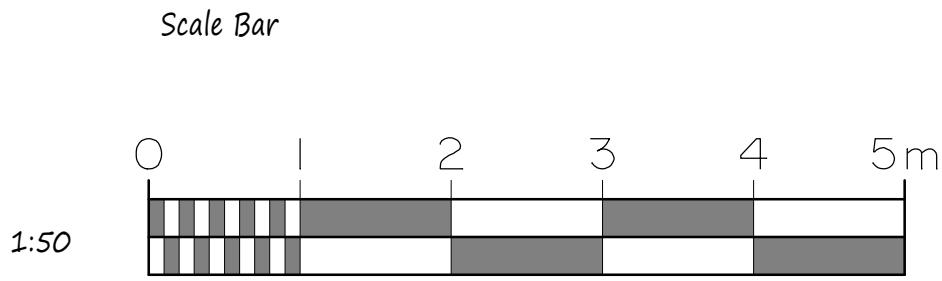

This drawing to be read in conjunction with Drg No 4549/02

A	Date	Revisions

Copyright

Pottle & Co Ltd.
Building Design &
Management Services

Suite A
128 Manor Way
Ruislip
Middlesex
HA4 8HR

Tel: 01895 622800
www.pottle.uk.com

Client
Mr & Mrs Kelly

Job Title

39 St Martins Approach
Ruislip
Middlesex

Drawing Title

Existing Details

Scale
1:50

Date March 2021	Drawn by MDP
--------------------	-----------------

Drg No.
4549/01