



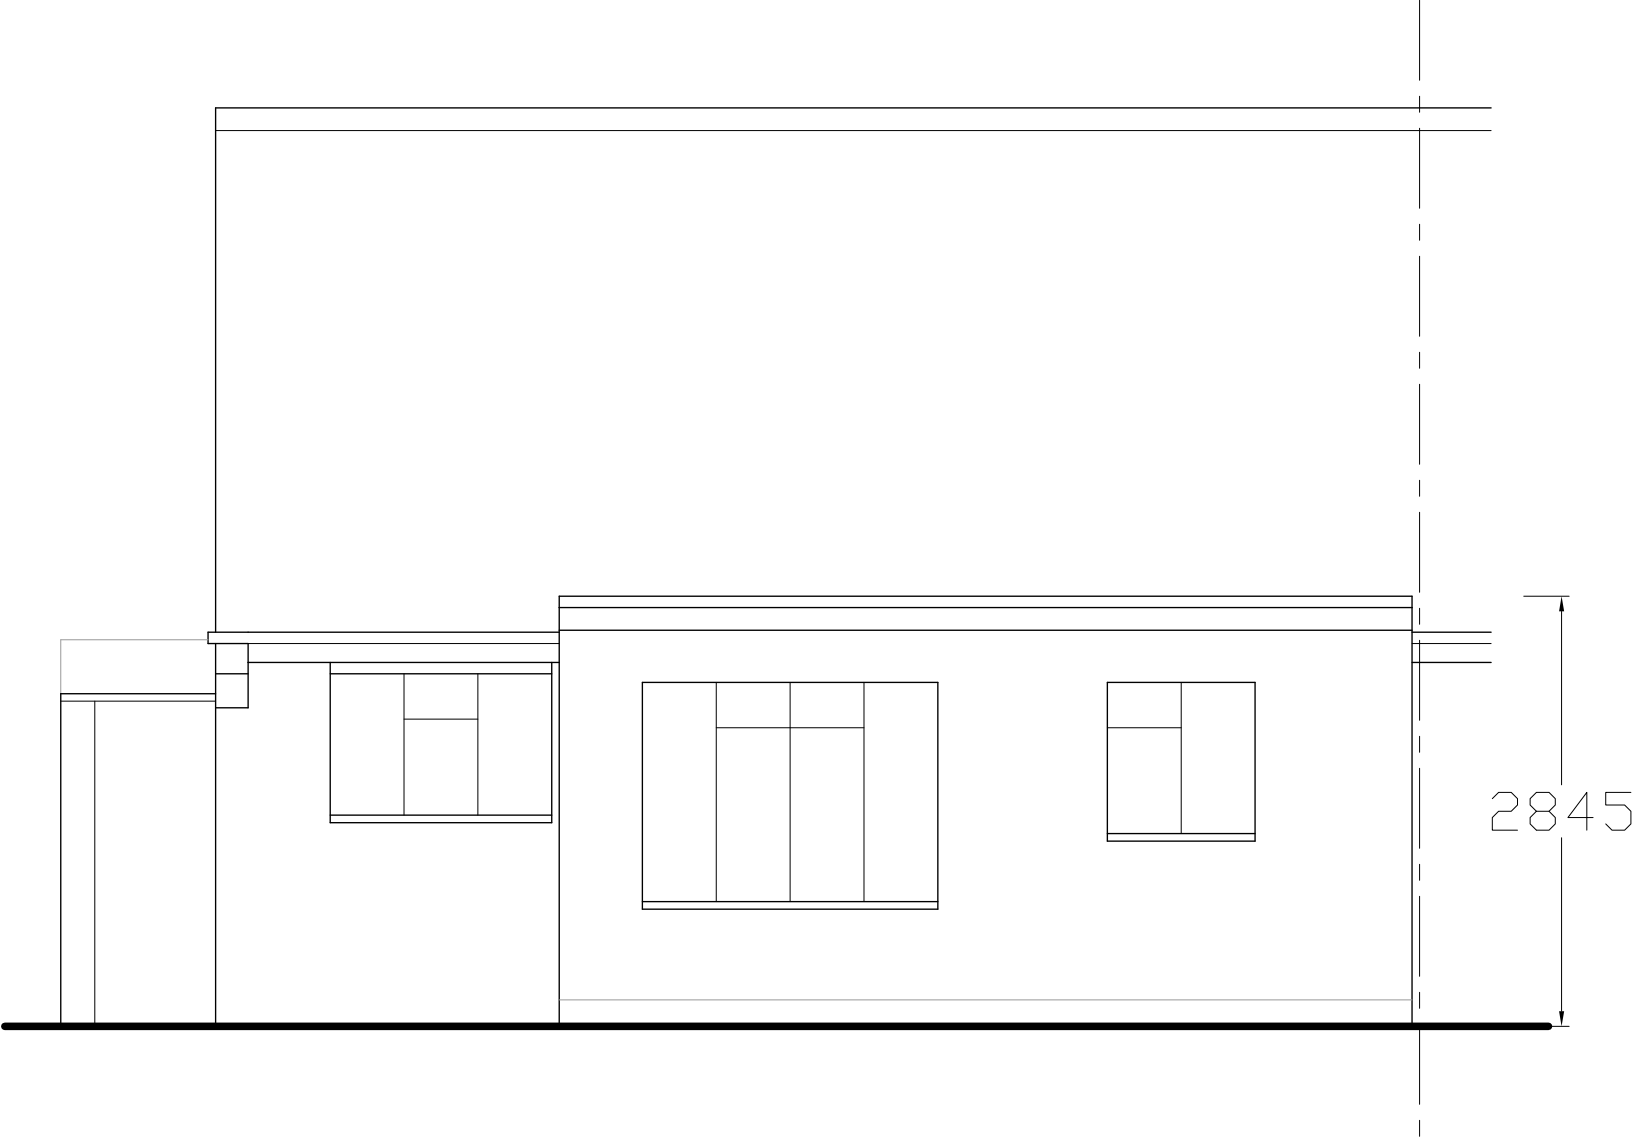


REAR ELEVATION

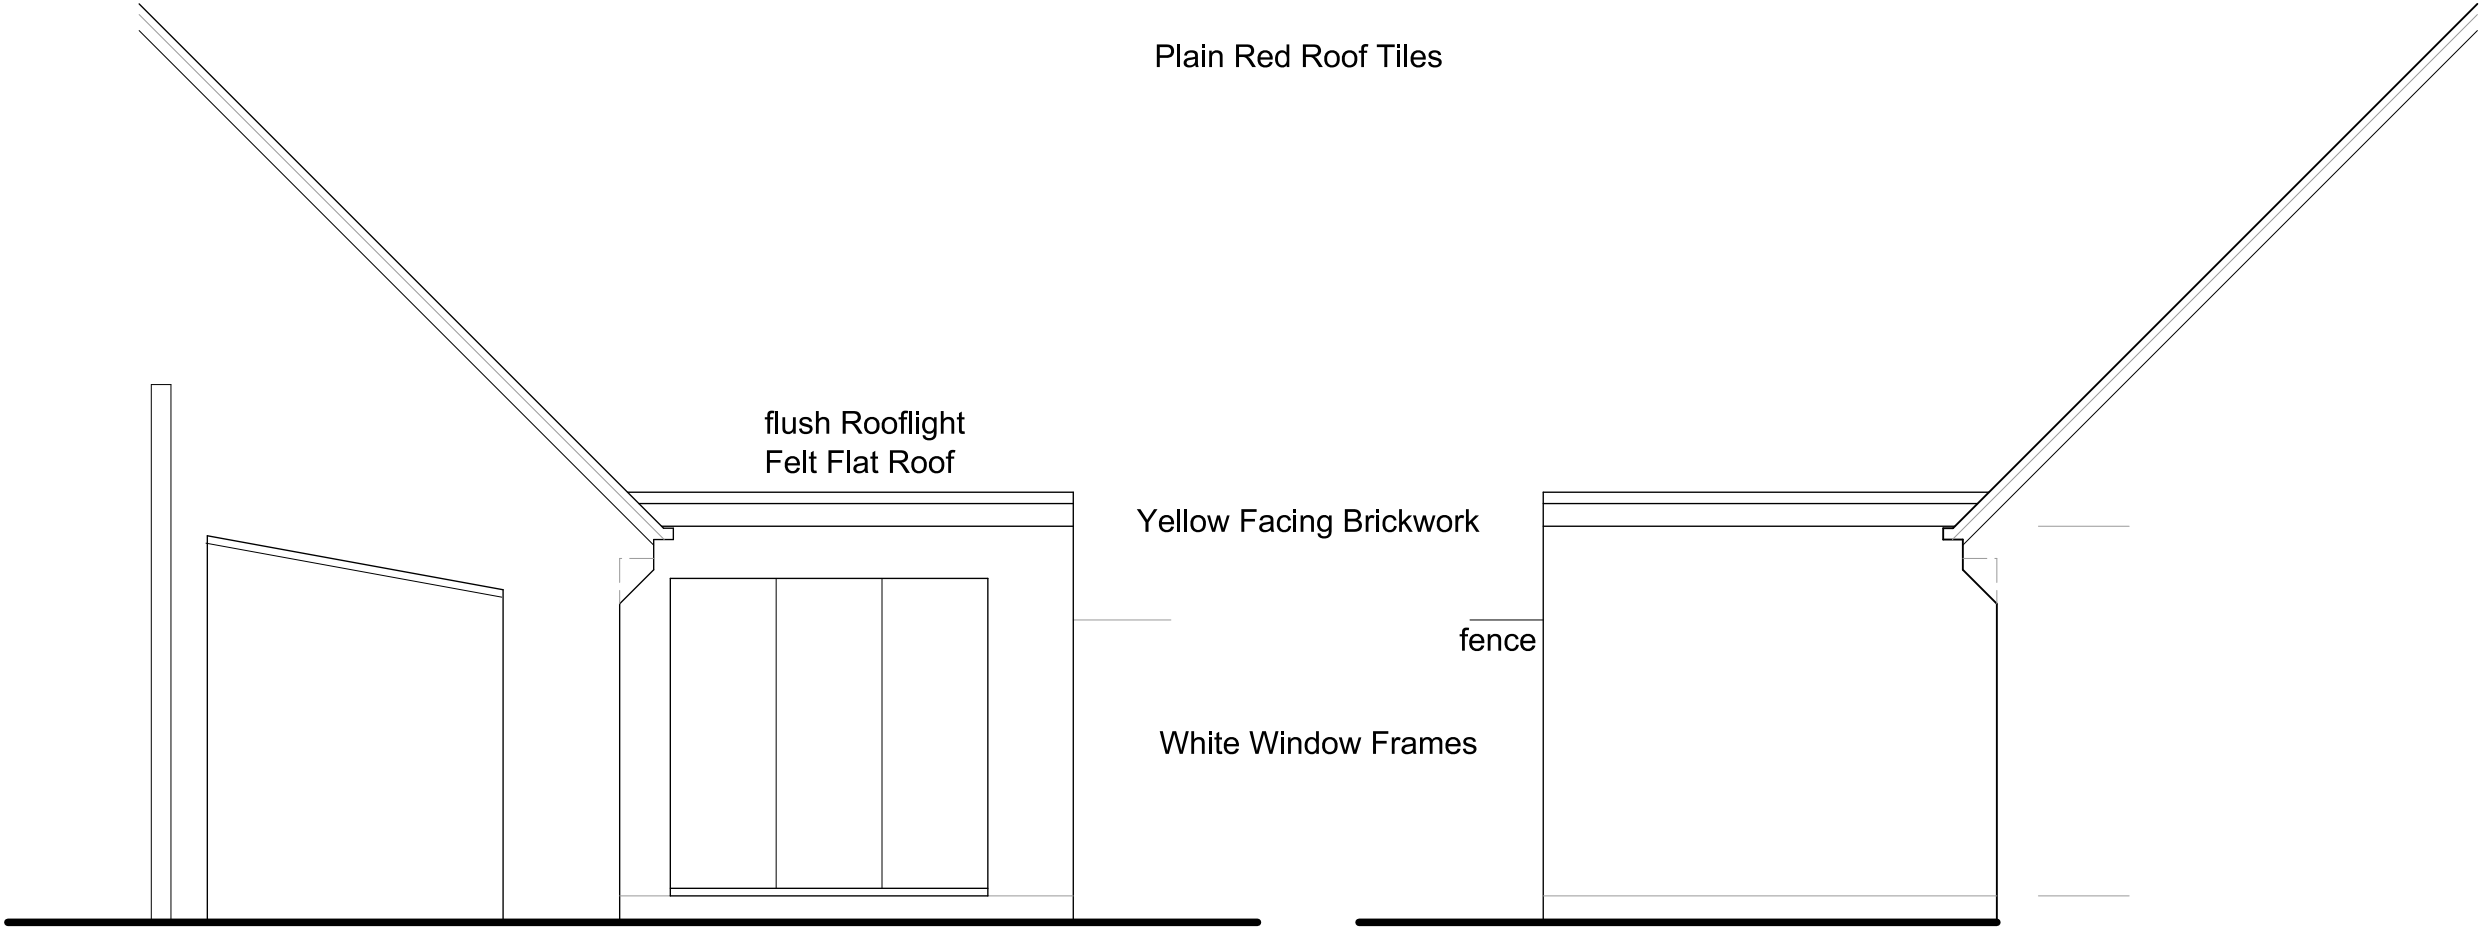


SIDE ELEVATION 1

SIDE ELEVATION 2

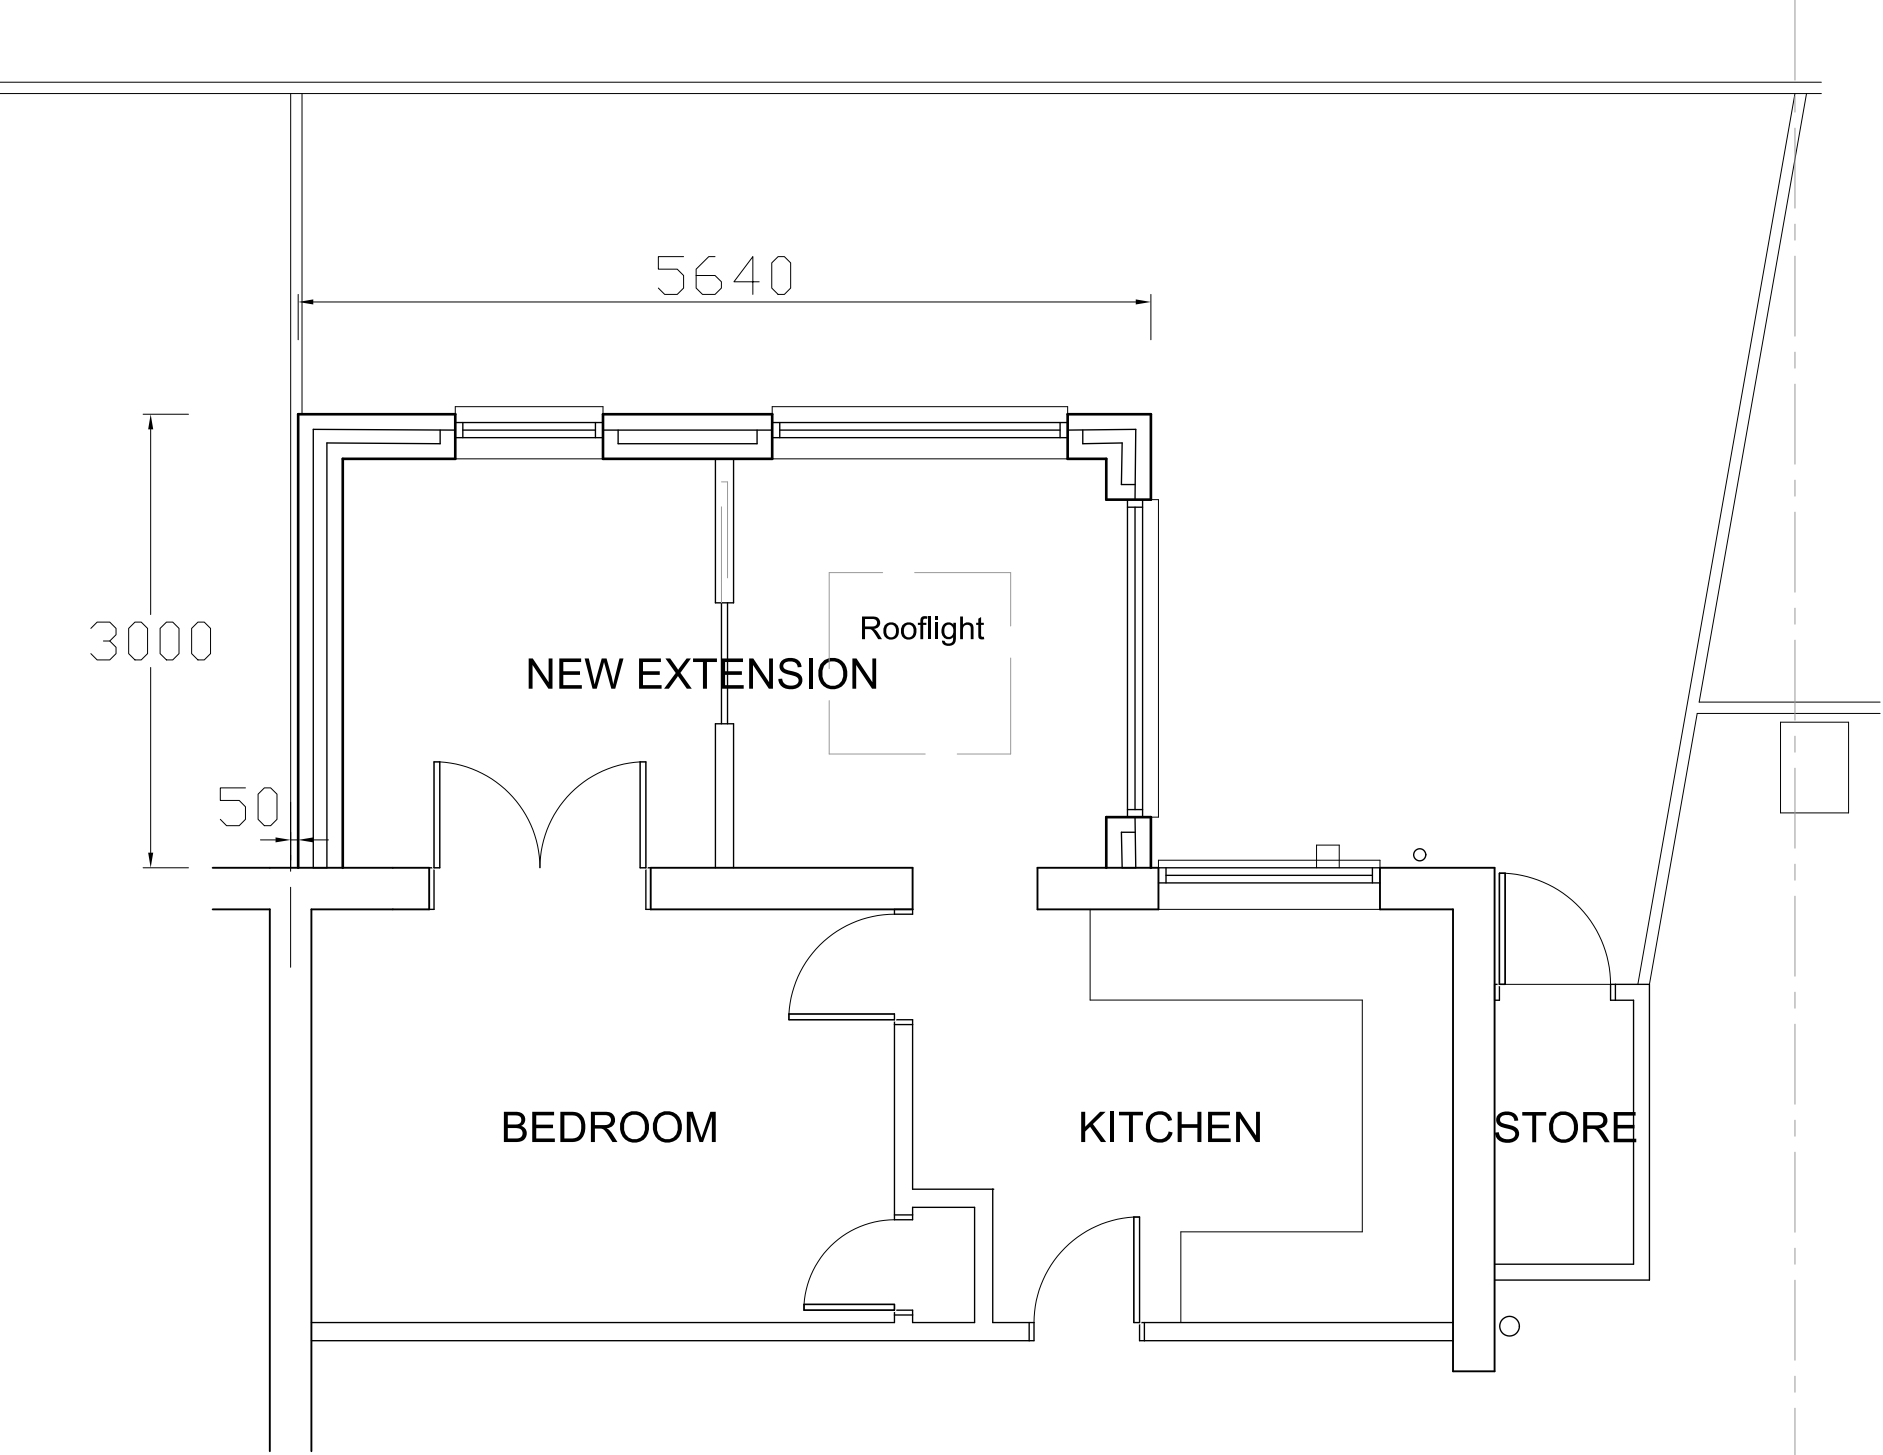

GROUND FLOOR PLAN

 

scale

Revision	Description	Date
This drawing must not be re-issued, loaned or copied without consent of M. Baldwin ©		
www.plansdesigned.co.uk Mark Baldwin (MRIC, MCIQB, MCIAT) CHARTERED SURVEYING & ARCHITECTURAL CONSULTANT Telephone : 01895 254456		
Client: Mr. S. Robinson.		
Project: 30 NURSERY WAYE, UXBRIDGE UB8 2BL.		
Description: PROPOSED PLANS & ELEVATIONS.		
Scale: 1:50 @ A2	Date: Apr 21	
Project No: MB / 3868 / 2	Rev. -	