



SCALE BAR 1:50 @ A1

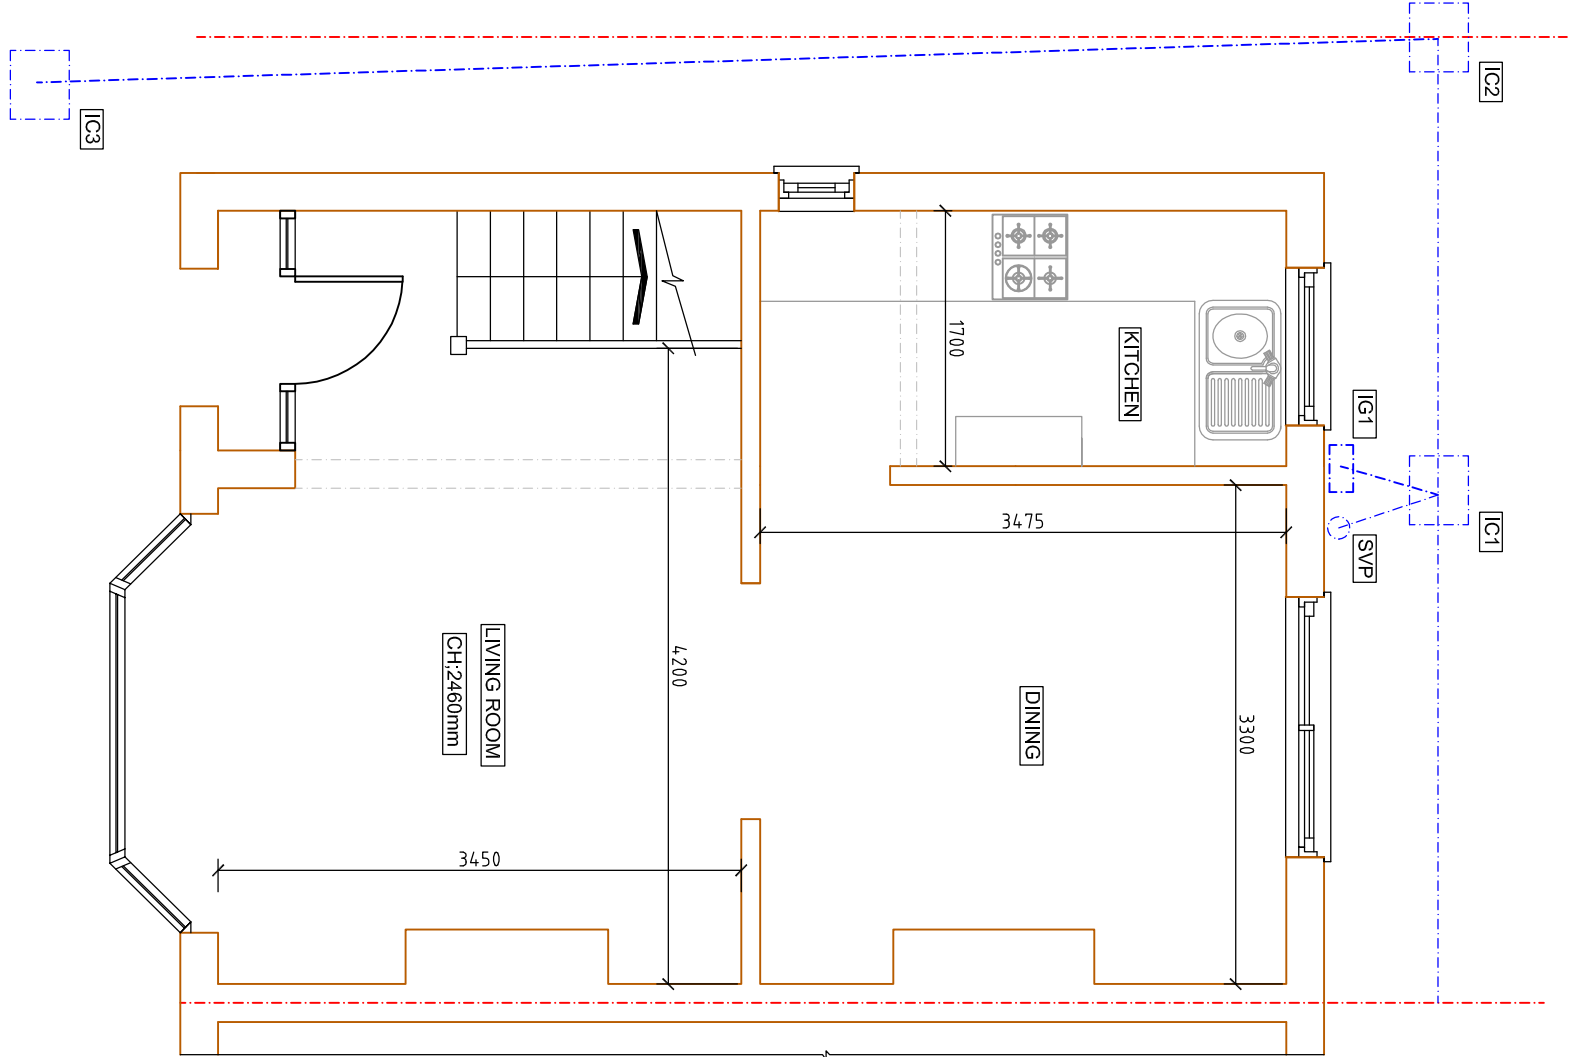

EXISTING GROUND FLOOR PLAN
SCALE BAR 1:50 @ A1

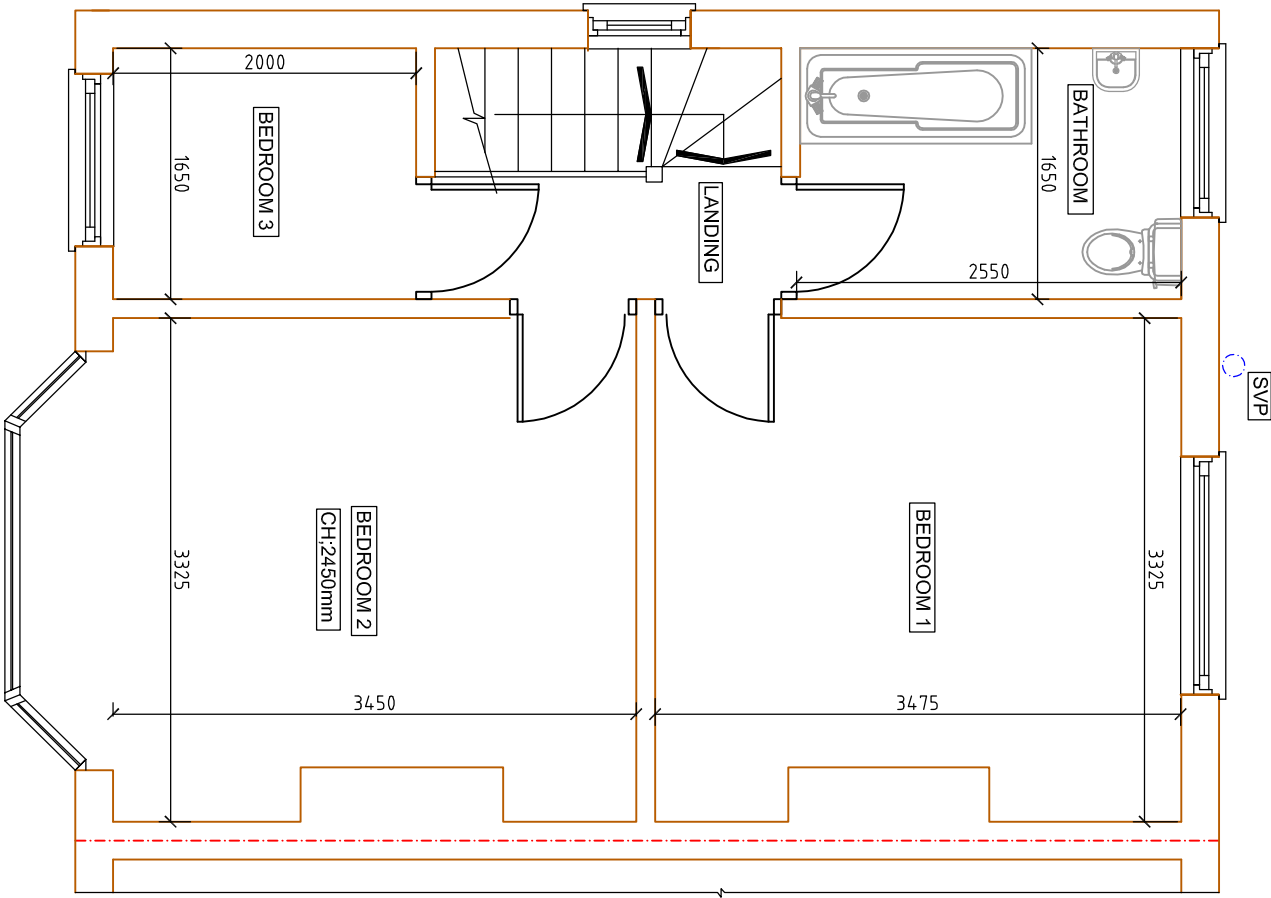

EXISTING FIRST FLOOR PLAN
SCALE BAR 1:50 @ A1

REVISION DESCRIPTION		DATE	BY
Cotswold Residential Design Ltd			
Oxford Office: 137a Carterton Mobile Home Park, Carterton, Millesstone Road Oxfordshire, OX18 3FU Telephone: 07865736328 Email:cotswoldresidential@yahoo.com			
DRAWING TITLE: EXISTING FLOOR PLANS			
SITE ADDRESS: 37 HAYES END DRIVE, HAYES			
SCALE: 1:50 @ A1		DRAWN BY: BG	
DATE:10.04.21			
DRAWING NO: CHURCH END/01			