




SCALE BAR 1:50 @ A1

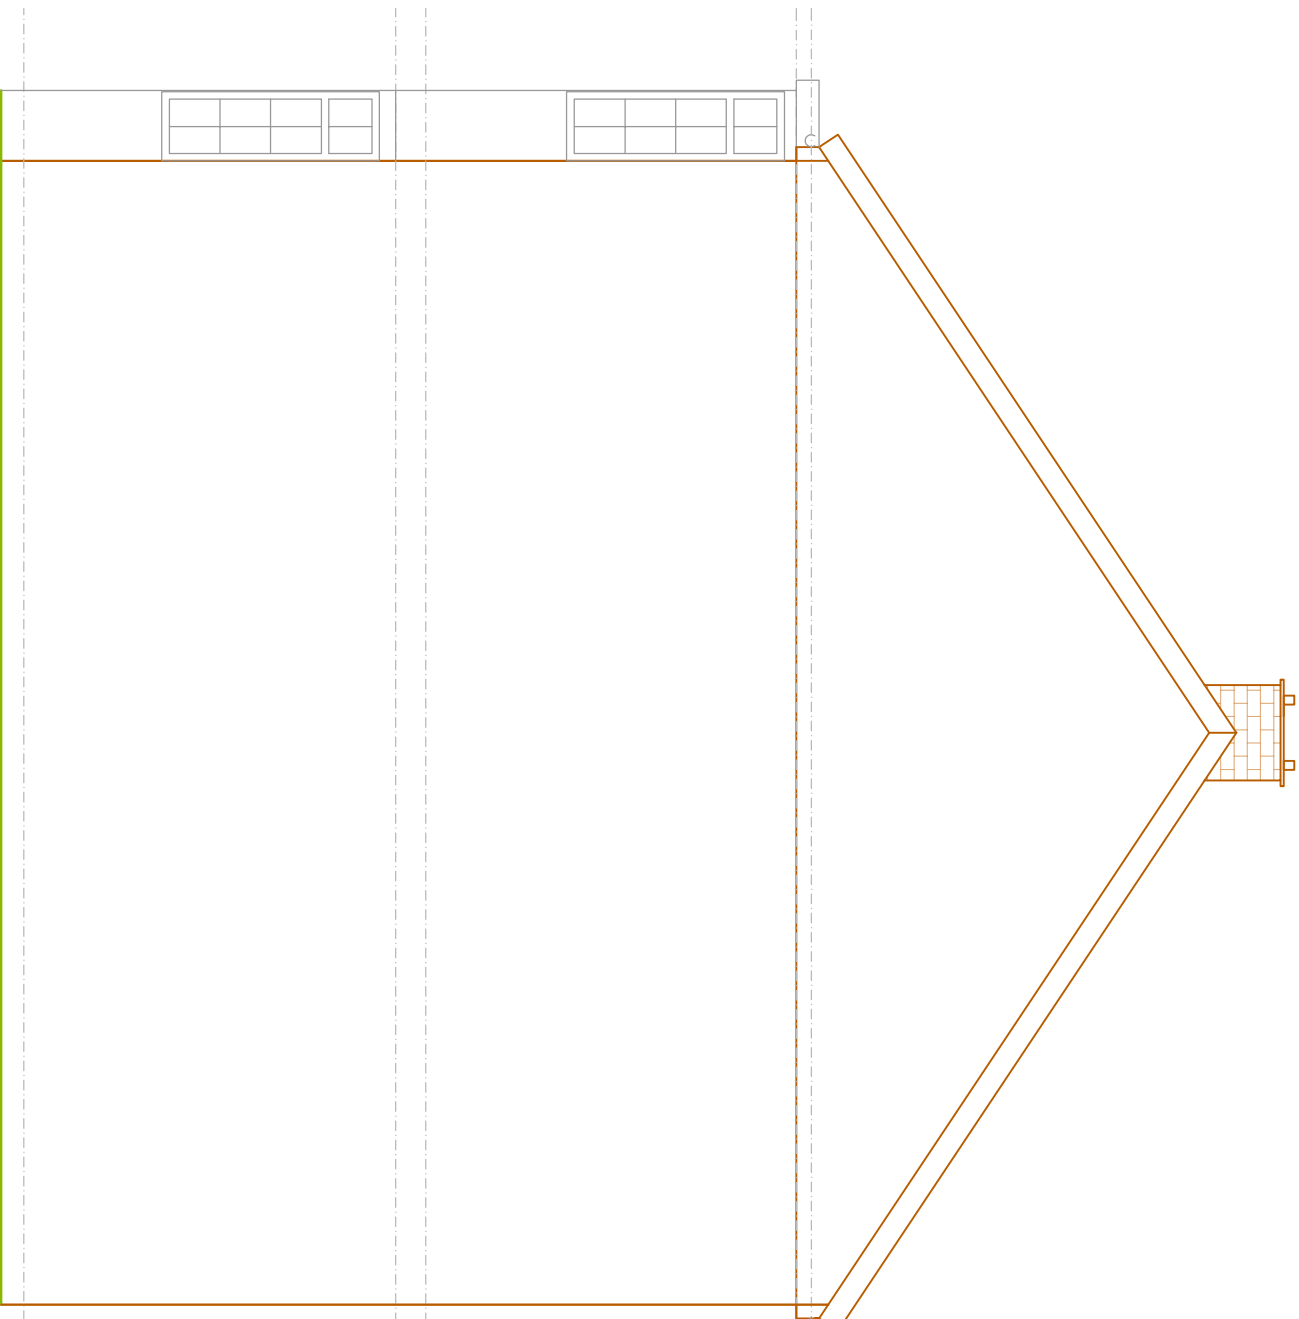


EXISTING SIDE ELEVATION 2
SCALE BAR 1:50 @ A1

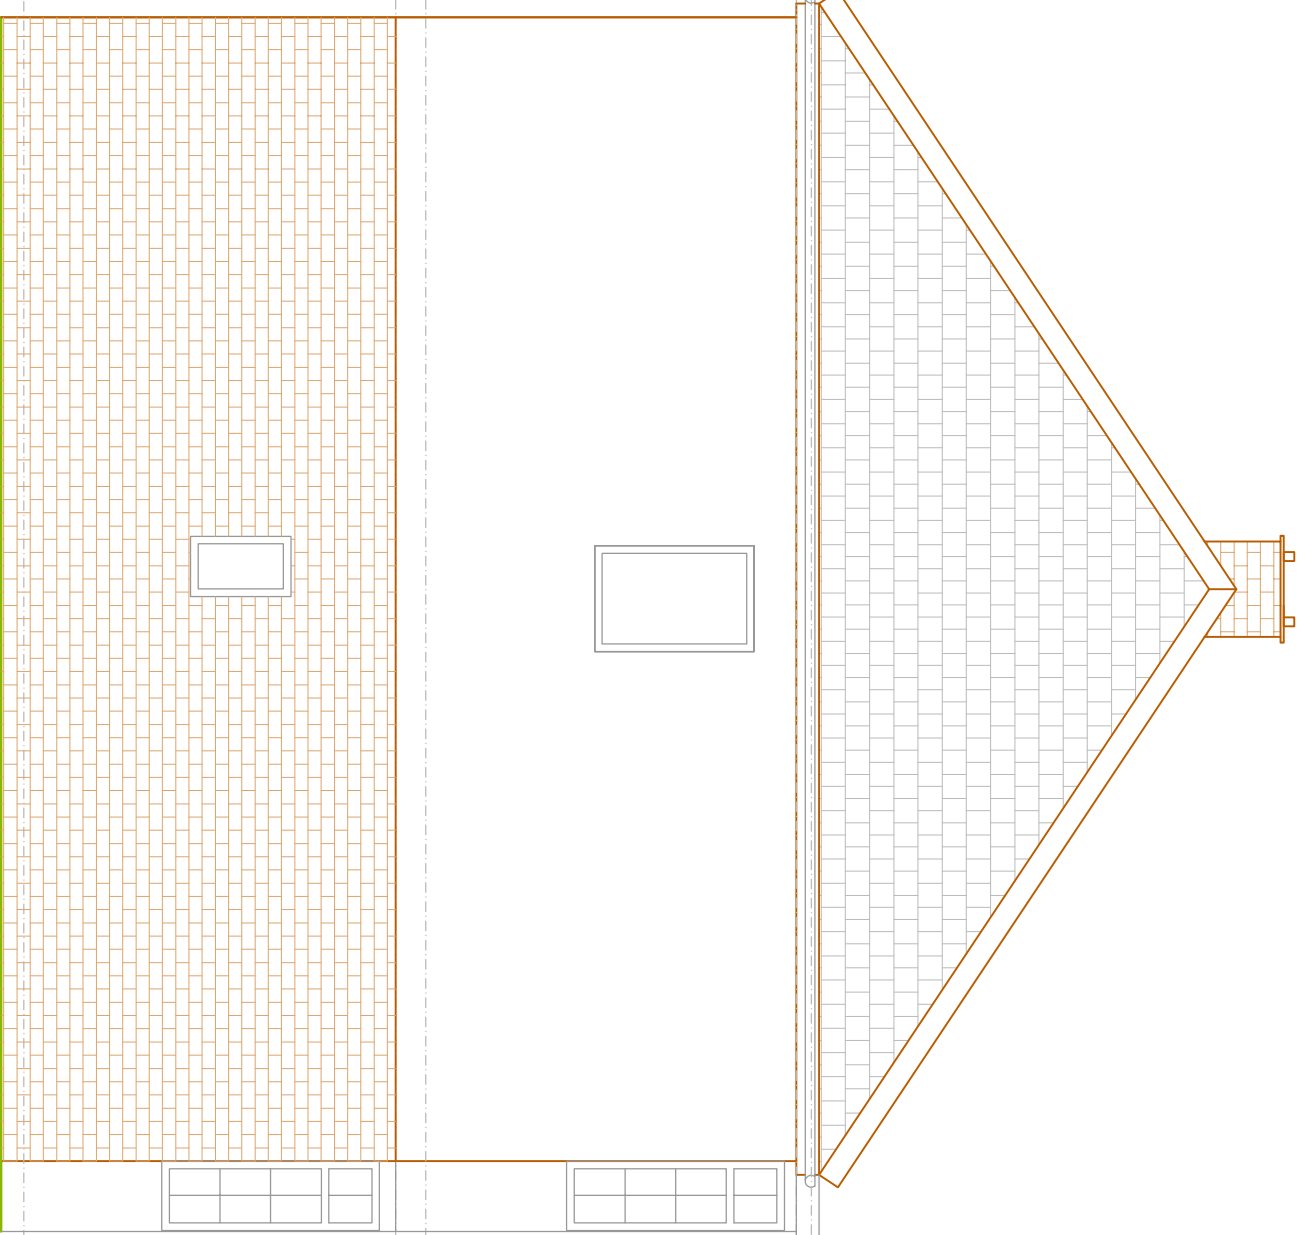

EXISTING SIDE ELEVATION 1
SCALE BAR 1:50 @ A1

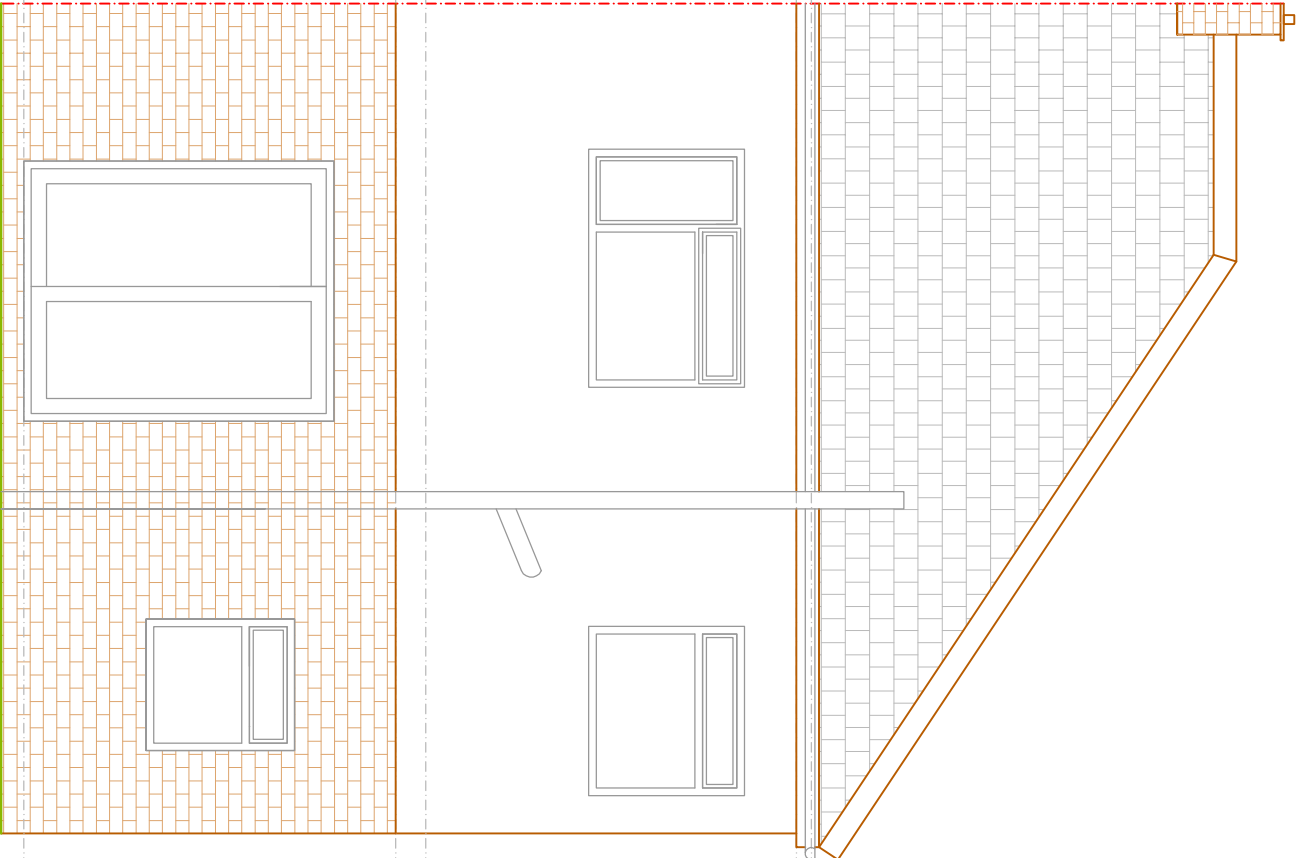

EXISTING REAR ELEVATION
SCALE BAR 1:50 @ A1

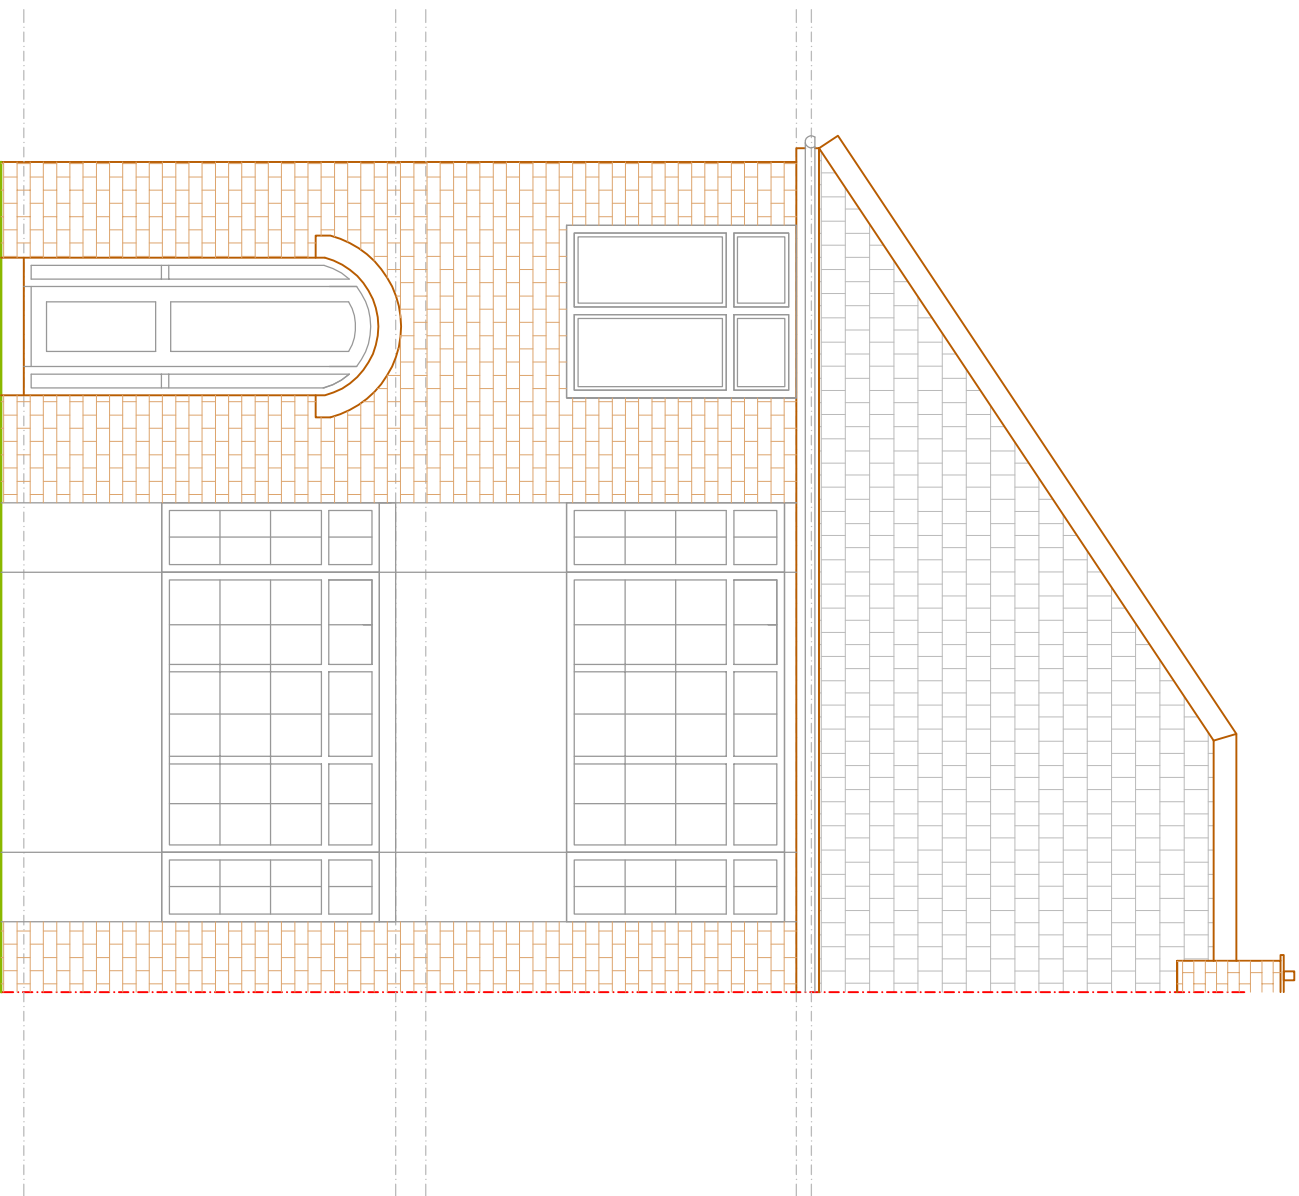

EXISTING FRONT ELEVATION
SCALE BAR 1:50 @ A1

REVISION DESCRIPTION		
DATE	BY	

Cotswold Residential Design Ltd

Oxford Office: 1375 Carden Mobile Home Park,
Milestone Road

Carden
Oxfordshire,
OX18 3PU
Telephone: 07865726328
Email:cotswoldresidential@yahoo.com

DRAWING TITLE: EXISTING ELEVATIONS

SITE ADDRESS: 37 HAYES END DRIVE, HAYES

SCALE: 1:50 @ A1

DRAWN BY: BG

DATE:10.04.21

RAWING NO: CHURCH END/02