




SCALE BAR 1:50 @ A1

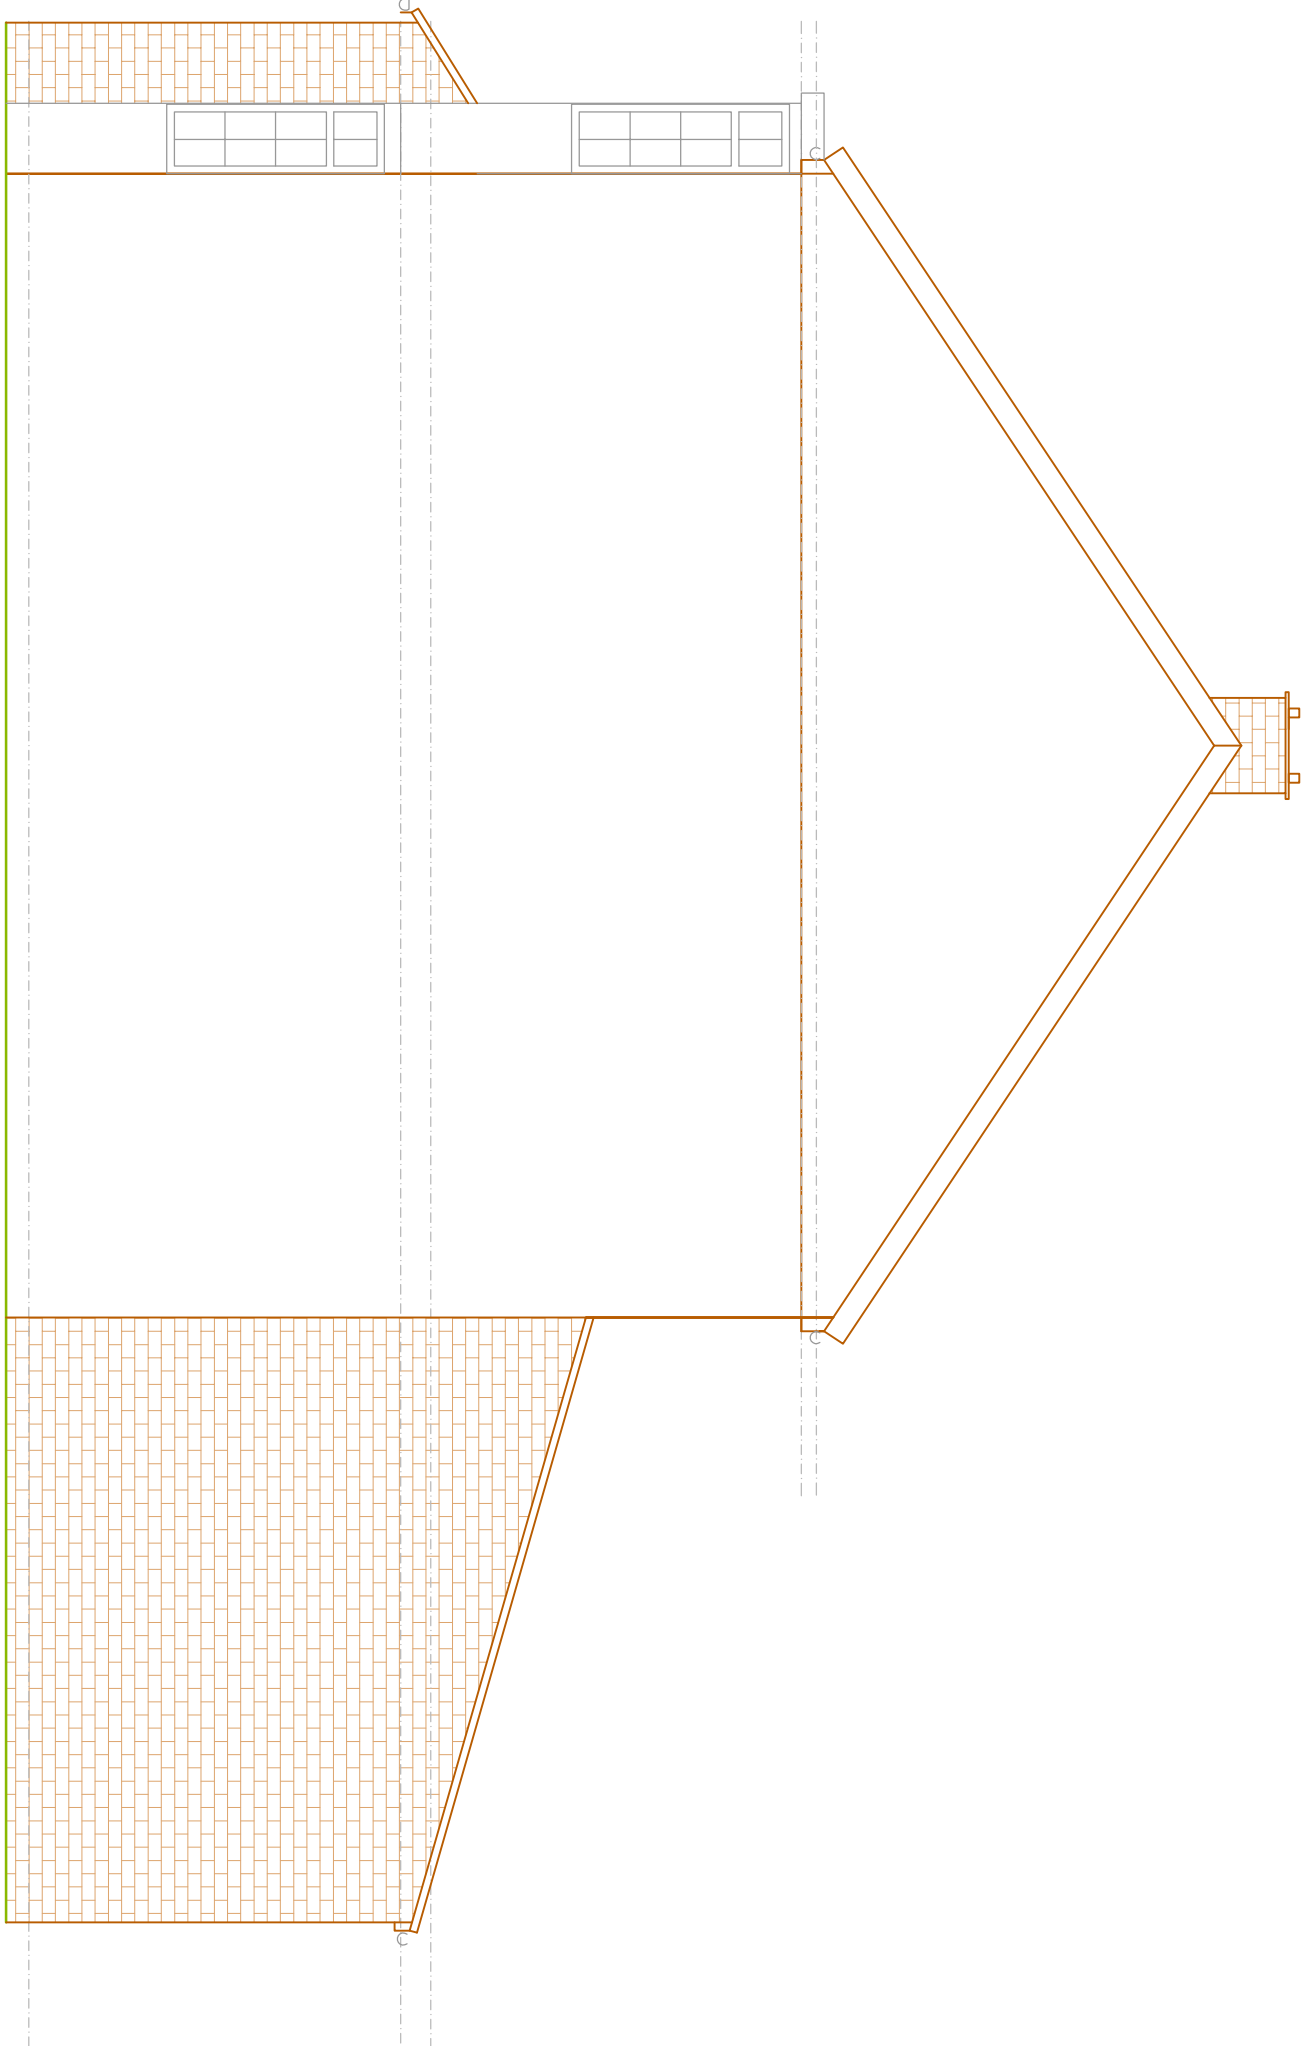


PROPOSED SIDE ELEVATION 2
SCALE BAR 1:50 @ A1

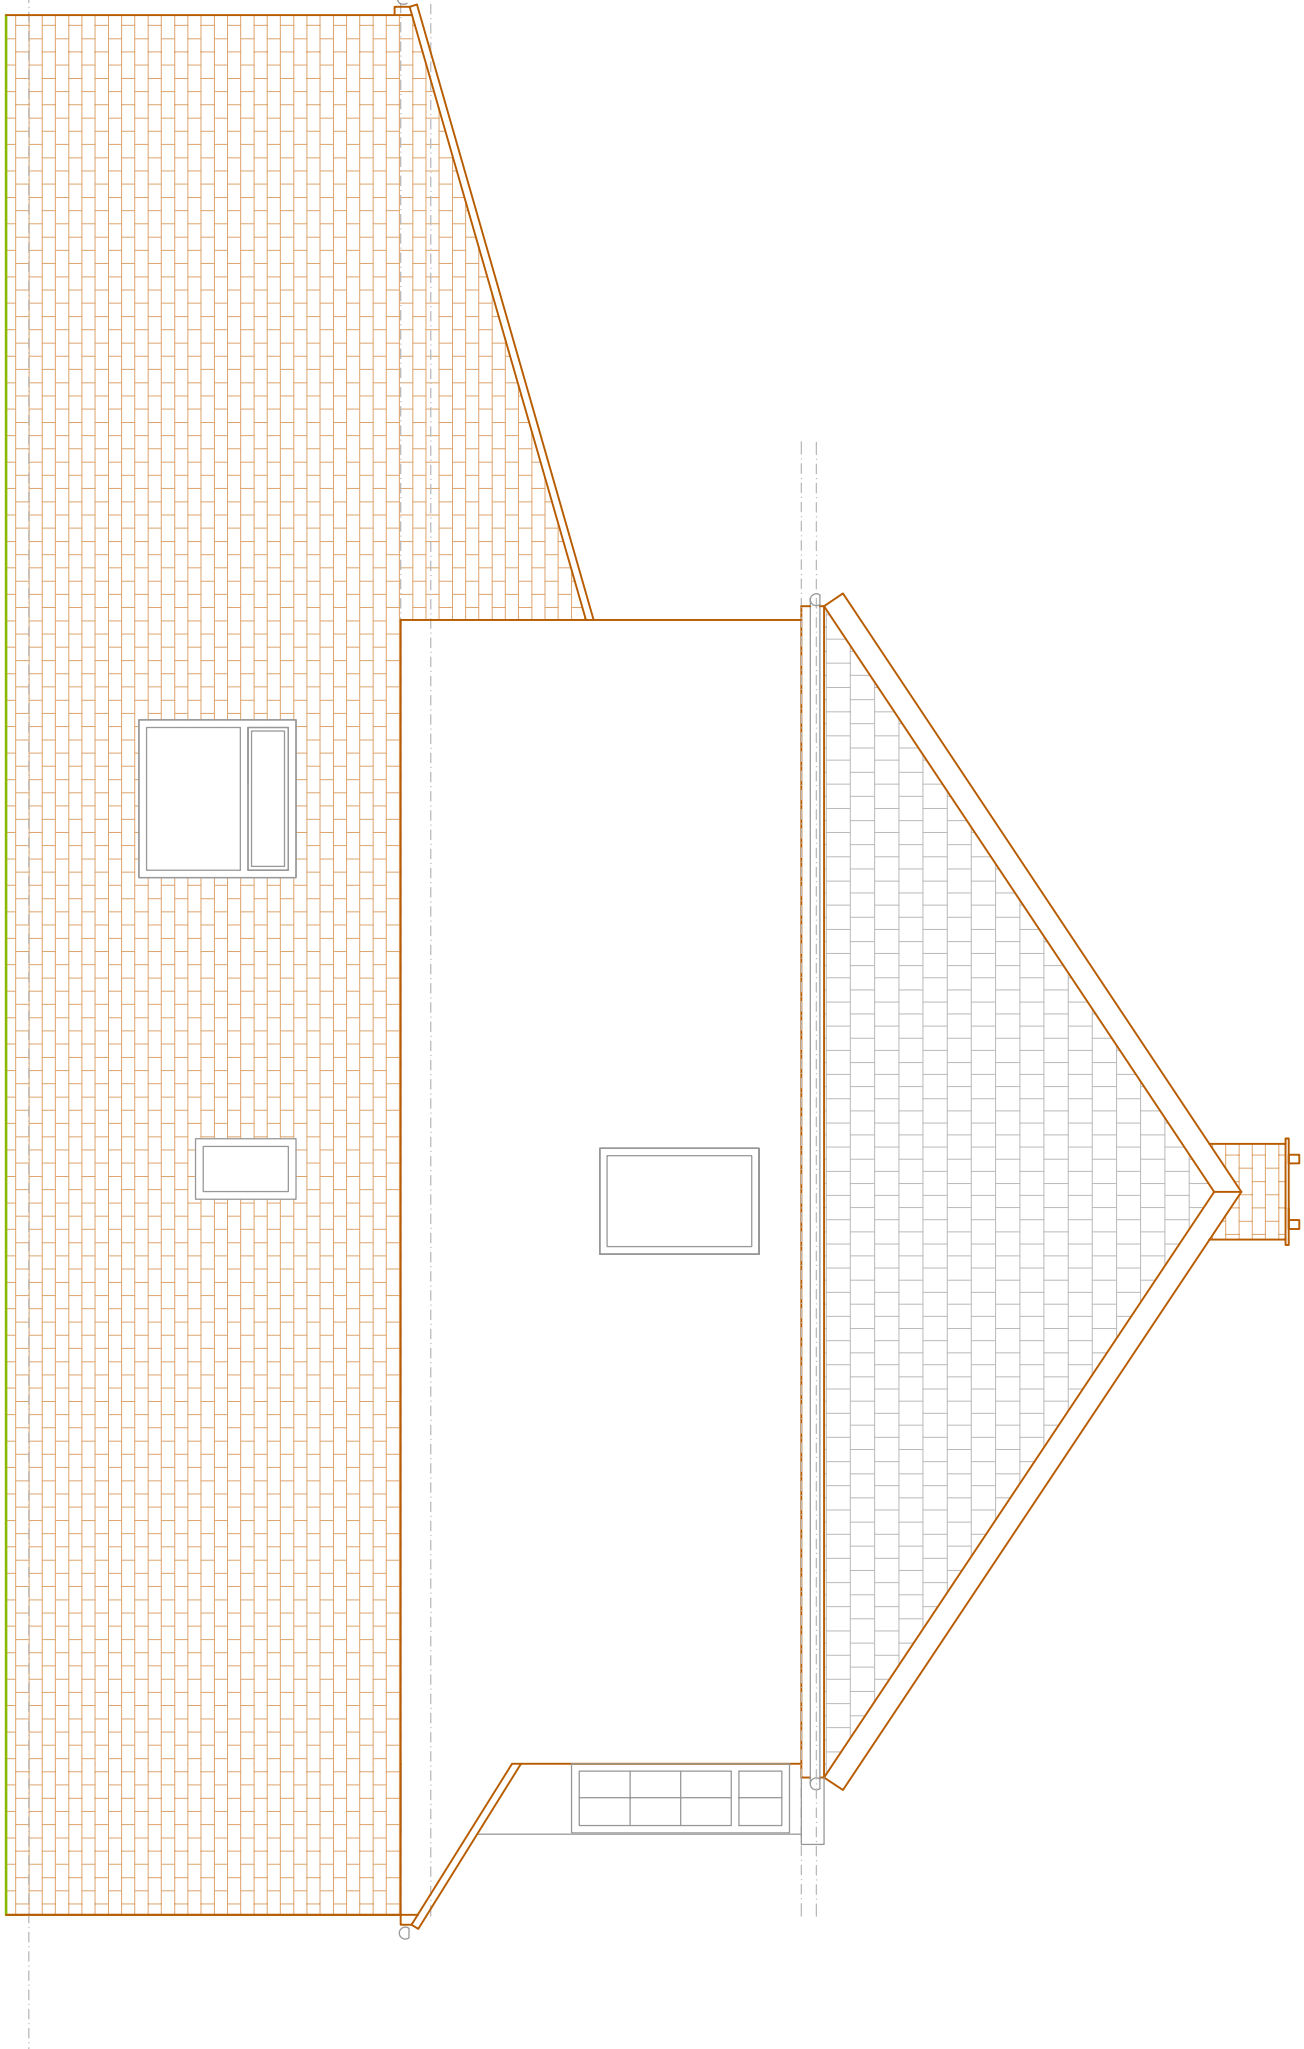

PROPOSED SIDE ELEVATION 1
SCALE BAR 1:50 @ A1

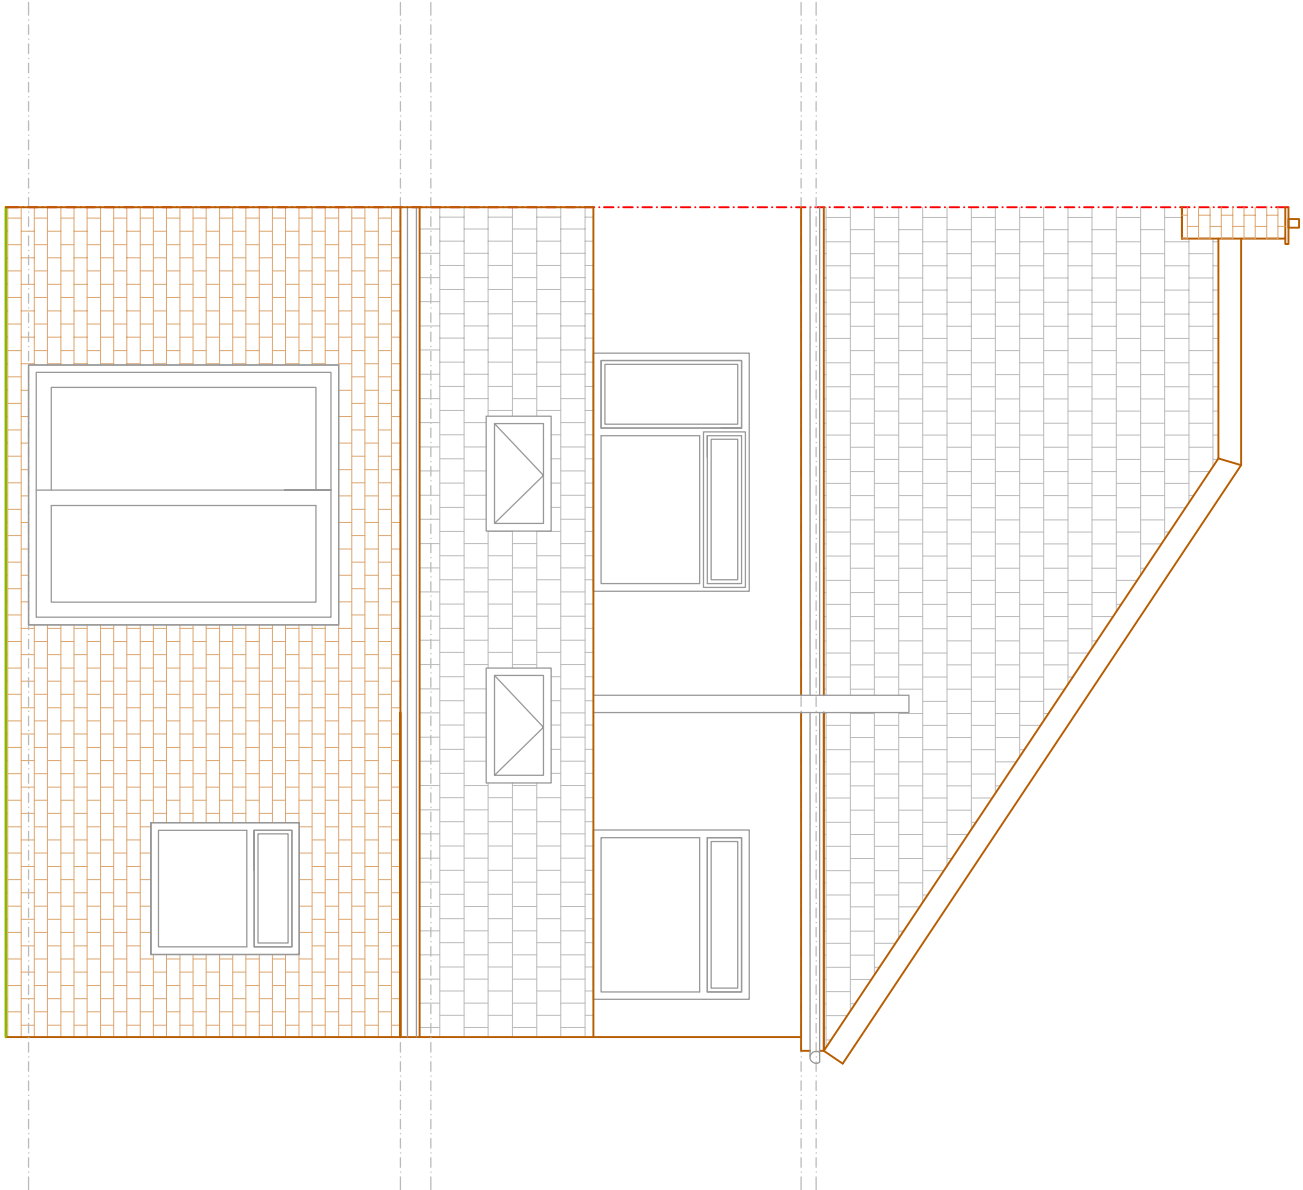

PROPOSED REAR ELEVATION
SCALE BAR 1:50 @ A1

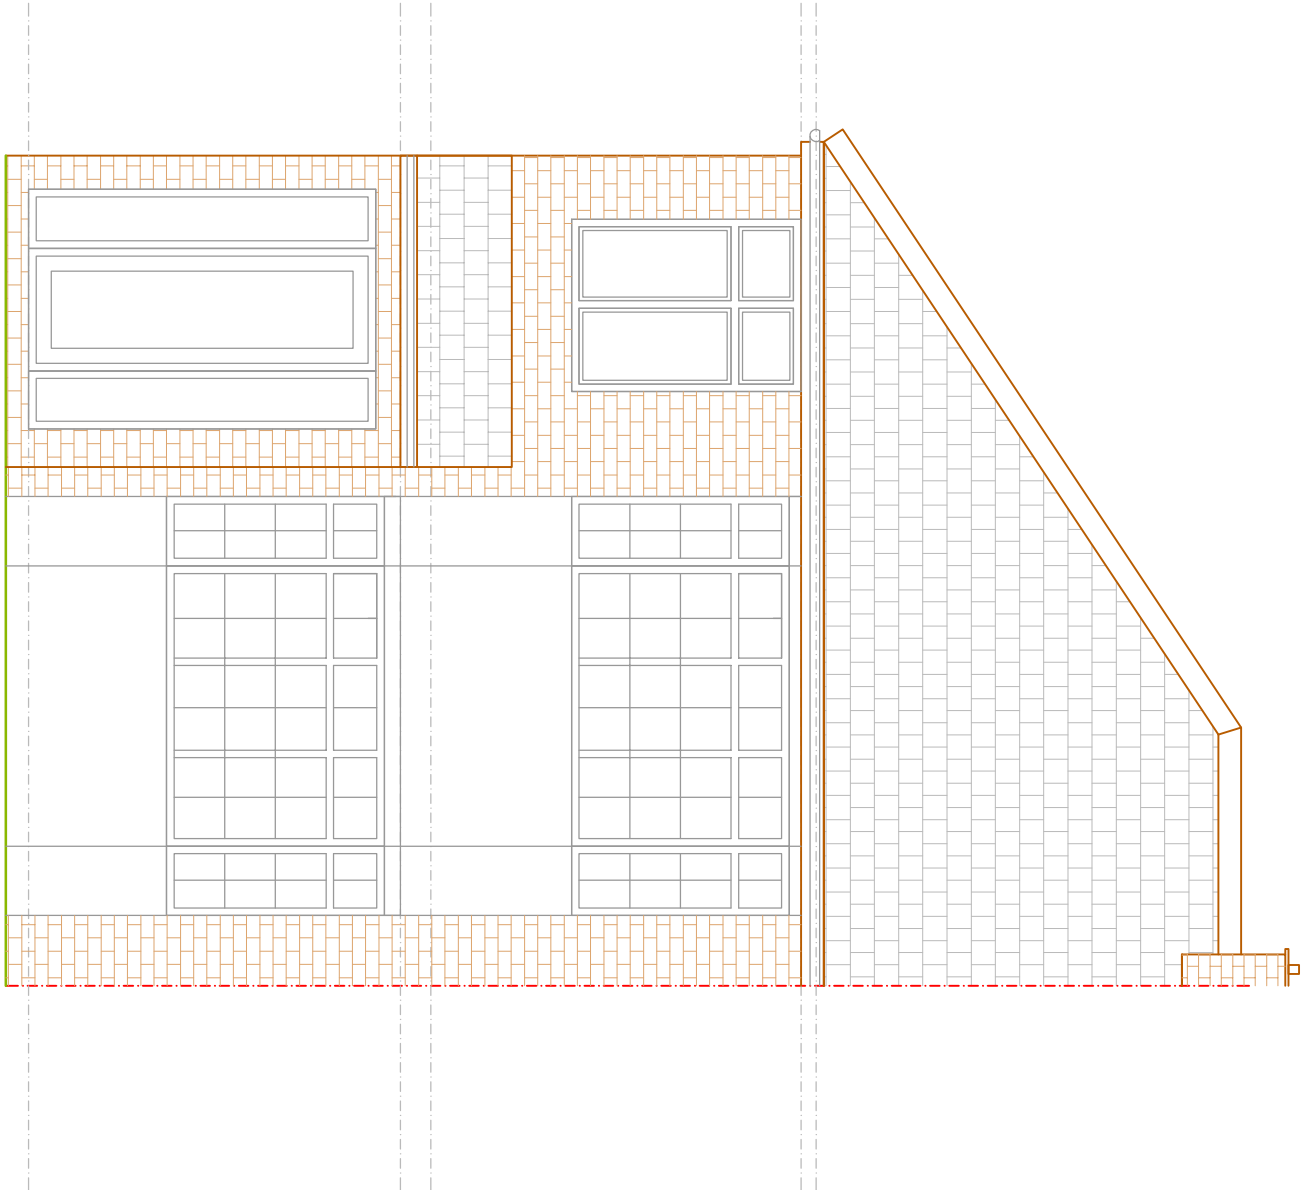

PROPOSED FRONT ELEVATION
SCALE BAR 1:50 @ A1

Cotswold Residential Design Ltd

Oxford Office: 1375, Carden Mobile Home Park,

Carden

Milstone Road

Oxfordshire,

OX18 3FU

Telephone: 07865726328

Email:cotswoldresidential@yahoo.com

DRAWING TITLE: PROPOSED ELEVATIONS

SITE ADDRESS: 37 HAYES END DRIVE, HAYES

SCALE: 1:50 @ A1

DRAWN BY: BG

DATE:10.04.21

RAWING NO: CHURCH END/04 REVISION A