

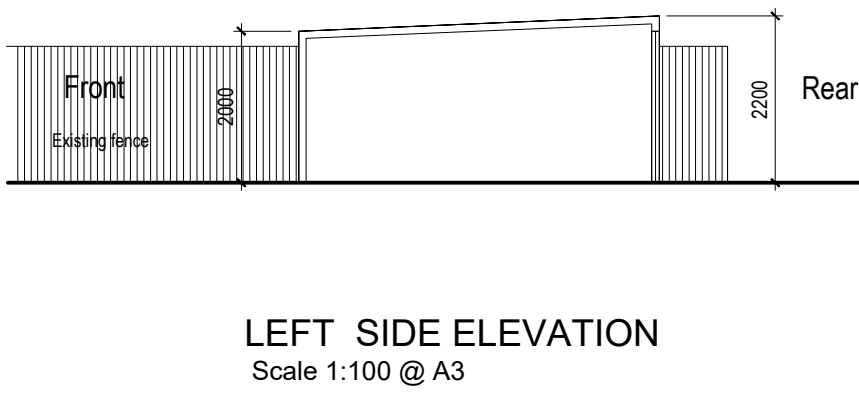
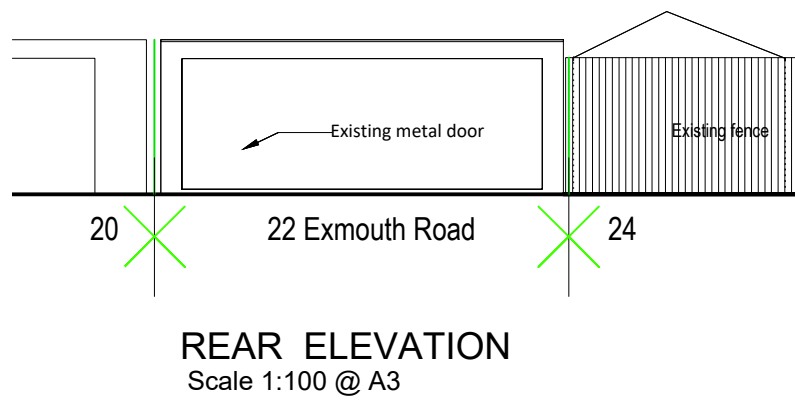
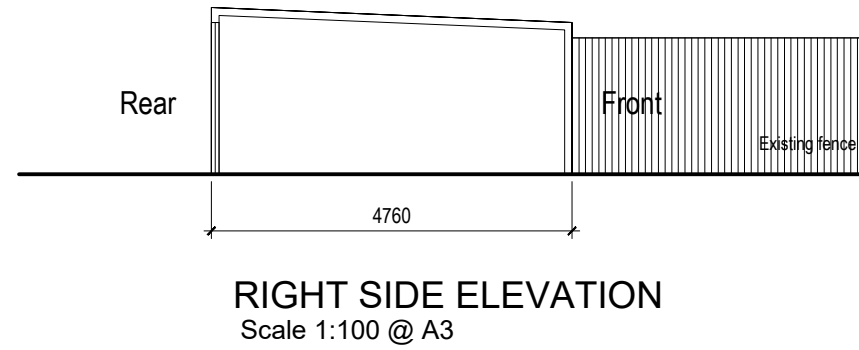
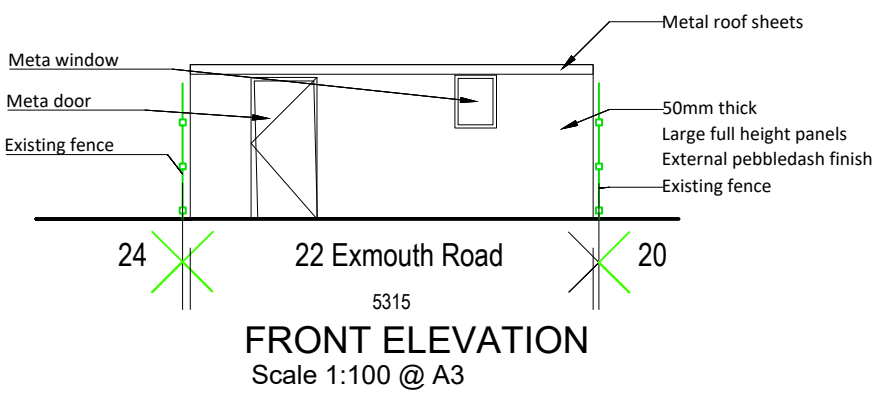
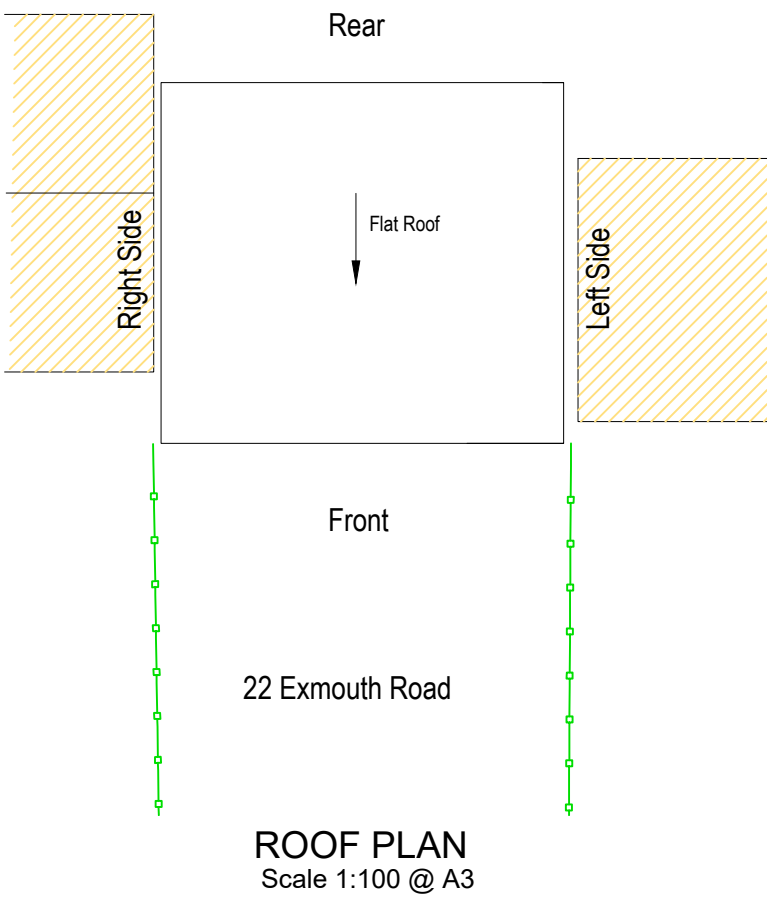


EXISTING

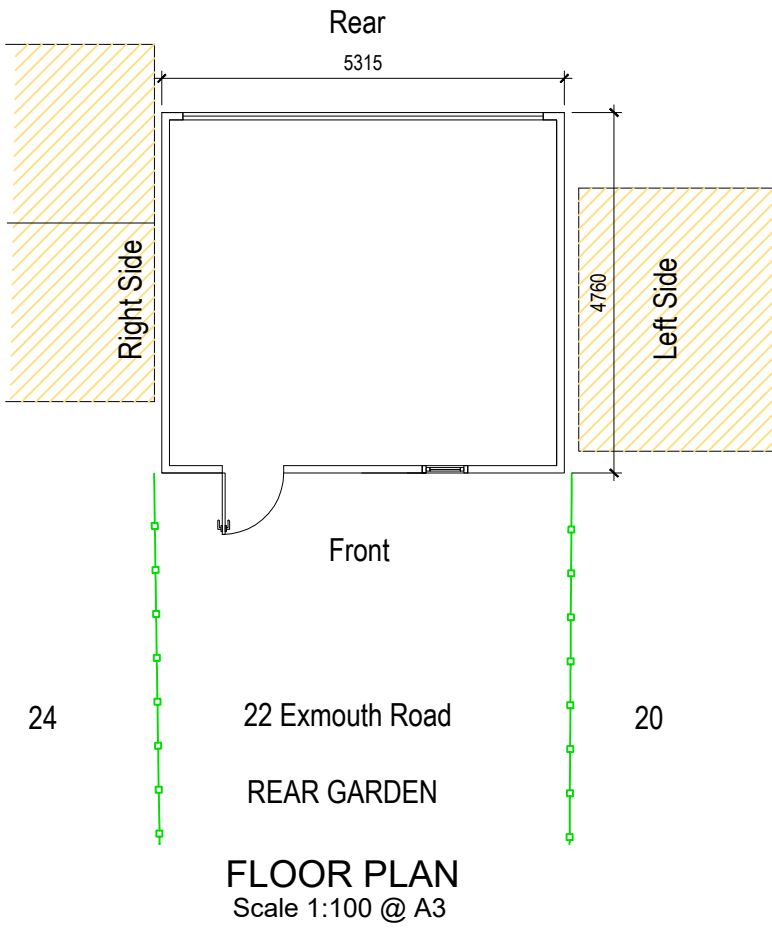

Existing outbuilding build from temporary structure 25.30sq.m

 

Rev	Desc	By	Date	Ch
REVISIONS				

arkluta
15 Ashfield Road
London
W3 7JE

Tel (+ 44) 0208 743 5600
Mob (+ 44) 077 69811452
E-mail: arkluta@hotmail.co.uk

Project:
22 Exmouth Road
HA4 OUF
Client :
Title:
EXISTING
FLOOR PLAN, ROOF PLAN AND ELEVATIONS

Scale: 1:100@A3	Drawn by: GME
Date: DEC 2021	Checked by: LV
Drawing No: 22-BW-02L	Rev: .