




PROPOSED

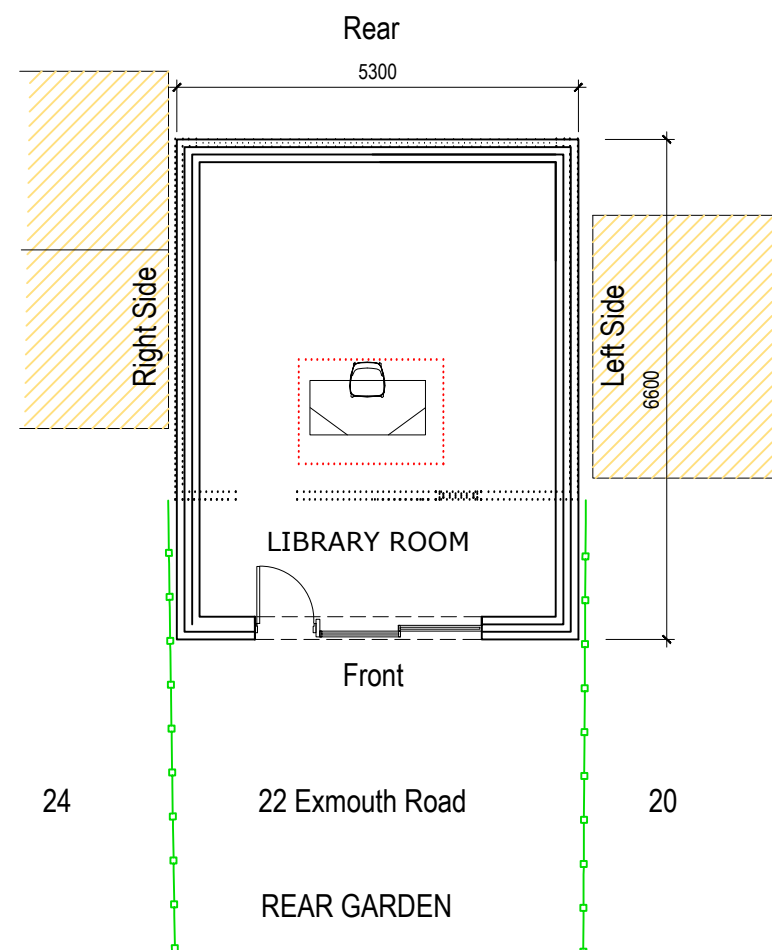


FLOOR PLAN
Scale 1:100 @ A3

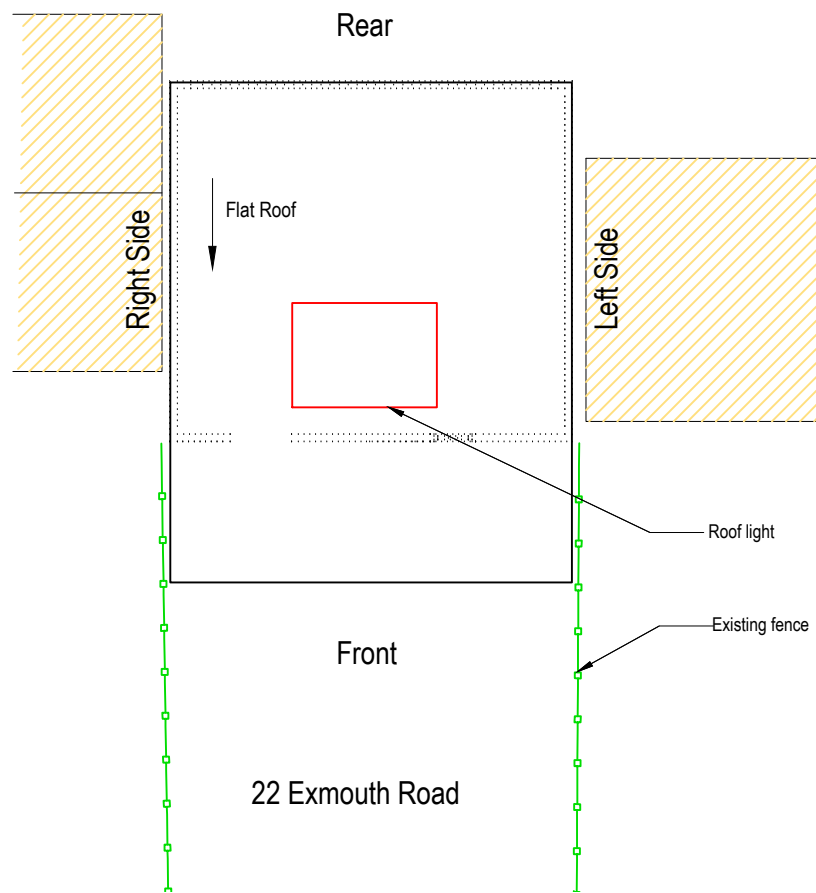


ROOF PLAN
Scale 1:100 @ A3

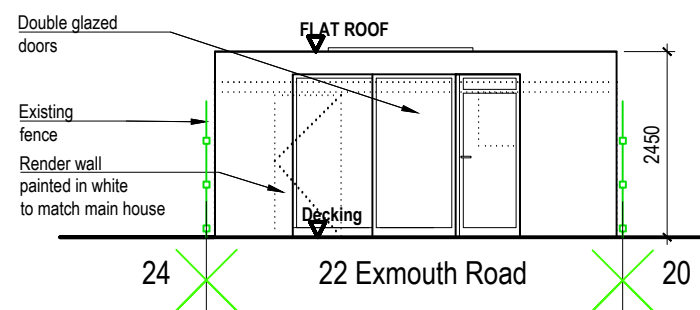


FRONT ELEVATION
Scale 1:100 @ A3

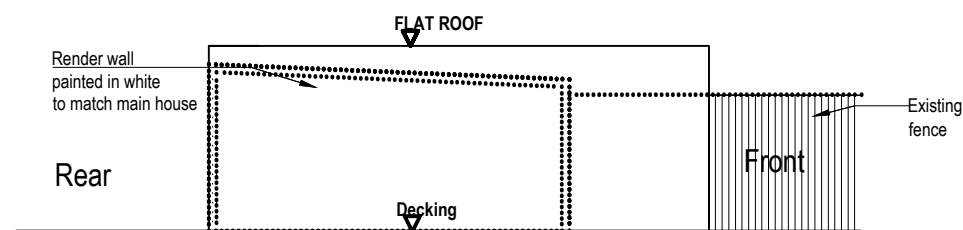

RIGHT SIDE ELEVATION
Scale 1:100 @ A3

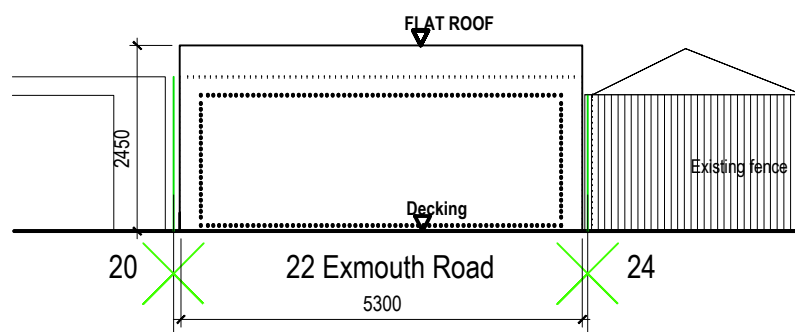


REAR ELEVATION
Scale 1:100 @ A3

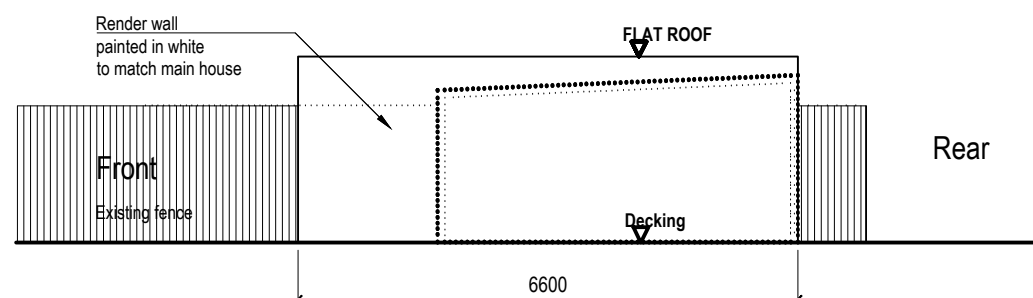

LEFT SIDE ELEVATION
Scale 1:100 @ A3

 New proposed Outbuilding
35.00sq.m

 

Rev	Desc	By	Date	Ch
REVISIONS				

arkluta

15 Ashfield Road
London
W3 7JE

Tel (+ 44) 0208 743 5600
Mob (+ 44) 077 69811452
E-mail: arkluta@hotmail.co.uk

Project:
22 Exmouth Road
HA4 OUF
Client :

PROPOSED
FLOOR PLAN, ROOF PLAN AND ELEVATIONS

Scale: 1:100@A3	Drawn by: GME
Date: DEC 2021	Checked by: LV
Drawing No: 22-BW-04L	Rev: .