



EXISTING AND PROPOSED SITE PLAN

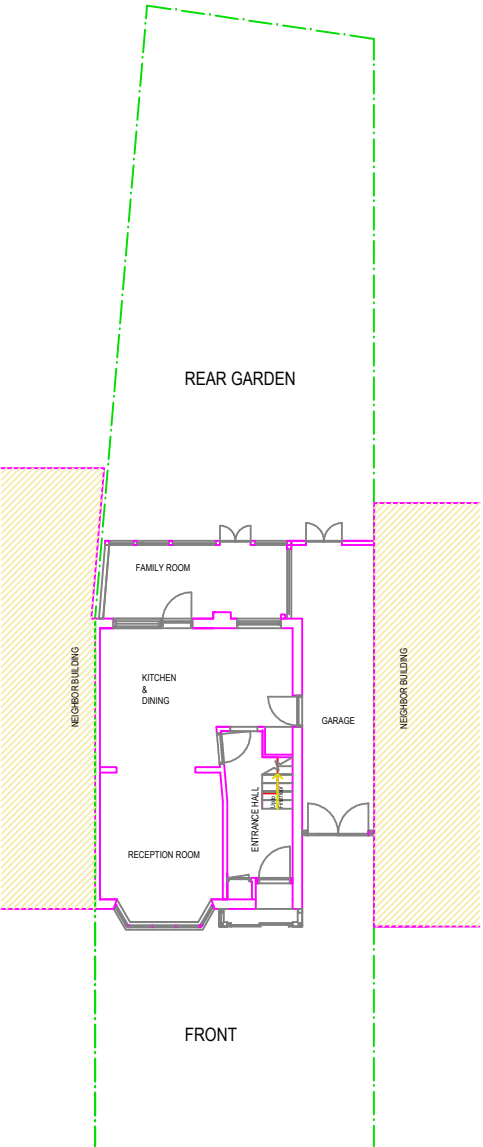


EXISTING SITE PLAN
Scale 1:200 @ A3

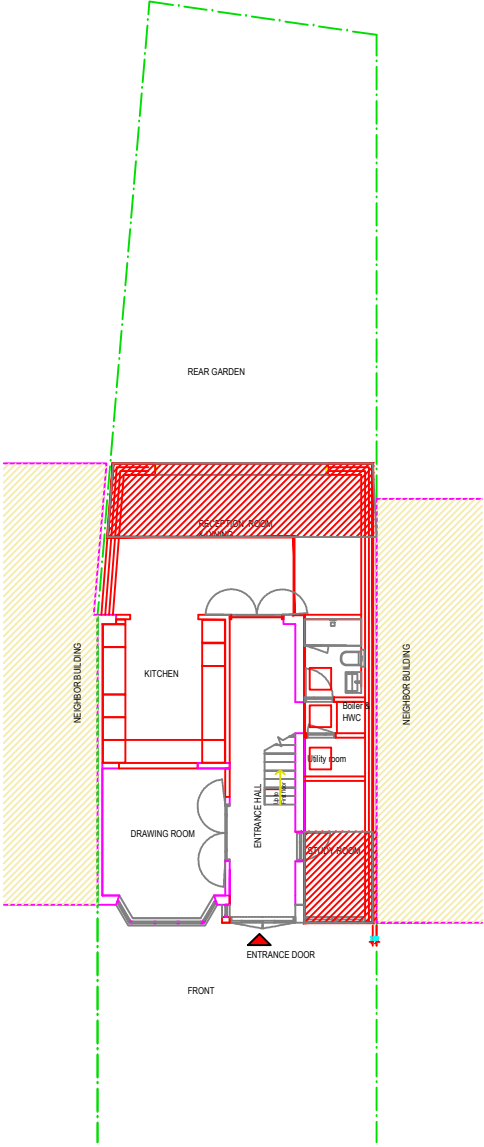

PROPOSED SITE PLAN
Scale 1:200 @ A3

-  Ground Floor rear extension
13.50 sq.m
-  Ground Floor side extension
4.50 sq.m
-  First Floor rear
Gross external area 9.00 sq.m

 

Rev	Desc	By	Date	Ch
REVISIONS				

arkluta

15 Ashfield Road
London
W3 7JE

Tel (+ 44) 0208 743 5600
Mob (+ 44) 077 69811452
E-mail: arkluta@hotmail.co.uk

Project:
68 WINDSOR AVENUE
UB10 9AX
Client :
Title:
EXISTING & PROPOSED
SITE PLAN

Scale:	Drawn by:
1:200@A3	GME
Date:	Checked by:
APRIL 2021	LV
Drawing No:	Rev:
68-WA-01P	.