




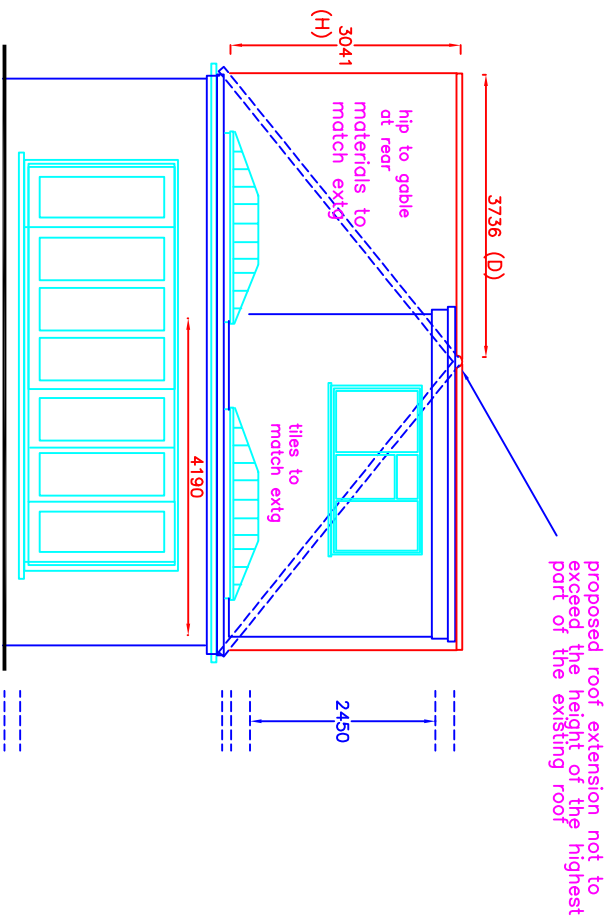


Rear elevation Proposed 1:100

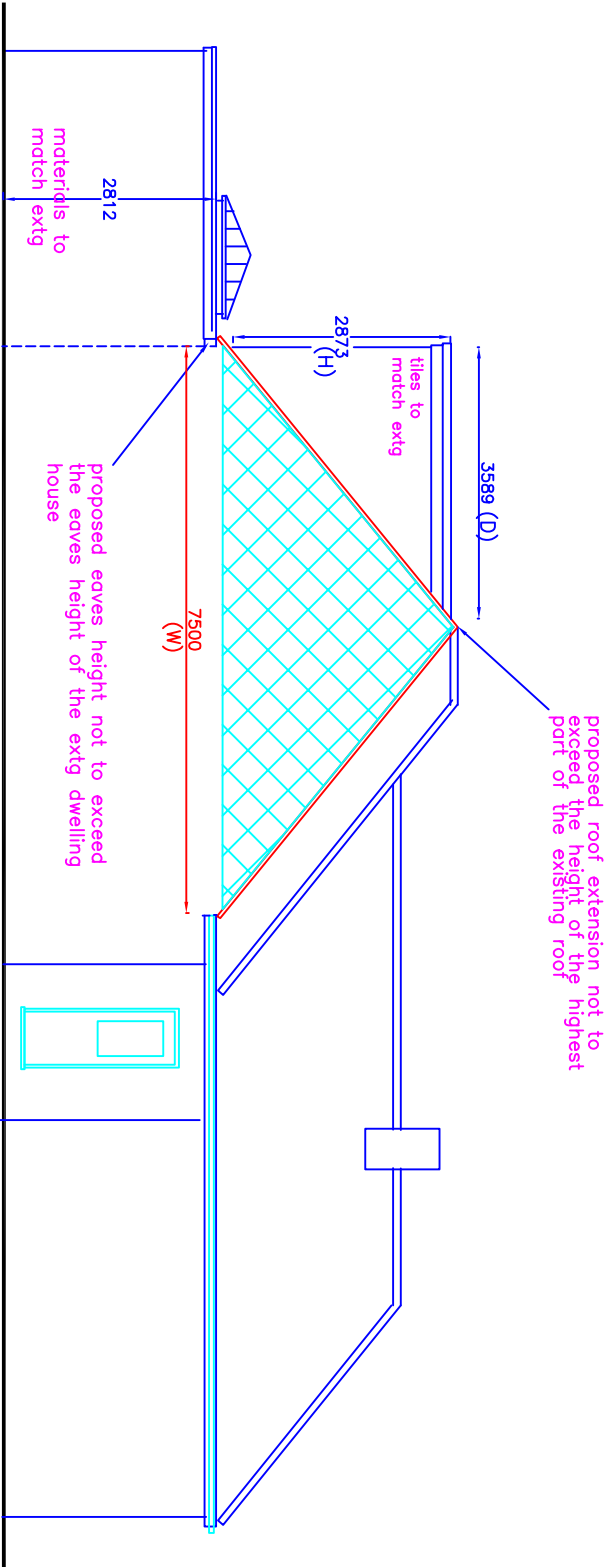

Side elevation Proposed 1:100

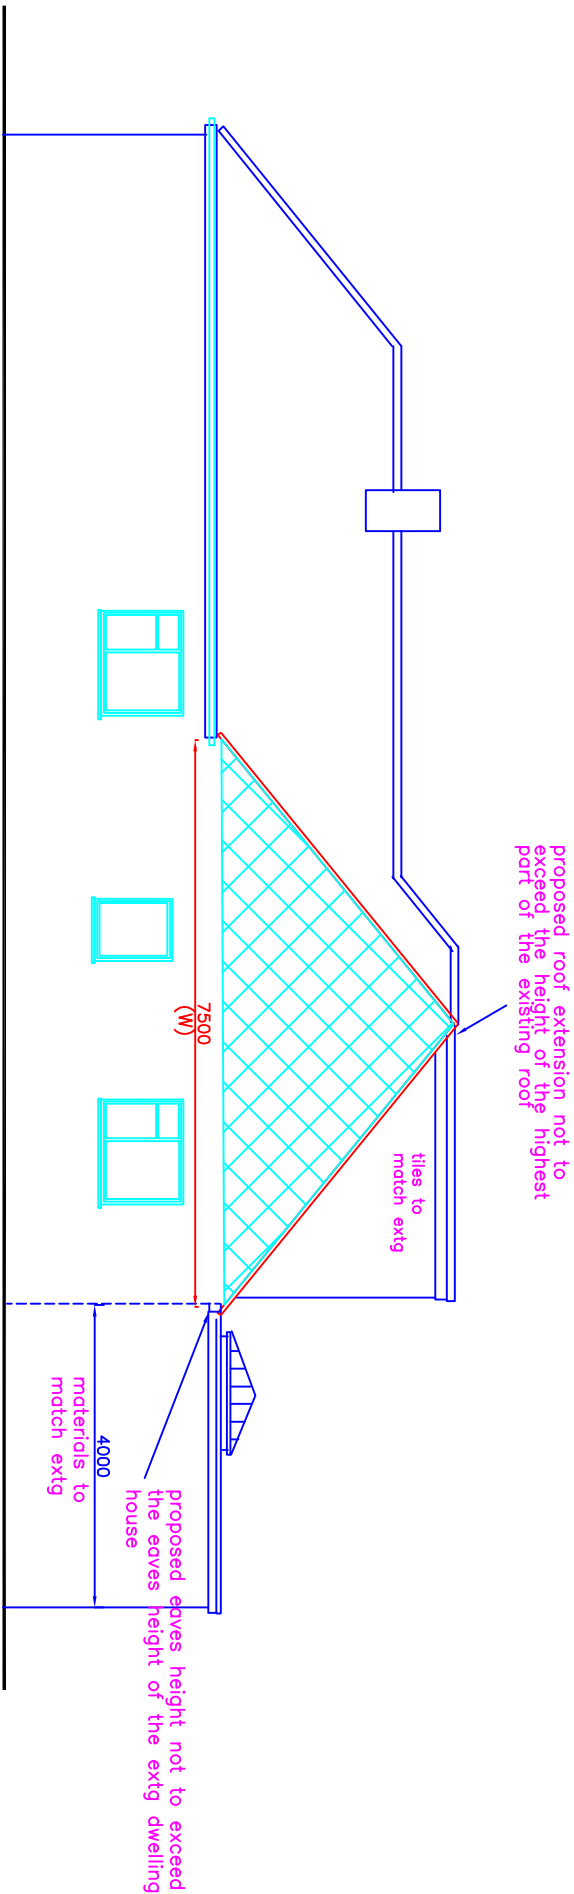

Side elevation Proposed 1:100

 

Front elevation Proposed 1:100

Volume calculations for loft

Volume of hip to gable = $\frac{(D \times H \times W)}{6} \times 2 \text{ gables}$

$\frac{3.736 \times 3.041 \times 7.5}{6} \times 2 = 28.4 \text{ M}^3$

Volume of dormer = $\frac{\text{depth} \times \text{height}}{2} \times \text{width}$

$\frac{3.589 \times 2.873}{2} \times 4.19 = 21.6 \text{ M}^3$

Volume added to loft space = 50 M³/₃

Therefore scheme within GPDO

Rev A – Jun 21 annotation added FOR LDC PURPOSES ONLY			
ADDRESS 4a Parkfield Road Ickenham UB10 8LN			
DRAWING TITLE elevations			
PROPOSAL Rear single storey extension and loft conversion			
SCALE 1:100	DATE Apr 21	REV A	
DRAWING NUMBER L.03			