




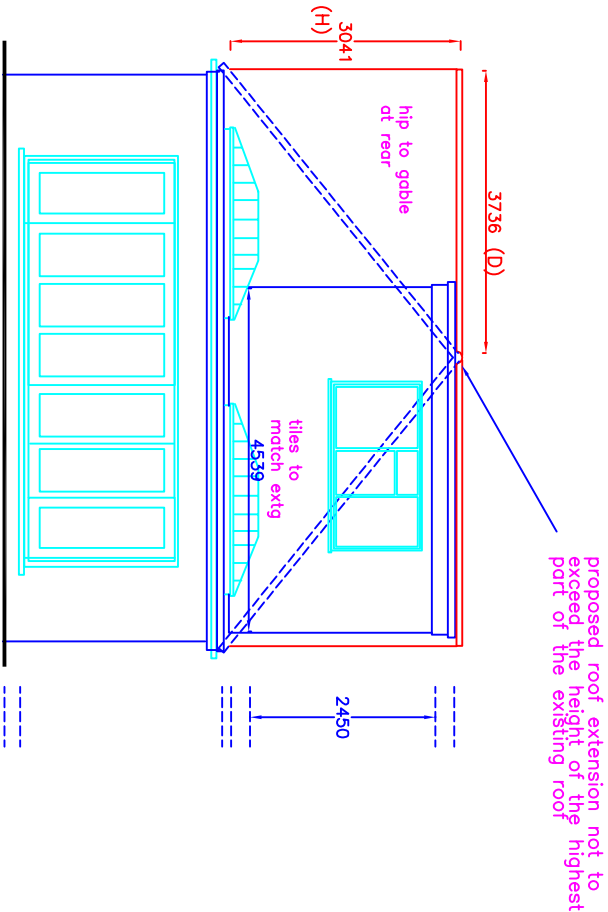


Rear elevation Proposed 1:100

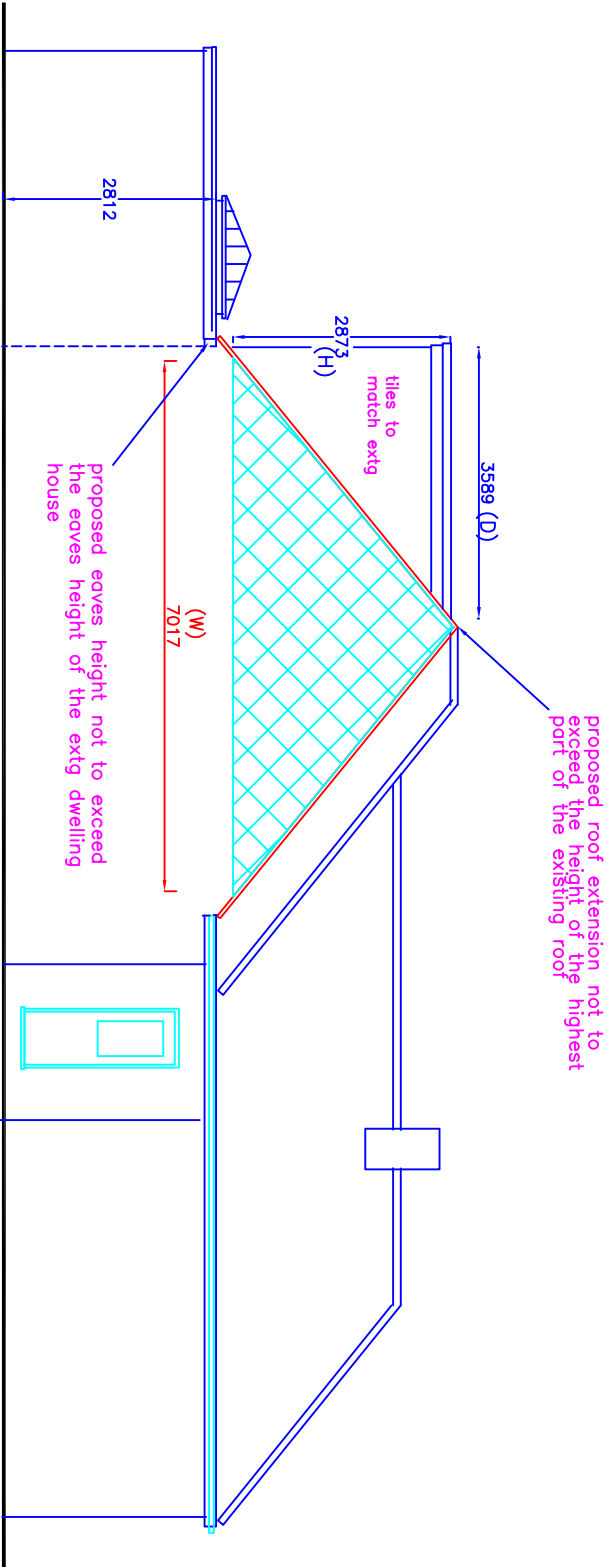

Side elevation Proposed 1:100

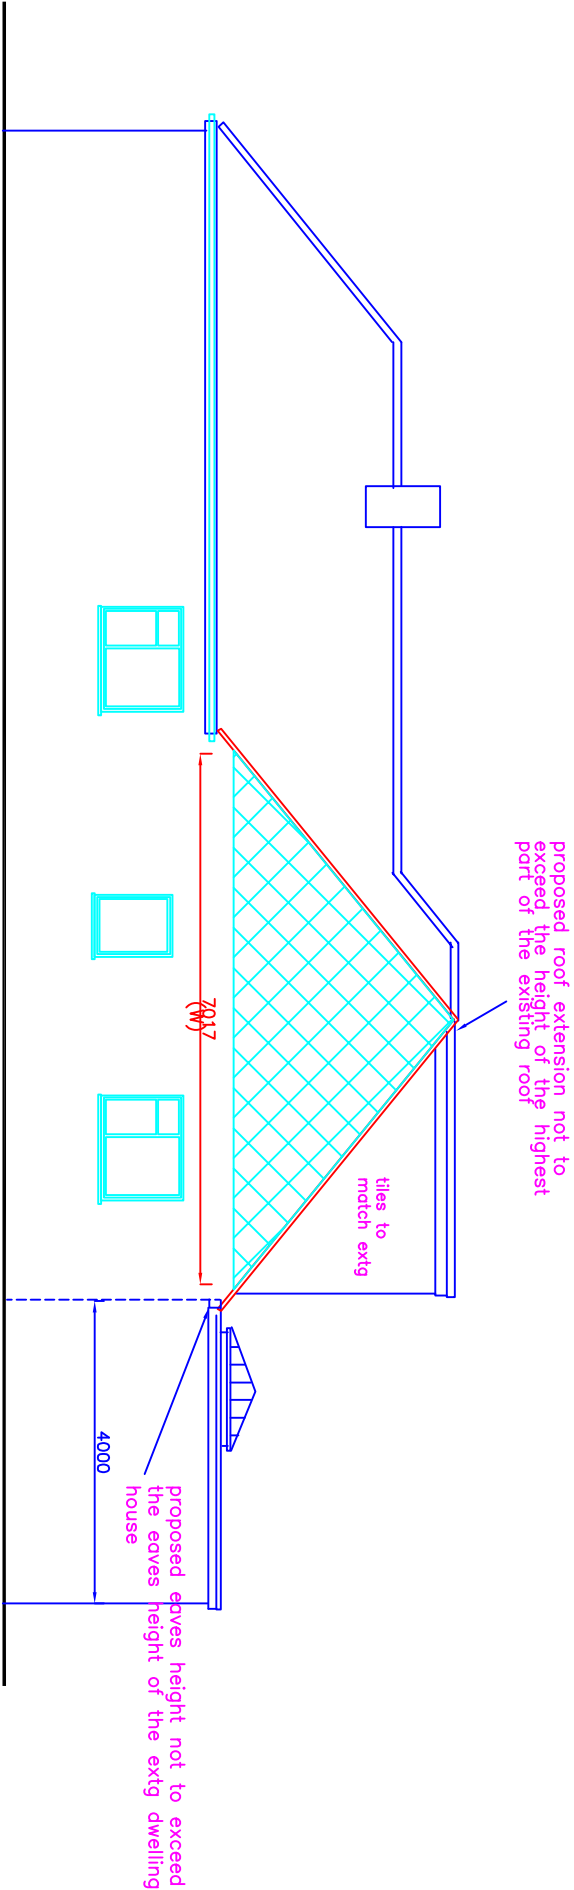

Side elevation Proposed 1:100

 

Front elevation Proposed 1:100

Volume calculations for loft

Volume of hip to gable = $\frac{(D \times H \times W)}{6} \times 2 \text{ gables}$

$\frac{3.736 \times 3.041 \times 7.017}{6} \times 2 = 26.6\text{M}/3$

Volume of dormer = $\frac{\text{depth} \times \text{height}}{2} \times \text{width}$

$\frac{3.589 \times 2.873}{2} \times 4.55 = 23.4 \text{ M}/3$

Volume added to loft space = 50 M/3

Therefore scheme within GPDO

Rev A – Jun 21 annotation added FOR LDC PURPOSES ONLY			
ADDRESS			
4a Parkfield Road Ickenham UB10 8LN			
DRAWING TITLE			
elevations			
PROPOSAL			
Rear single storey extension and loft conversion			
SCALE	DATE	REV	
1:100	Apr 21	A	
DRAWING NUMBER		L.03	