




line of boundary

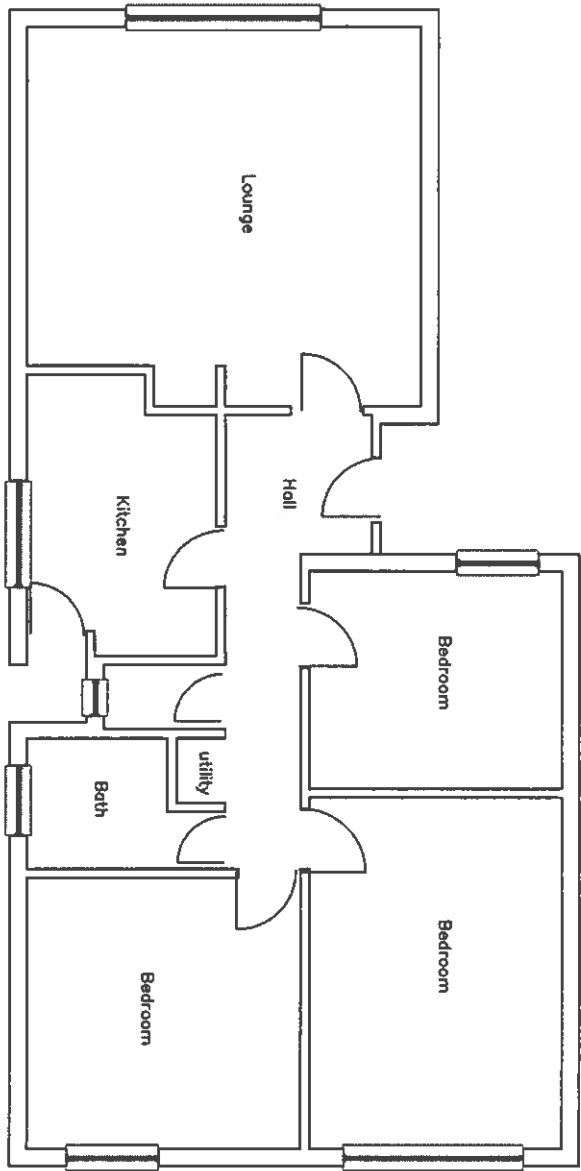

Ground floor plan extg 1:100

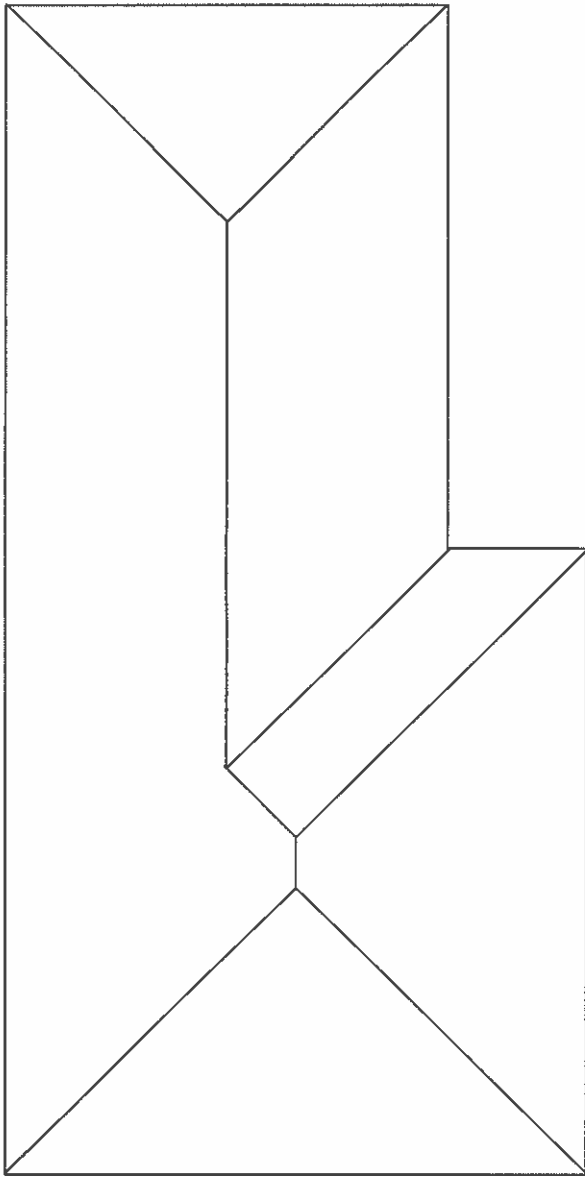


Roof plan extg 1:100

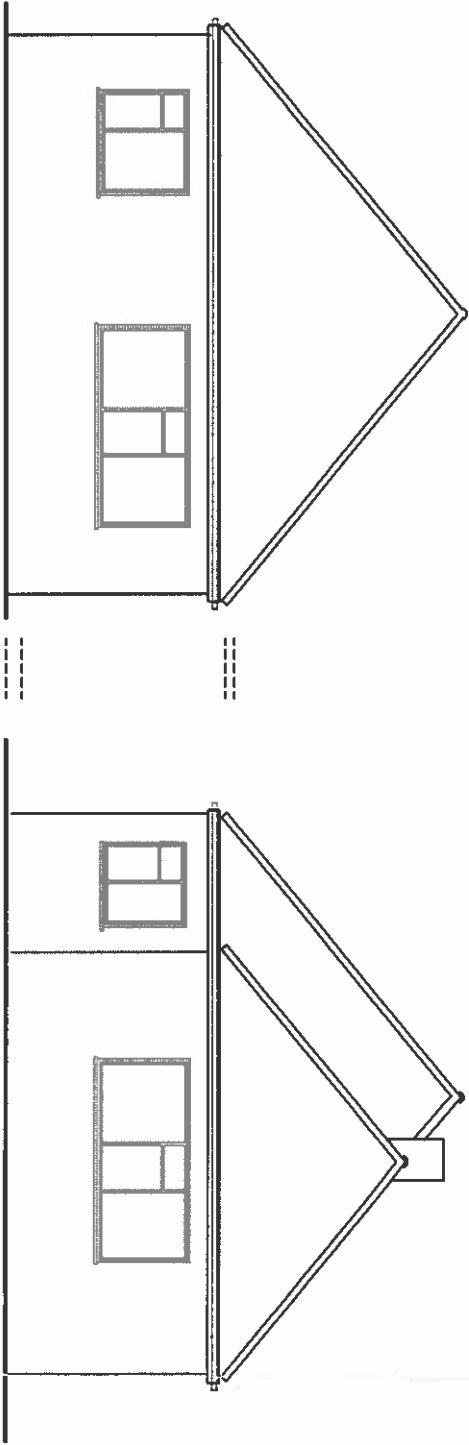


Rear elevation extg 1:100

Front elevation Extg 1:100

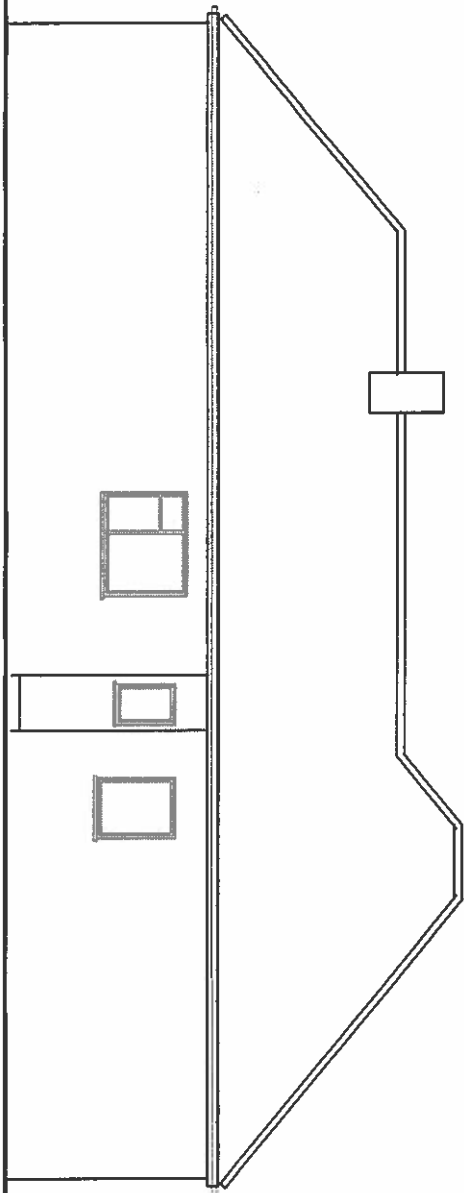

Side elevation Extg 1:100

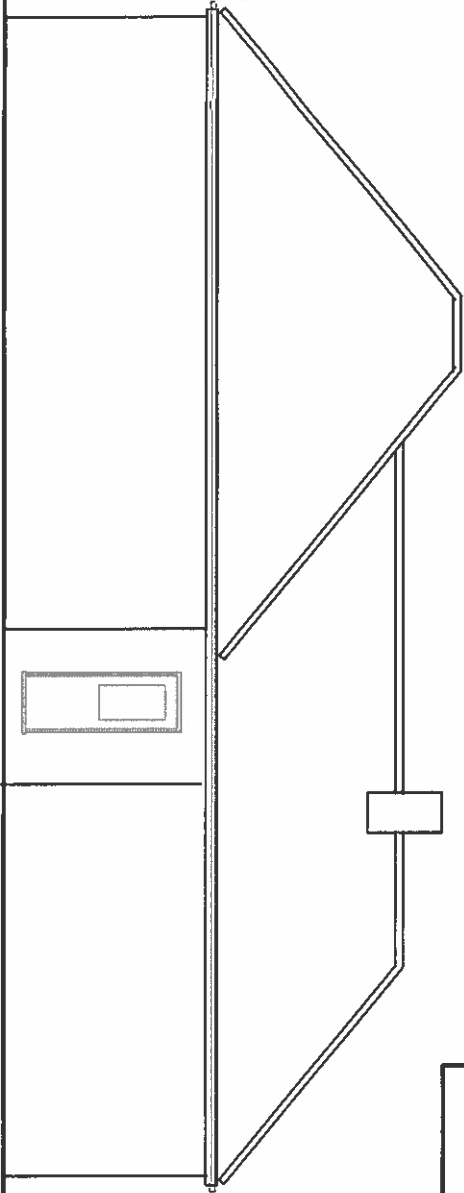

Side elevation Extg 1:100

FOR LDC PURPOSES ONLY

ADDRESS			
4a Parkfield Road Ickenham UB10 8LN			
DRAWING TITLE			
Plans / elevations Extg			
PROPOSAL			
Rear single storey extension Loft conversion			
SCALE	DATE	REV	
1:100	Mar 20		
DRAWING NUMBER		L.01	