




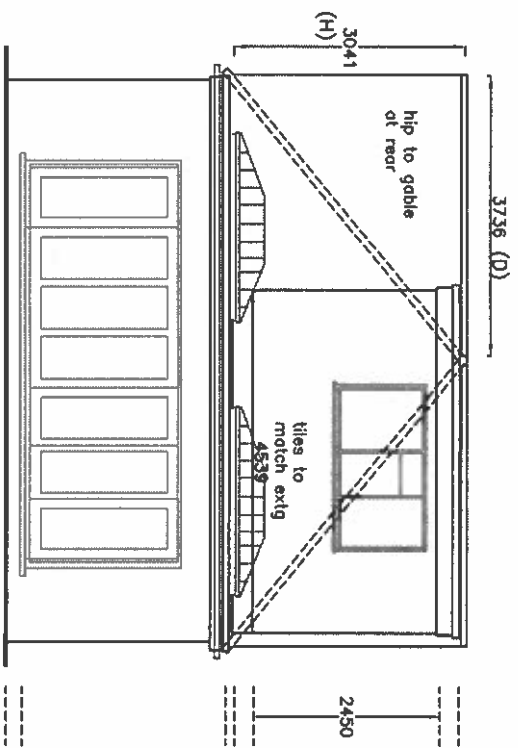


Rear elevation Proposed 1:100

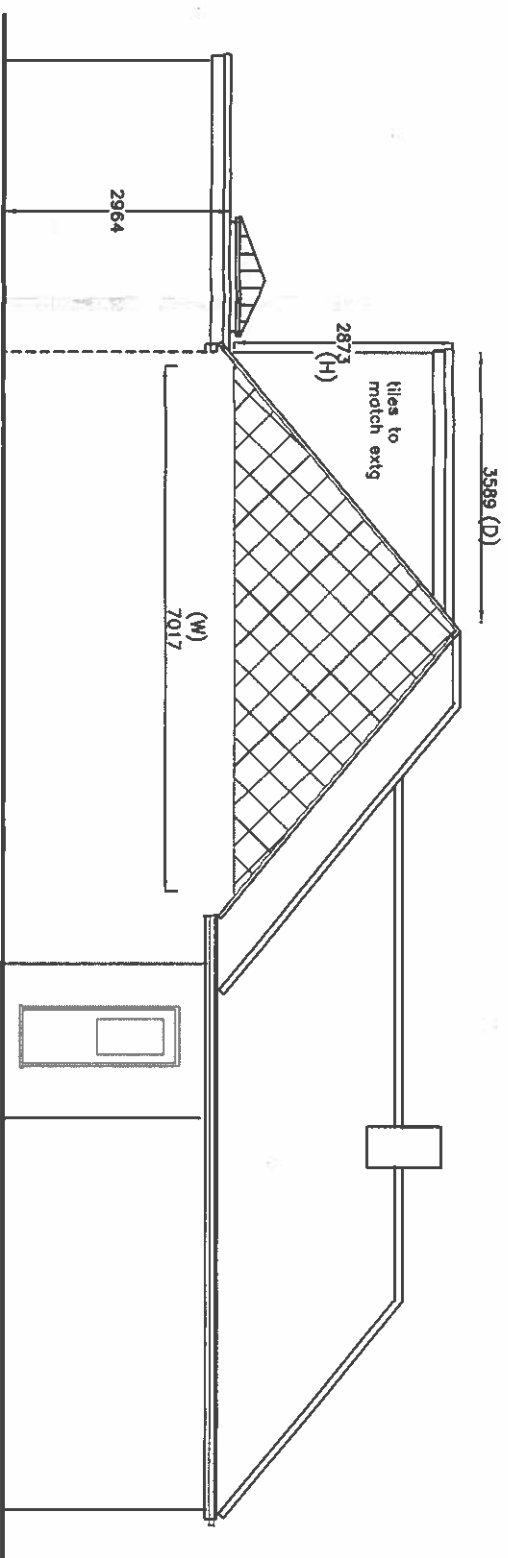

Side elevation Proposed 1:100

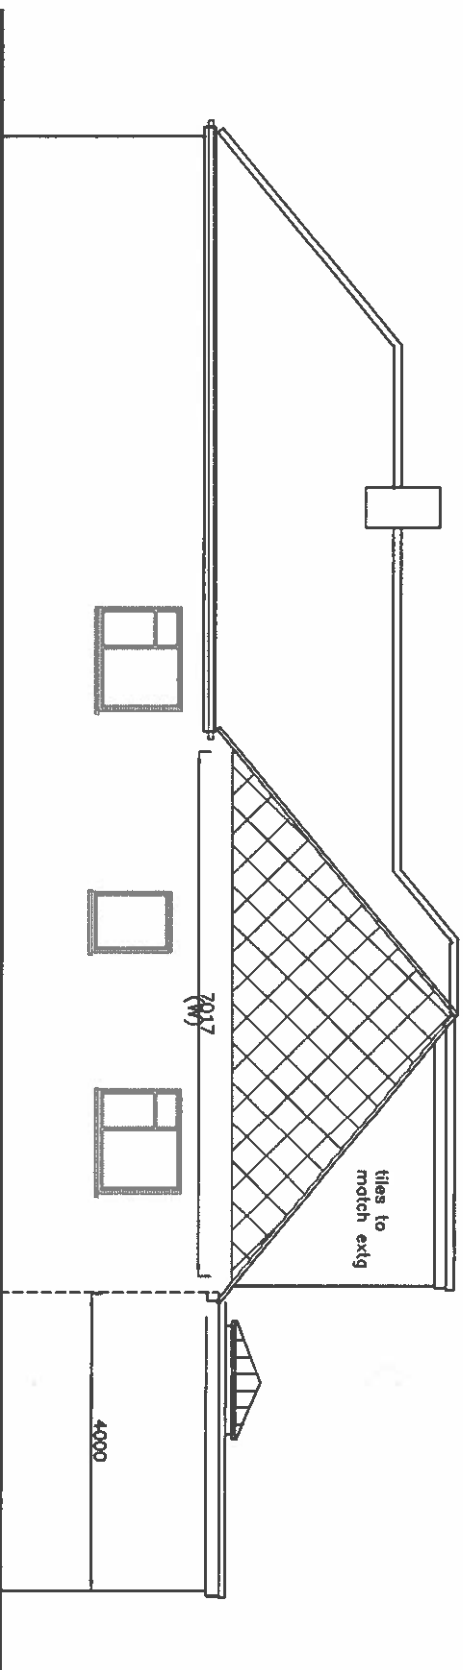

Side elevation Proposed 1:100

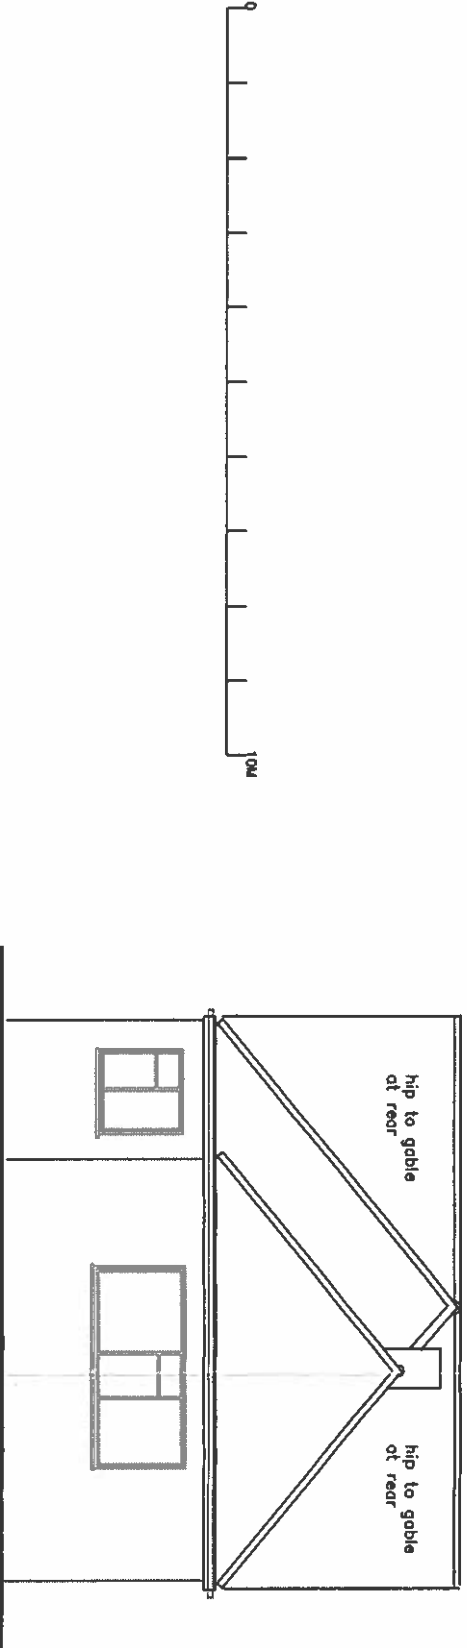

Front elevation Proposed 1:100

Volume calculations for loft	
Volume of hip to gable =	
$\frac{(D \times H \times W)}{6} \times 2 \text{ gables}$	
$\frac{3,736 \times 3,041 \times 7,017}{6} \times 2 = 26.6 \text{ M}^3$	
Volume of dormer =	
$\frac{\text{depth} \times \text{height}}{2} \times \text{width}$	
$\frac{3,589 \times 2,873}{2} \times 4.55 = 23.4 \text{ M}^3$	
Volume added to loft space =	
50 M ³	
Therefore scheme within GPDO	

FOR LDC PURPOSES ONLY

ADDRESS	
40 Parkfield Road	
Ickenham	
UB10 8LN	
DRAWING TITLE	
elevations	
PROPOSAL	
Rear single storey extension and loft conversion	
SCALE	DATE
1:100	Apr 21
DRAWING NUMBER	REV
L.03	