




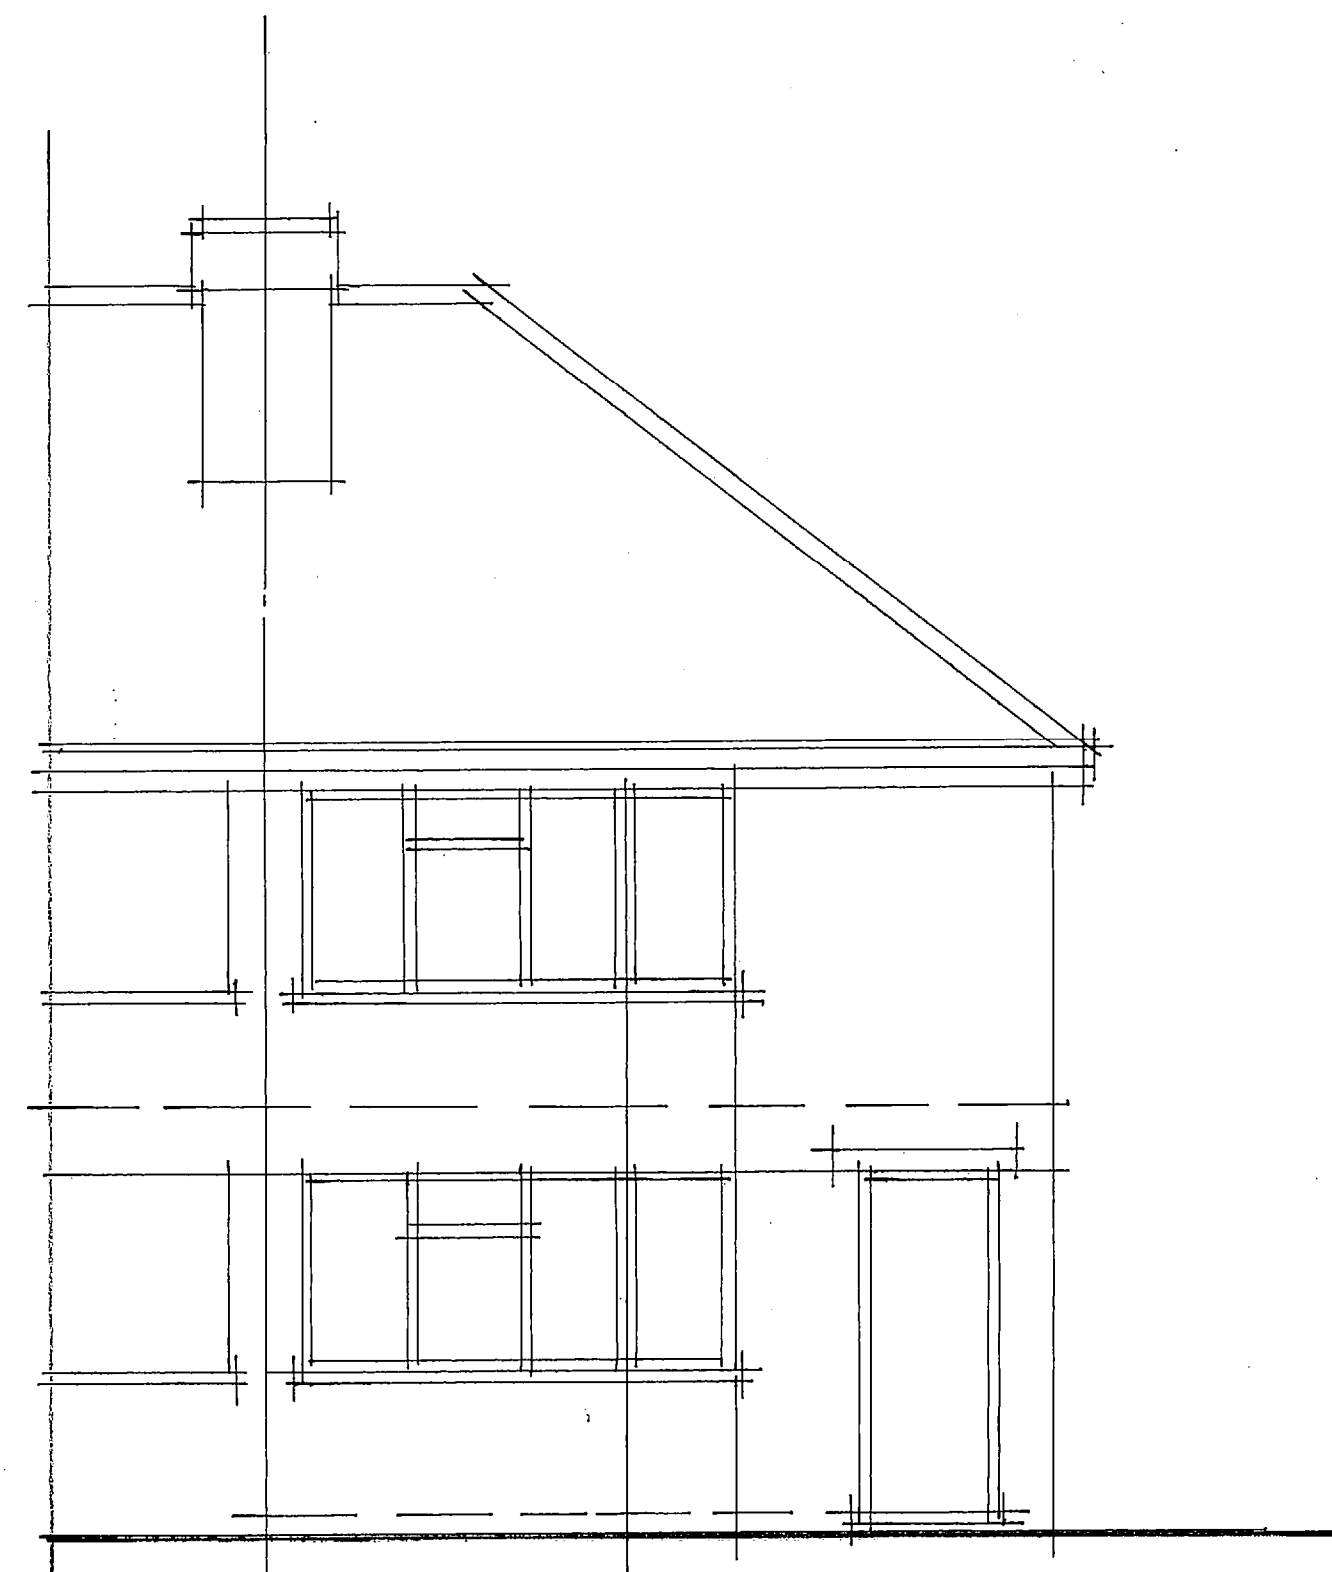


FRONT ELEVATION

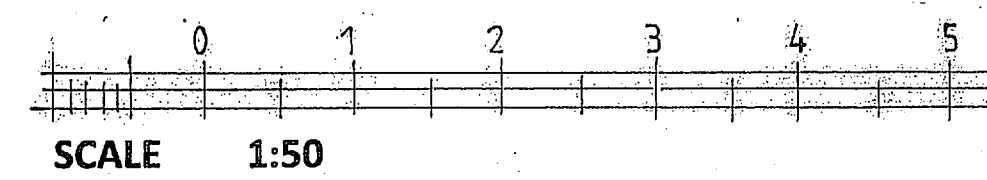

REAR ELEVATION

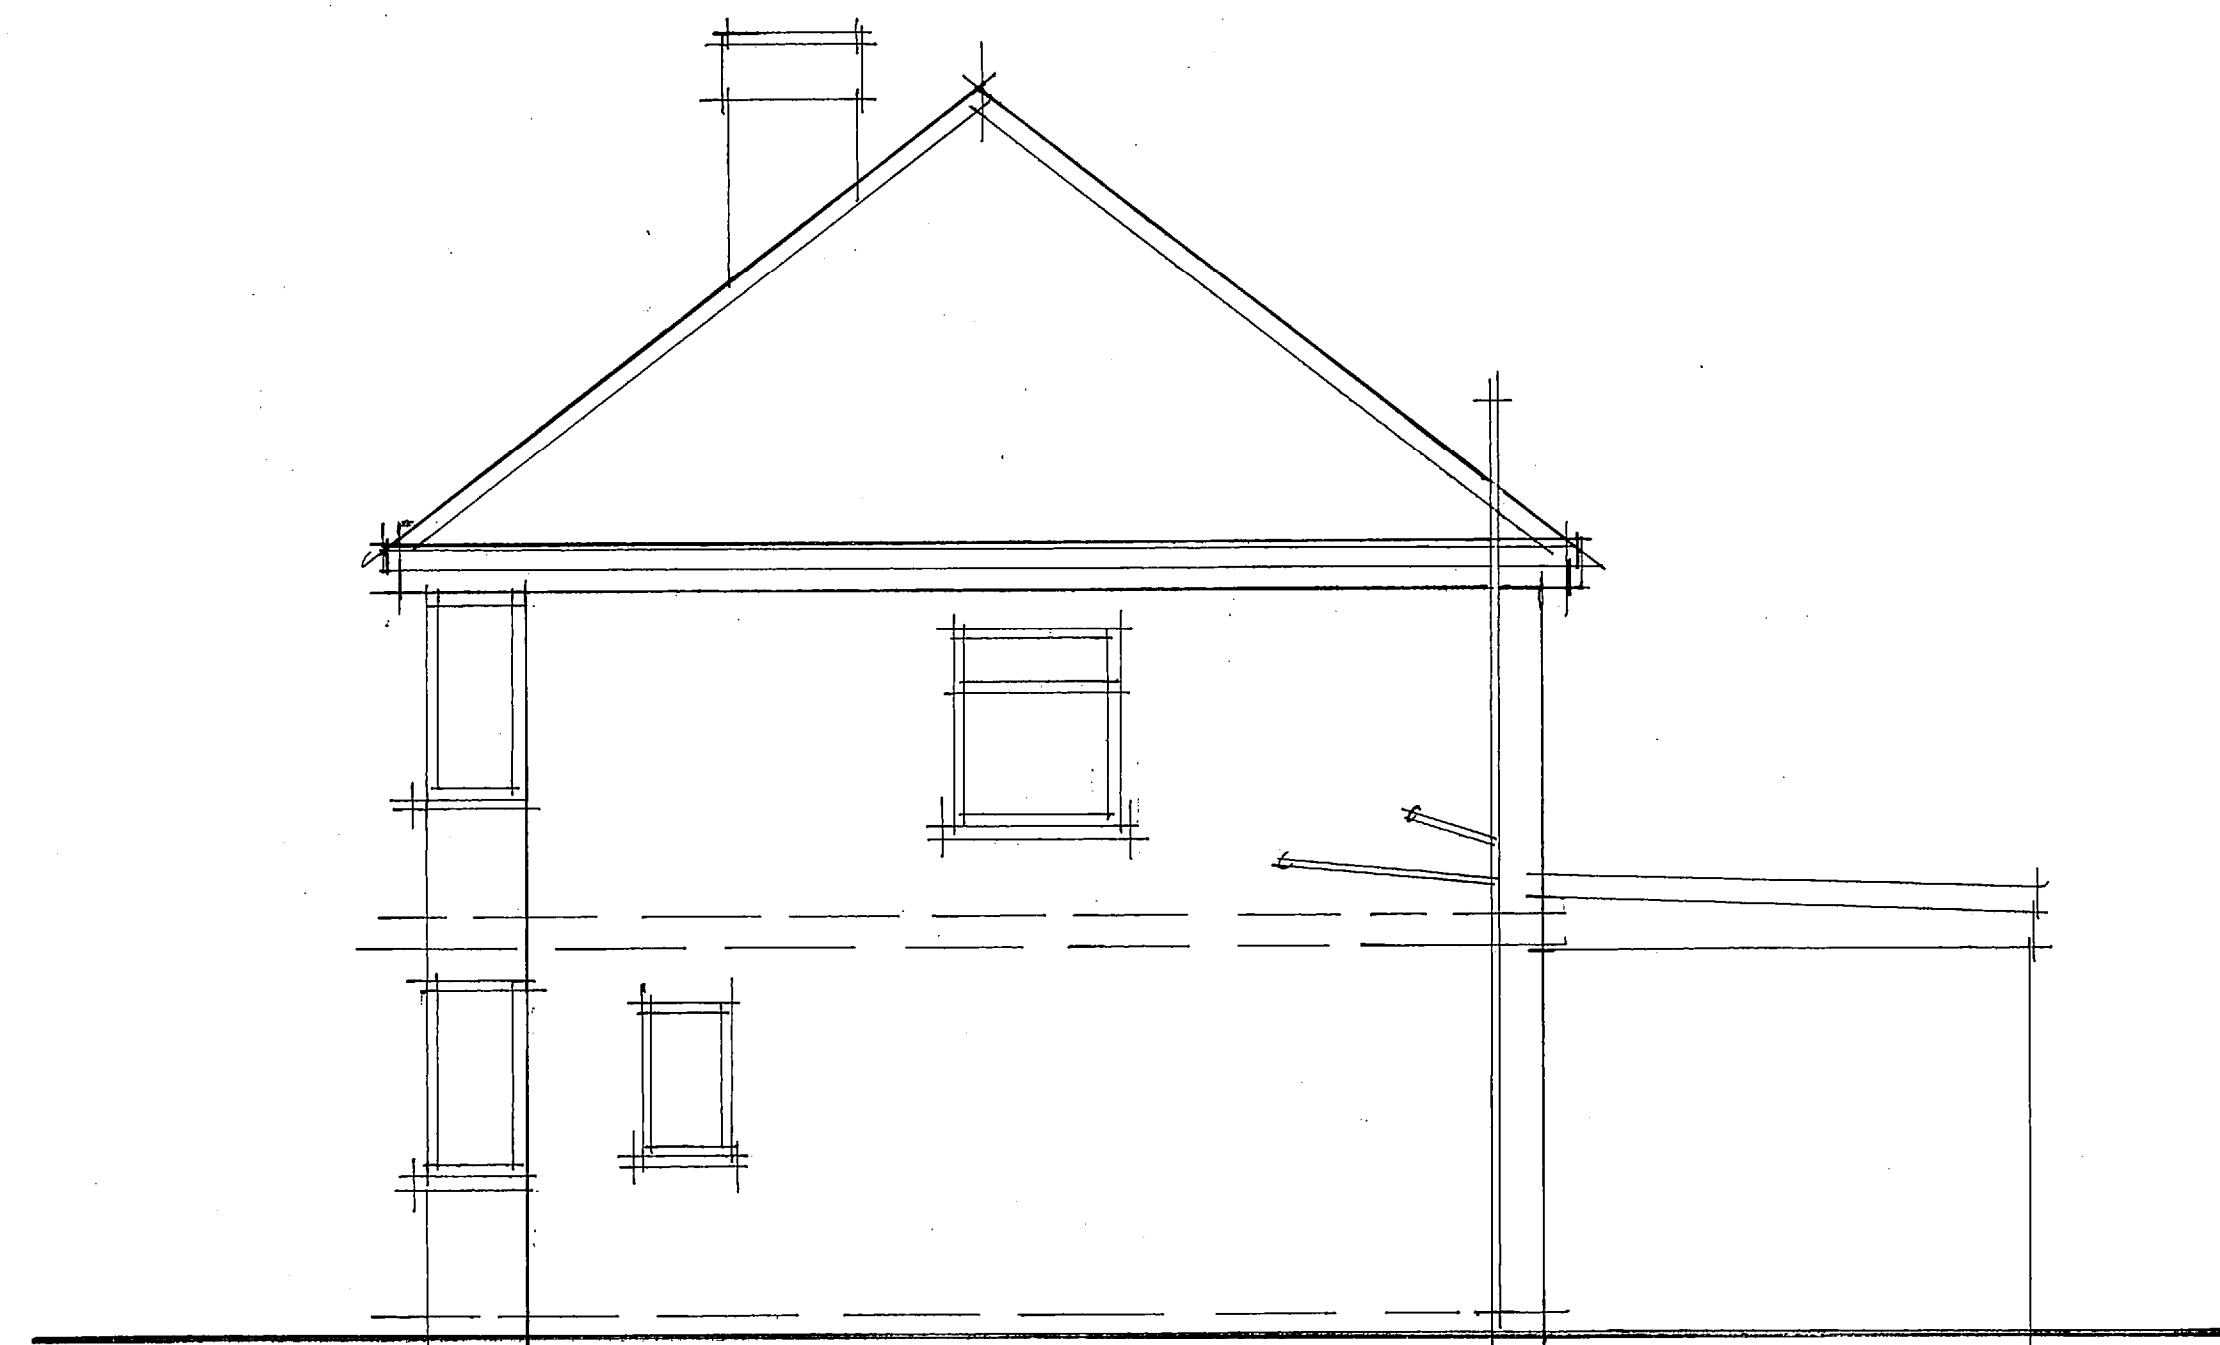

SIDE ELEVATION

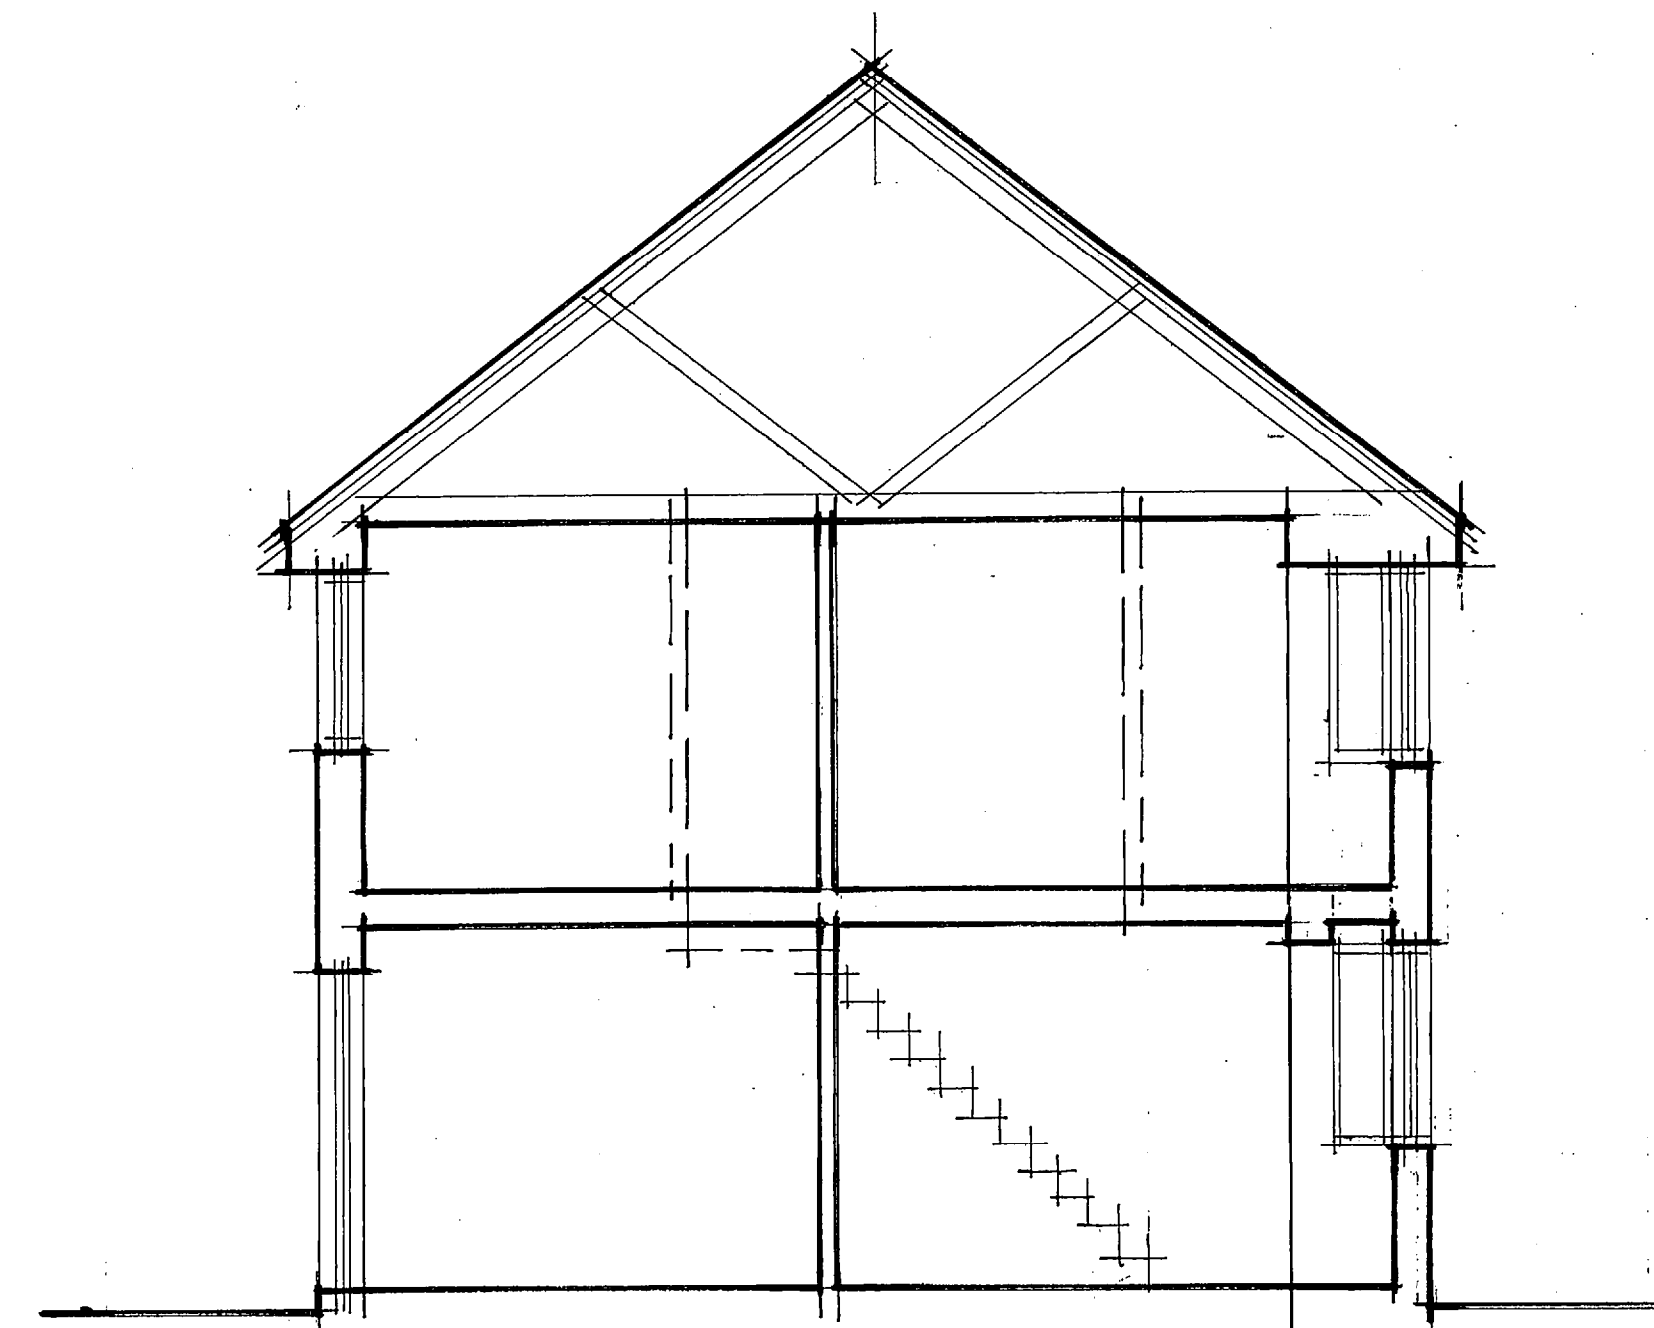

SECTION

DESCRIPTION	DATE	REV
-------------	------	-----



CLIENT

JOB
79 ROYAL CRESCENT
RUISLIP

DRAWING TITLE
AS EXISTING
elevations and sections

DATE	APRIL 2021	DRAWN	10
SCALE	1" = 50' @ A1 SIZE		

JOB No 1705	DRAWING No. 02	REVISION
--------------------	-----------------------	----------