


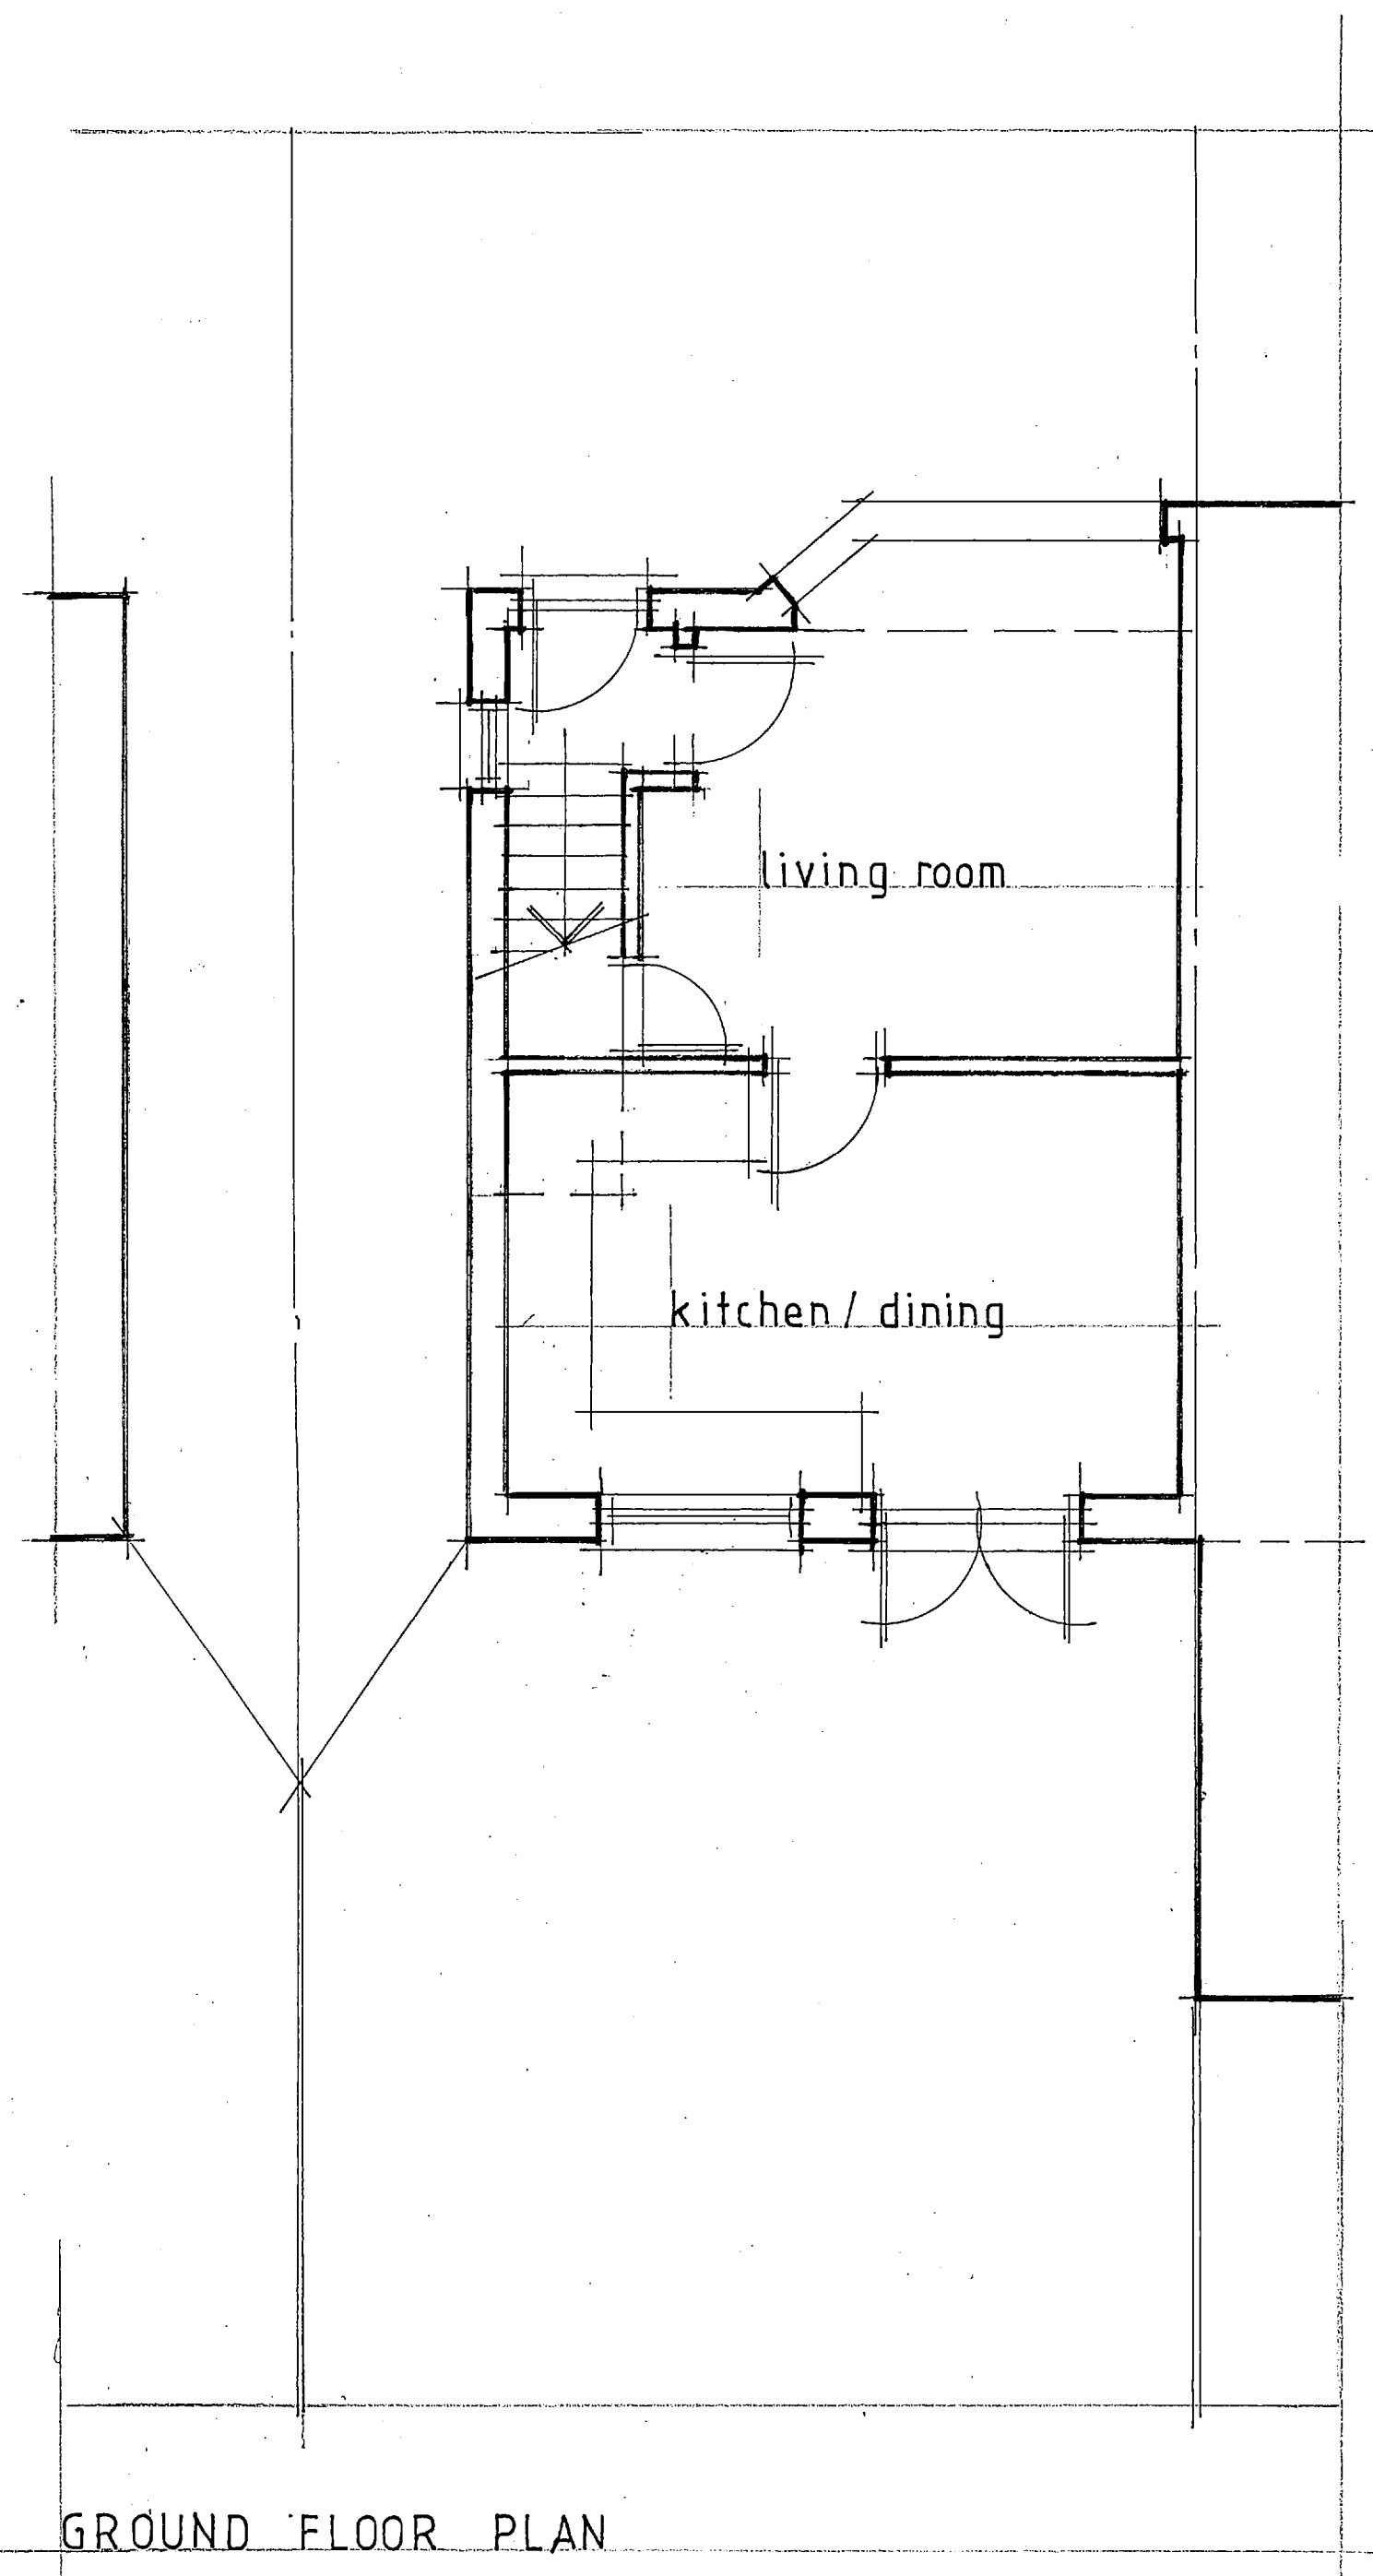


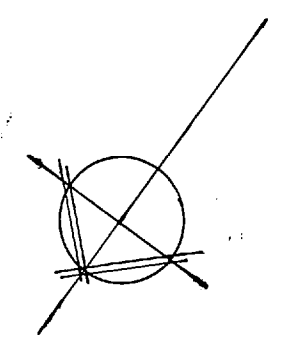


GROUND FLOOR PLAN

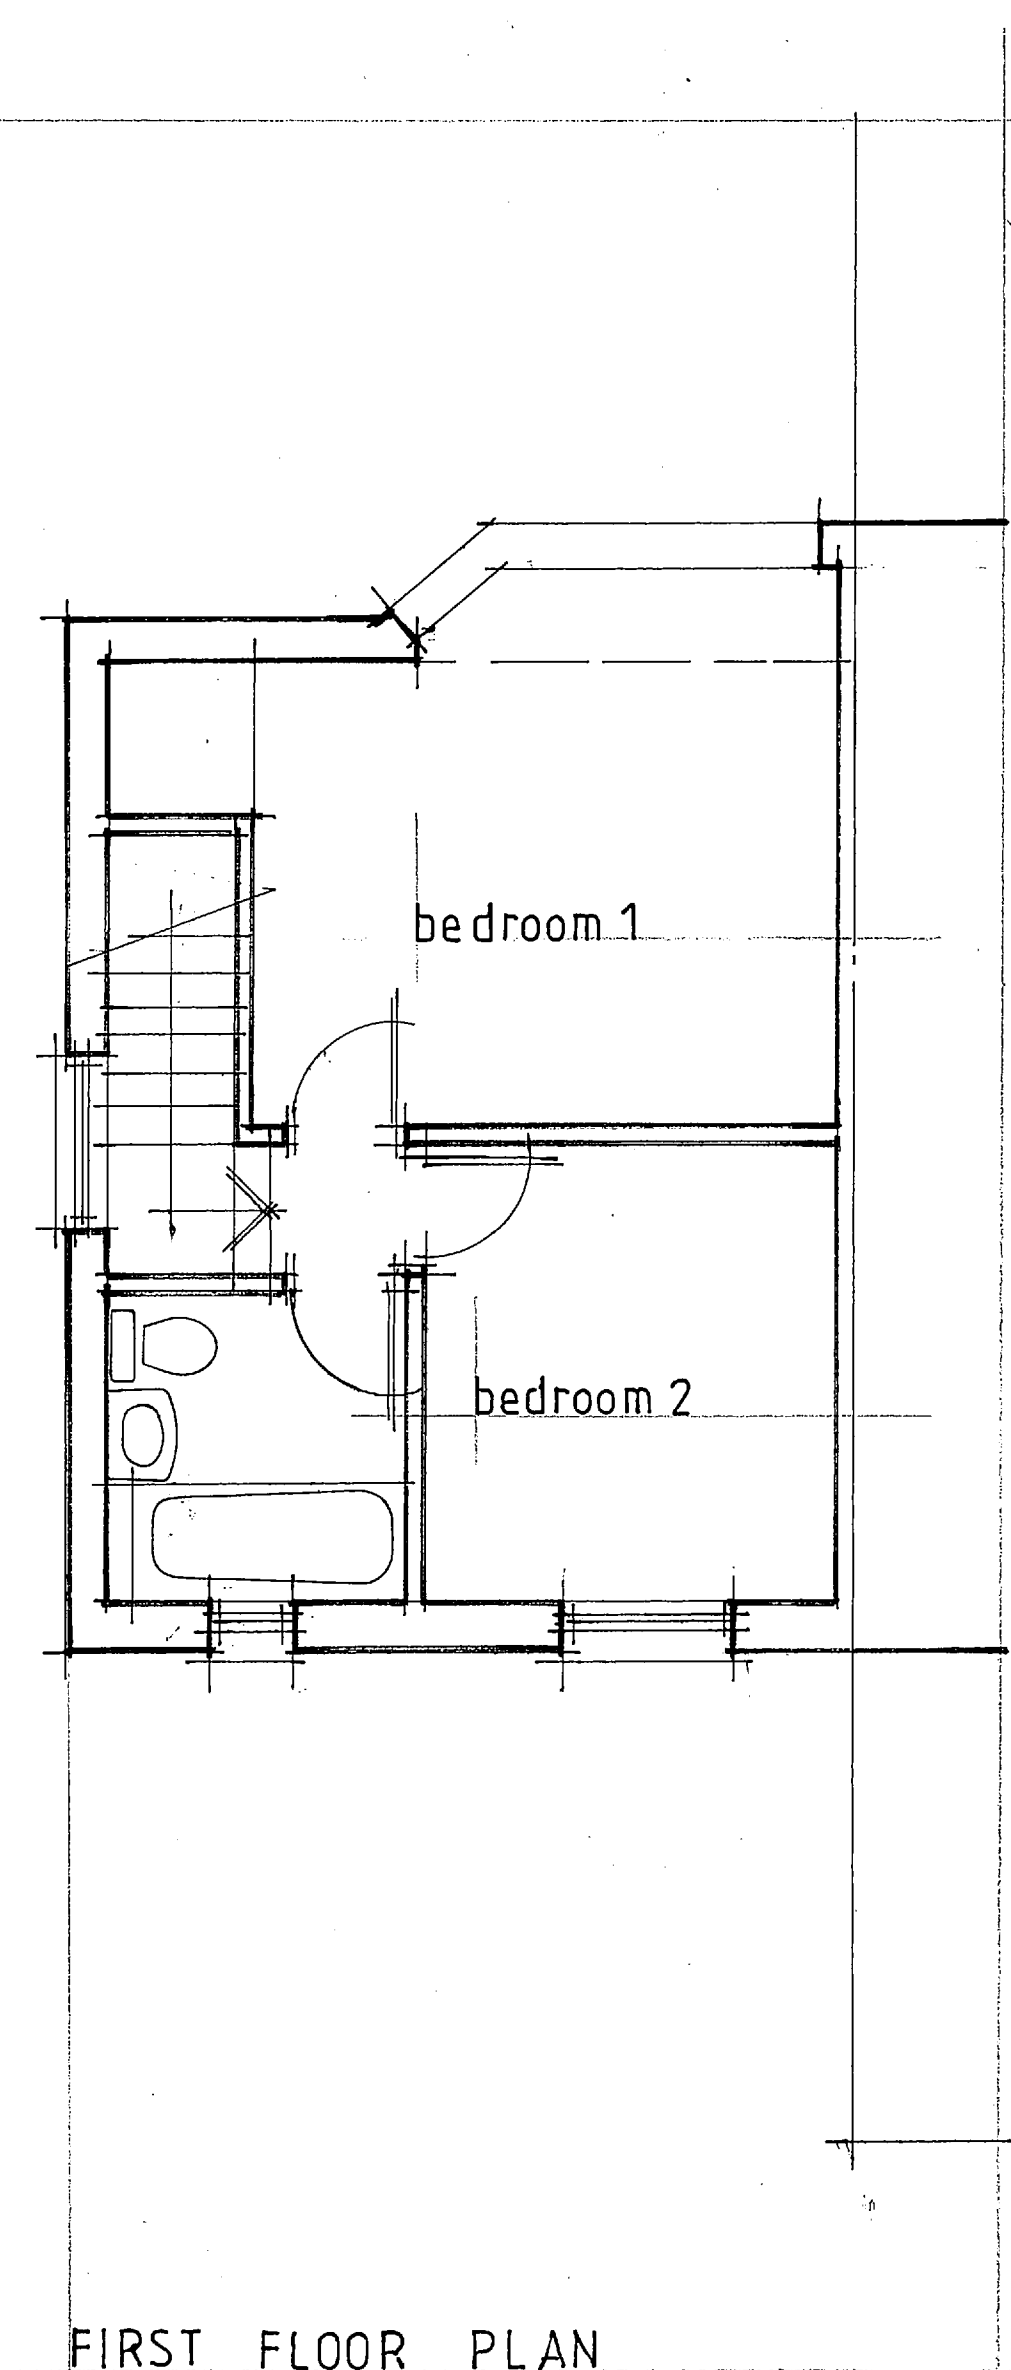


FIRST FLOOR PLAN

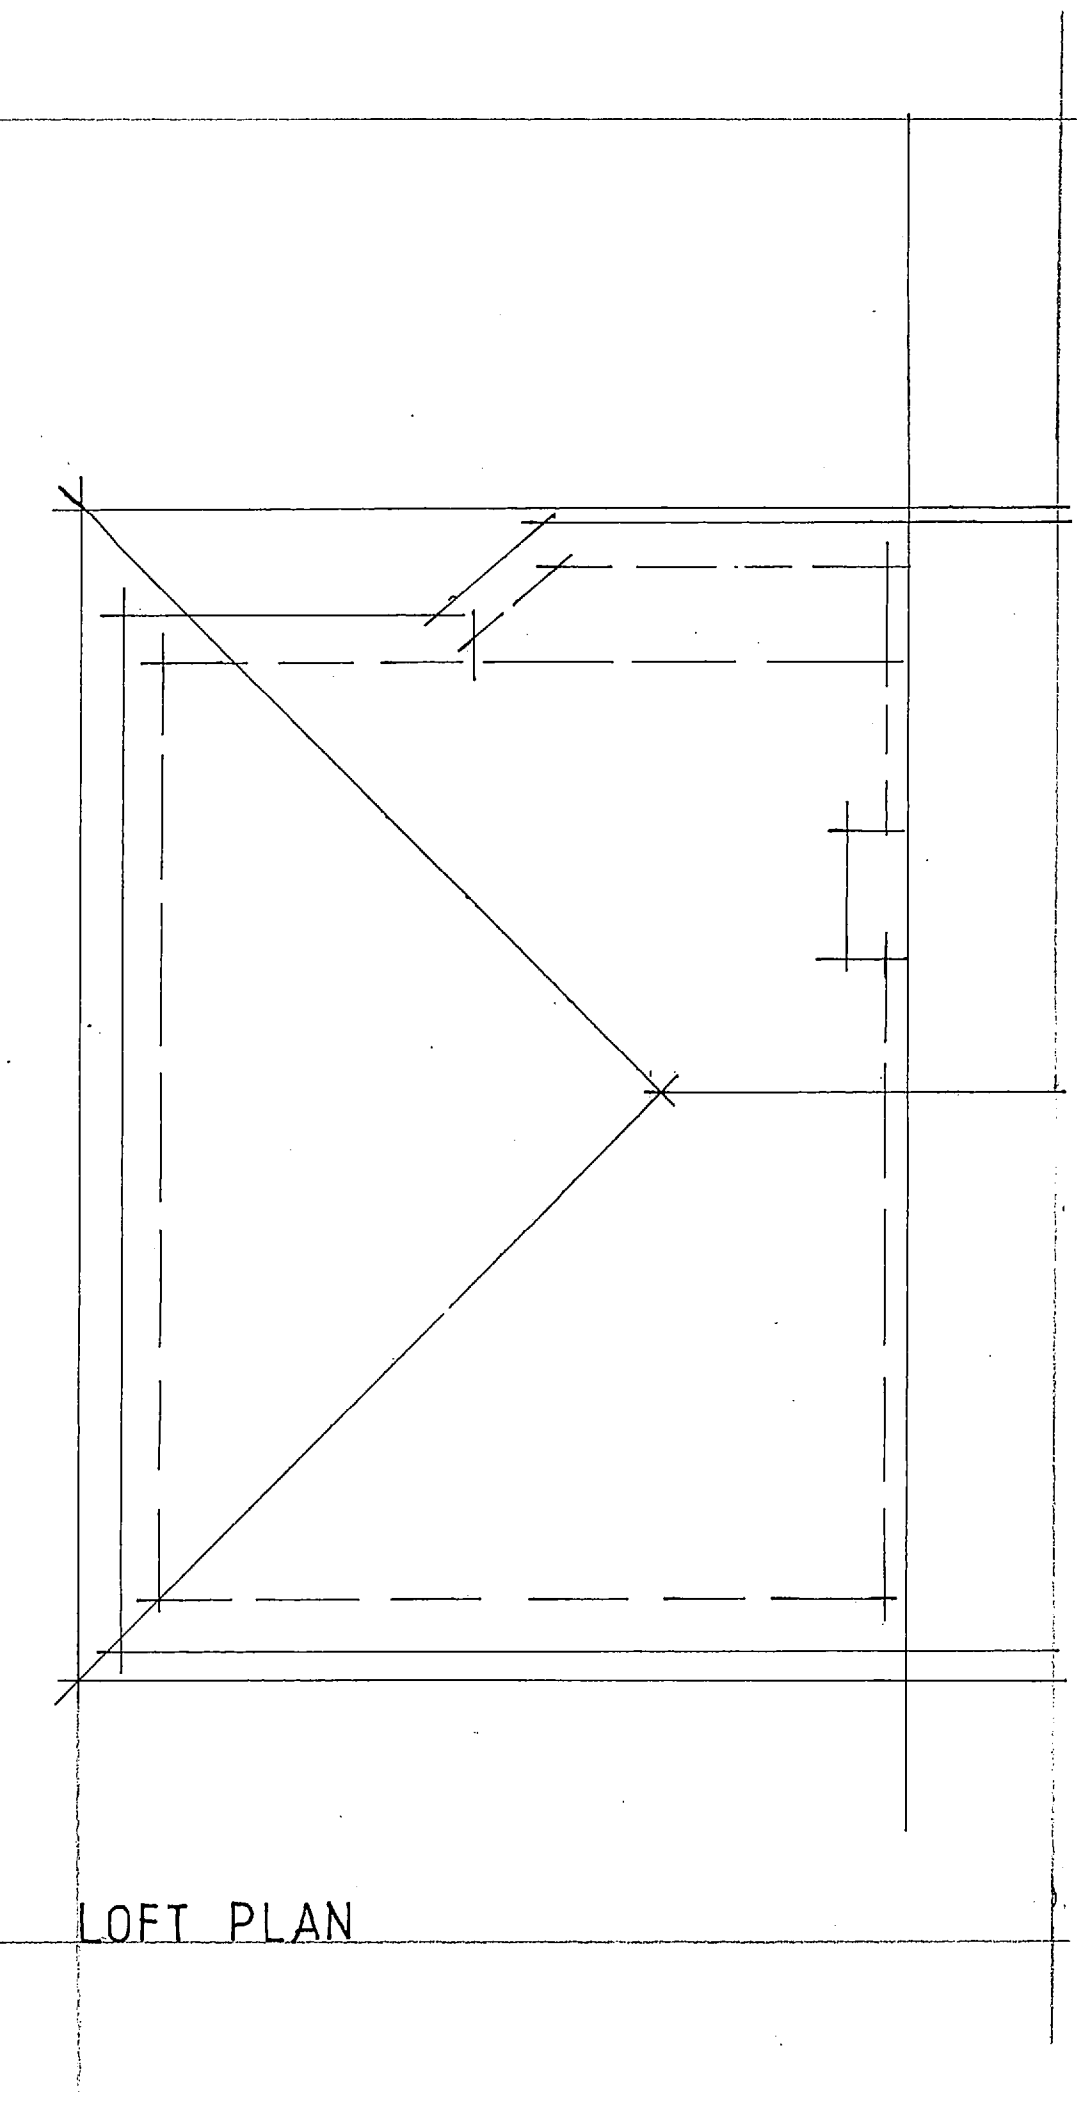

LOFT PLAN

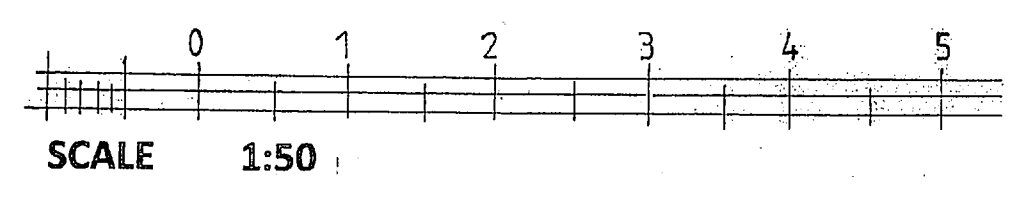

DESCRIPTION	DATE	REV

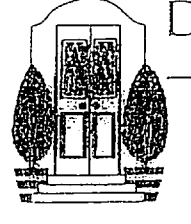

DAVID F. EWINS RIBA
ARCHITECT
31 BOSTON GARDENS
BRENTFORD
MIDDLESEX TW8 9LS
OFFICE: 020 8560 7934
MOBILE: 0784 727674

CLIENT

JOB
**79 ROYAL CRESCENT
RUISLIP**

DRAWING TITLE
**AS EXISTING
floor plans**

DATE <i>APRIL 2004</i>	DRAWN <i>[Signature]</i>
SCALE <i>1:50 @ A1 size</i>	

JOB No	DRAWING No	REVISION
1705	01	