


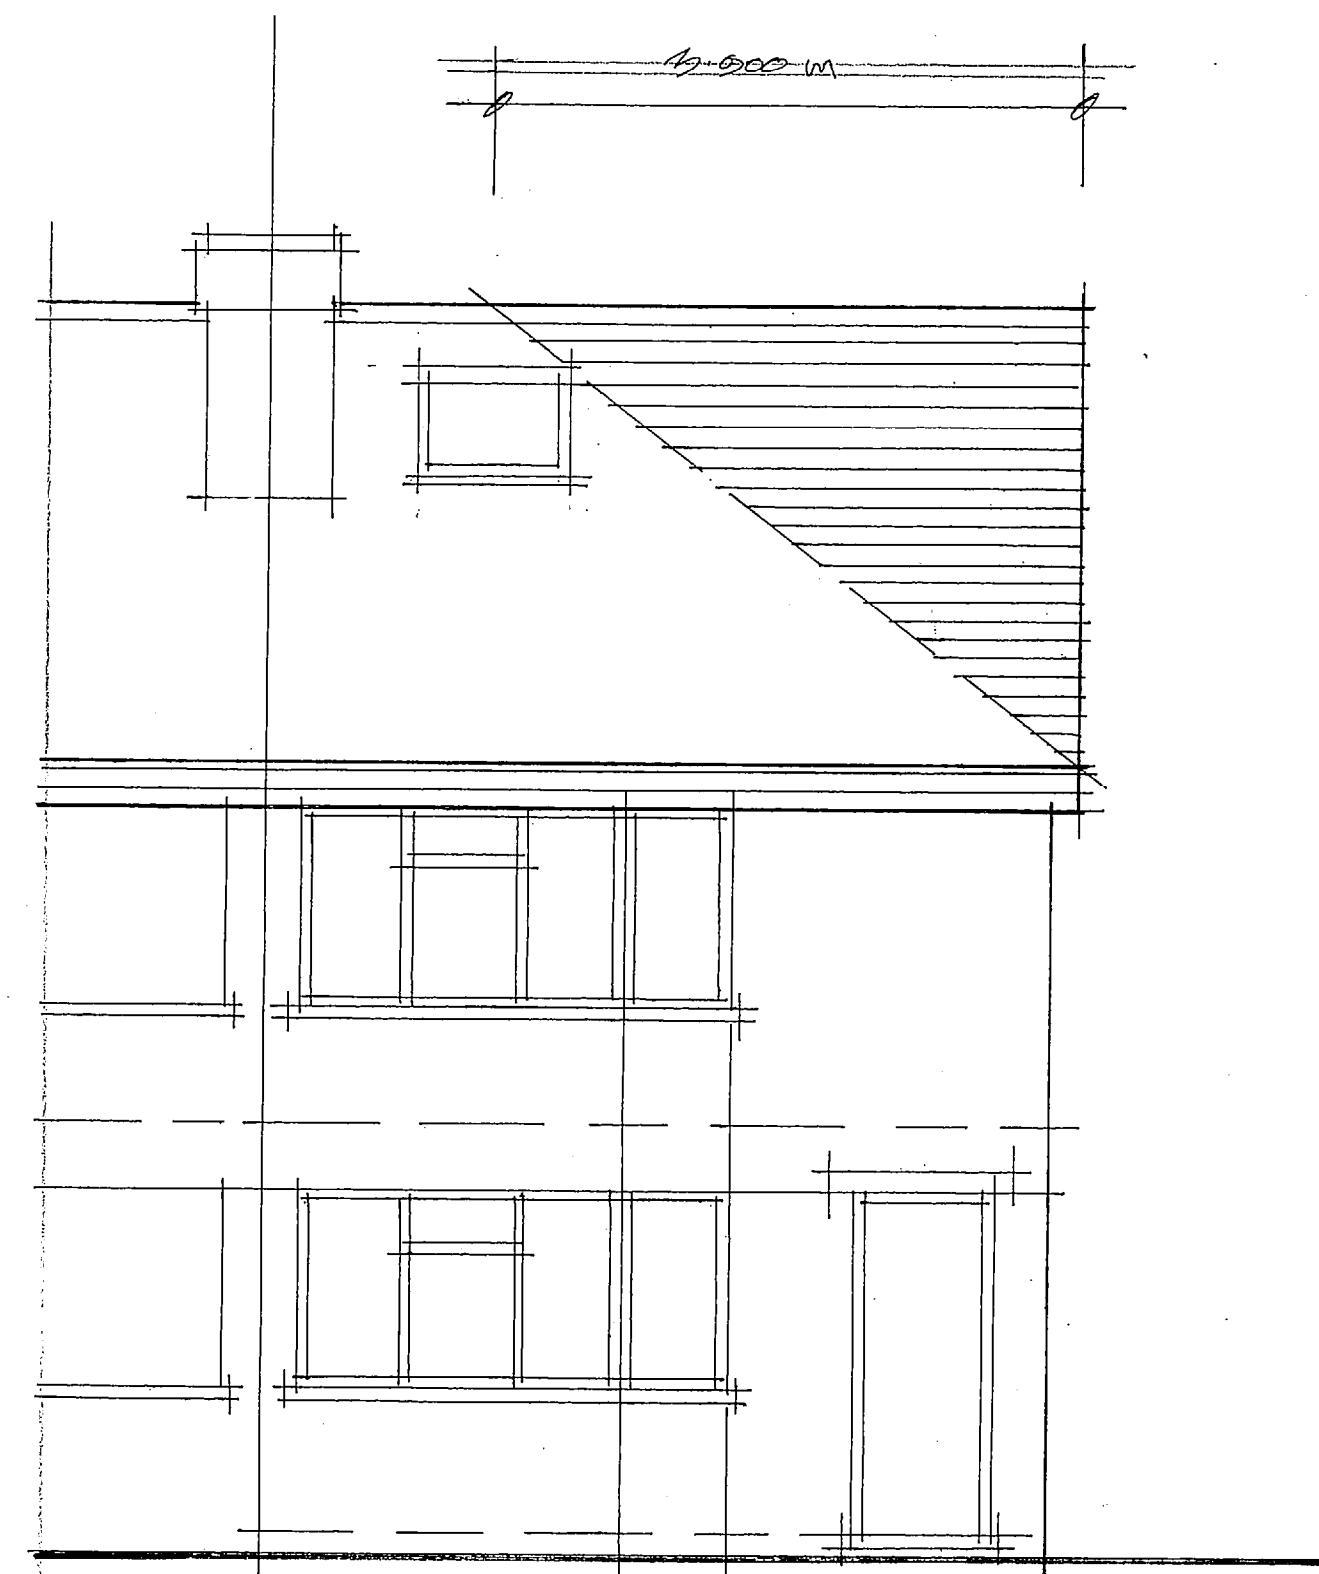

FRONT ELEVATION

VOLUME CALCULATION



HIPPED ROOF TO GABLE
 15.000×7.100
 $\times 0.500 \times 1/2 = 16.625$
 REAR GABLE
 5.200×5.700
 $\times 0.500 \times 1/2 = 14.775$
 TOTAL VOLUME 31.400 m³

MATERIALS


GABLE ROOF & CHIMNEY TO BE
 TILES (TO MATCH
 MAIN ROOF)
 PLANK (SAP) BUILT UP IN
 EXTERIOR BLOCKWORK
 DOORS & WINDOWS TO BE
 WHITE OBEY TO MATCH
 EXISTING



REAR ELEVATION

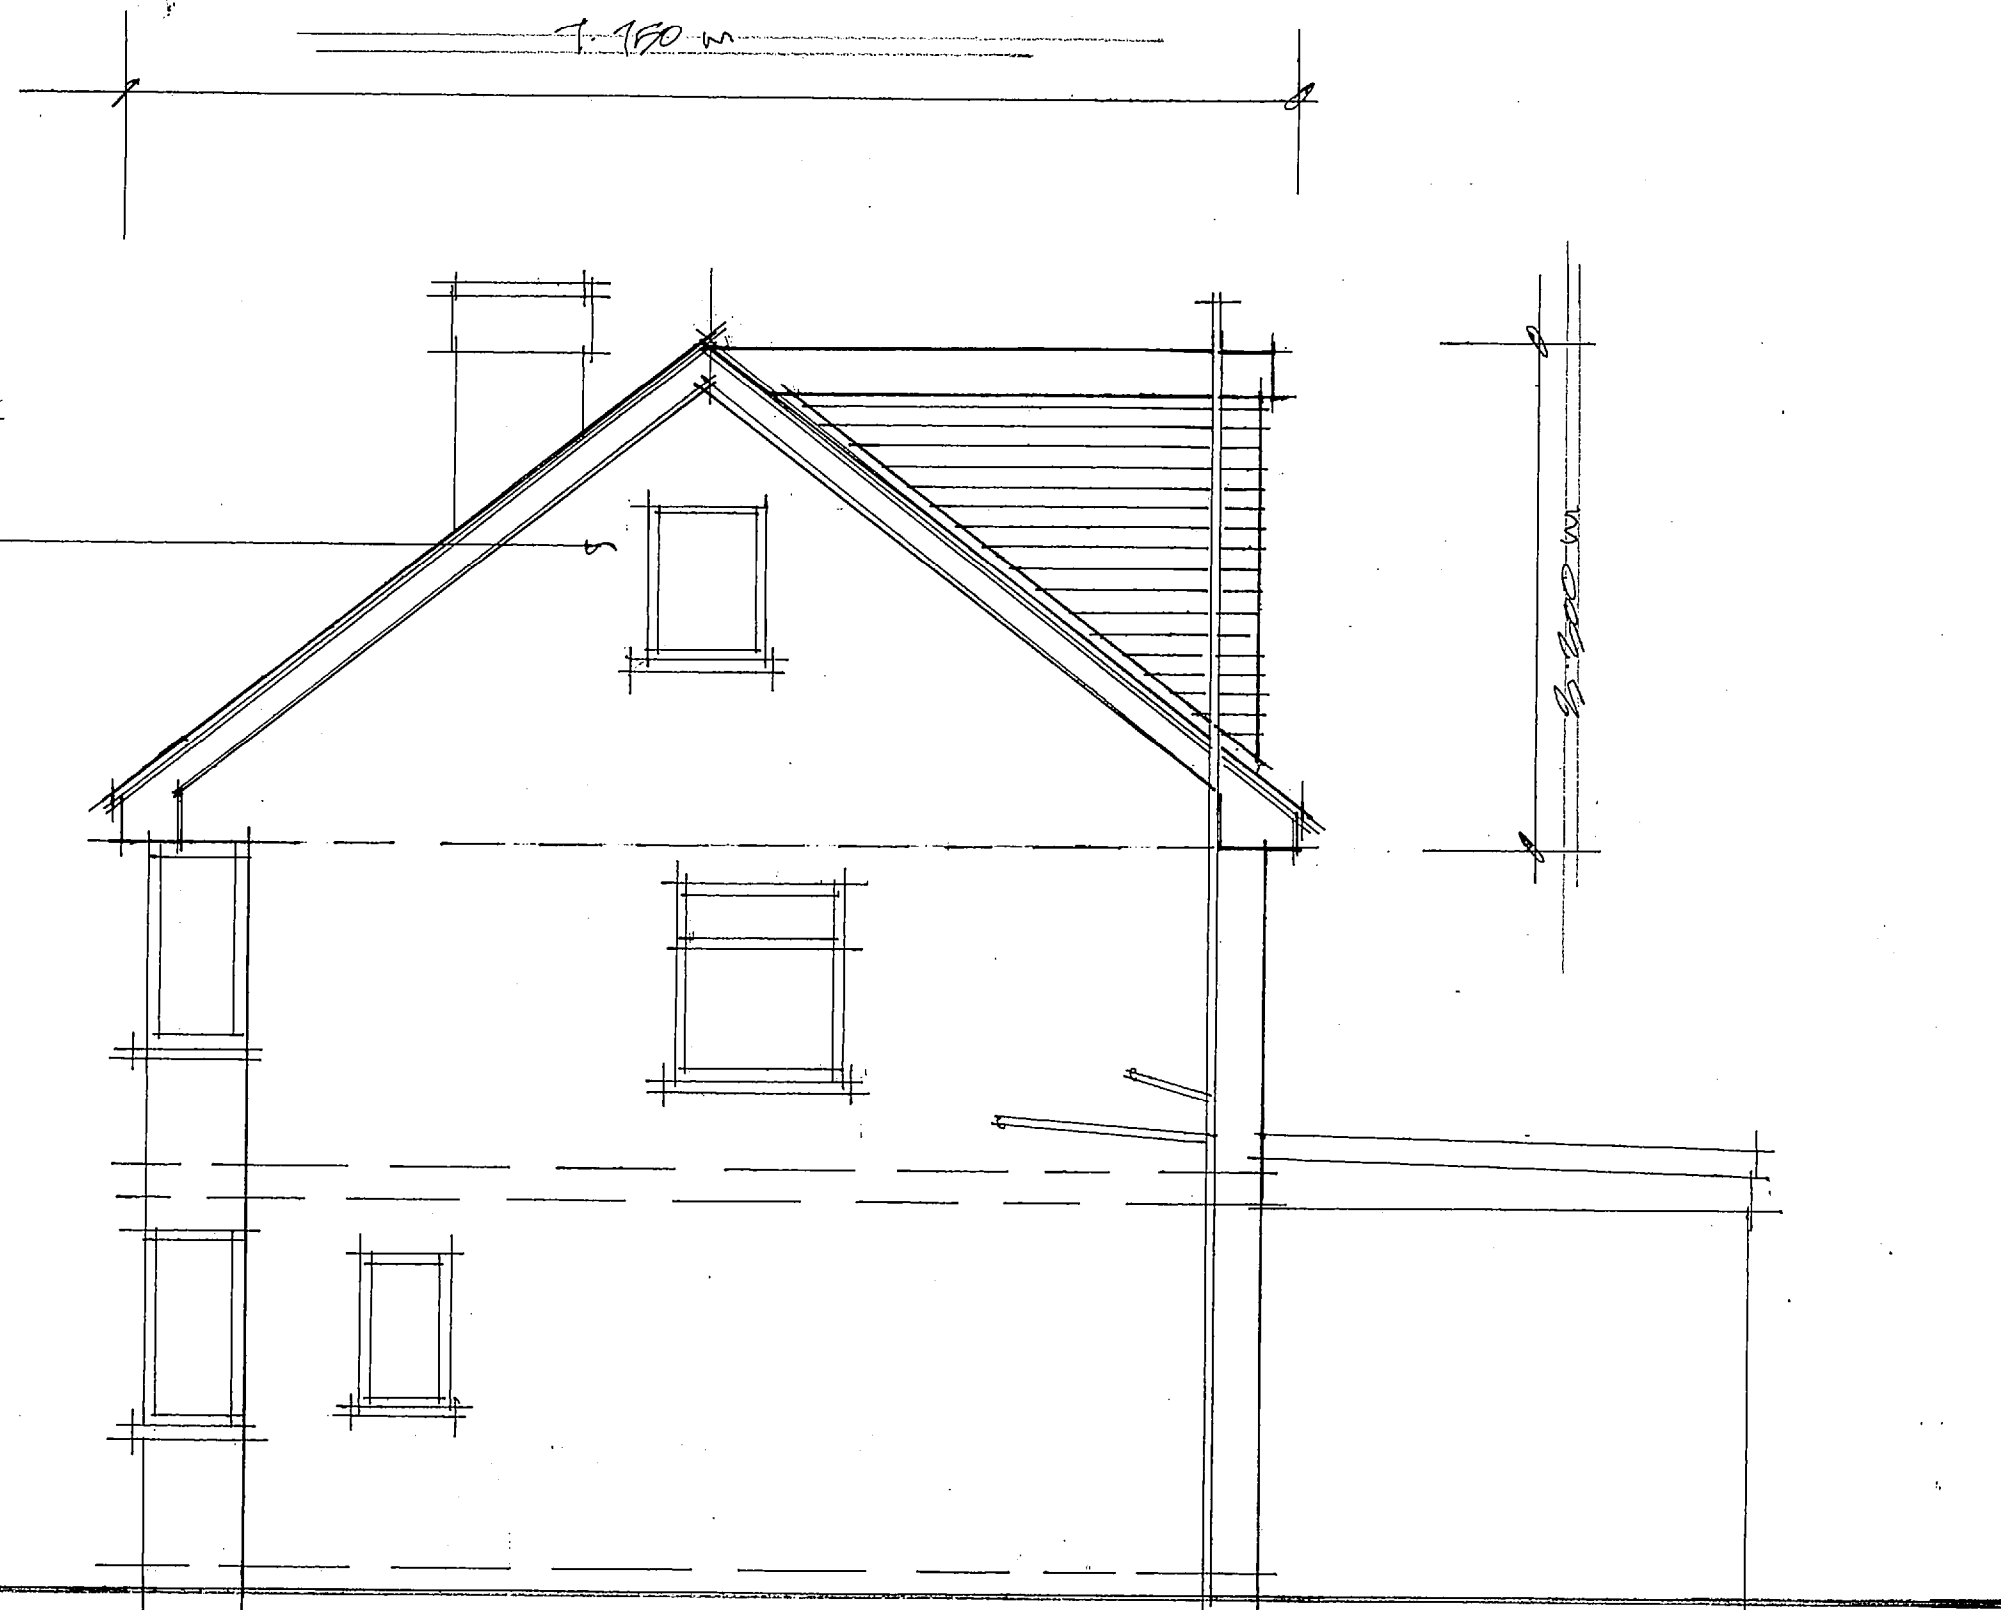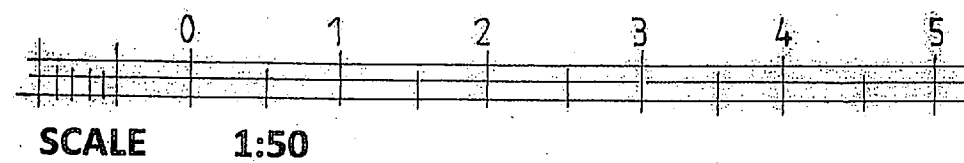


SIDE ELEVATION

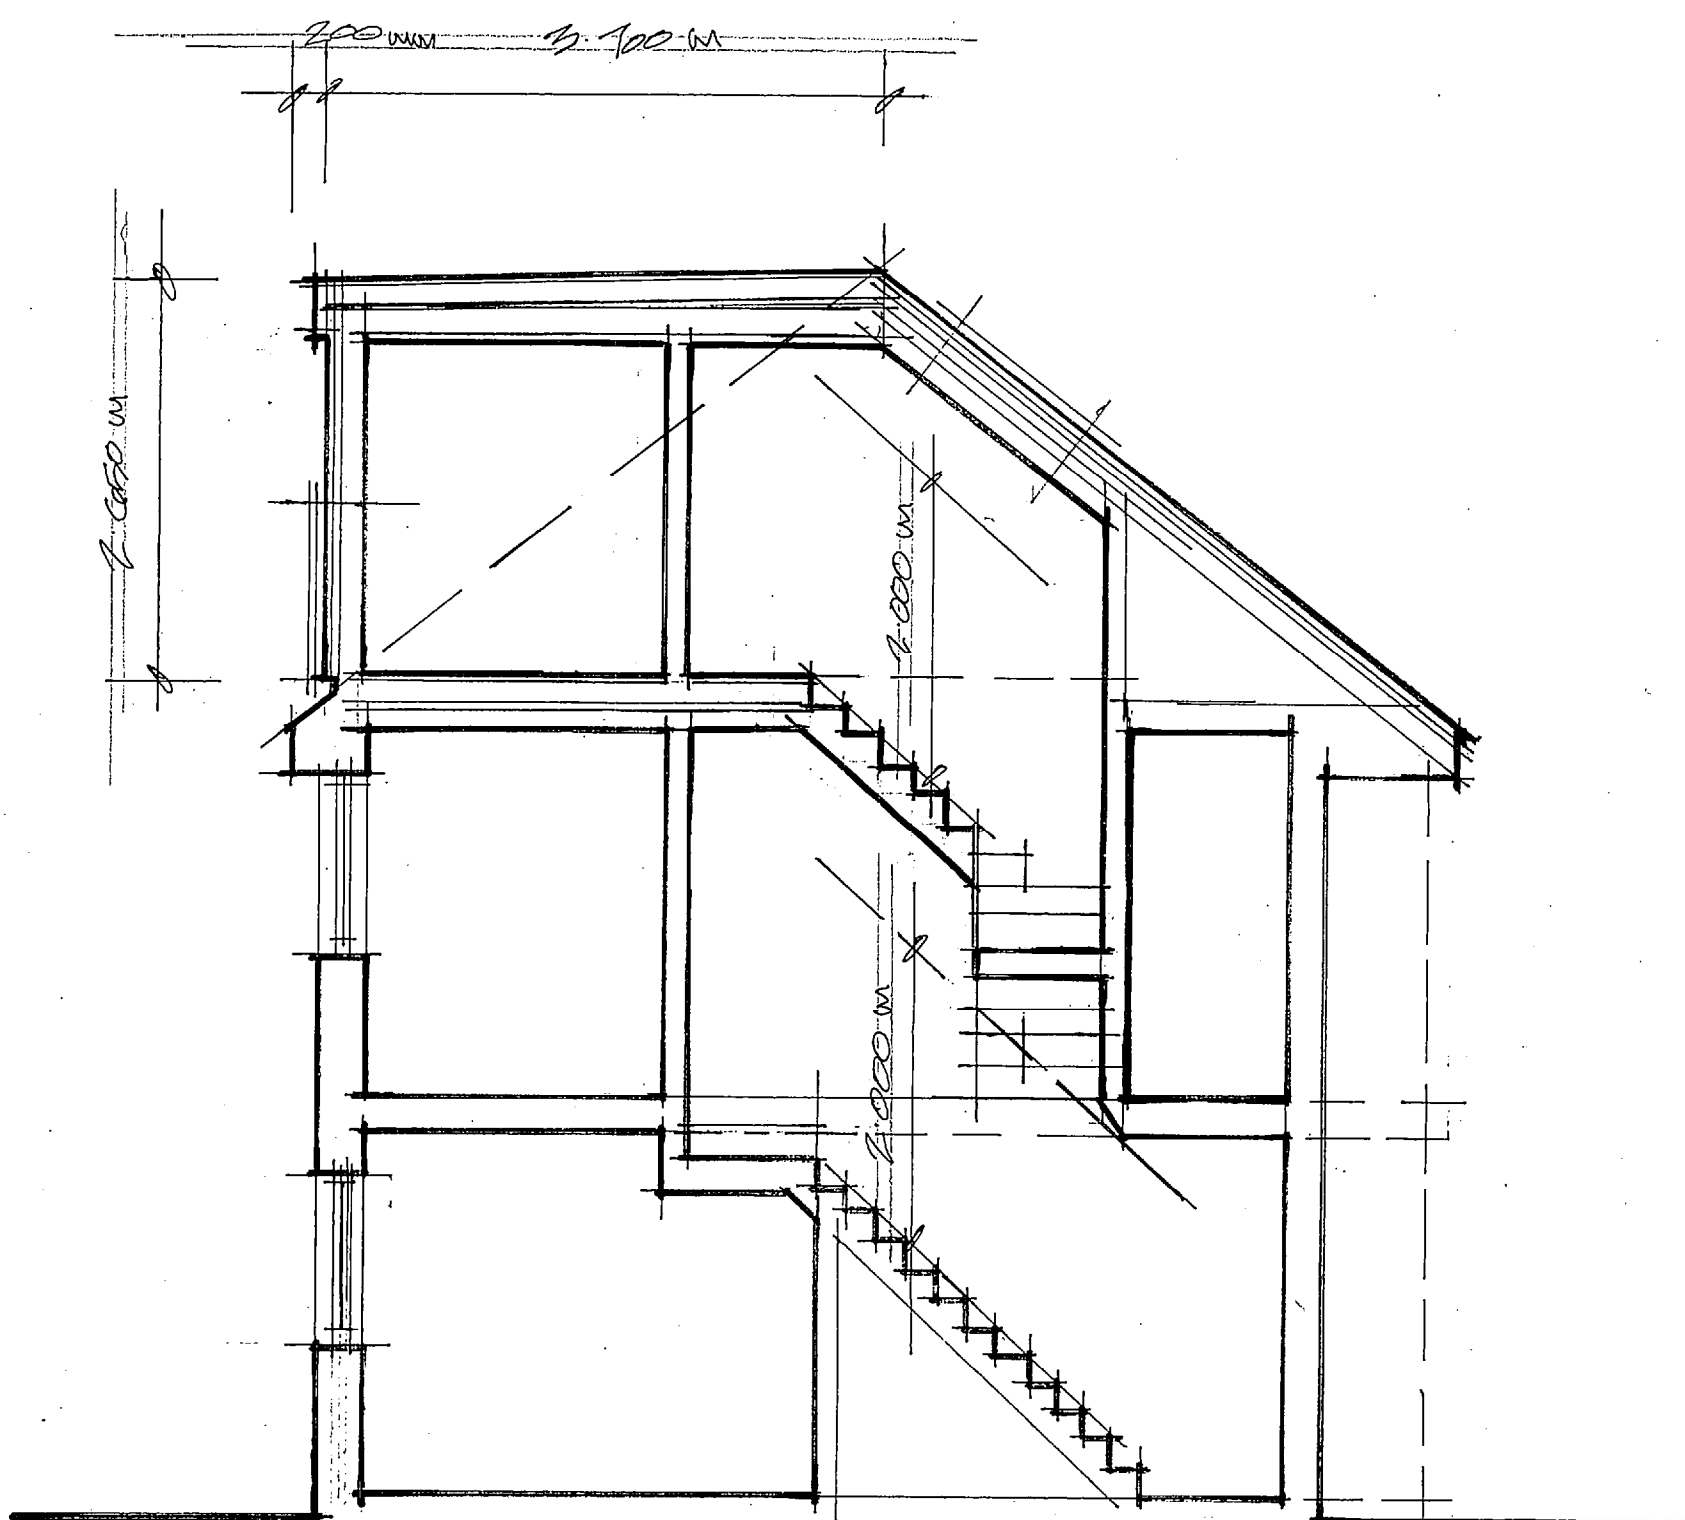

SECTION

HIPPED ROOF BUILT UP
 AS ABOVE IS
 ROOFED BLOCK &
 TO MATCH EXISTING
 ROOFED BLOCK
 TO MATCH EXISTING
 ROOFED BLOCK
 TO MATCH EXISTING
 ROOFED BLOCK
 TO MATCH EXISTING

DESCRIPTION	DATE	REV
-------------	------	-----

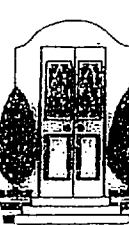
DAVID F. EWINS RIBA
 ARCHITECT
 31 BOSTON GARDENS
 BLENHEIM
 MIDDLESEX TW9 9LS
 OFFICE 020 8560 7934
 MOBILE 0784 727674

CLIENT

JOB
 79 ROYAL CRESCENT
 RUISLIP

DRAWING TITLE
 AS PROPOSED
 elevations and section

DATE April 2021	DRAWN [Signature]
SCALE 1:50 @ A1 size	

JOB No	DRAWING No	REVISION
17.05	05	