


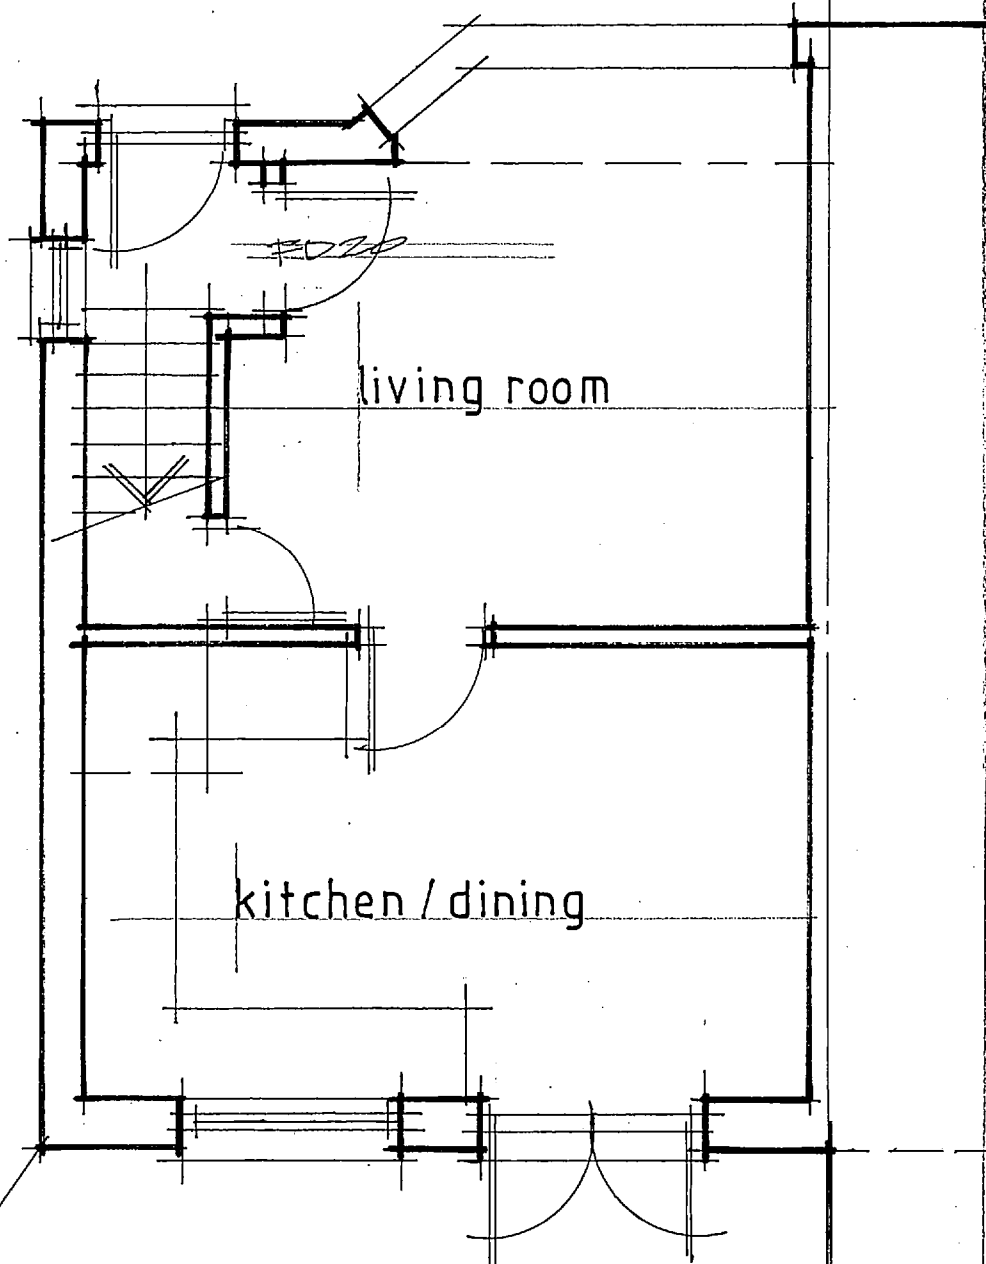


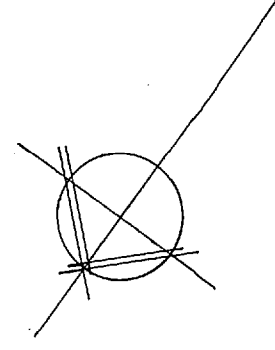


GROUND FLOOR PLAN

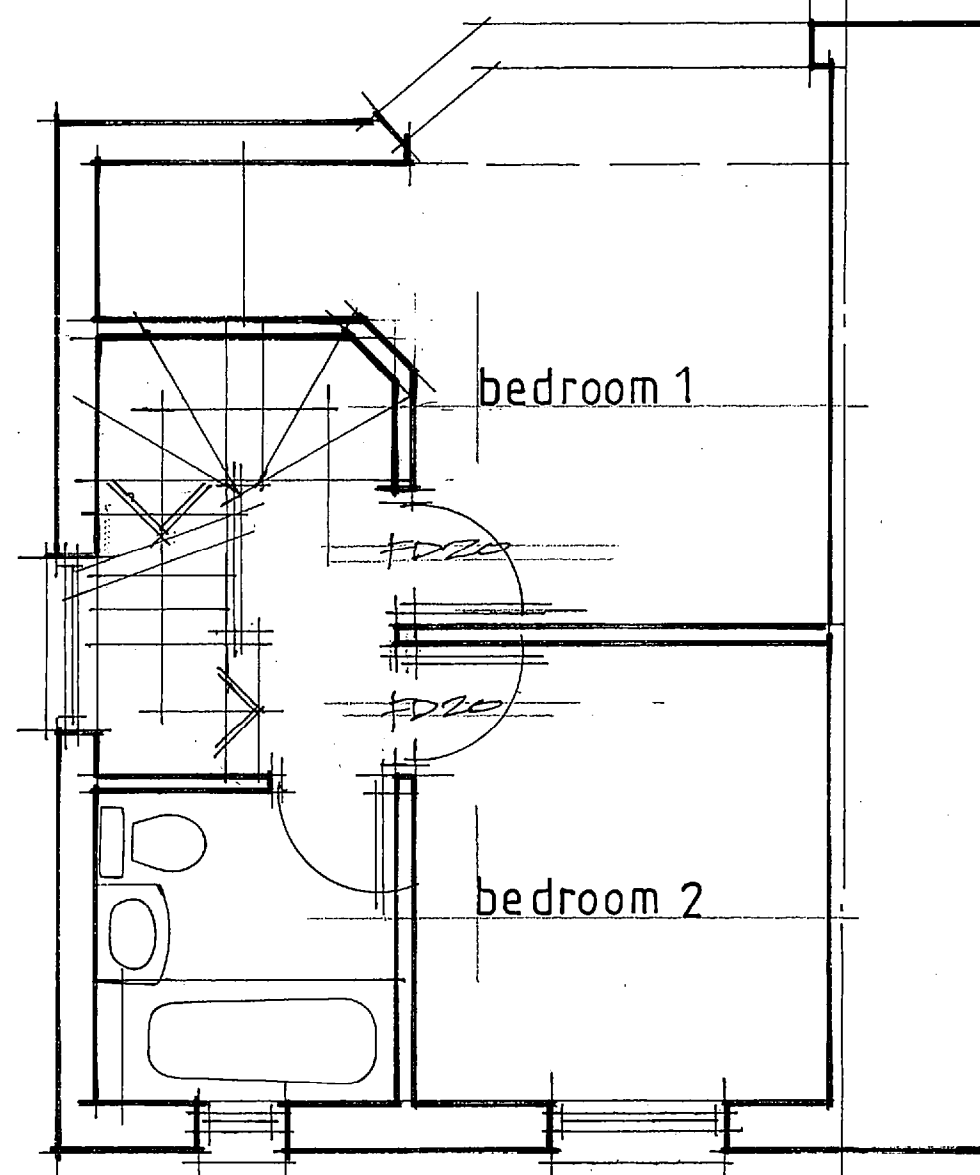

FIRST FLOOR PLAN

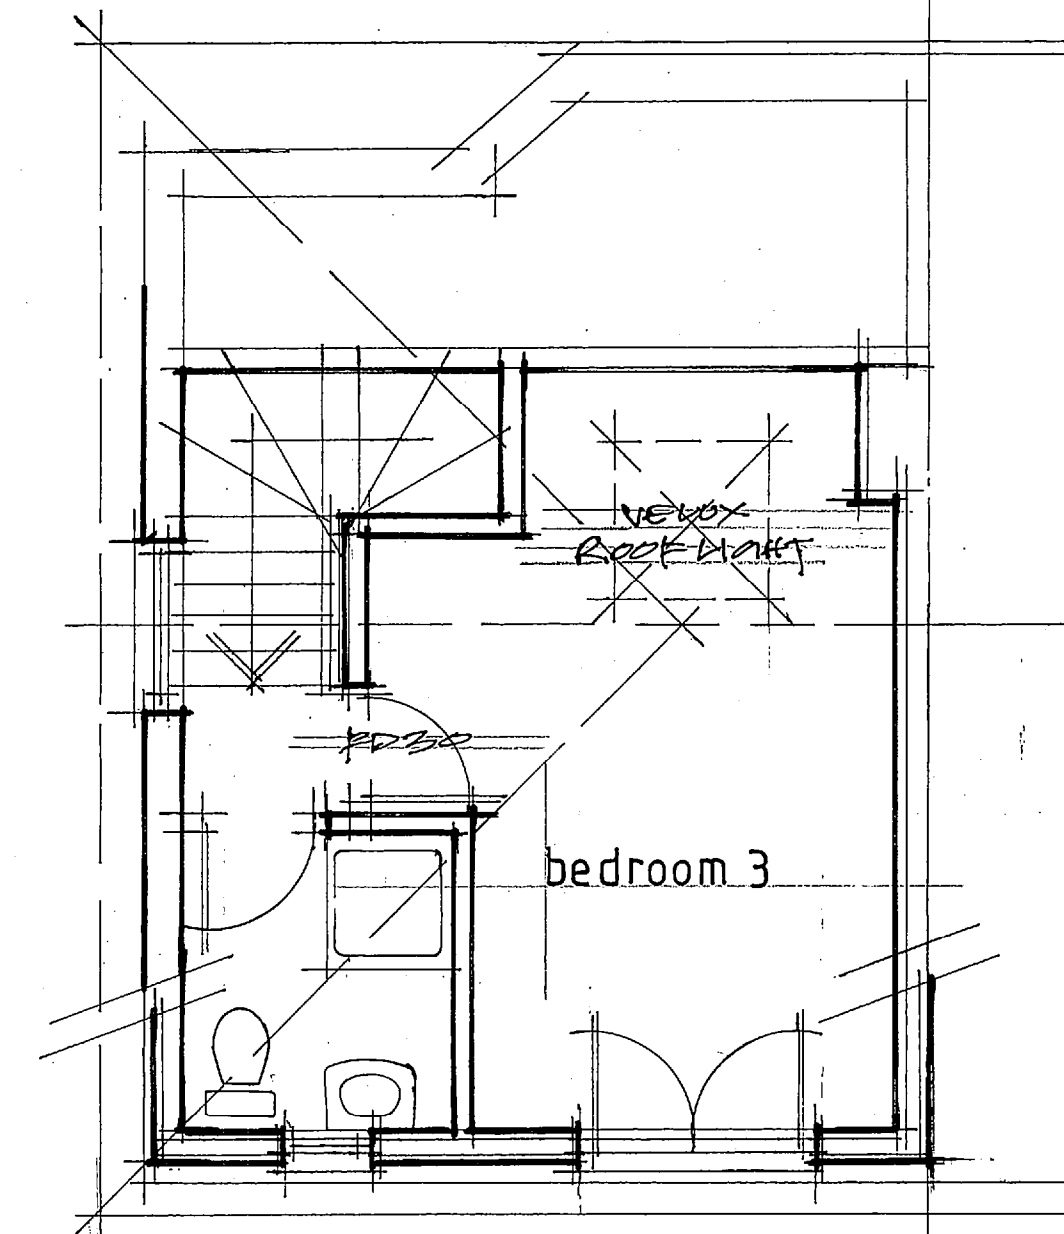

LOFT PLAN

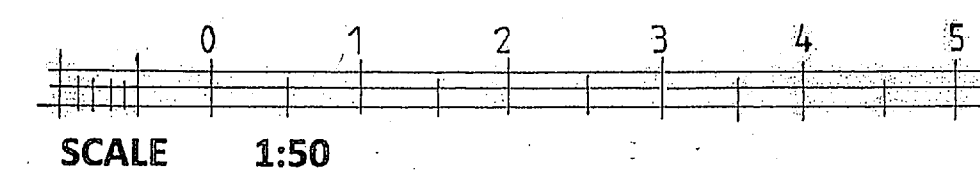

DESCRIPTION	DATE	REV



CLIENT

JOB
79 ROYAL CRESCENT
RUISLIP

DRAWING TITLE
AS PROPOSED
floor plans

DATE	DRAWN
APRIL 2011	DE

SCALE 1:50 @ A4 SIZE

JOB No	DRAWING No	REVISION
17.05	04	