

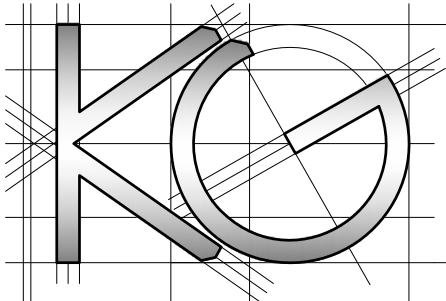


All work to comply with
current building regulations
and codes of practice
Do not scale from drawings
all dimensions to be checked
on site before the start of
any work
All Proposed External Materials to Match
Existing External Materials

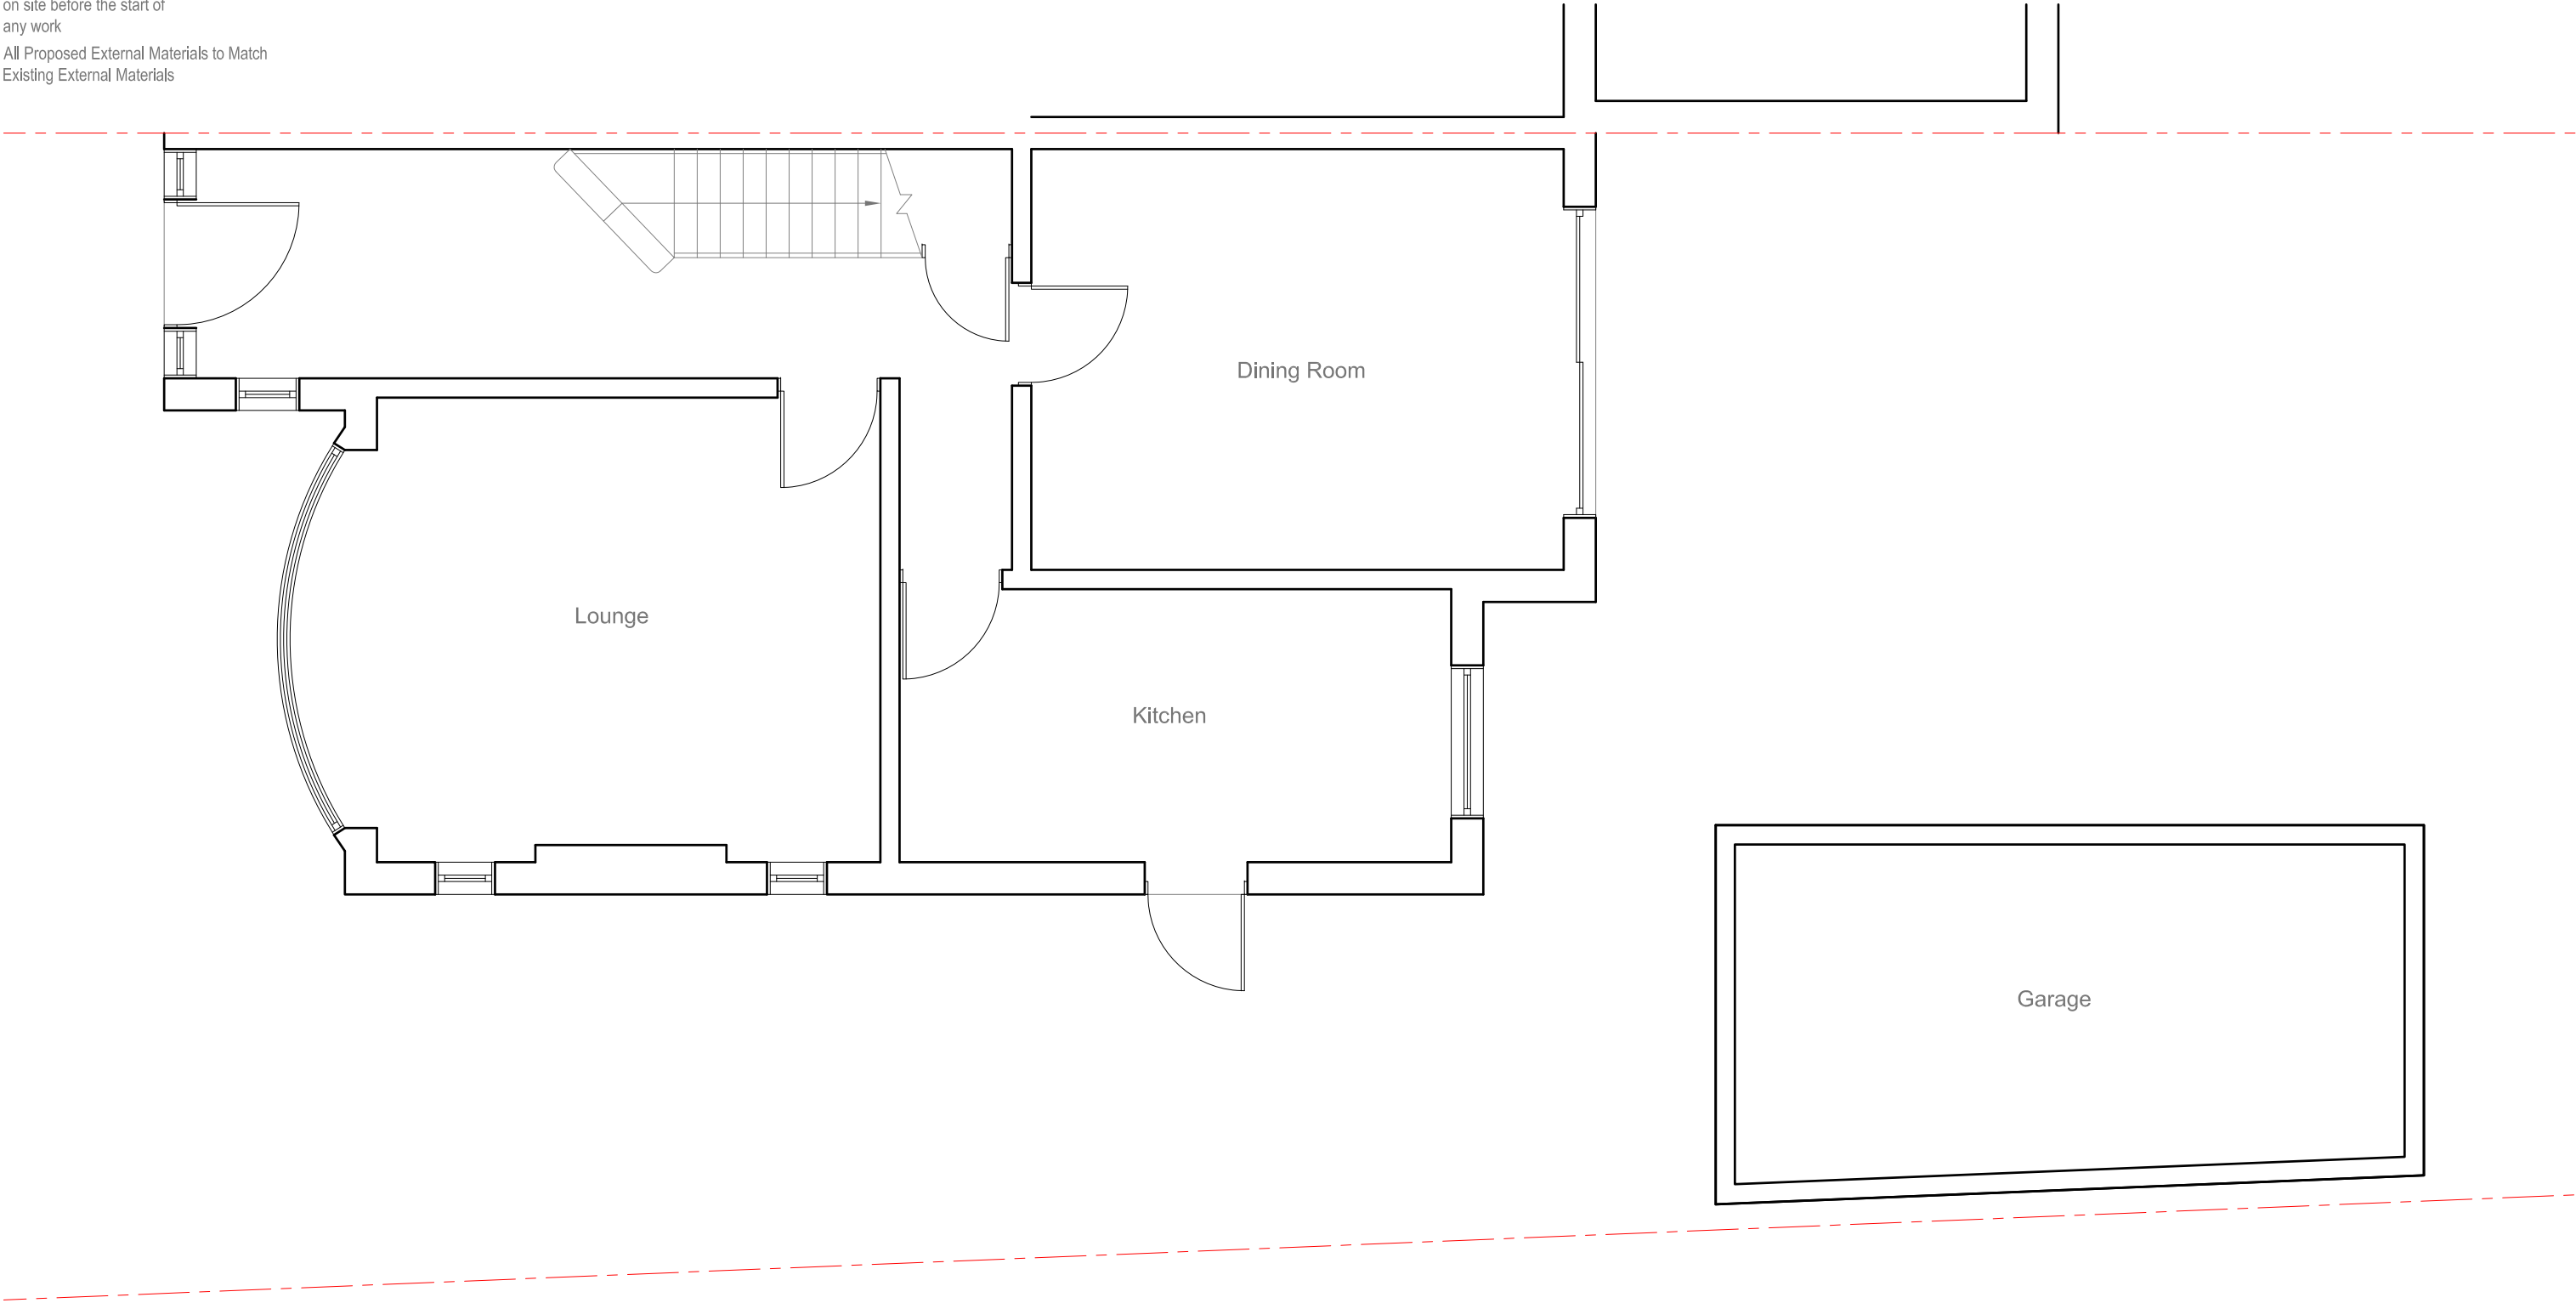

<u>Site Address:</u> 11 Greenacres Avenue Ickenham UB10 8HG	<u>Drawing Content:</u> Existing Ground Floor Plan	<u>Drawings No:</u> 11greenacresavenue/2021/01		<u>Date Drawn:</u> 26th April 2021		Planning Issue	
		3		5		7	
		<u>Drawings Scale:</u> 1:50		<u>Drawn By:</u> KG		<u>Revision:</u>	
1	2	4		6			8

All work to comply with
current building regulations
and codes of practice
Do not scale from drawings
all dimensions to be checked
on site before the start of
any work
All Proposed External Materials to Match
Existing External Materials

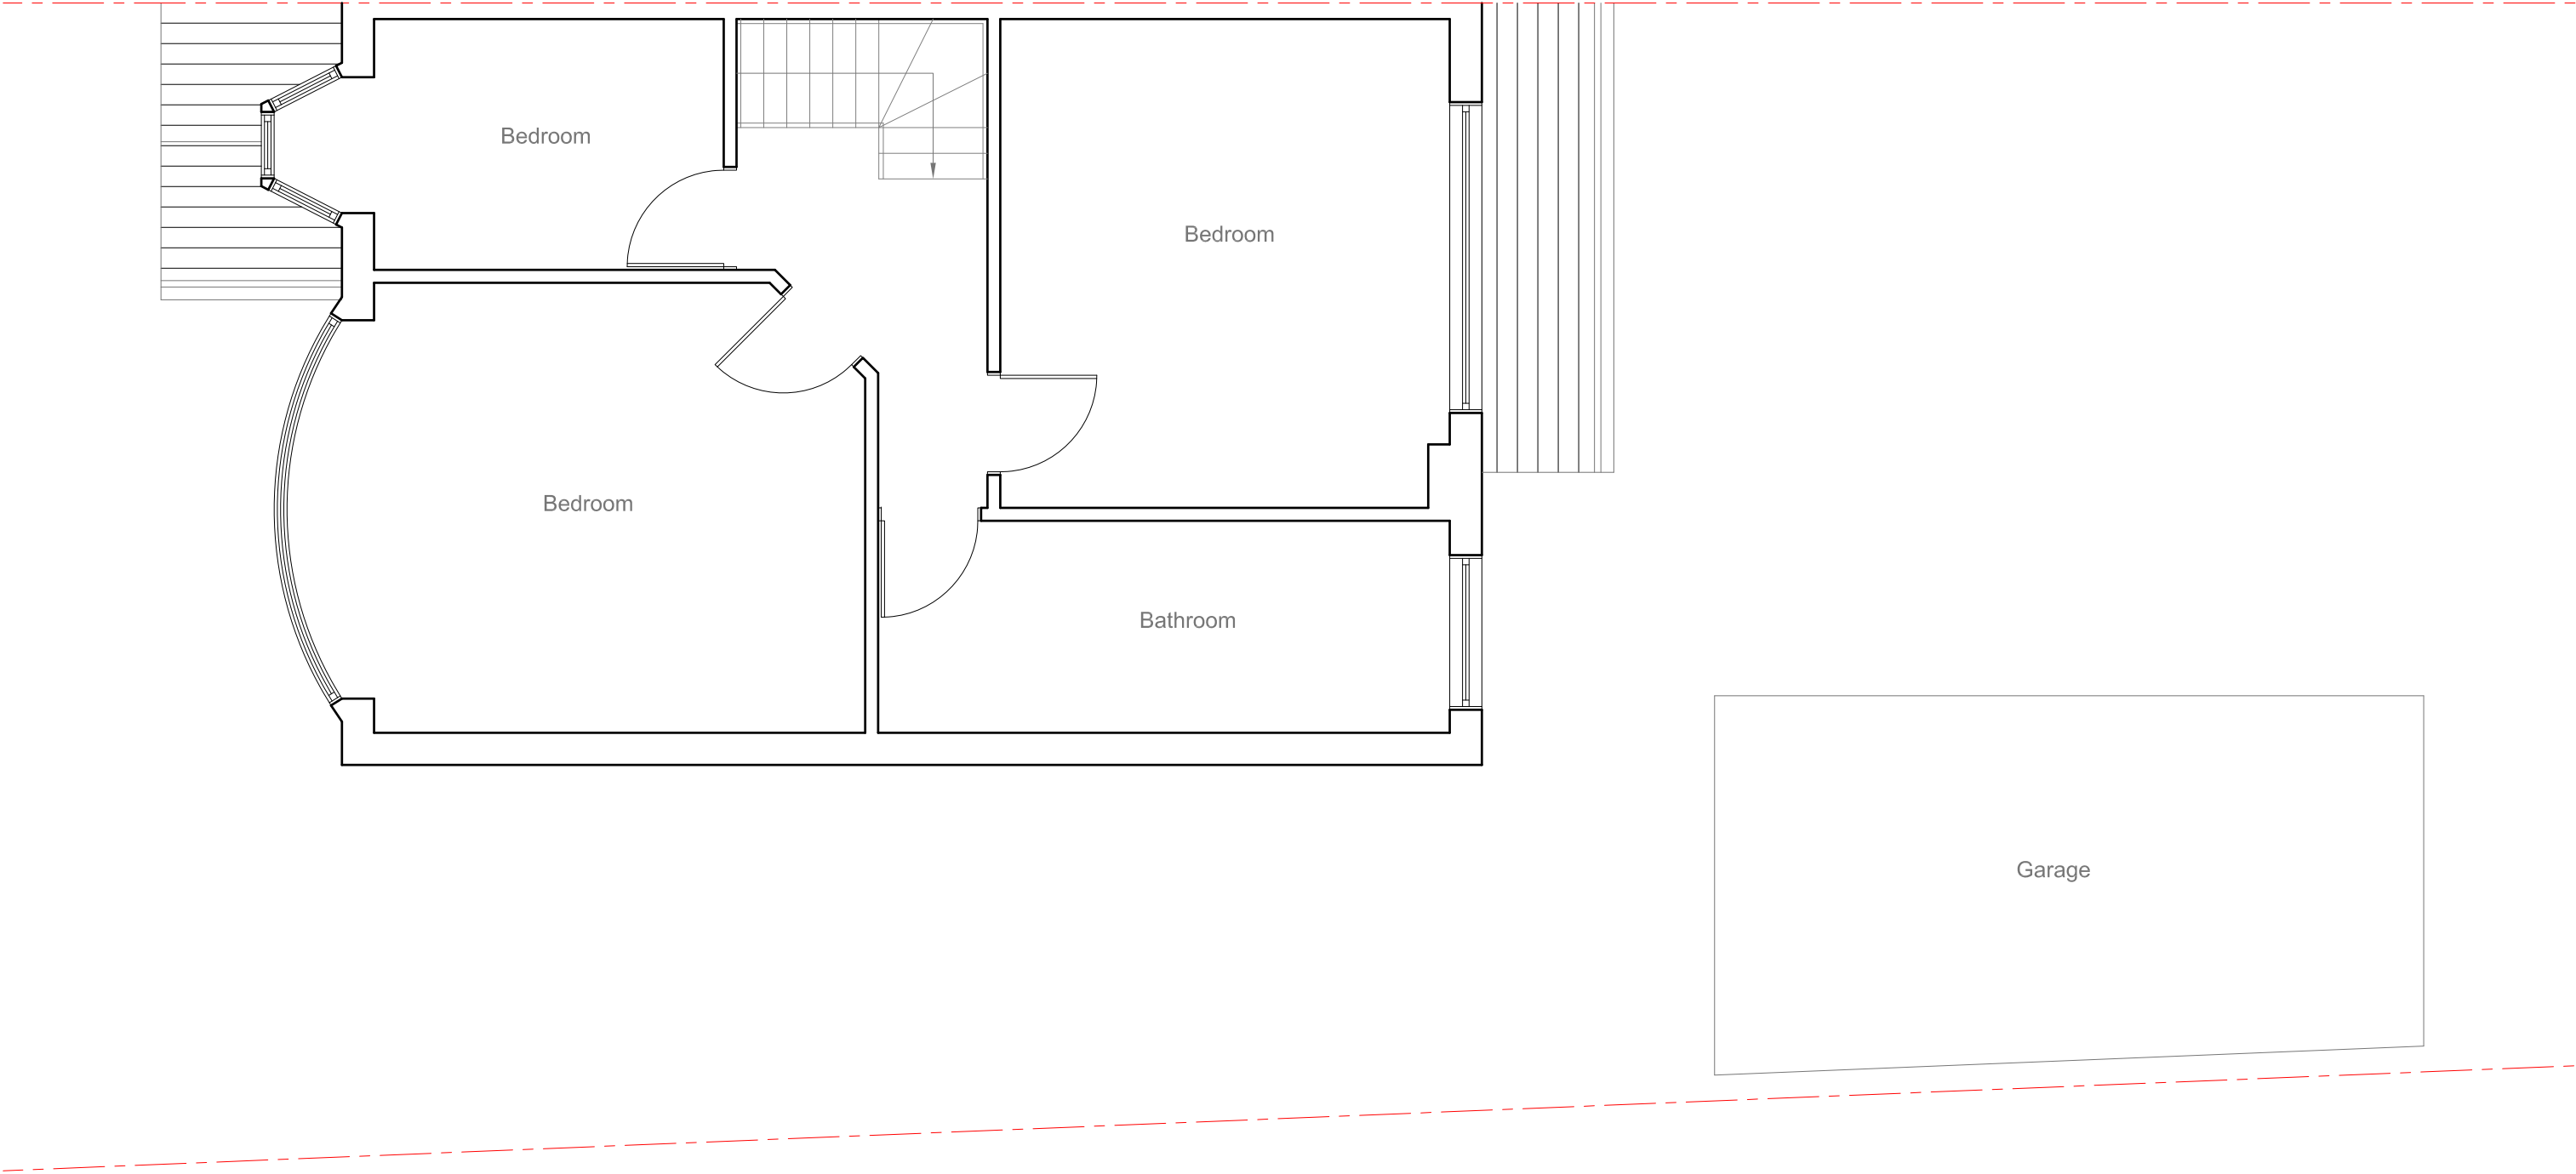


	<u>Site Address:</u> 11 Greenacres Avenue Ickenham UB10 8HG	<u>Drawing Content:</u> Existing First Floor Plan	<u>Drawings No:</u> 11greenacresavenue/2021/02	<u>Date Drawn:</u> 26th April 2021	Planning Issue	
	1	2	3	5	7	
			<u>Drawings Scale:</u> 1:50	<u>Drawn By:</u> KG	<u>Revision:</u>	
			4	6		8

All work to comply with current building regulations and codes of practice
Do not scale from drawings all dimensions to be checked on site before the start of any work
All Proposed External Materials to Match Existing External Materials




Existing Front Elevation
Scale 1:100

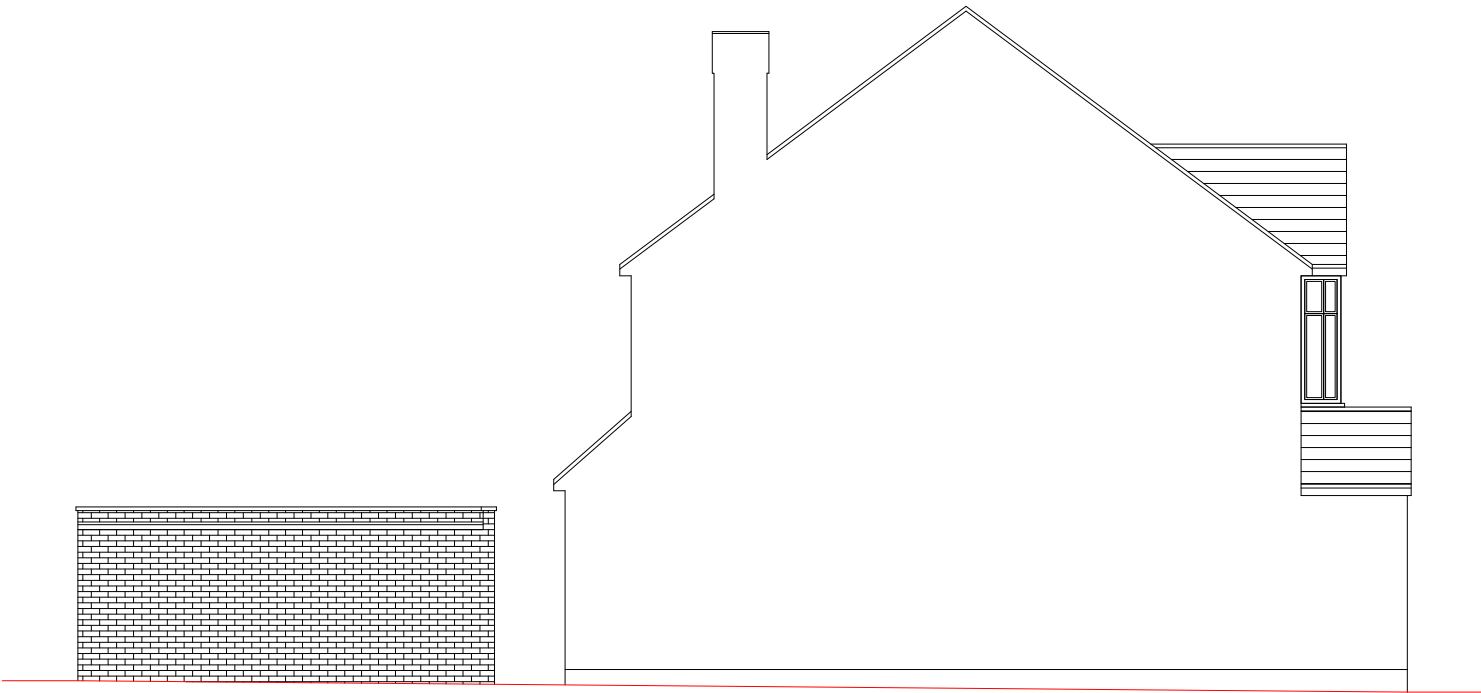


Existing Side Elevation
Scale 1:100



Existing Side Elevation
Scale 1:100

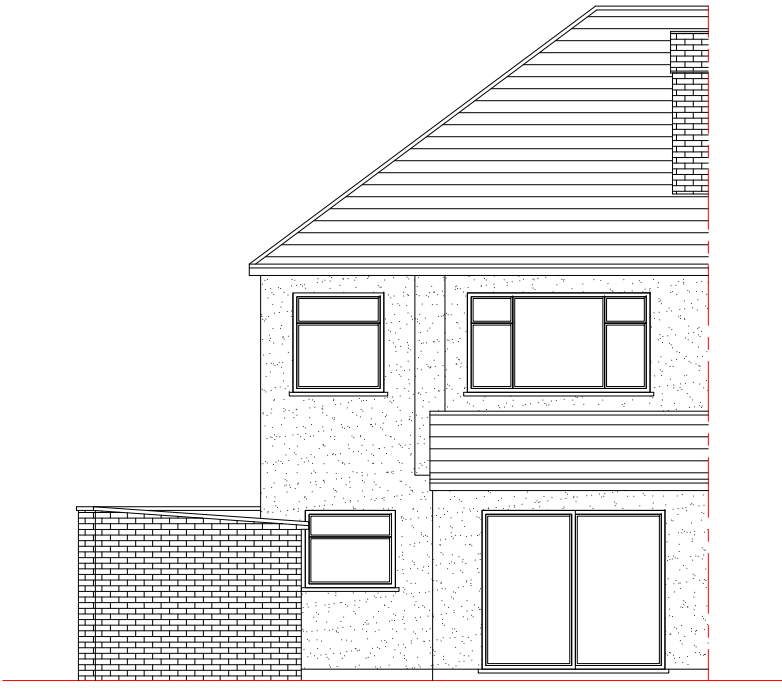


Existing Rear Elevation
Scale 1:100

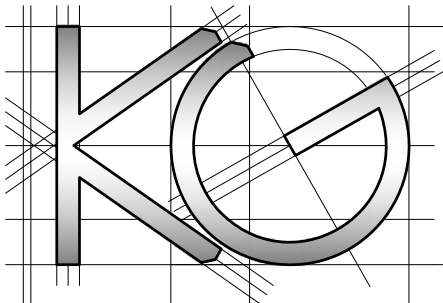



<u>Site Address:</u> 11 Greenacres Avenue Ickenham UB10 8HG	<u>Drawing Content:</u> Existing Elevations	<u>Drawings No:</u> 11greenacresavenue/2021/03		<u>Date Drawn:</u> 26th April 2021		Planning Issue	
		<u>Drawings Scale:</u> 1:100		<u>Drawn By:</u> KG		<u>Revision:</u>	7
1	2	3	4	5	6		8

All work to comply with
current building regulations
and codes of practice
Do not scale from drawings
all dimensions to be checked
on site before the start of
any work
All Proposed External Materials to Match
Existing External Materials

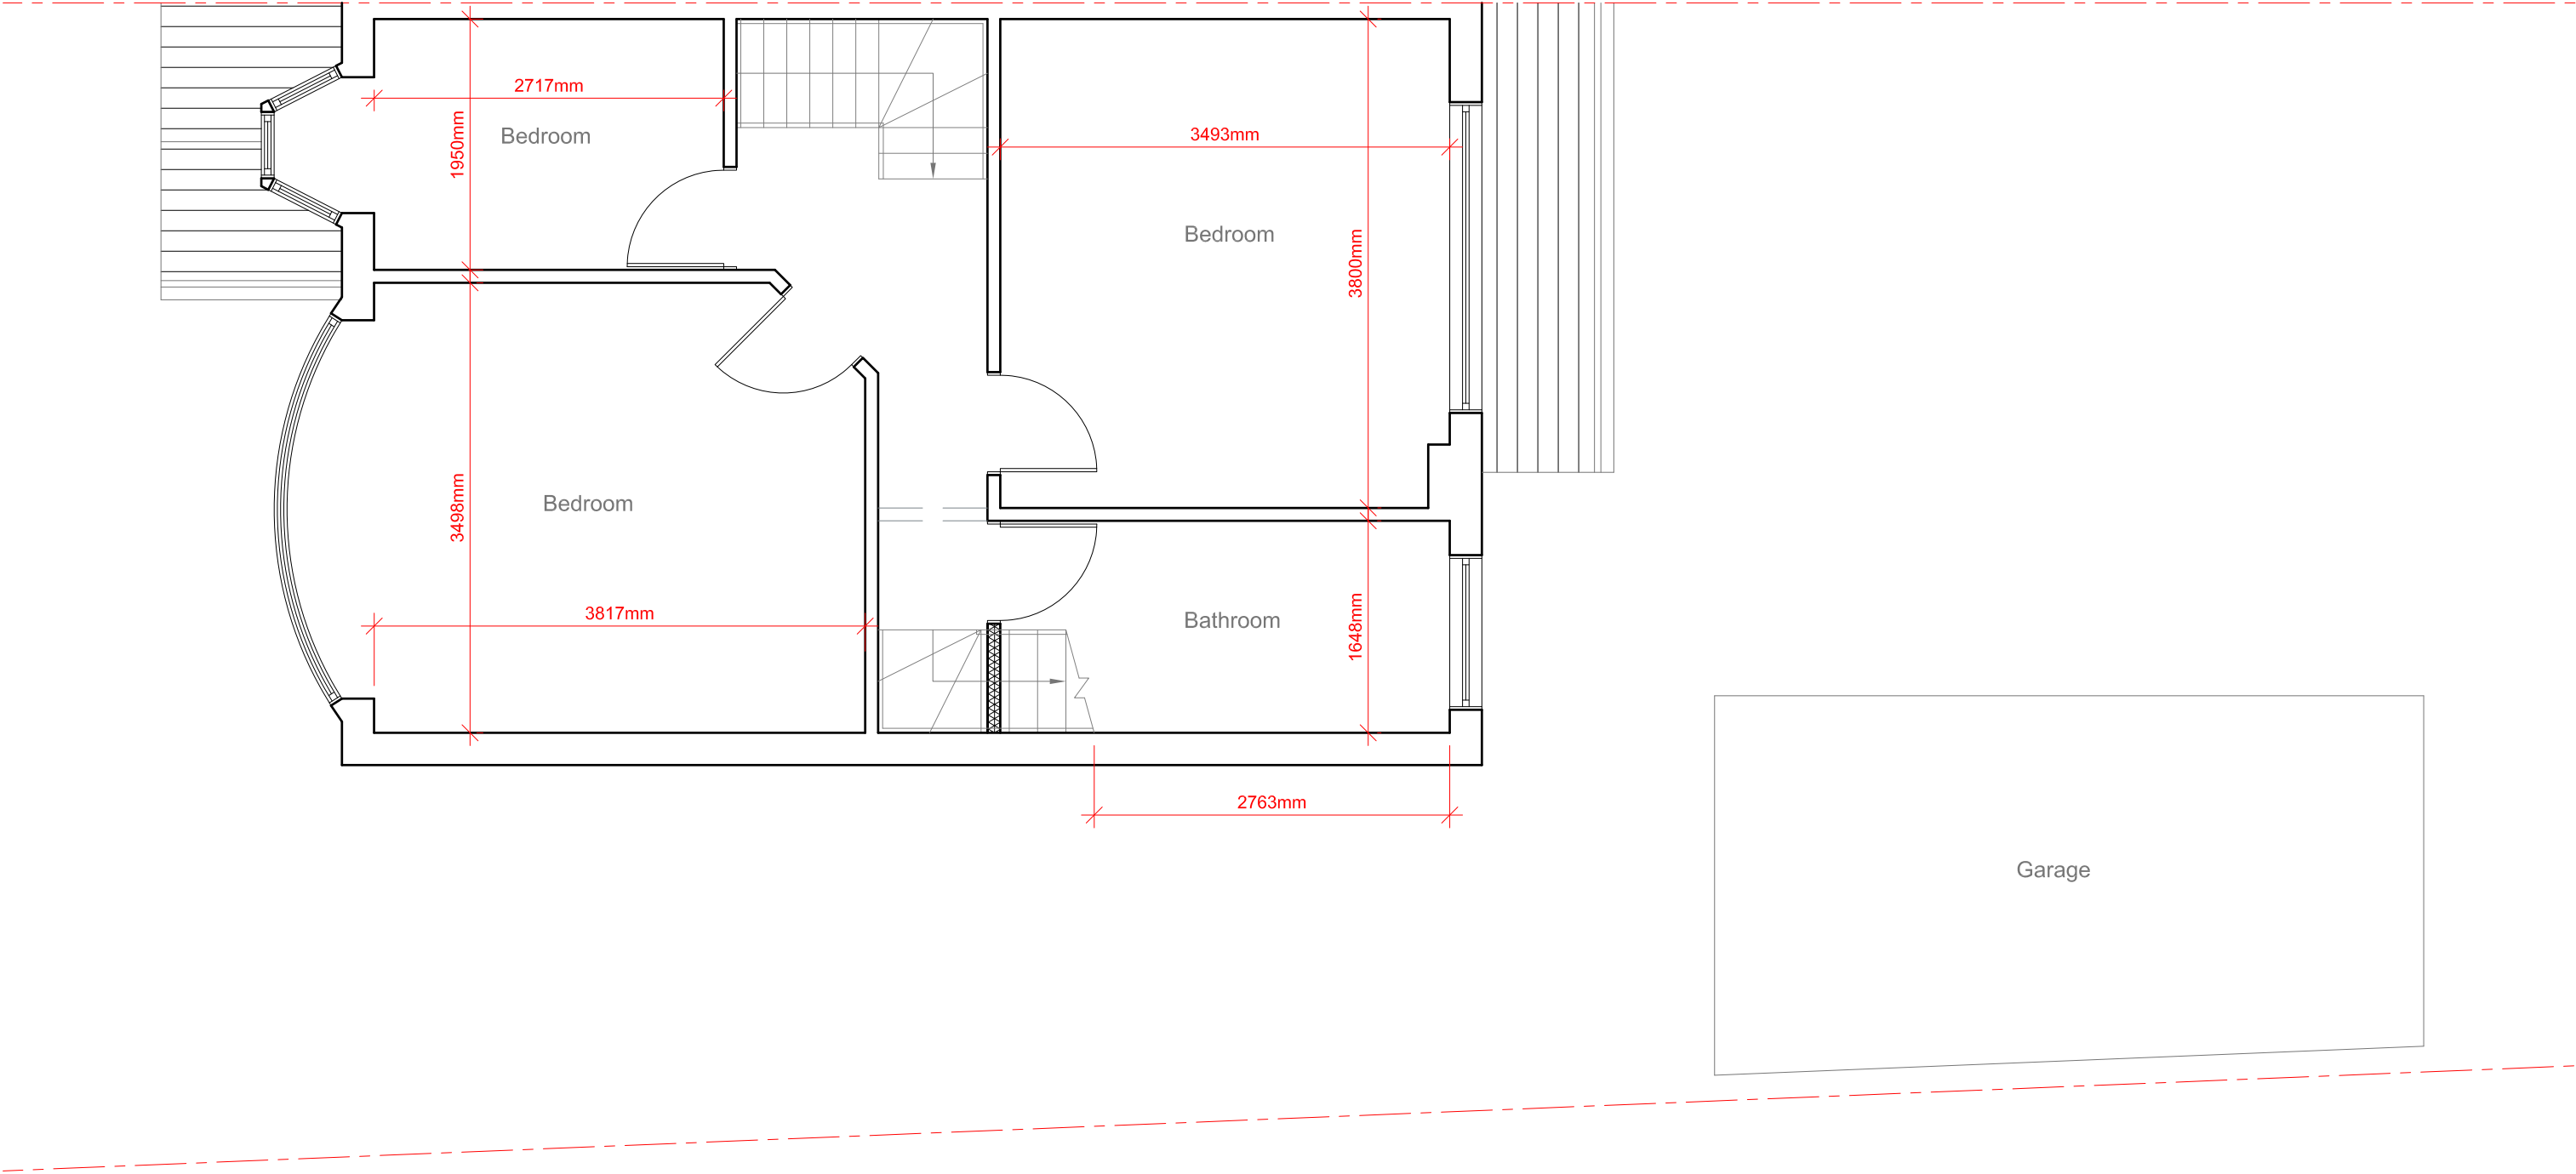

	<u>Site Address:</u> 11 Greenacres Avenue Ickenham UB10 8HG	<u>Drawing Content:</u> Proposed First Floor Plan	<u>Drawings No:</u> 11greenacresavenue/2021/06	<u>Date Drawn:</u> 26th April 2021	Planning Issue	
	1	2	3	5	7	
			<u>Drawings Scale:</u> 1:50	<u>Drawn By:</u> KG	<u>Revision:</u>	
			4	6		8

All work to comply with
current building regulations
and codes of practice
Do not scale from drawings
all dimensions to be checked
on site before the start of
any work
All Proposed External Materials to Match
Existing External Materials

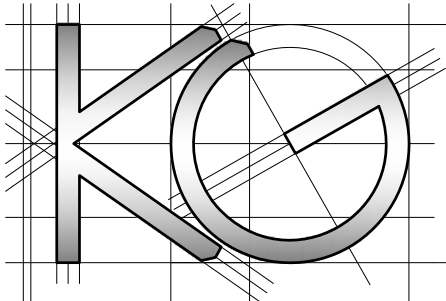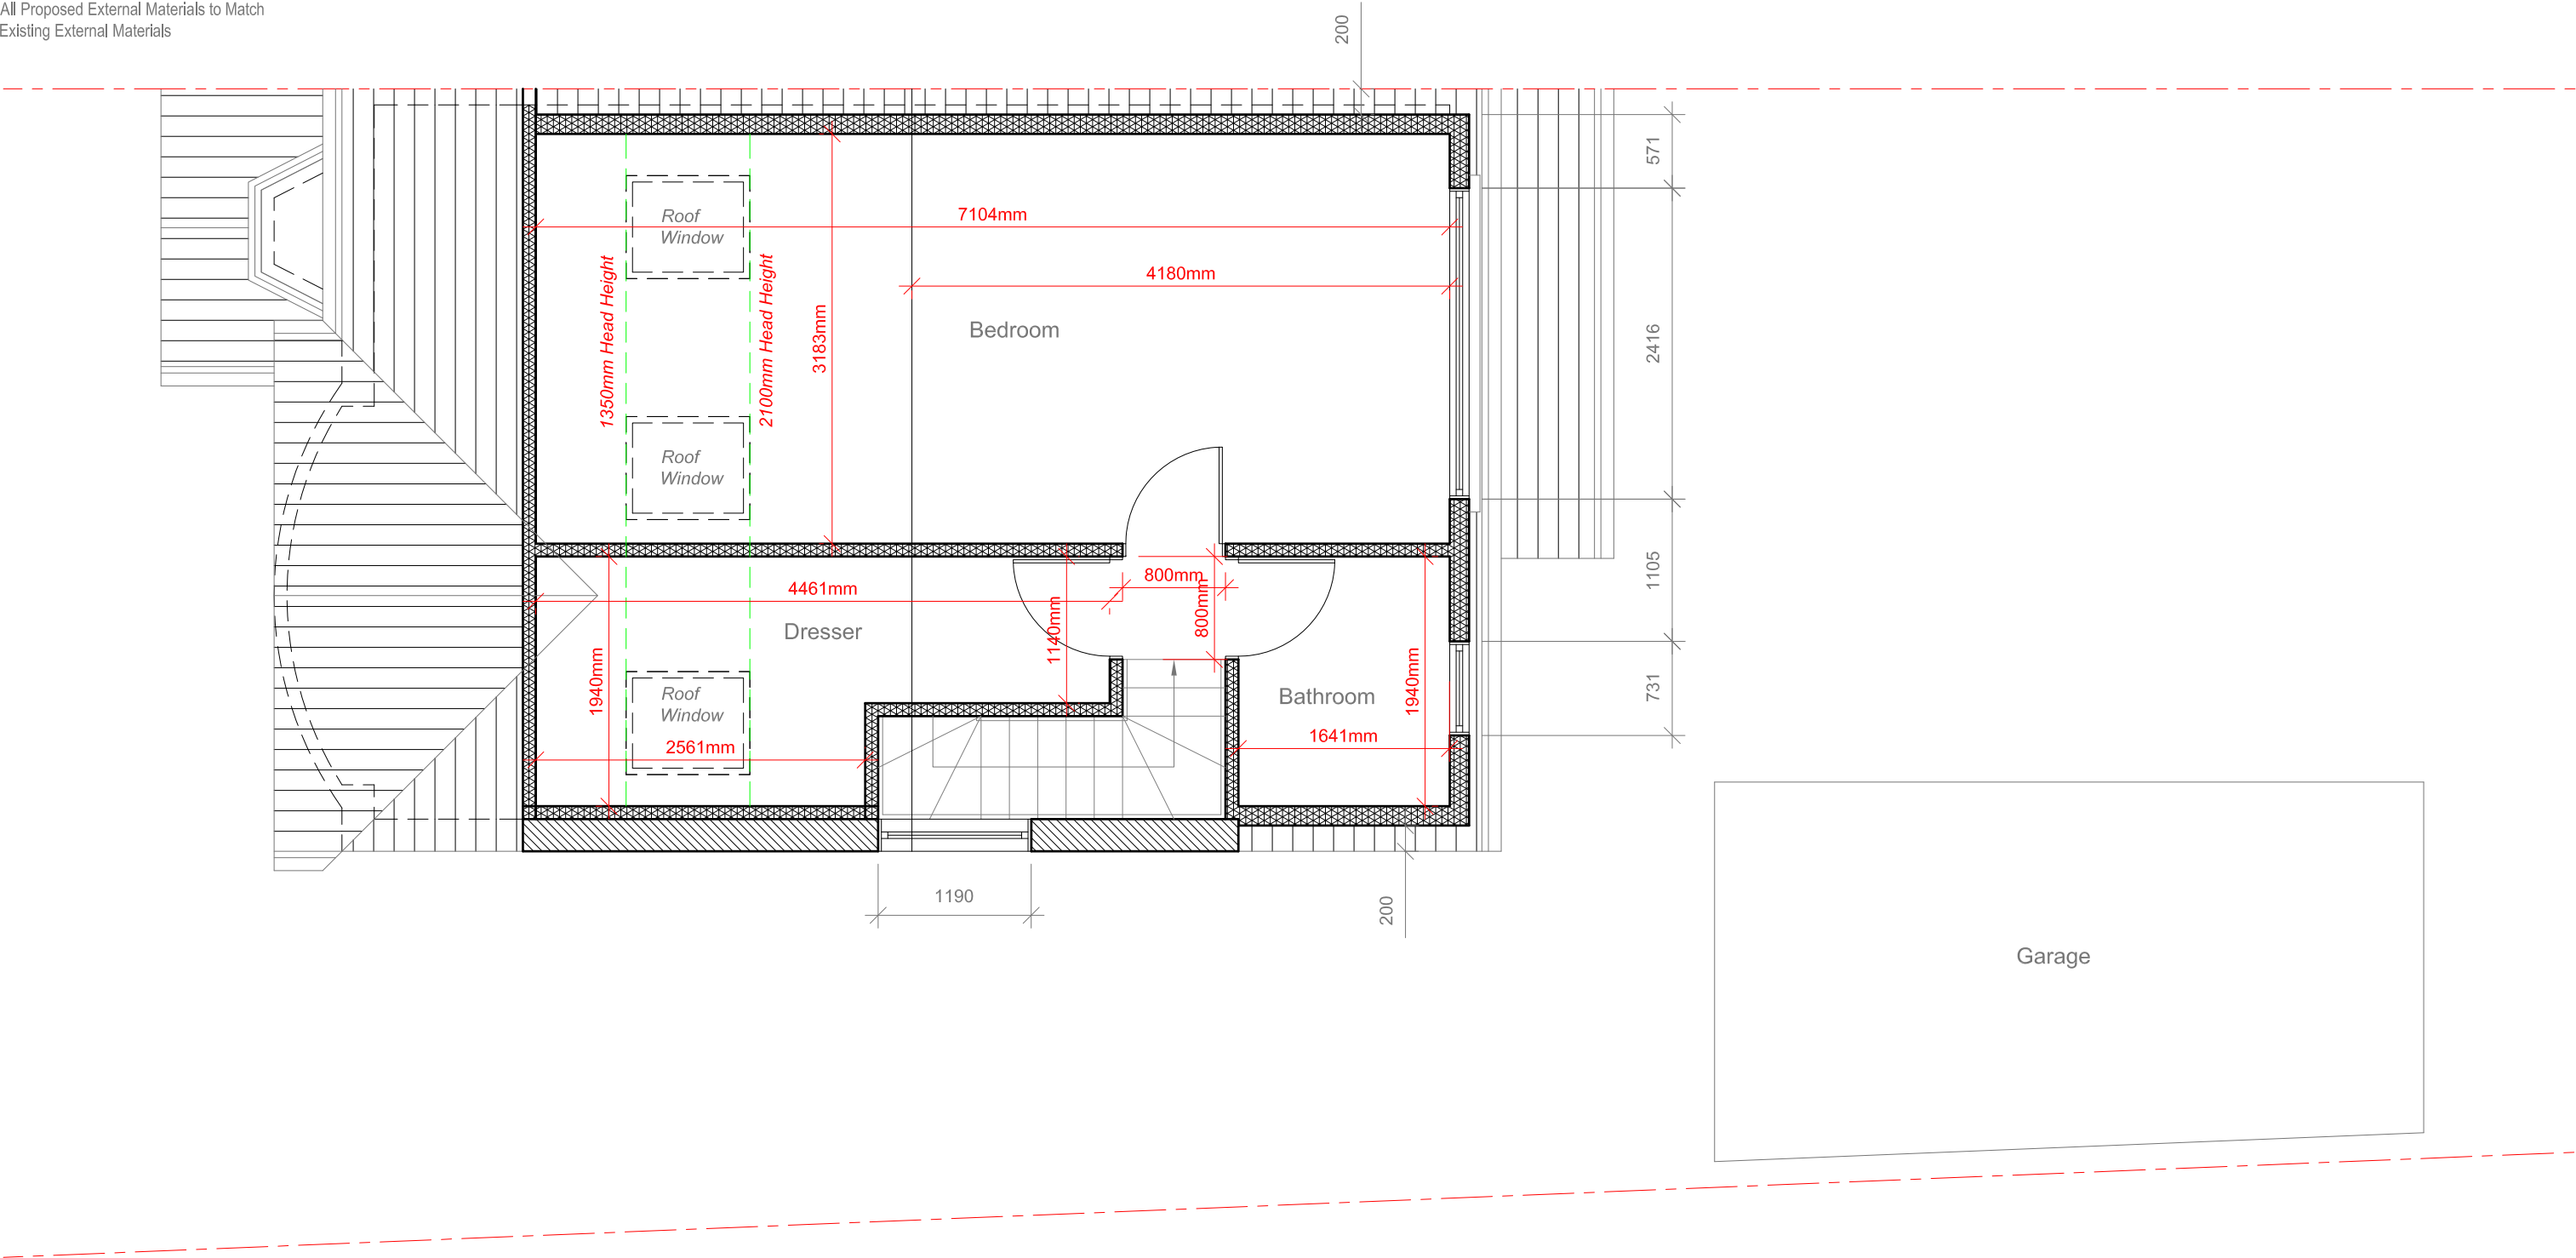


Site Address: 11 Greenacres Avenue Ickenham UB10 8HG	Drawing Content: Proposed Loft Floor Plan	Drawings No: 11greenacresavenue/2021/07 3		Date Drawn: 26th April 2021 5		Planning Issue		7
		Drawings Scale: 1:50 4		Drawn By: KG 6		Revision:		8

All work to comply with current building regulations and codes of practice


Do not scale from drawings all dimensions to be checked on site before the start of any work

All Proposed External Materials to Match Existing External Materials

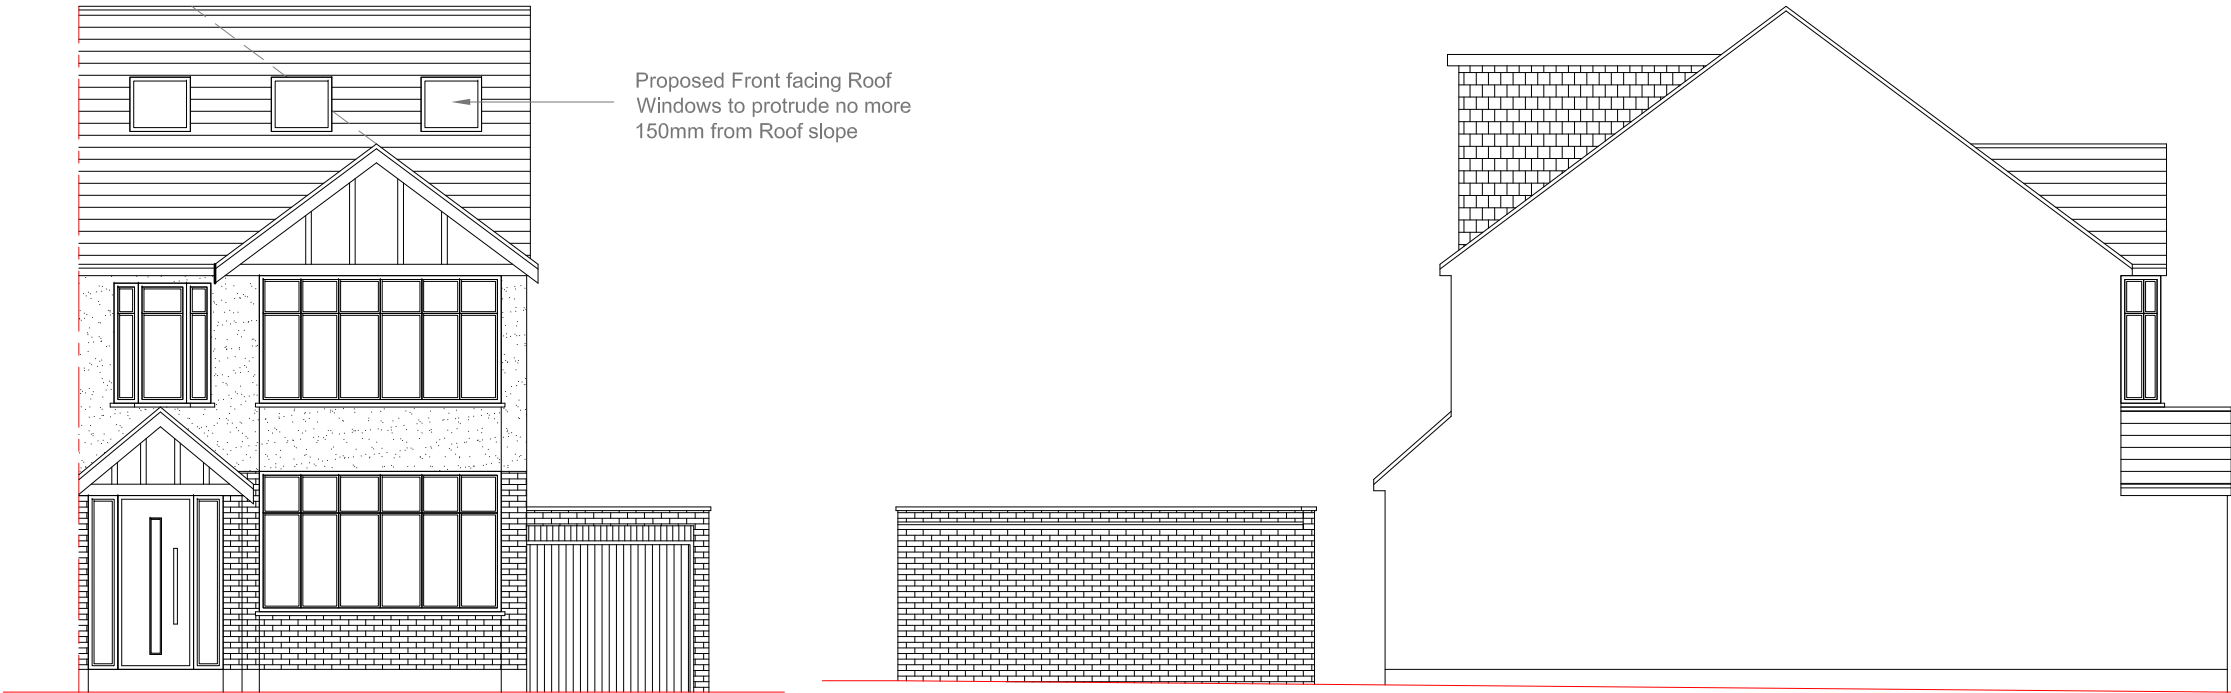

Proposed Front Elevation
Scale 1:100

Proposed Side Elevation
Scale 1:100

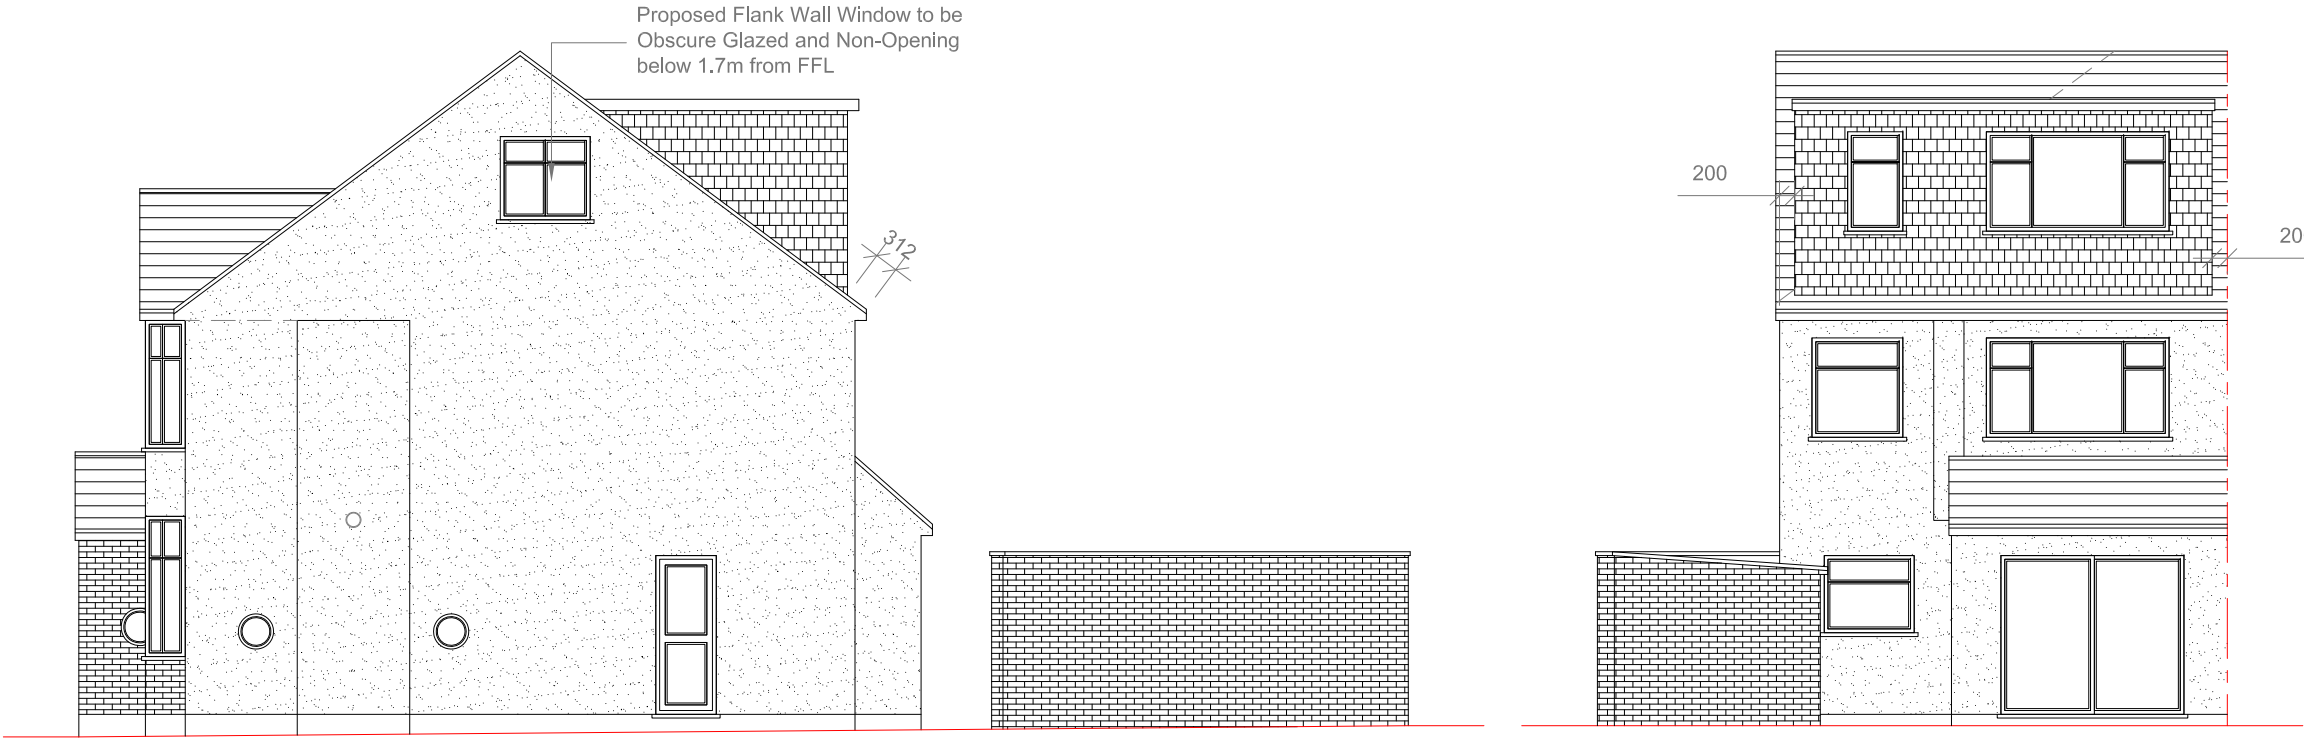

Proposed Side Elevation
Scale 1:100

Proposed Rear Elevation
Scale 1:100

Volume Calculations

Hip to Gable End -

$H \times W \times D / 6$

$3.563m \times 9.160m \times 4.480m / 6$

$146.21m^3 / 6$

$= 24.37m^3$

Rear Dormer -


$H \times W \times D / 2$

$2.589m \times 5.523m \times 3.474m / 2$

$49.67m^3 / 2$

$= 24.84m^3$

Total Volume Increase = 49.21m³

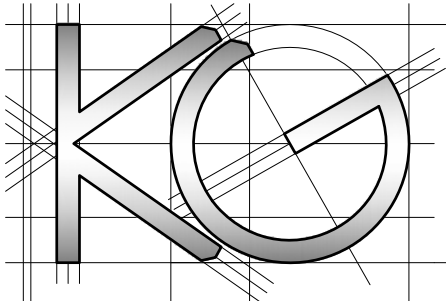

Site Address:
11 Greenacres Avenue
Ickenham
UB10 8HG

Drawing Content:
Proposed Elevations

Drawings No:
11greenacresavenue/2021/08

Date Drawn:
26th April 2021

Planning Issue

Drawings Scale:
1:100

Drawn By:
KG

Revision:

						7
						8