




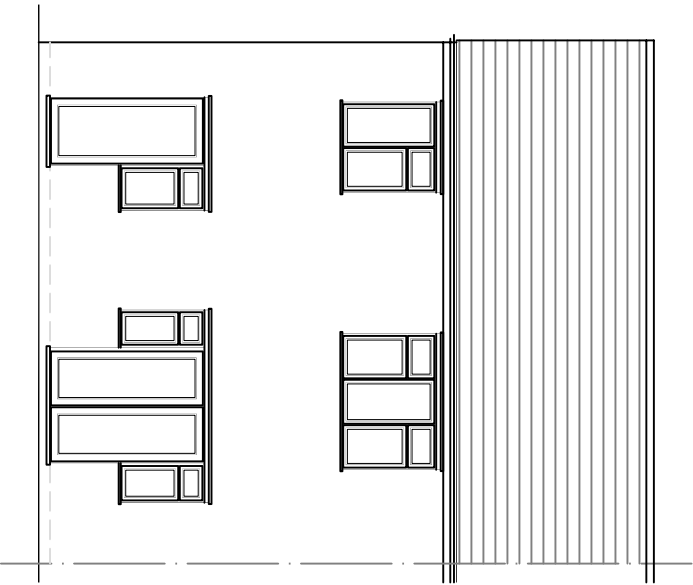


Rear Elevation

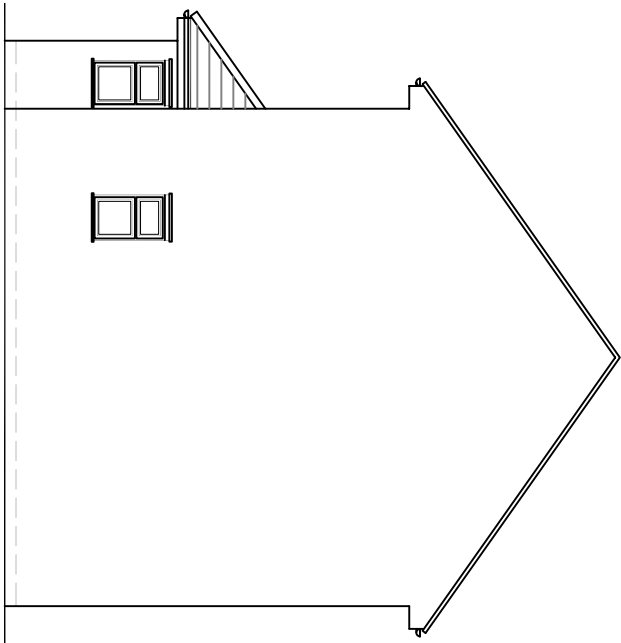


Side Elevation (RHS)

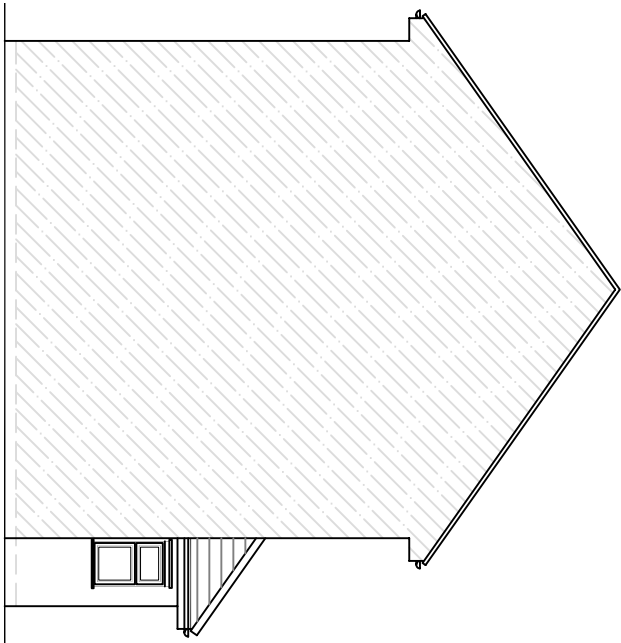

Side Elevation (LHS)

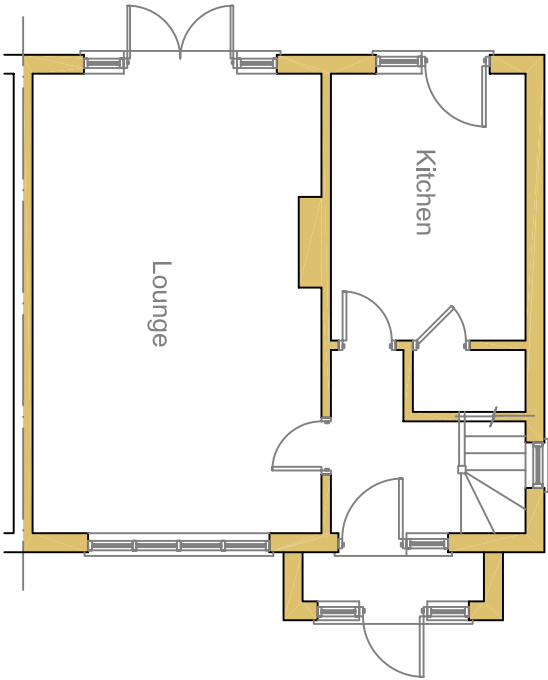

Ground Floor Plan

 

Scale 1 to 100

rev		

These drawings should be approved by local Authority

No dimensions to be scaled from this drawing. All dimensions to be checked on site. This drawing is copyright and should not be reproduced without permission of the Architects.

client:

Mr. & Mrs Kumar

project:

251 Whitby Road
Ruislip
HA4 9ED

drawing:

Existing Elevations
& Ground Floor Plan

scale: 1:100 date: May 2021 drawn:

02 / 10

rev: