




All materials used in the proposed will match existing materials

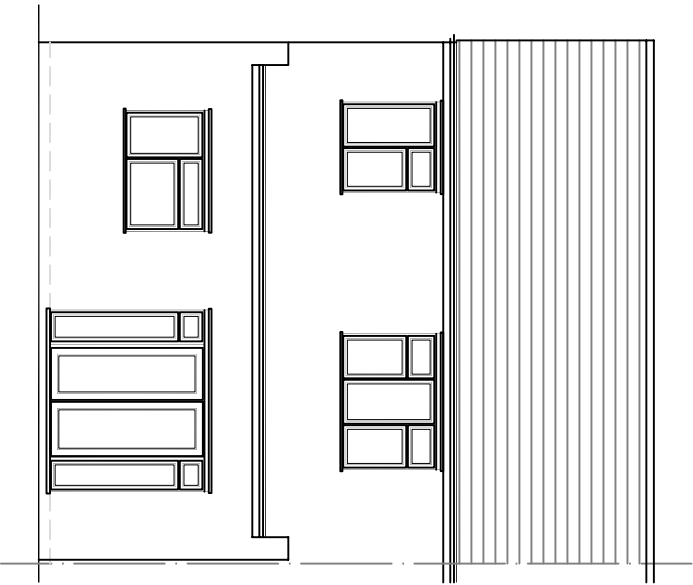



Rear Elevation

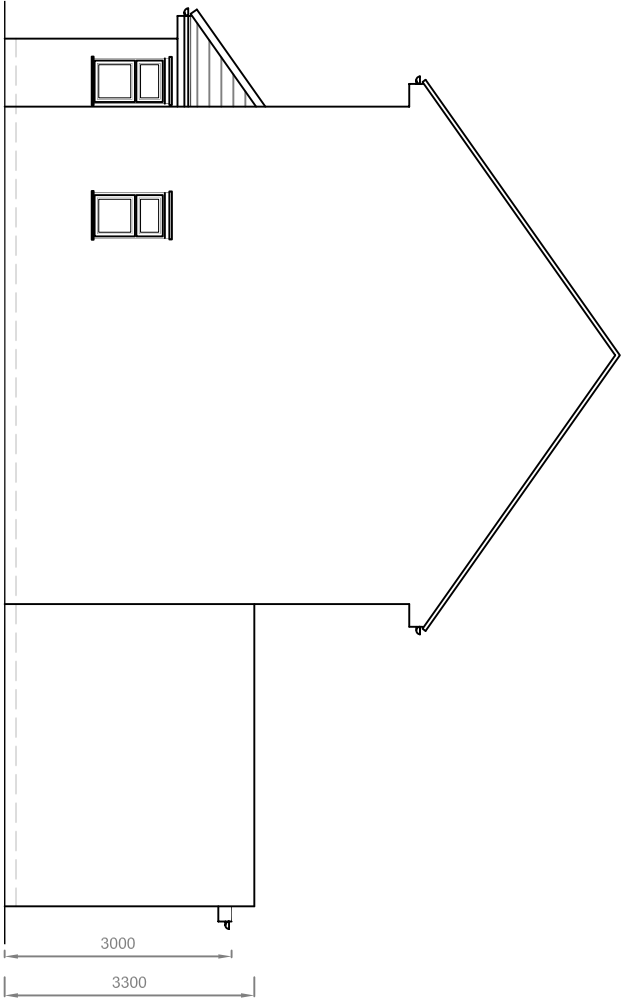

Side Elevation (RHS)

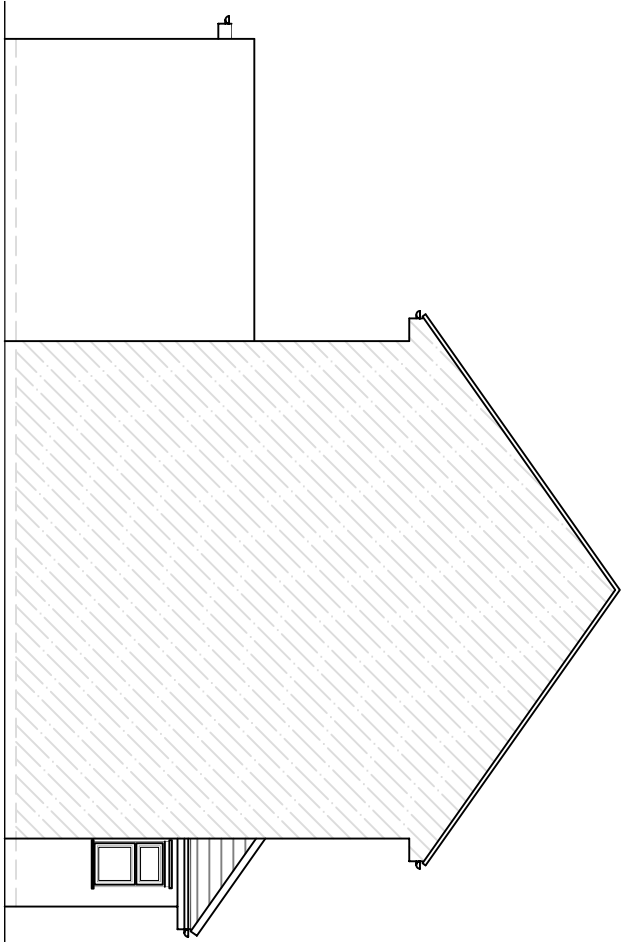

Side Elevation (LHS)

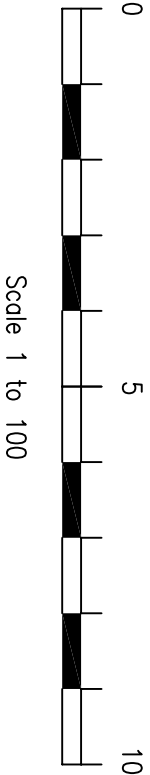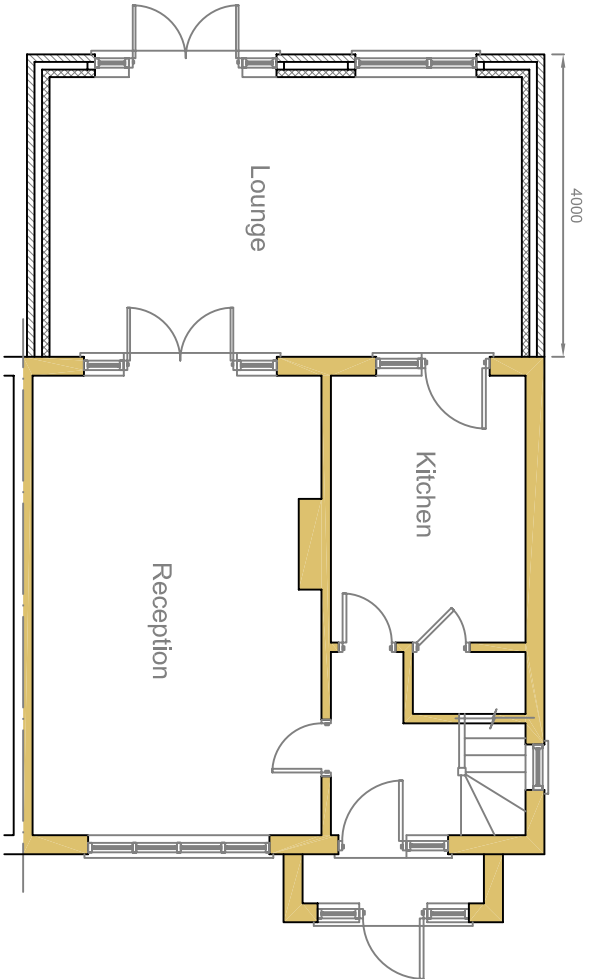

rev			

These drawings should be approved by local Authority

No dimensions to be scaled from this drawing. All dimensions to be checked on site. This drawing is copyright and should not be reproduced without permission of the Architects.

client: **Mr. & Mrs Kumar**

project: **251 Whitby Road
Ruislip
HA4 9ED**

drawing:

**Proposed Elevations
& Ground Floor Plan**

scale: 1:100 date: May 2021 drawn:

03 / 10 rev: