




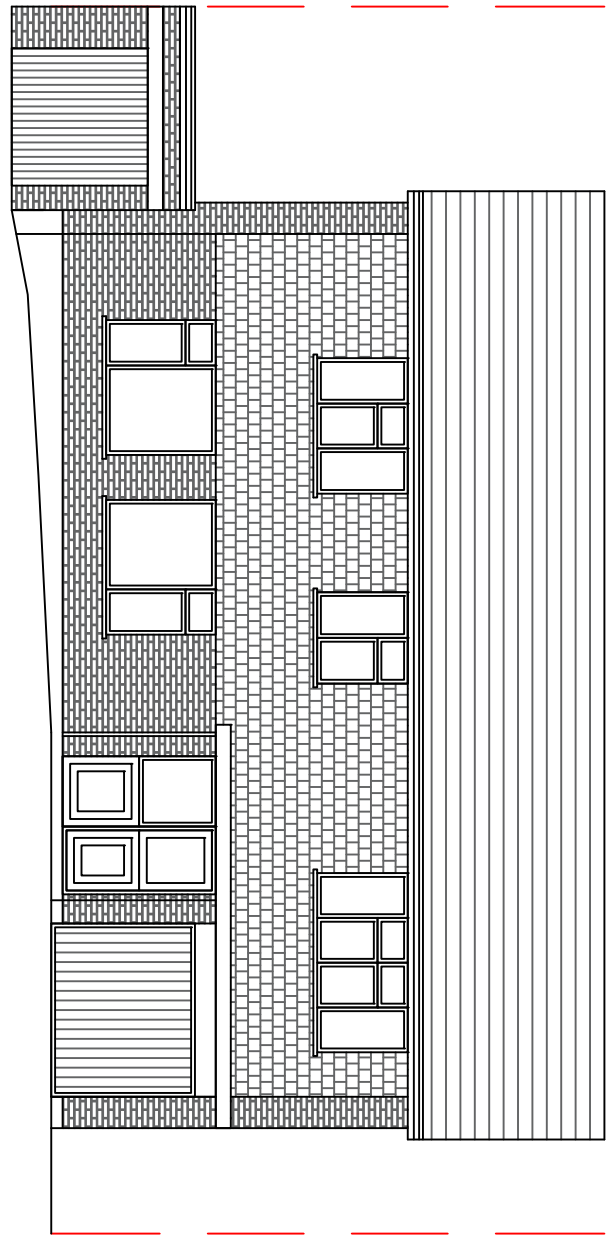


EXISTING FRONT ELEVATION 1:100 SCALE

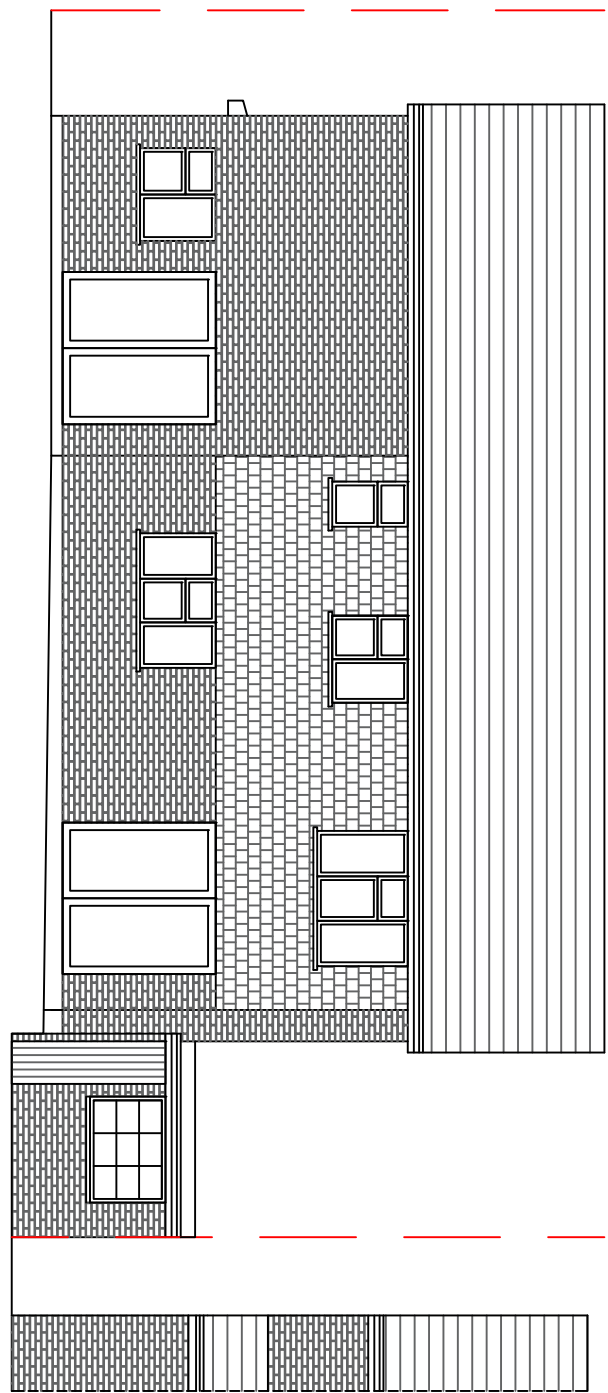


EXISTING REAR ELEVATION 1:100 SCALE

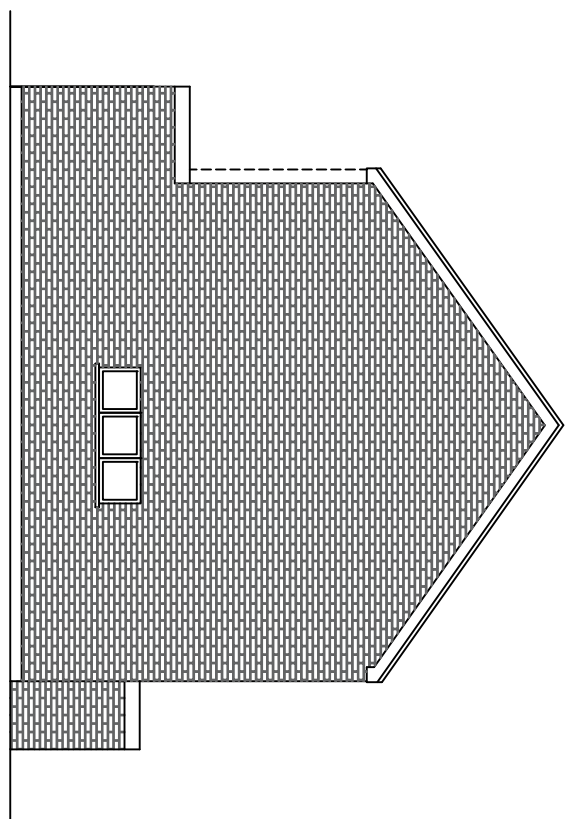


EXISTING RIGHT HAND SIDE ELEVATION 1:100 SCALE

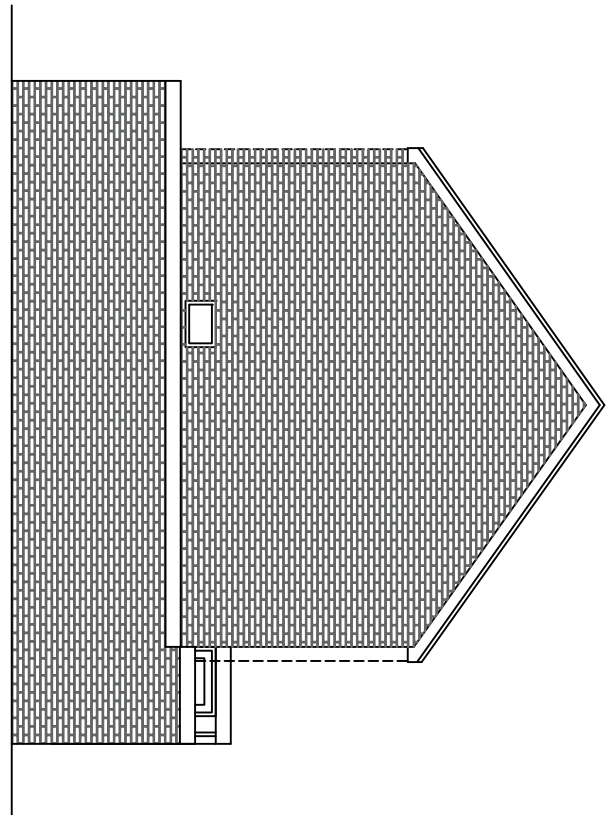


EXISTING LEFT HAND SIDE ELEVATION 1:100 SCALE

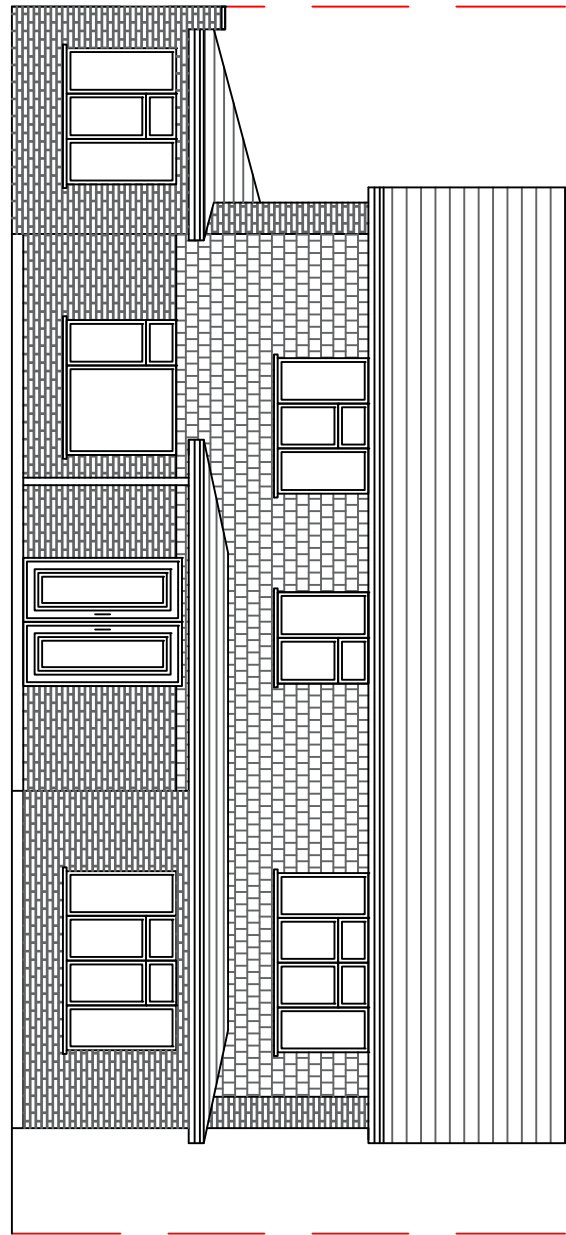


PROPOSED FRONT ELEVATION 1:100 SCALE

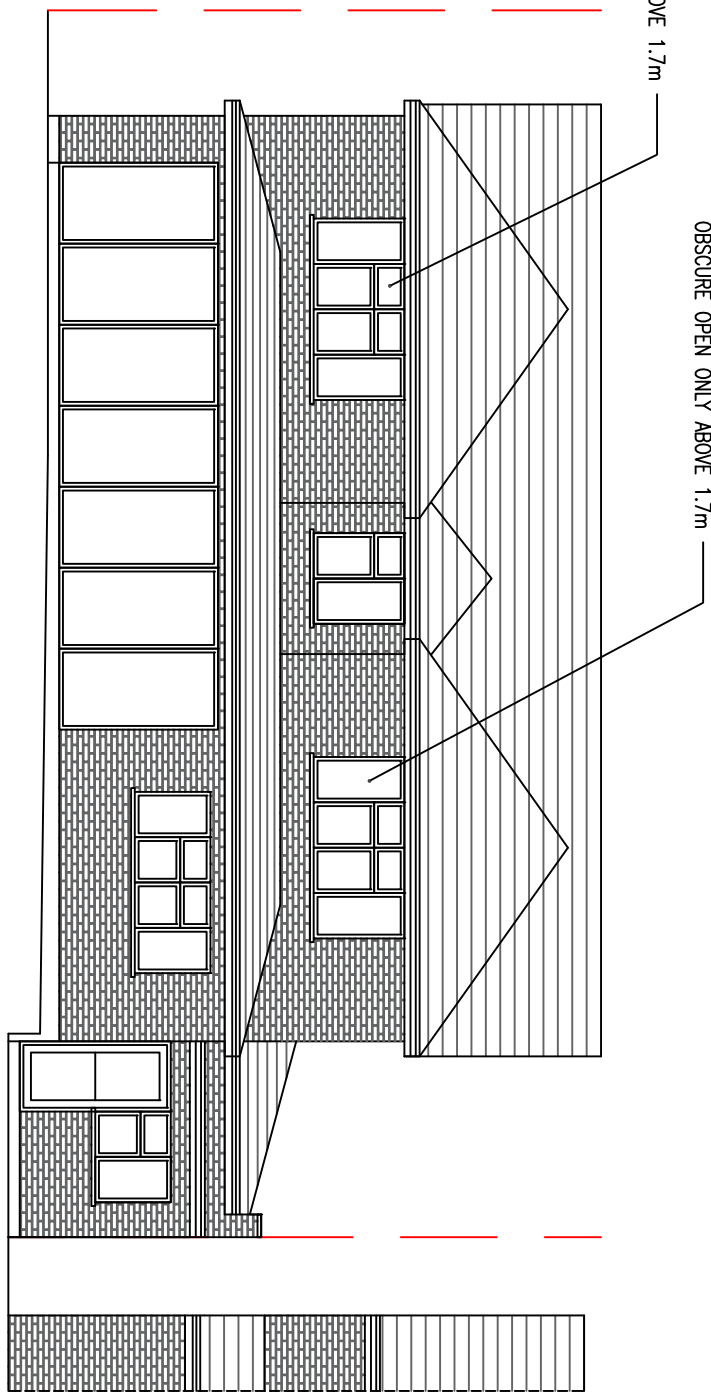


PROPOSED REAR ELEVATION 1:100 SCALE

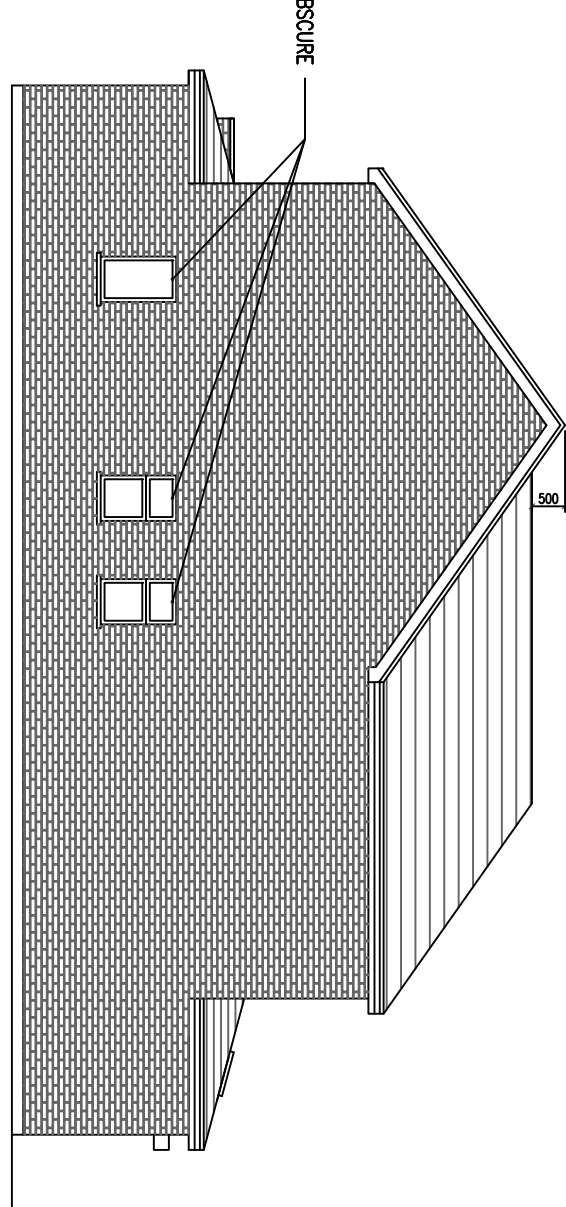

PROPOSED RIGHT SIDE ELEVATION 1:100 SCALE

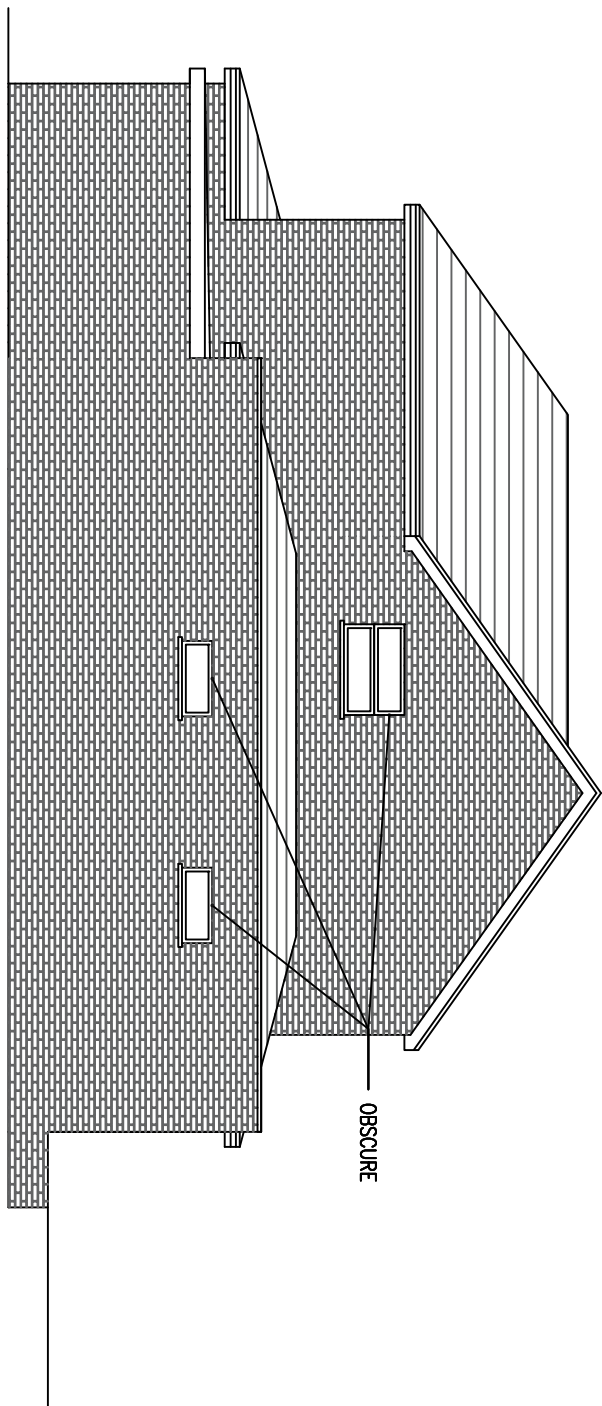


PROPOSED LEFT SIDE ELEVATION 1:100 SCALE

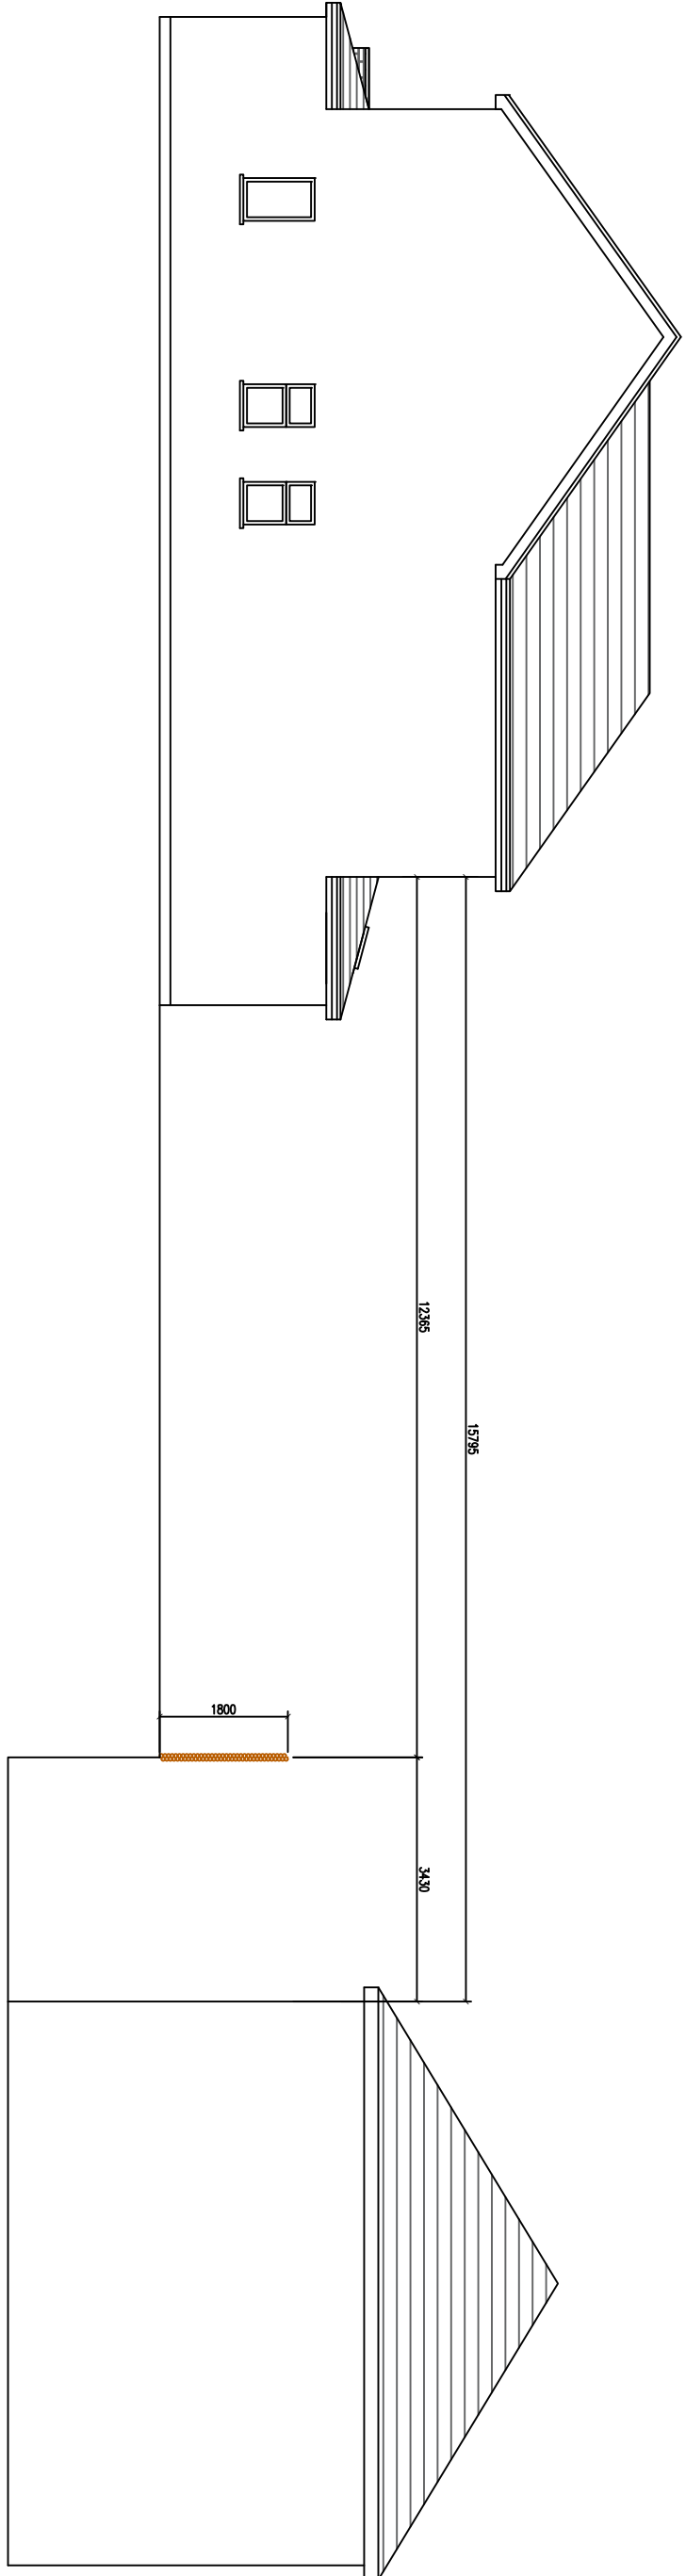

SECTION THROUGH SITE AND No2

DESCRIPTION:
PROPOSED PART DOUBLE PART SINGLE
STOREY REAR AND FRONT EXTENSION
AND RAISE OF RIDGE HEIGHT

CLIENT: MR & MRS WASSAN
SITE ADDRESS:
4 BEACONS CLOSE
UXBRIDGE
UB8 1PX
SCALE: 1:100 @A1
DRAWING NUMBER: PLASB/1
DATE: AUG 2021
REVISIONS: 9 NOV 2021

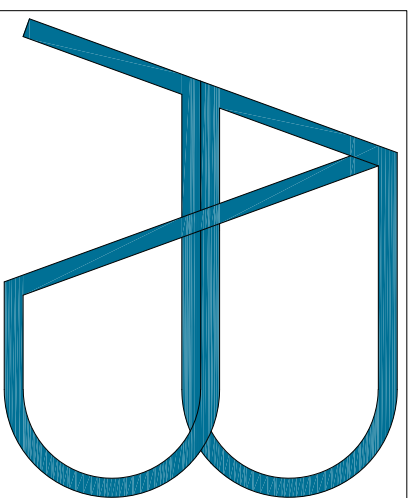

e-mail: abstructuraldesigns@gmail.com
Tel: 0770 2167000

DISCLAIMER:
THESE DRAWINGS SHOULD BE APPROVED
BY LOCAL AUTHORITY OR APPROVED
INSPECTOR BEFORE WORK CAN START.

DO NOT SCALE FROM DRAWING
MEASUREMENTS TO BE TAKEN ON SITE.

PARTY WALL(ECT) ACT 1997 TO BE
AGREED WITH ADJOINING NEIGHBORS BY
CLIENT BEFORE COMMENCING WORKS.

ALL WORKS INCLUDING FOUNDATIONS,
WASTE LINES, ETC. ARE TO BE WITHIN
BOUNDARY LINES OF SITE.

