


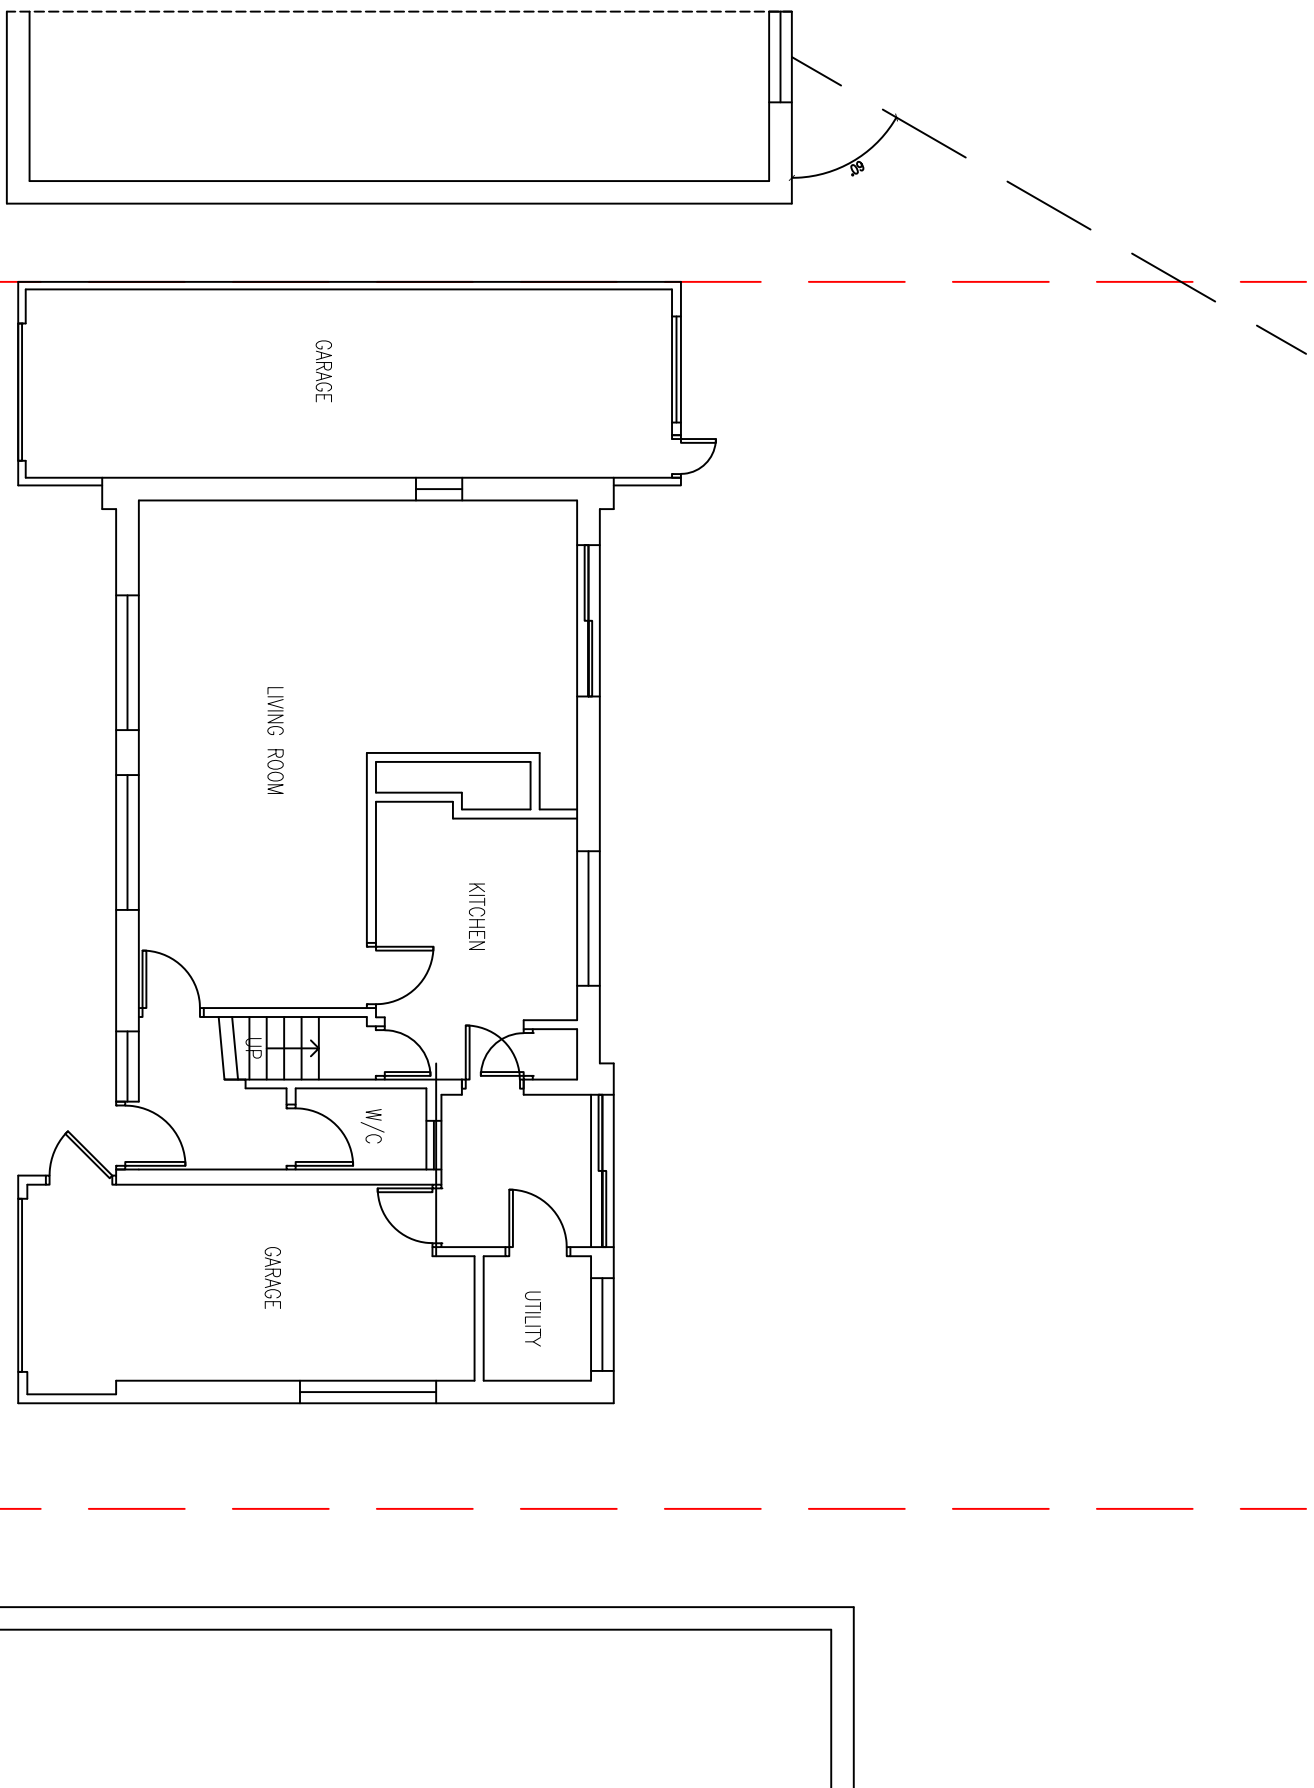


PROPOSED GROUND FLOOR LAYOUT 1:100 SCALE


No 6

No 4

No 2

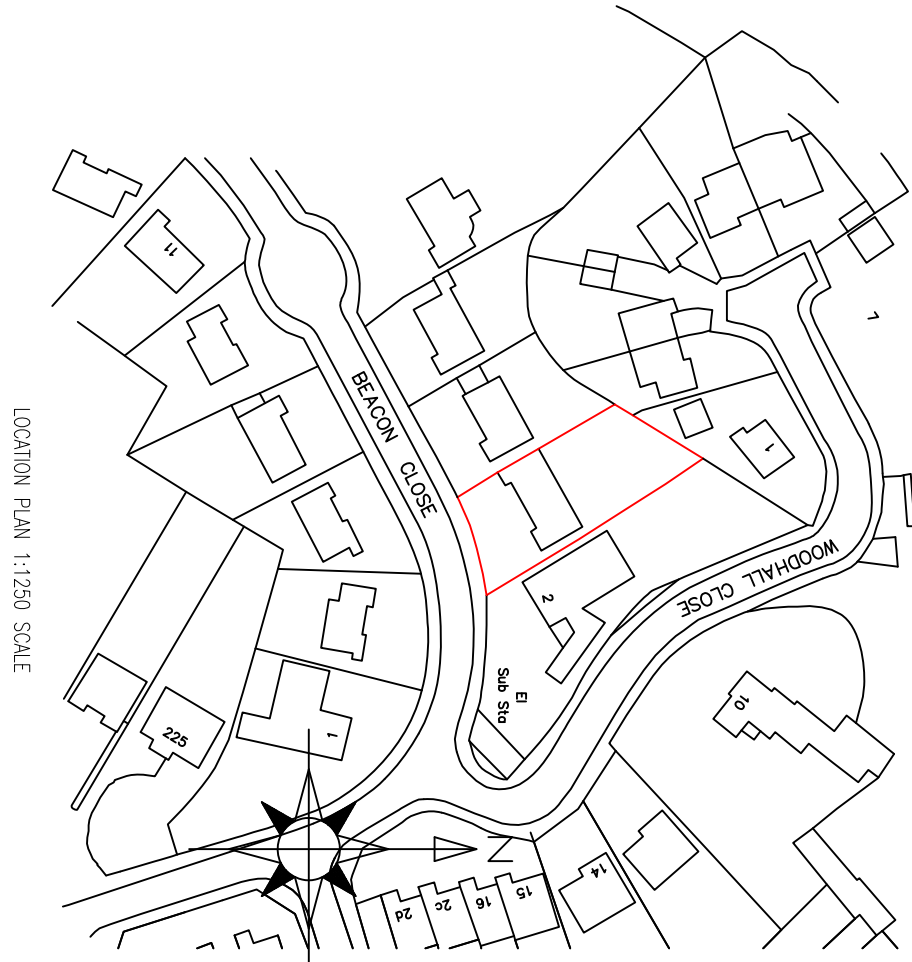

LOCATION PLAN 1:1250 SCALE

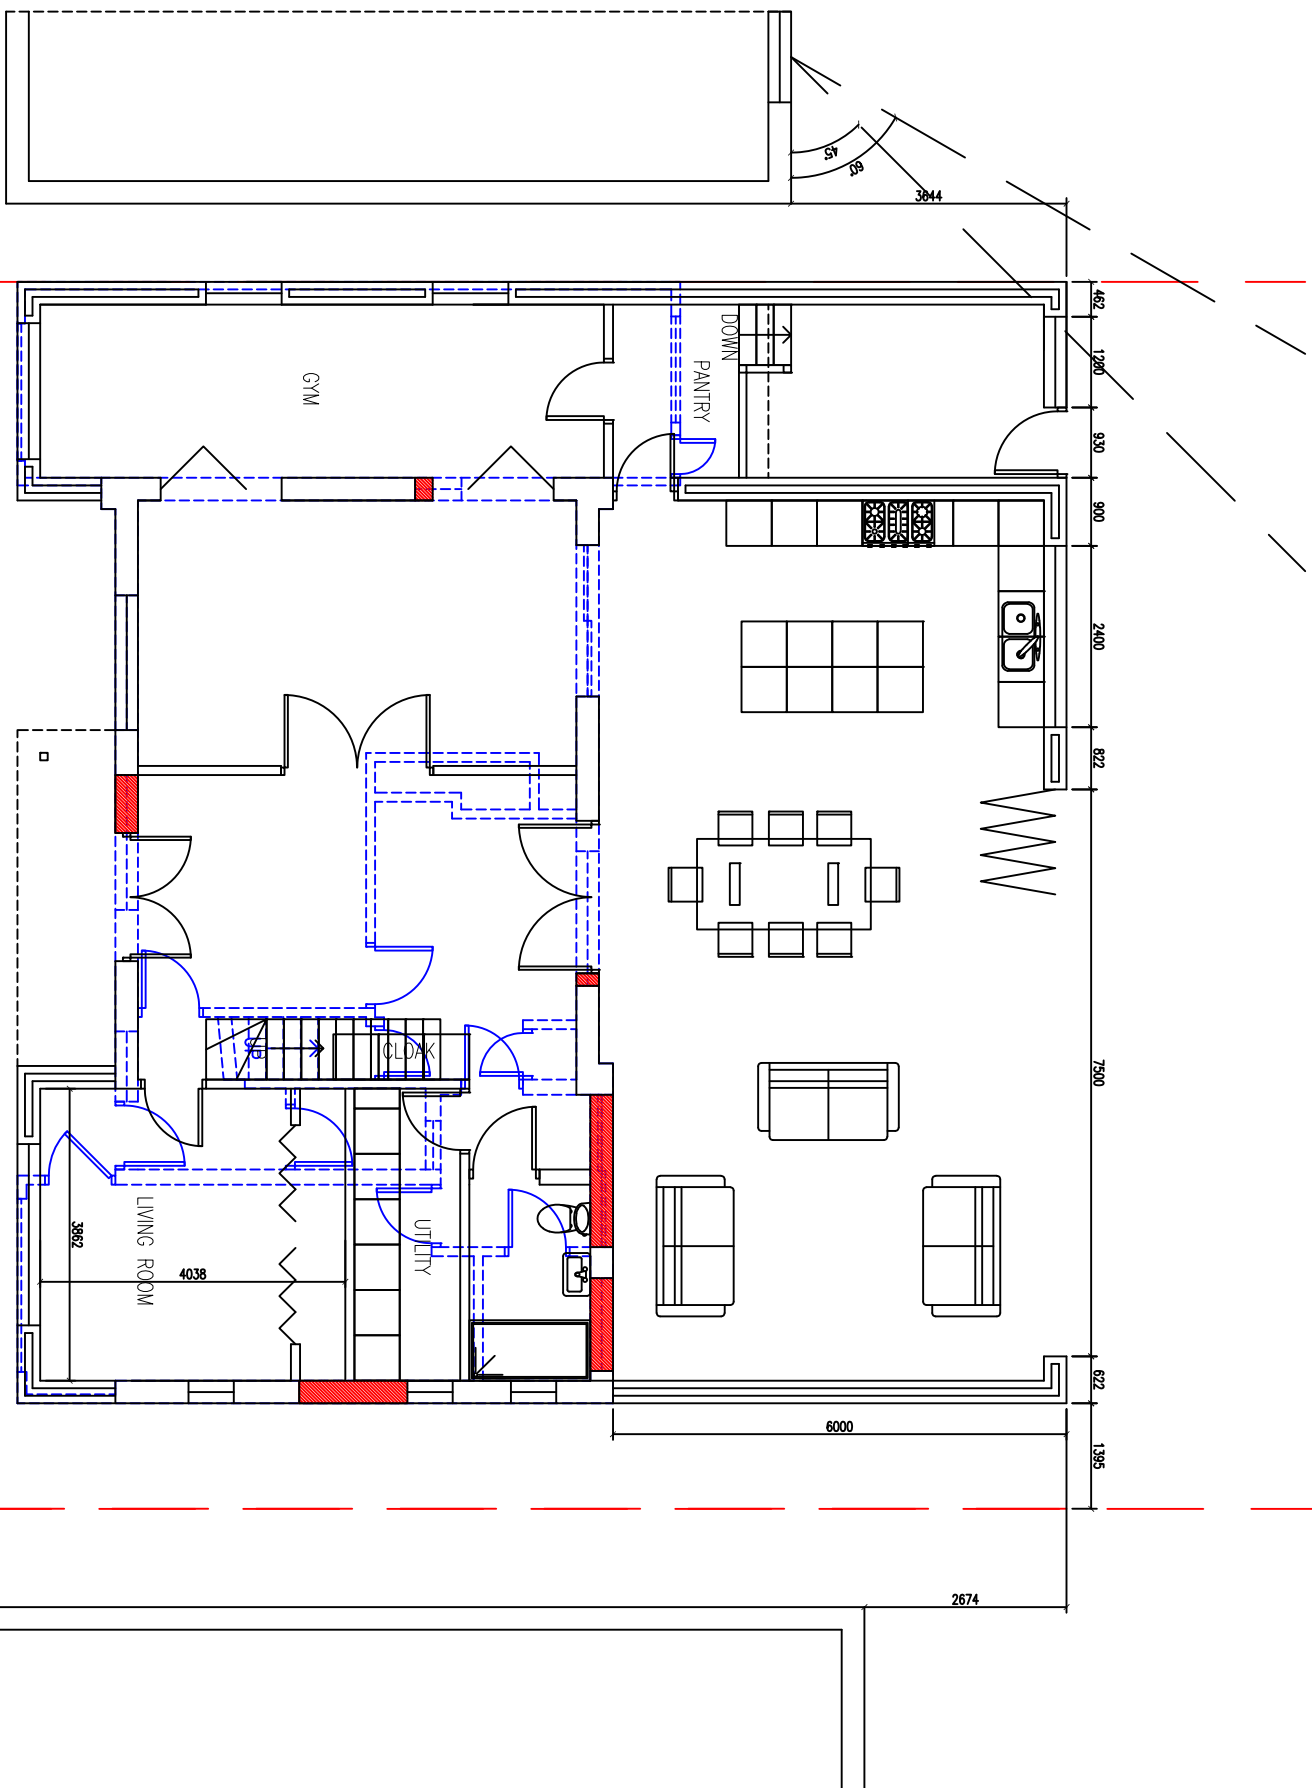


EXISTING GROUND FLOOR LAYOUT 1:100 SCALE

No 6

No 4

No 2

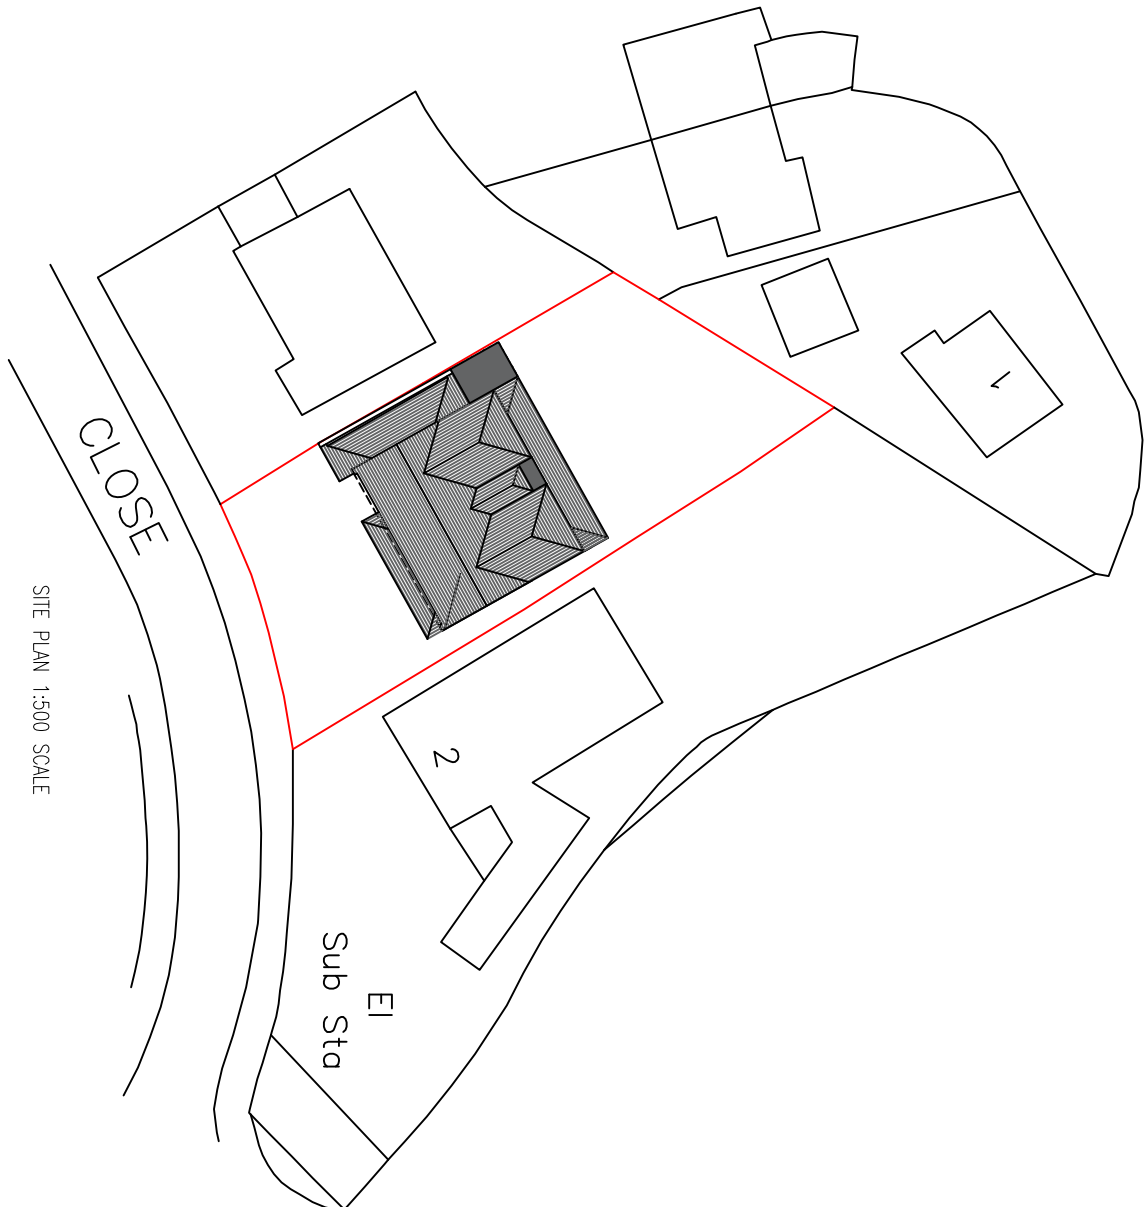

SITE PLAN 1:500 SCALE

DESCRIPTION:

PROPOSED PART DOUBLE PART SINGLE
STOREY REAR AND FRONT EXTENSION
AND RAISE OF RIDGE HEIGHT

CLIENT: MR & MRS WASSAN

SITE ADDRESS:

4 BEACONS CLOSE

UXBRIDGE


UB8 1PX

SCALE: 1:100 @A1

DRAWING NUMBER: PLASB/2

DATE: AUG 2021

REVISIONS: 9 NOV 2021

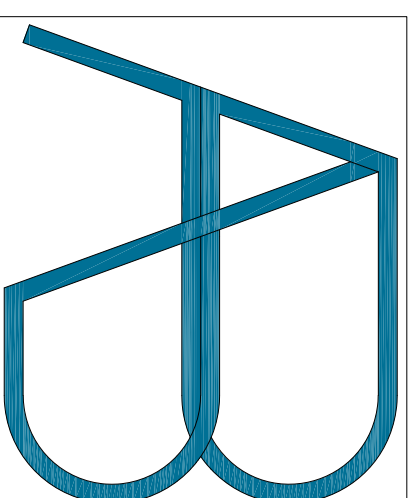

e-mail: astucturaldesigns@gmail.com

Tel: 0770 2167000

DISCLAIMER:
THESE DRAWINGS SHOULD BE APPROVED
BY LOCAL AUTHORITY OR APPROVED
INSPECTOR BEFORE WORK CAN START.

DO NOT SCALE FROM DRAWING
MEASUREMENTS TO BE TAKEN ON SITE.

PARTY WALL(ECT) ACT 1997 TO BE
AGREED WITH ADJOINING NEIGHBORS BY
CLIENT BEFORE COMMENCING WORKS.

ALL WORKS INCLUDING FOUNDATIONS,
WASTE LINES, SPOUTING TO BE WITHIN
BOUNDARY LINES OF SITE.

1:100 scale bar



0m 1m 2m 3m 4m 5m 6m 7m 8m 9m 10m

0ft 10ft 20ft 30ft