




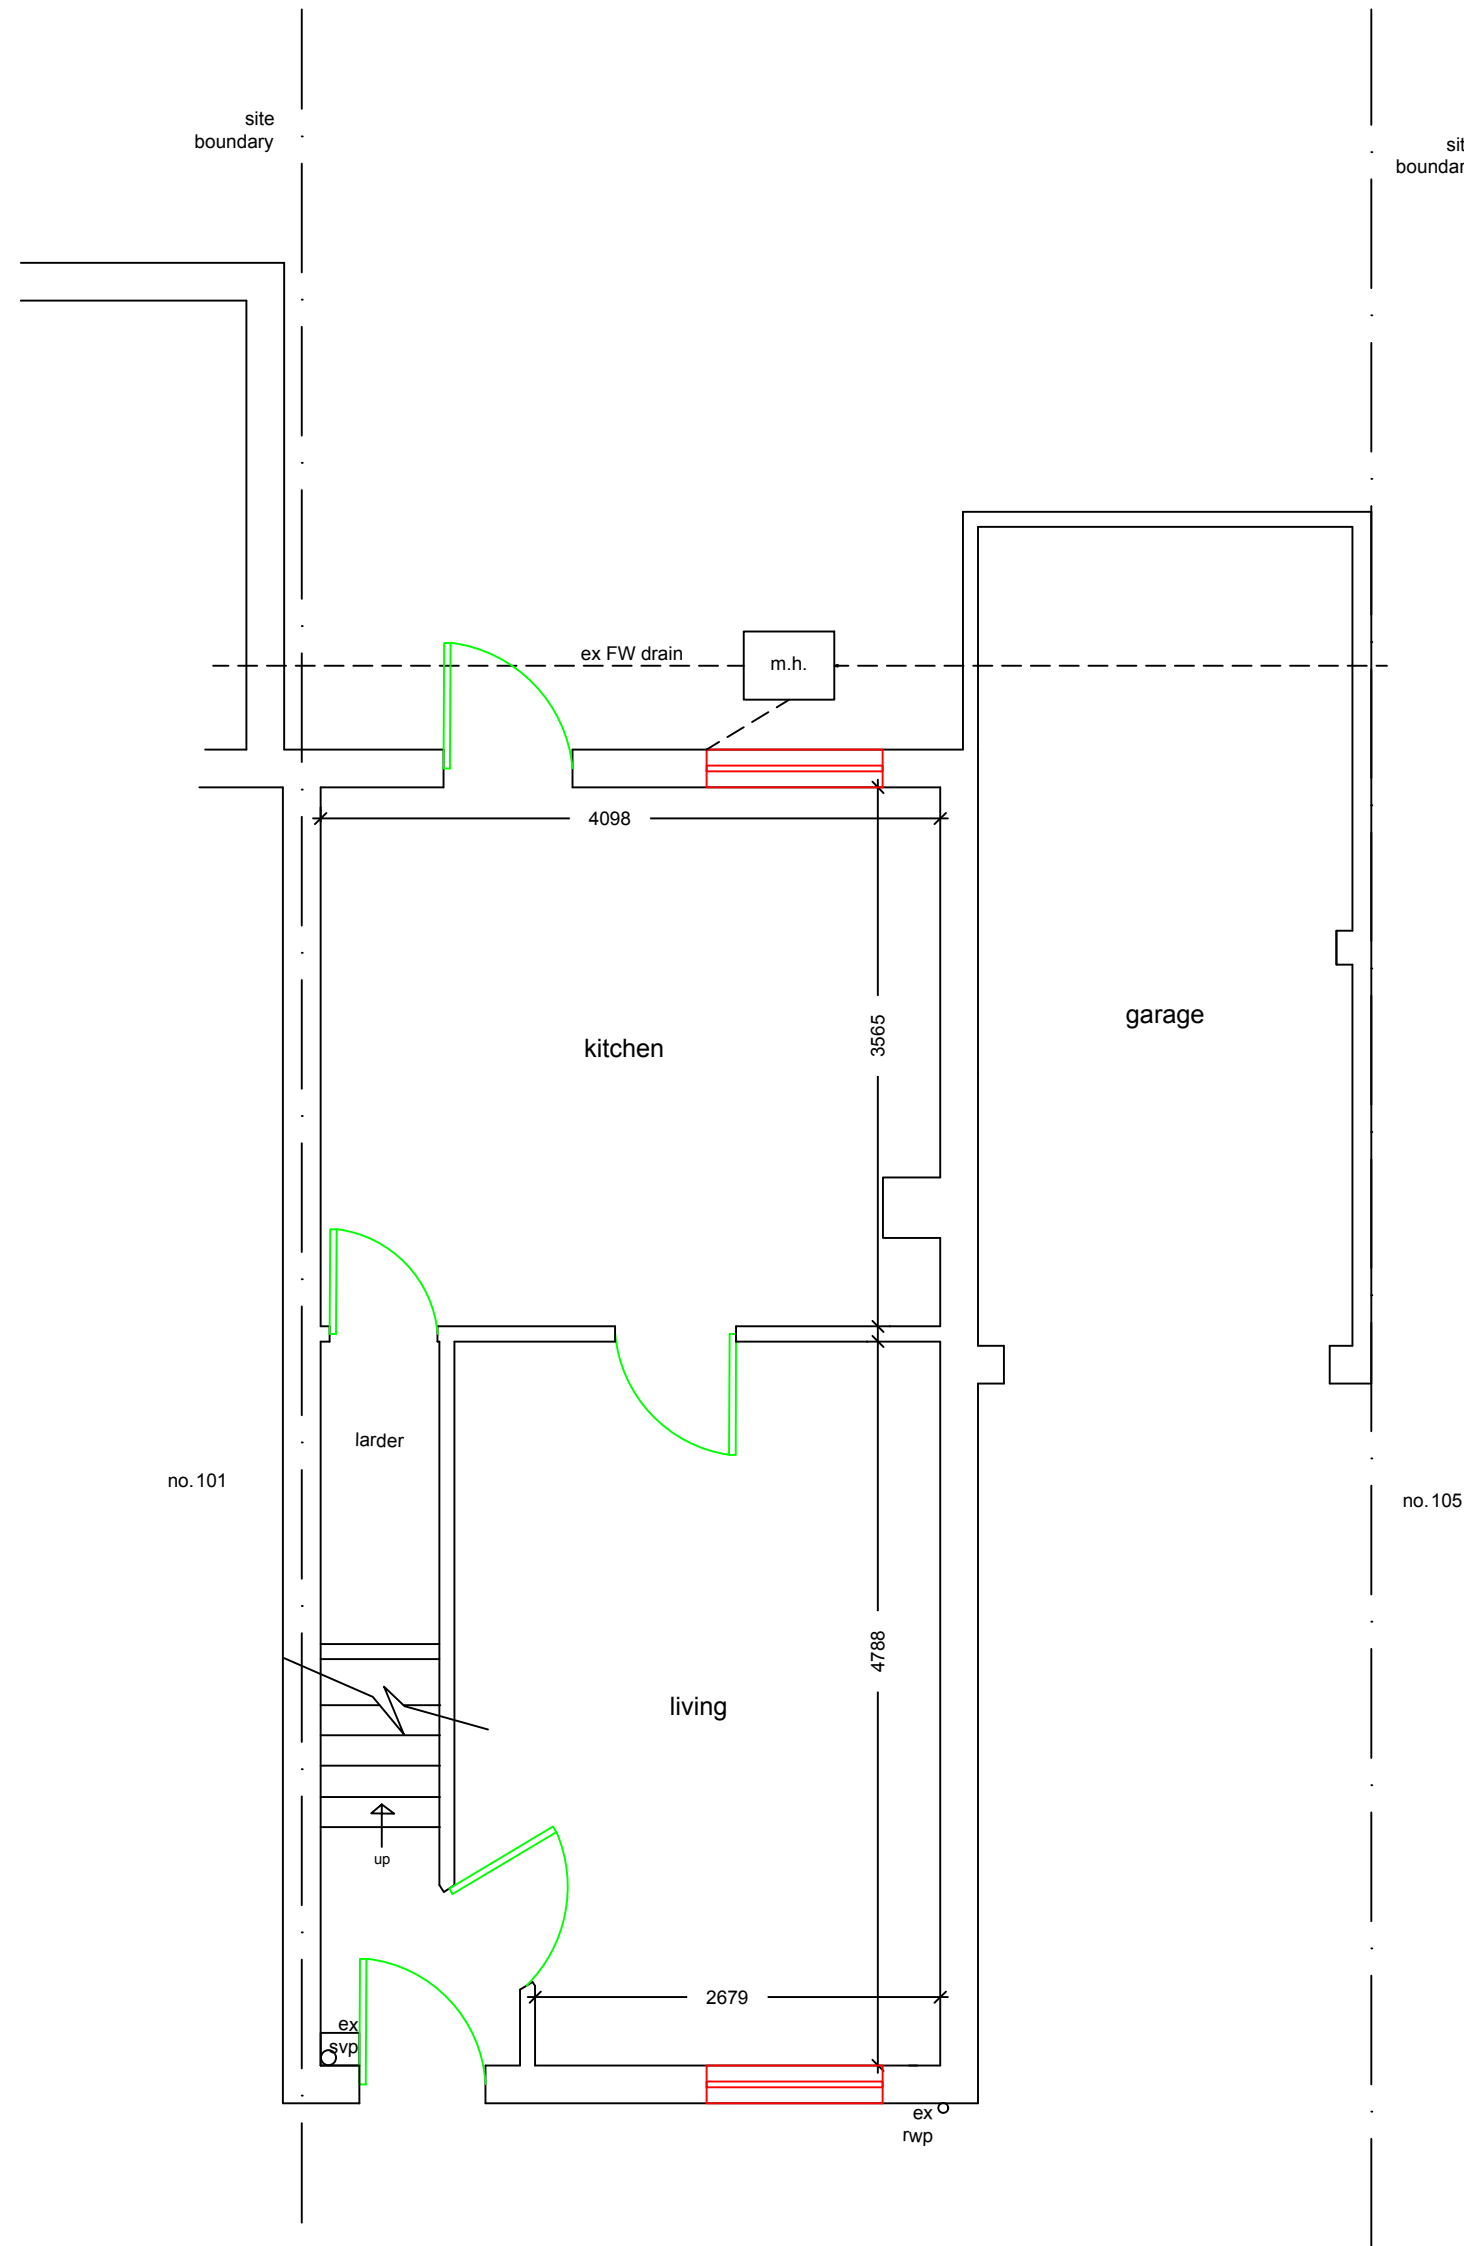


existing ground floor plan
1:50

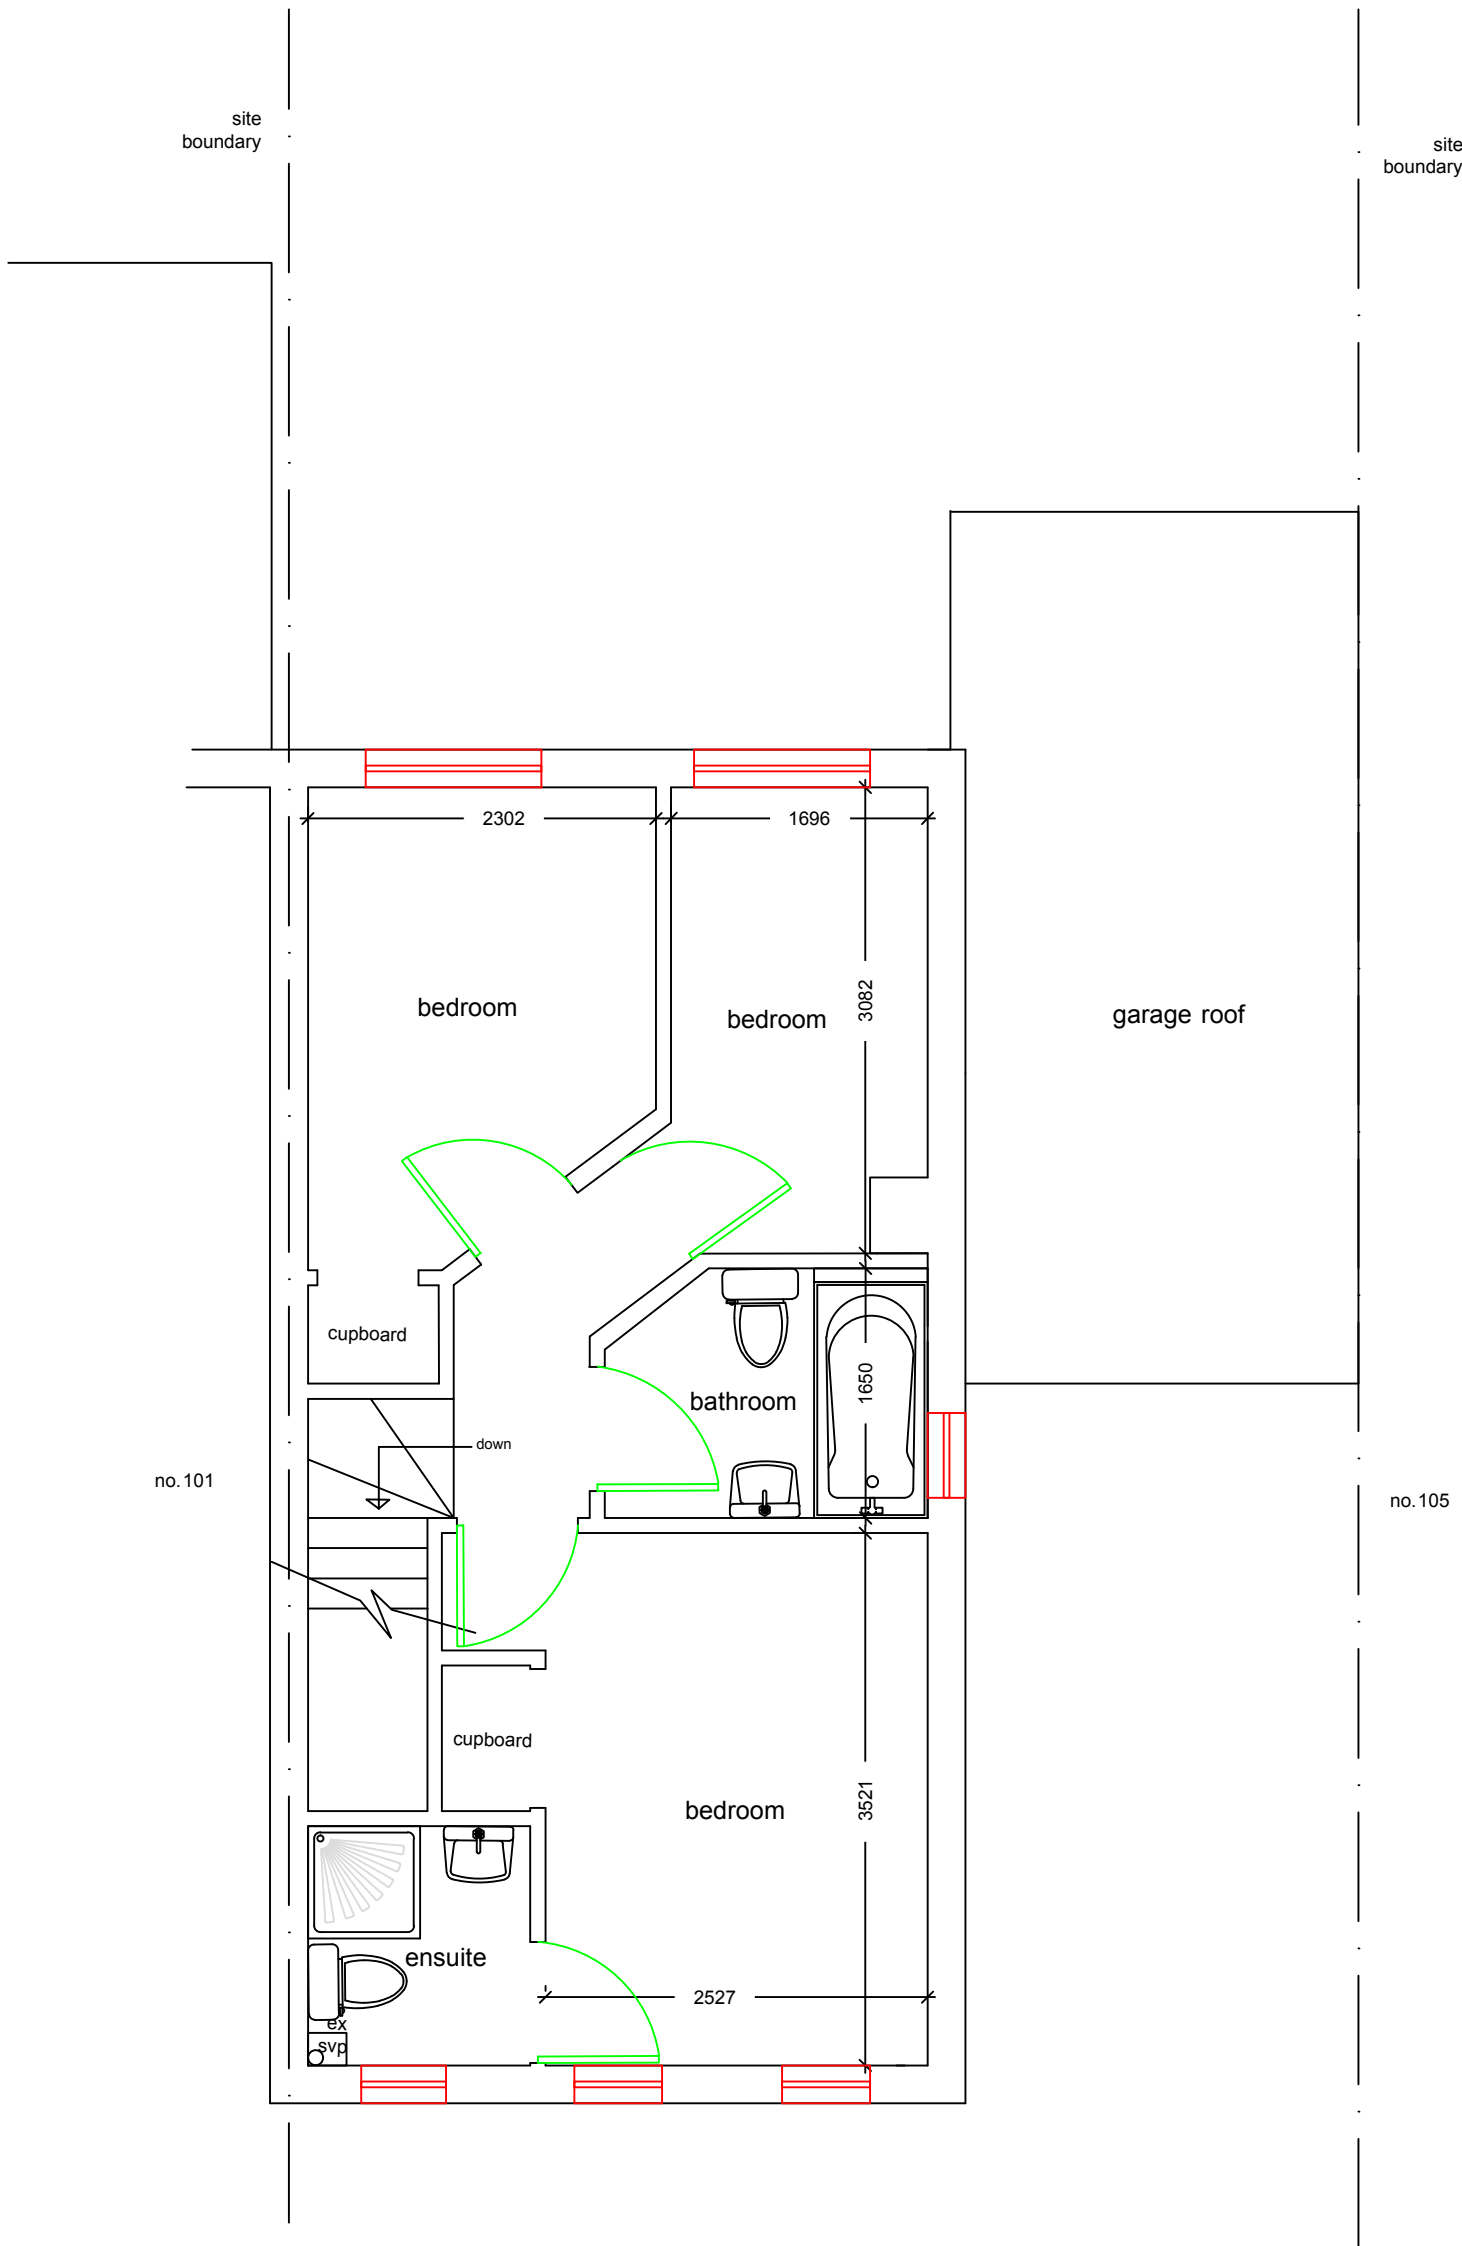

existing first floor plan
1:50

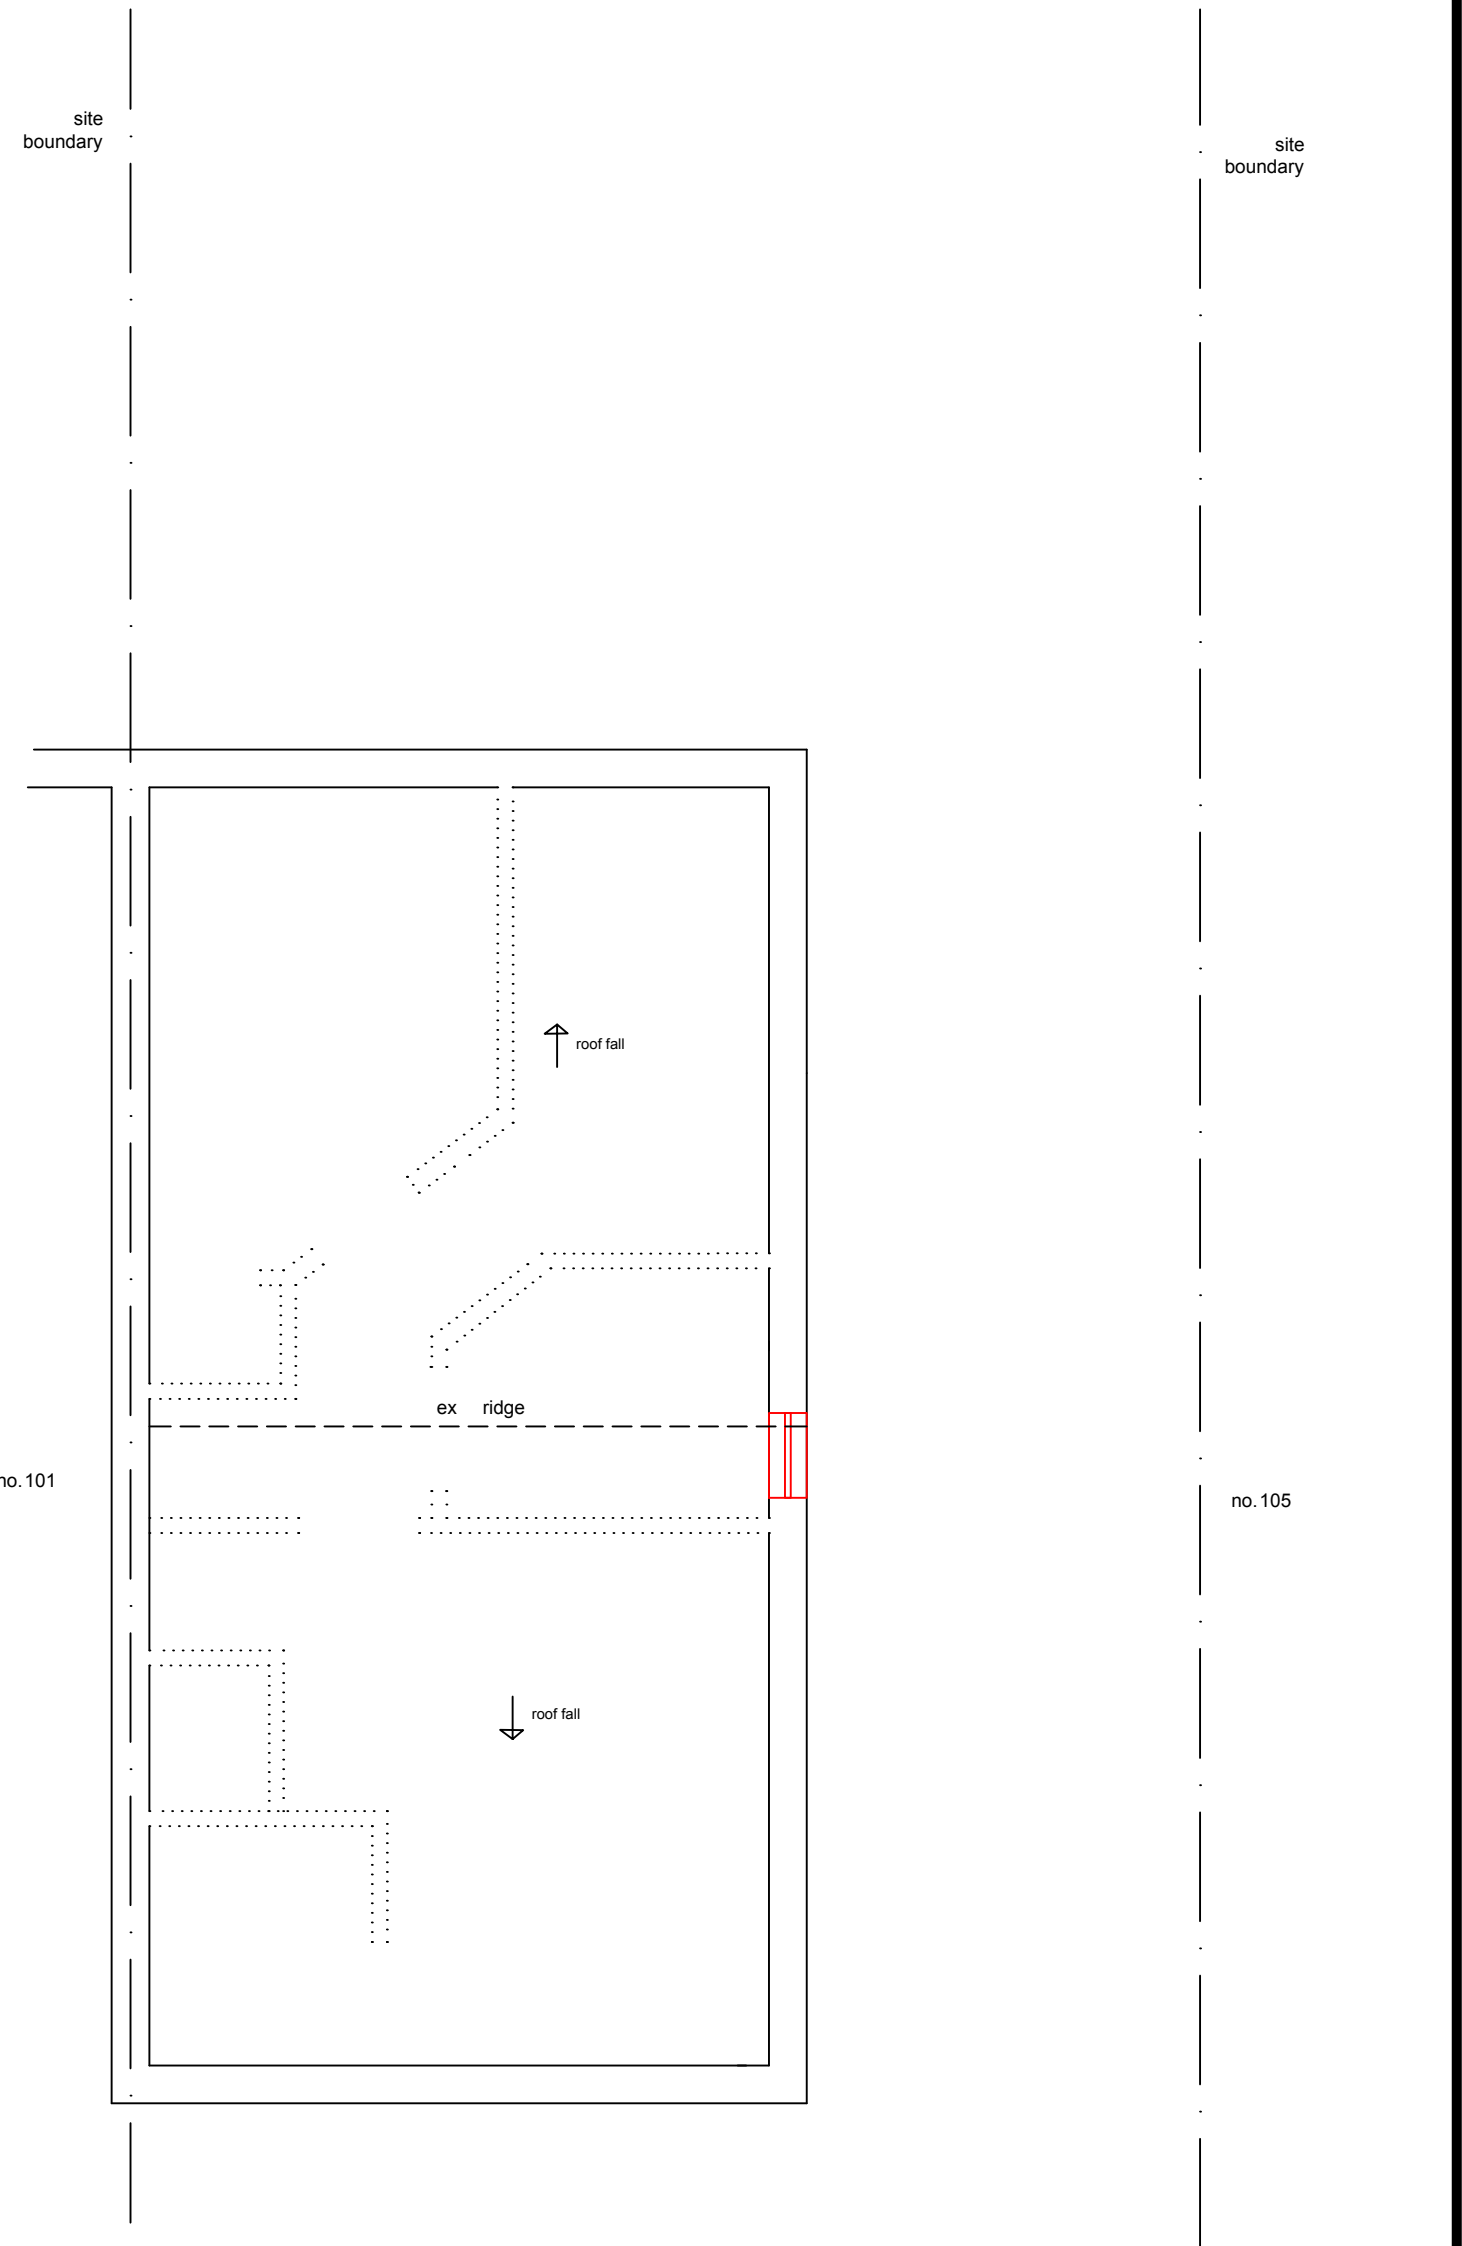

existing loft plan
1:50

 

General Notes

	Drg. No. AUB/2604	
No.	Revision/Issue	Date

Firm Name and Address

Middlesex & Herts
7 Elgin Drive
Northwood
Middlesex
HA6 2YR
01923 826280

Project Name and Address

Mr Aubrey Johnson
103 Telford Way
Hayes
Middlesex
UB4 9TH

Project loft conversion	Sheet 01
Date 12-05-21	
Scale 1:50	