




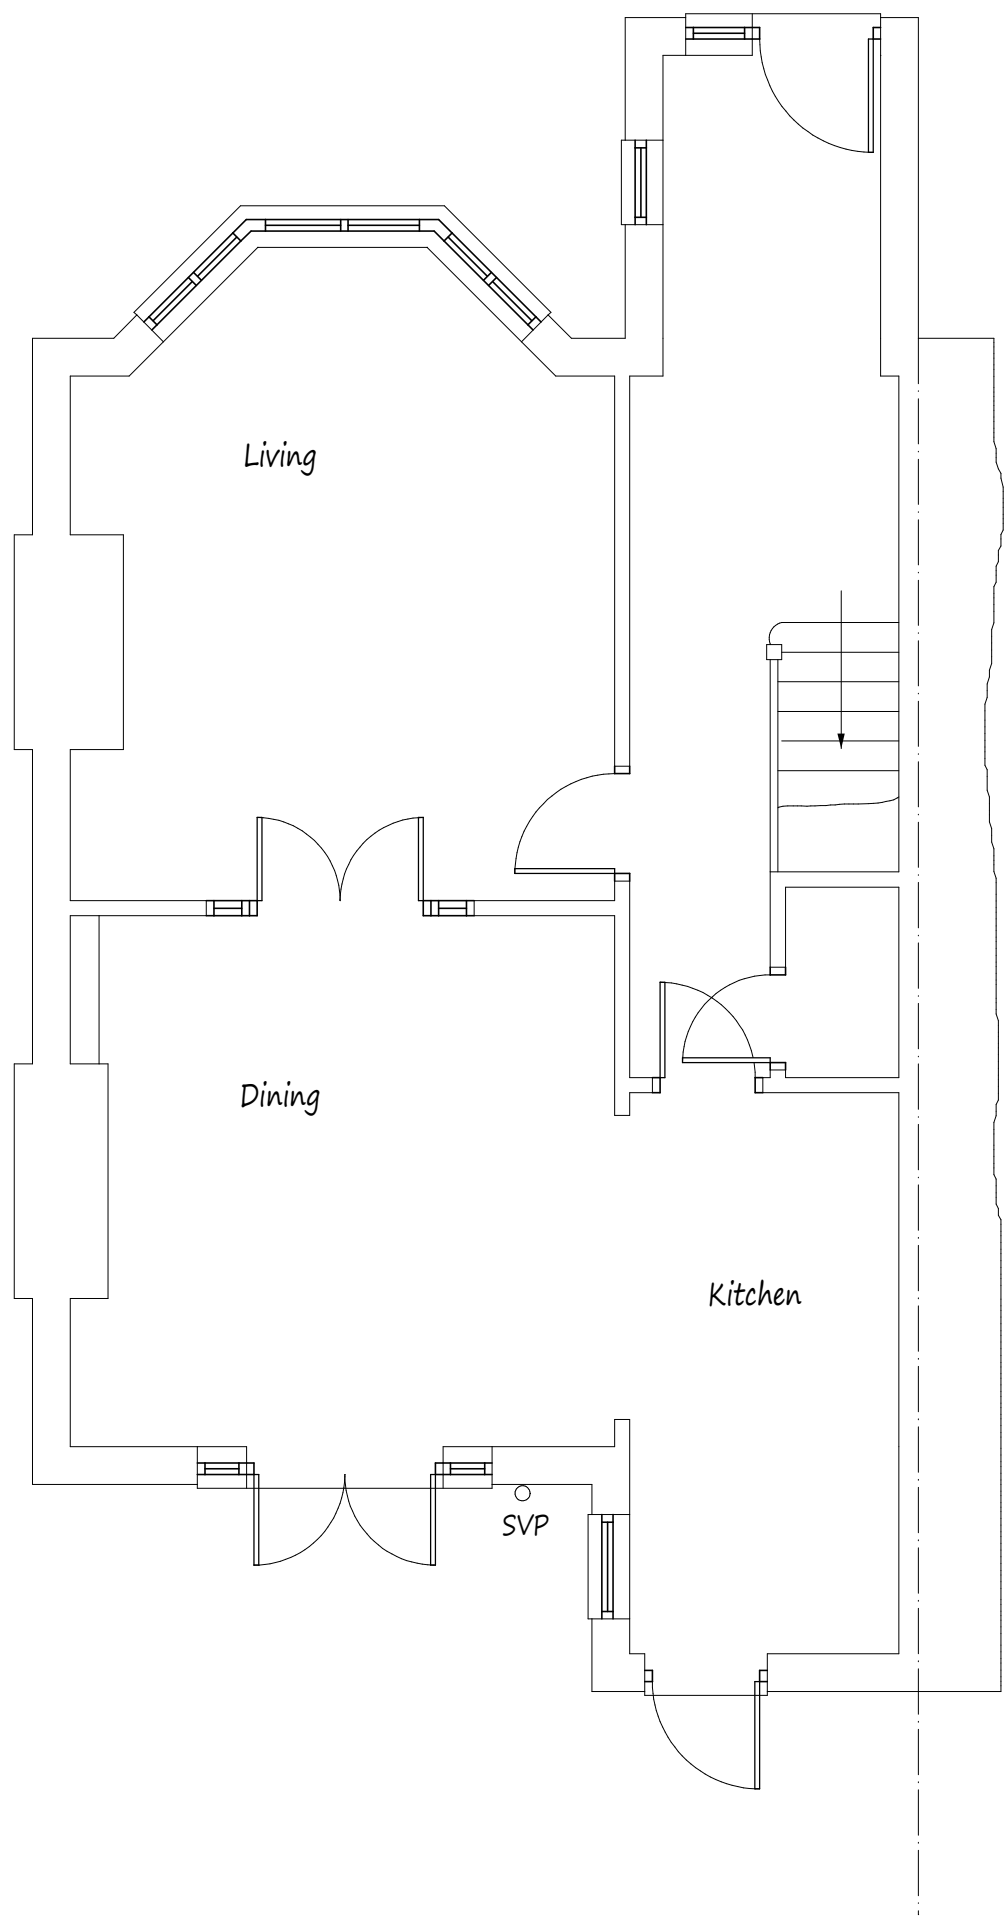


Existing Ground Floor Plan

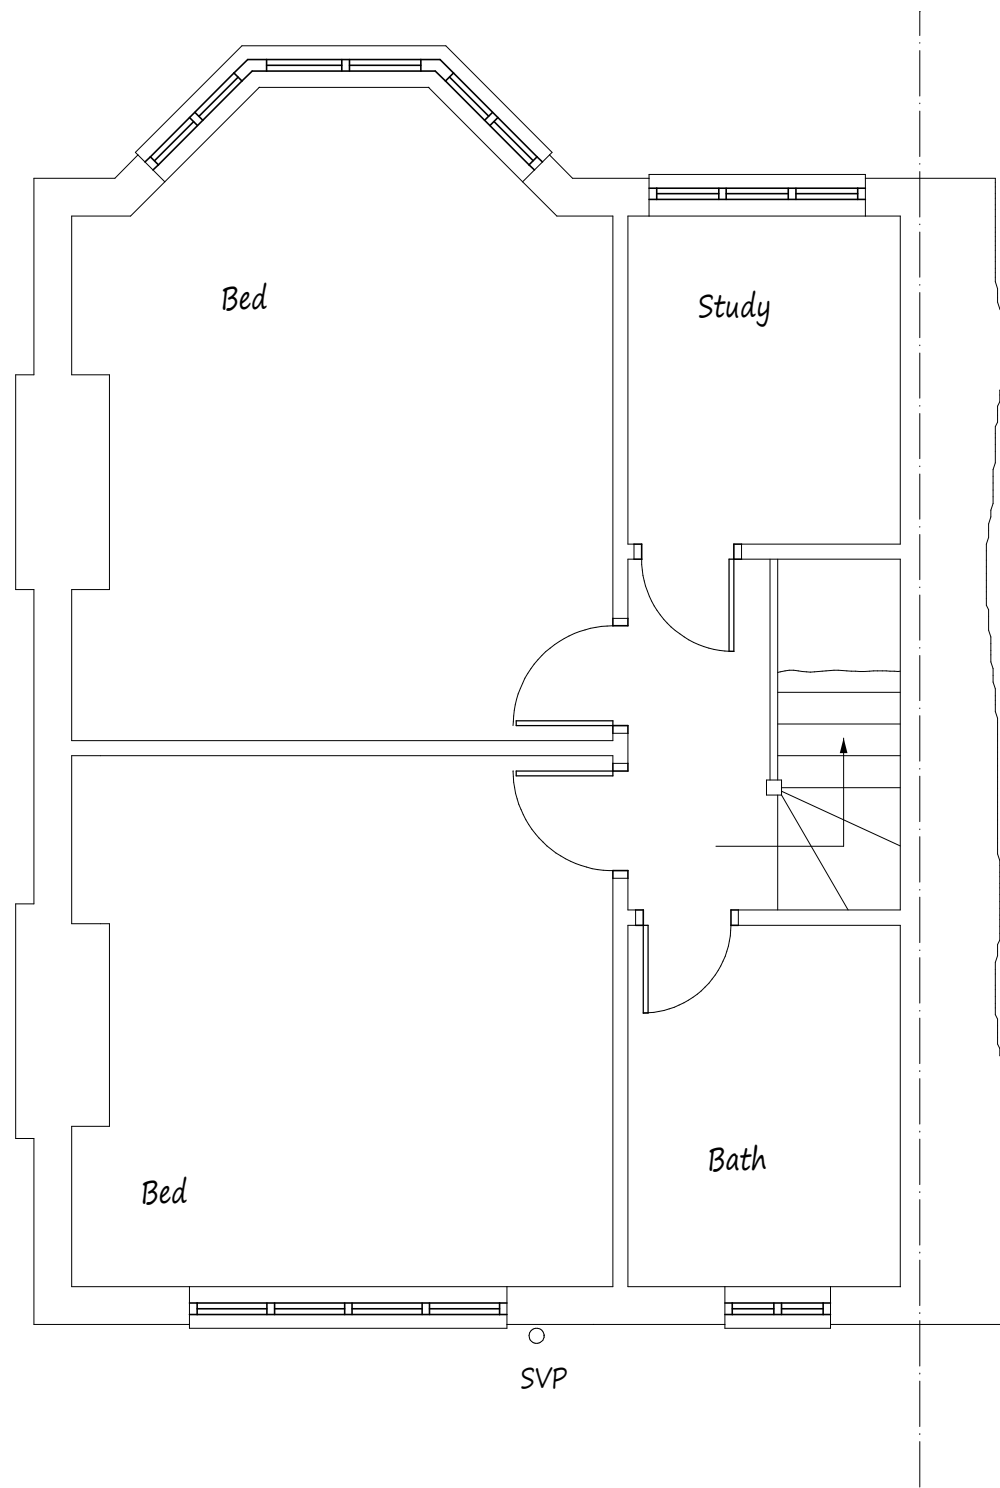

Existing First Floor Plan

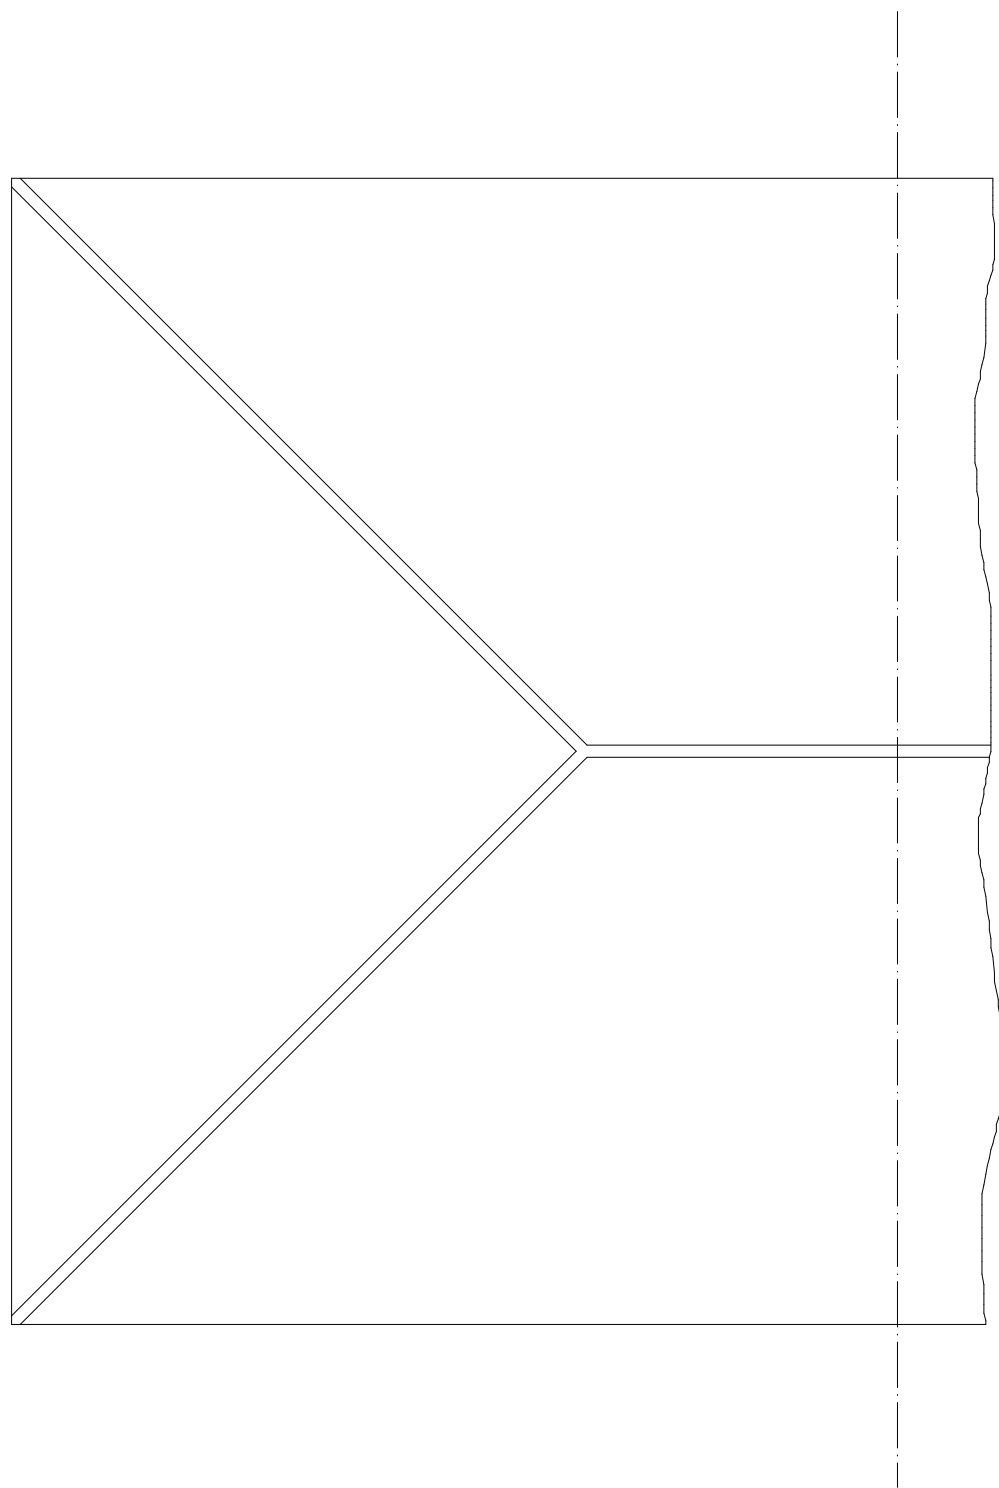

Existing Roof Plan

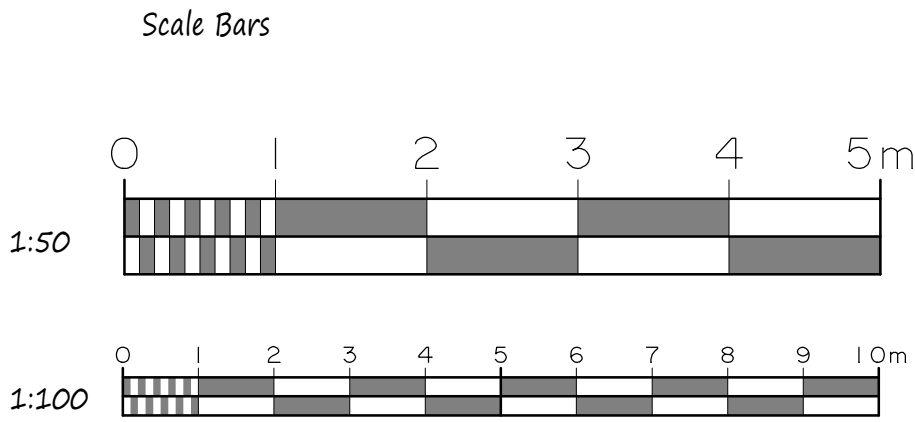

NOTES:
All dimensions must be checked on site and not scaled from this drawing.

A	Date	Revisions

Copyright

Pottle & Co Ltd.
Building Design &
Management Services

Suite A
128 Manor Way
Ruislip
Middlesex
HA4 8HR

Tel: 01895 622800
www.pottle.uk.com

Client
Mr & Mrs Aubeeluck

Job Title

79 Victoria Avenue
Hillingdon
Middlesex

Drawing Title

Existing Details

Scale

1:50, 100

Date	Drawn by
June 2021	MDP


Drg No.

4533/02

Existing Elevations




Front Elevation

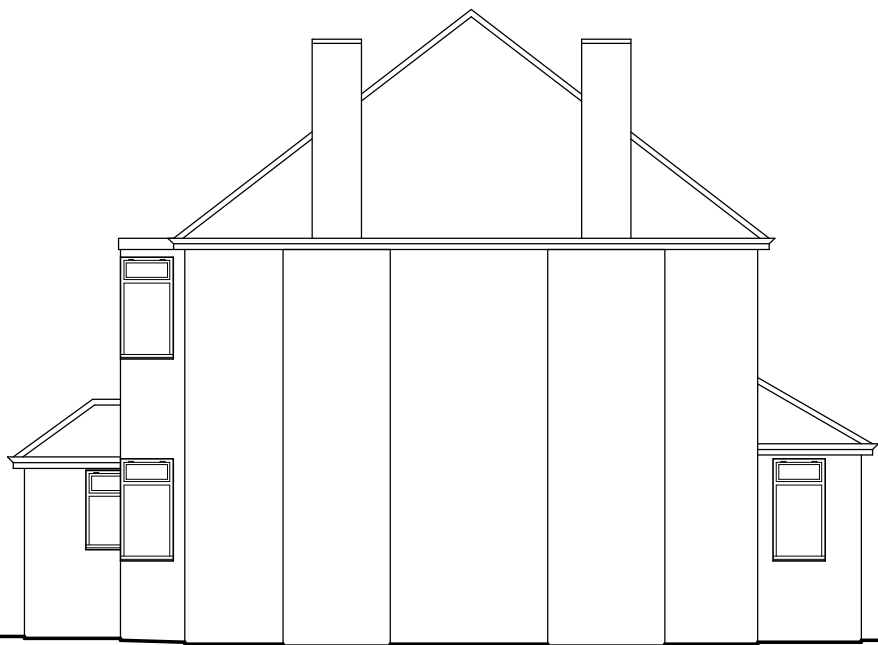

Side Elevation



Rear Elevation

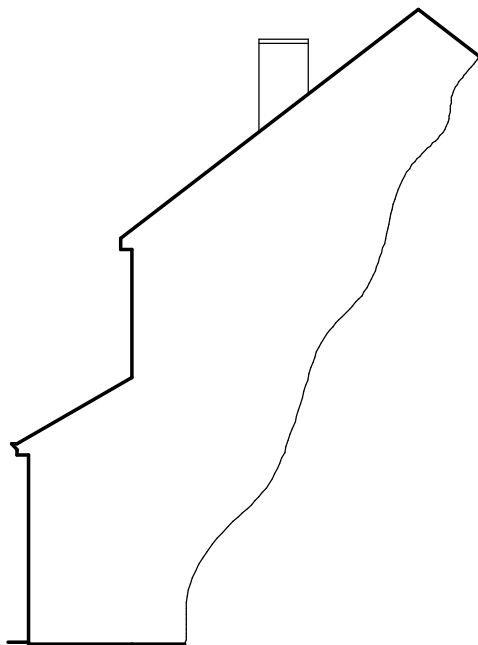

Side Elevation