




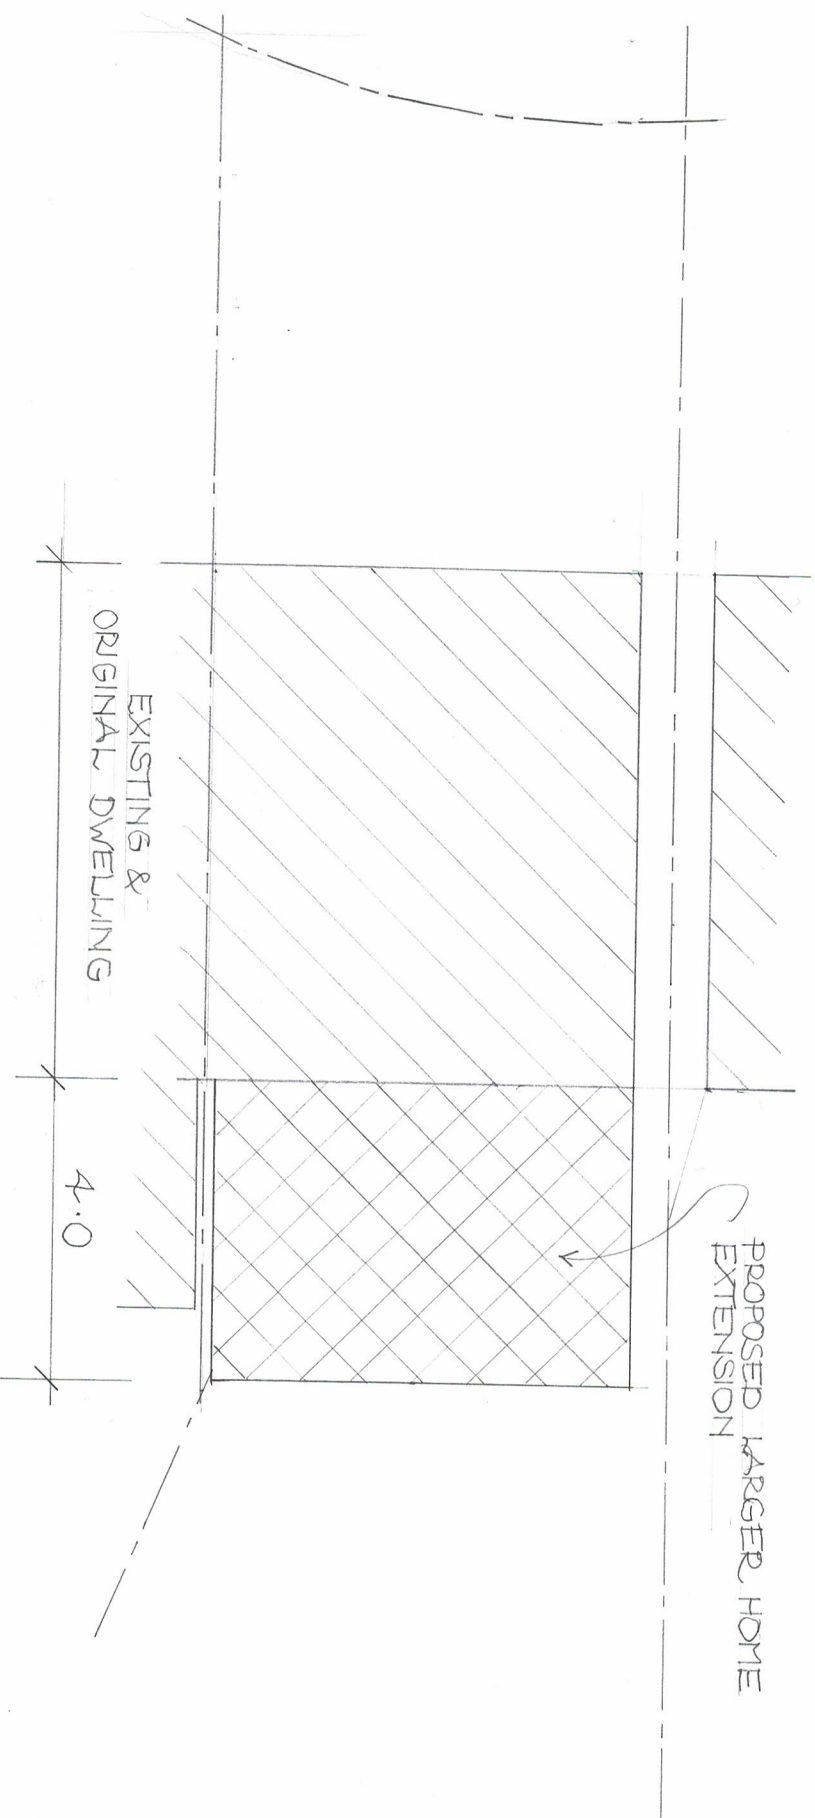


BLOCK PLAN

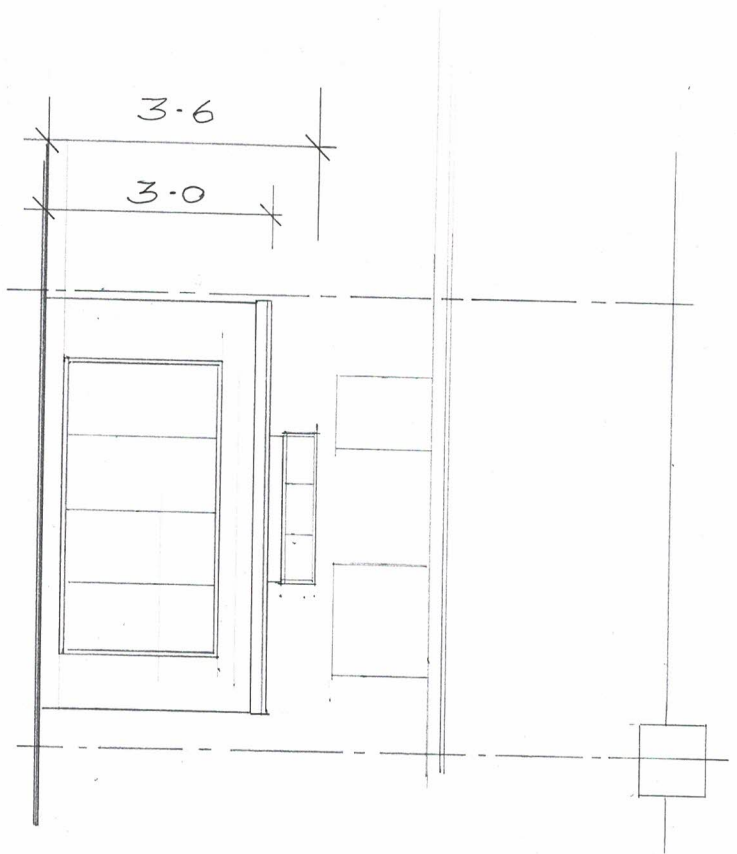

REAR ELEVATION

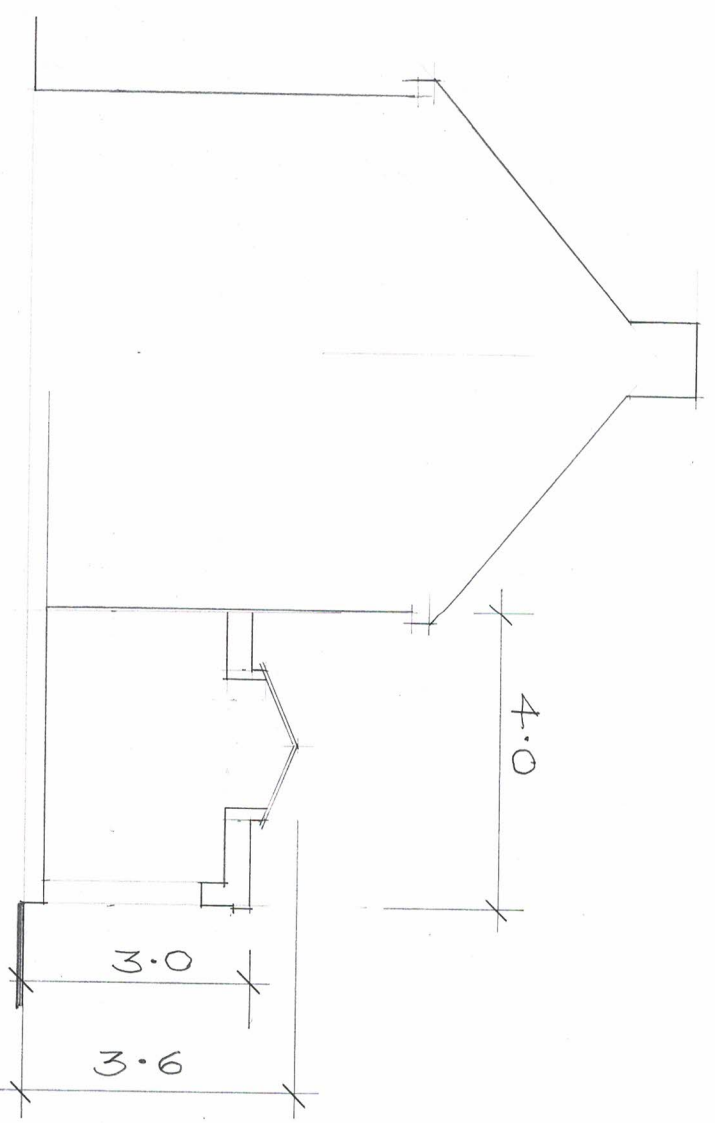

SECTION

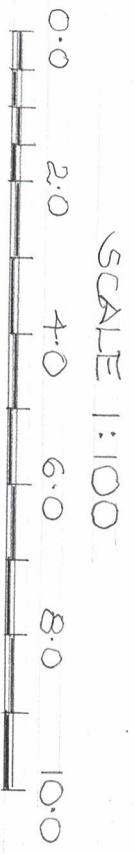

Proposals for 77 Blandford Waye UB4 0PB	Dwg No. BW 1	 keith blandford architectural services
keithdunford@gmail.com 07932174640		