


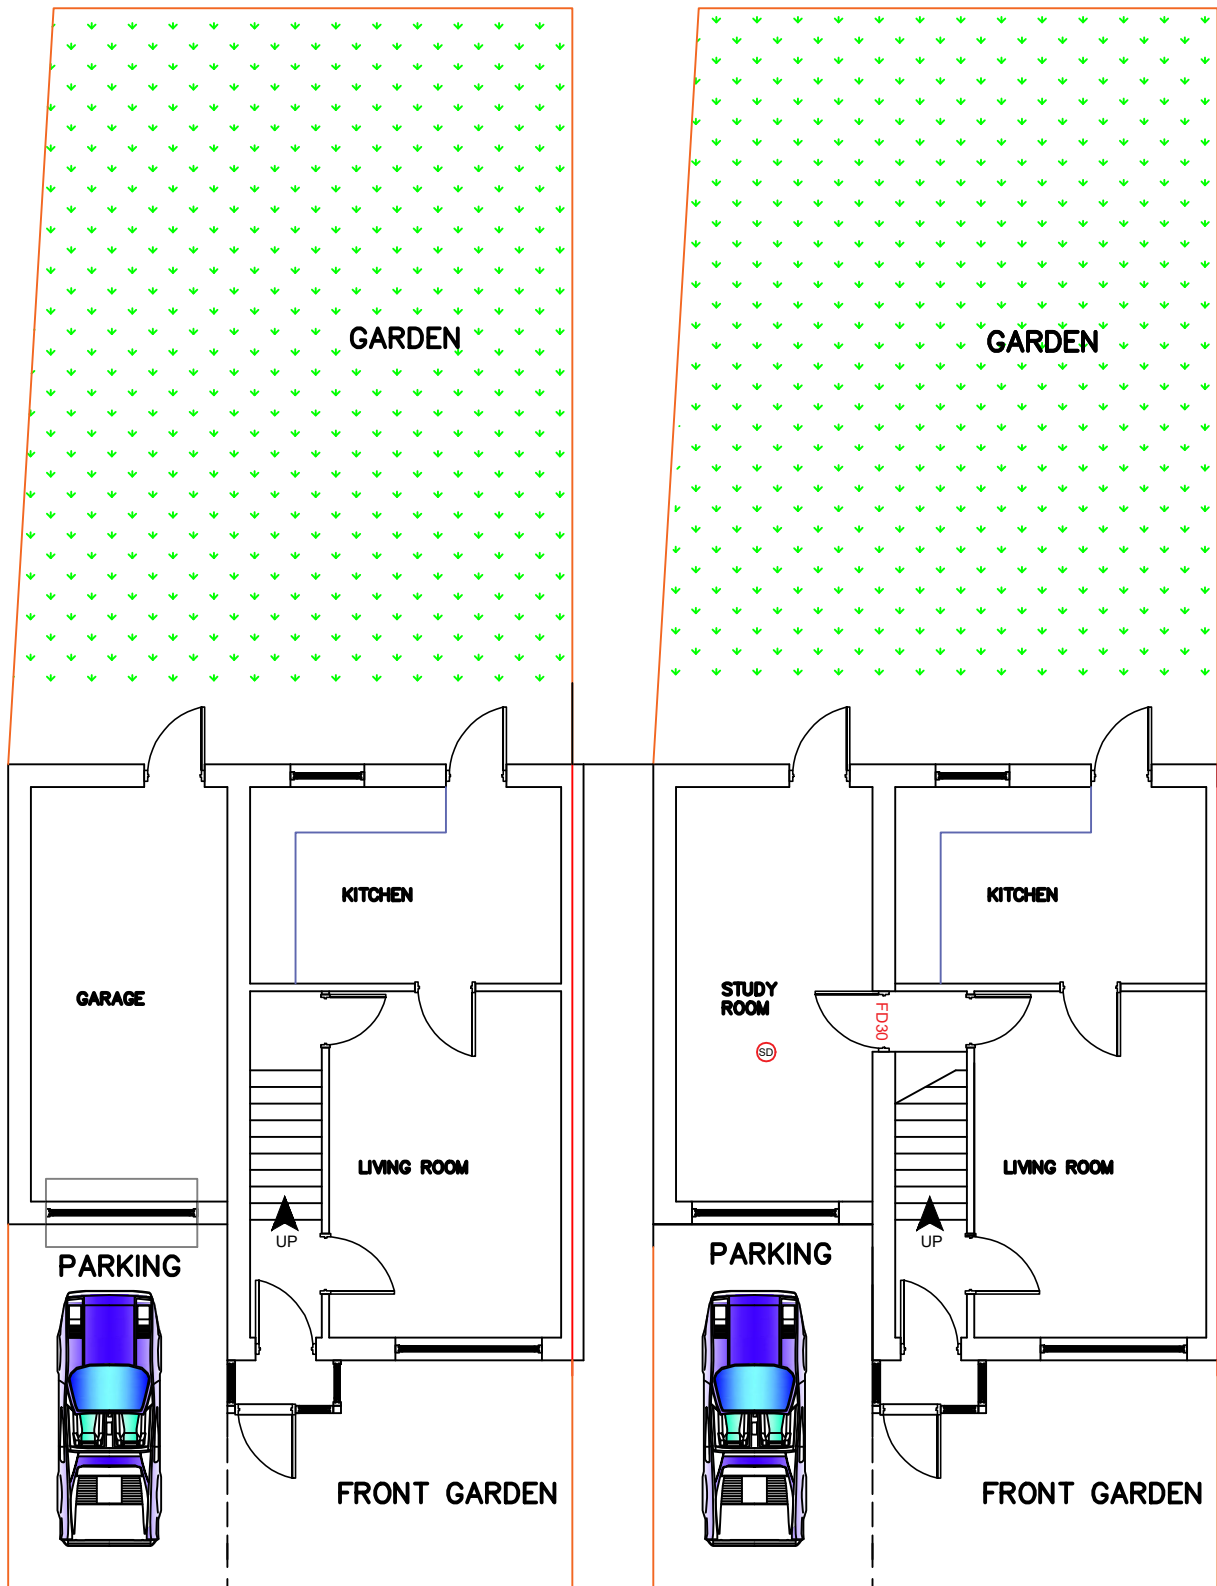

EXISTING FRONT ELEVATION



EXISTING REAR ELEVATION




PROPOSED FRONT ELEVATION





EXISTING REAR ELEVATION

SCALE: 1:100

 

SCALE: 1:100

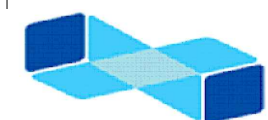 

ENGINEERING CONSTRUCTION
DESIGN LTD
SUITE 300, CUMBERLAND HOUSE
80 SCRUBS LANE, WHITE CITY
NW10 6RF
E:fahir@eng-constructiondesign.com
Mob:07507484719

PROJECT	DRAWING TITLE	SITE ADDRESS	DRAWINGS RECORD			REVISION REC				GEN DETAILS	SHEET NO
GARAGE CONVERSION	PROPOSED GROUND FLOOR PLAN AND FRONT AND REAR ELEVATION	1WESTLAKE CLOSE UB4 9RT	ISSUE TO	NO	DATE OF ISSUE	NO	DATE	NO	DATE	SCALE: 1:100 & A3	1 & A3
			CLIENT	1	02-06-2021					DRAWING NO: ECDL/H/P/ 02060/1	
			PL OFFICE	1	02-06-2021					DATE: 13-10-2021	
			B R OFFICE	1	13-10-2021						